




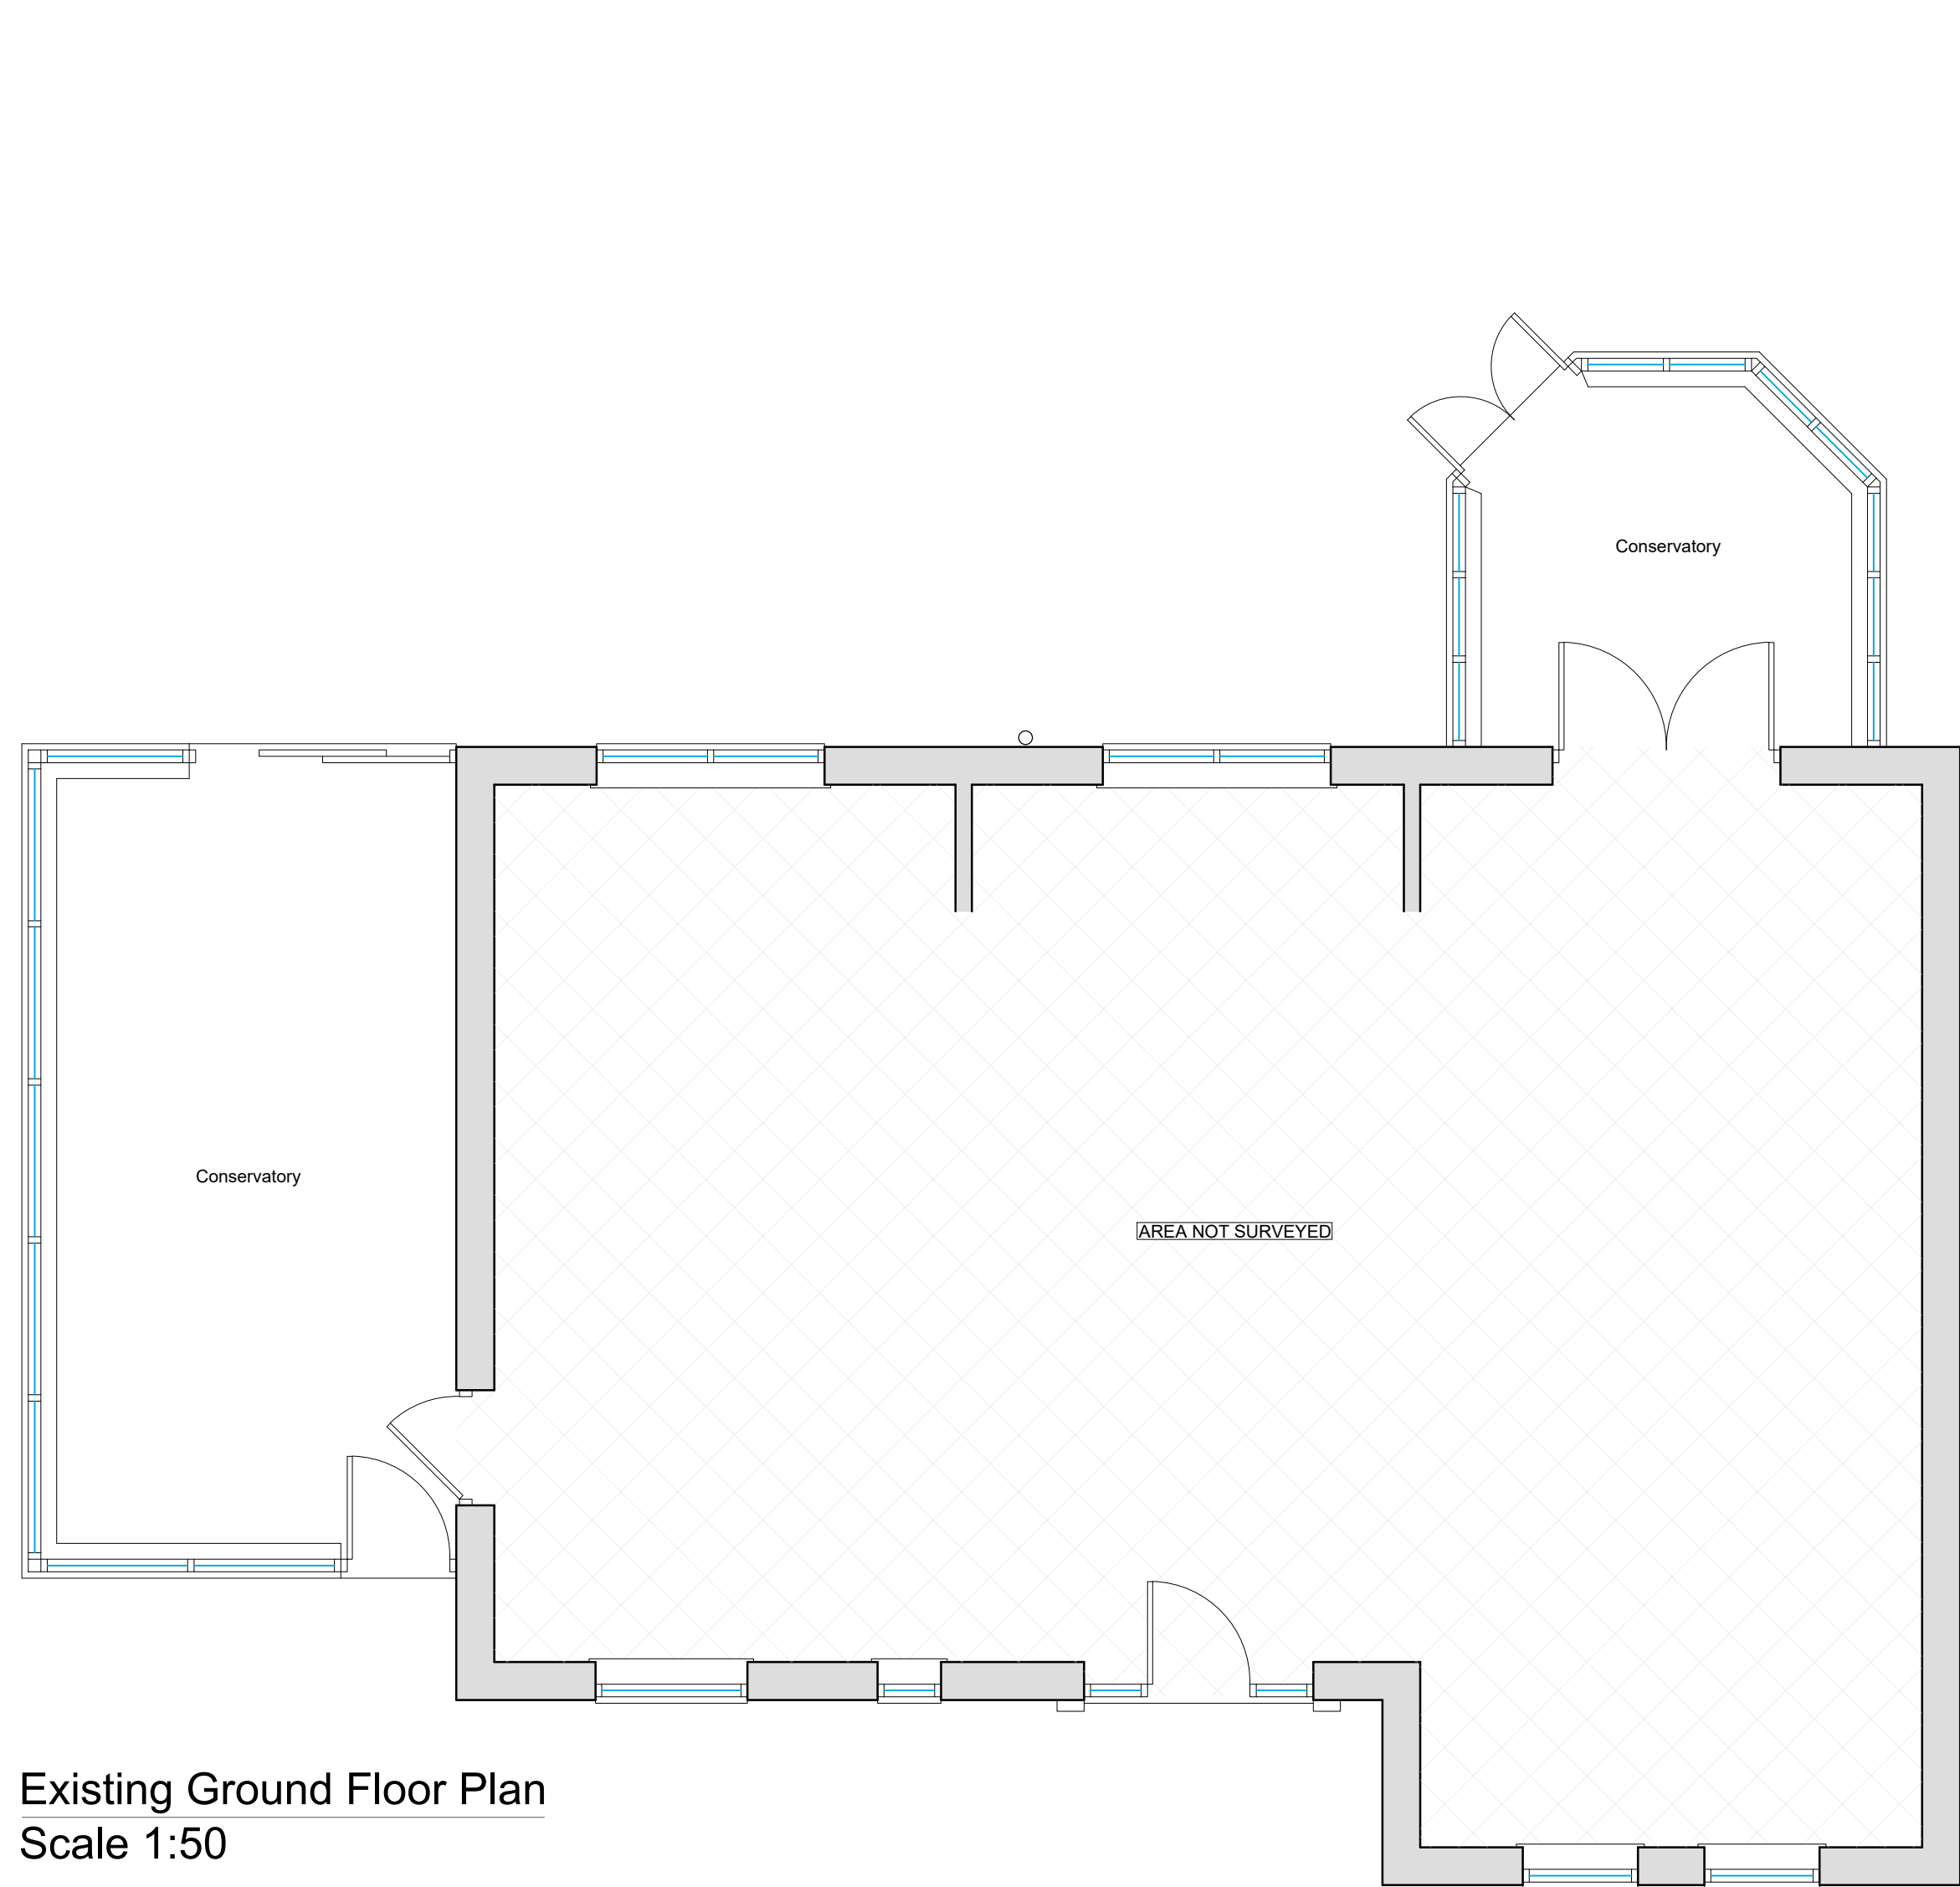


Existing Ground Floor Plan
Scale 1:50

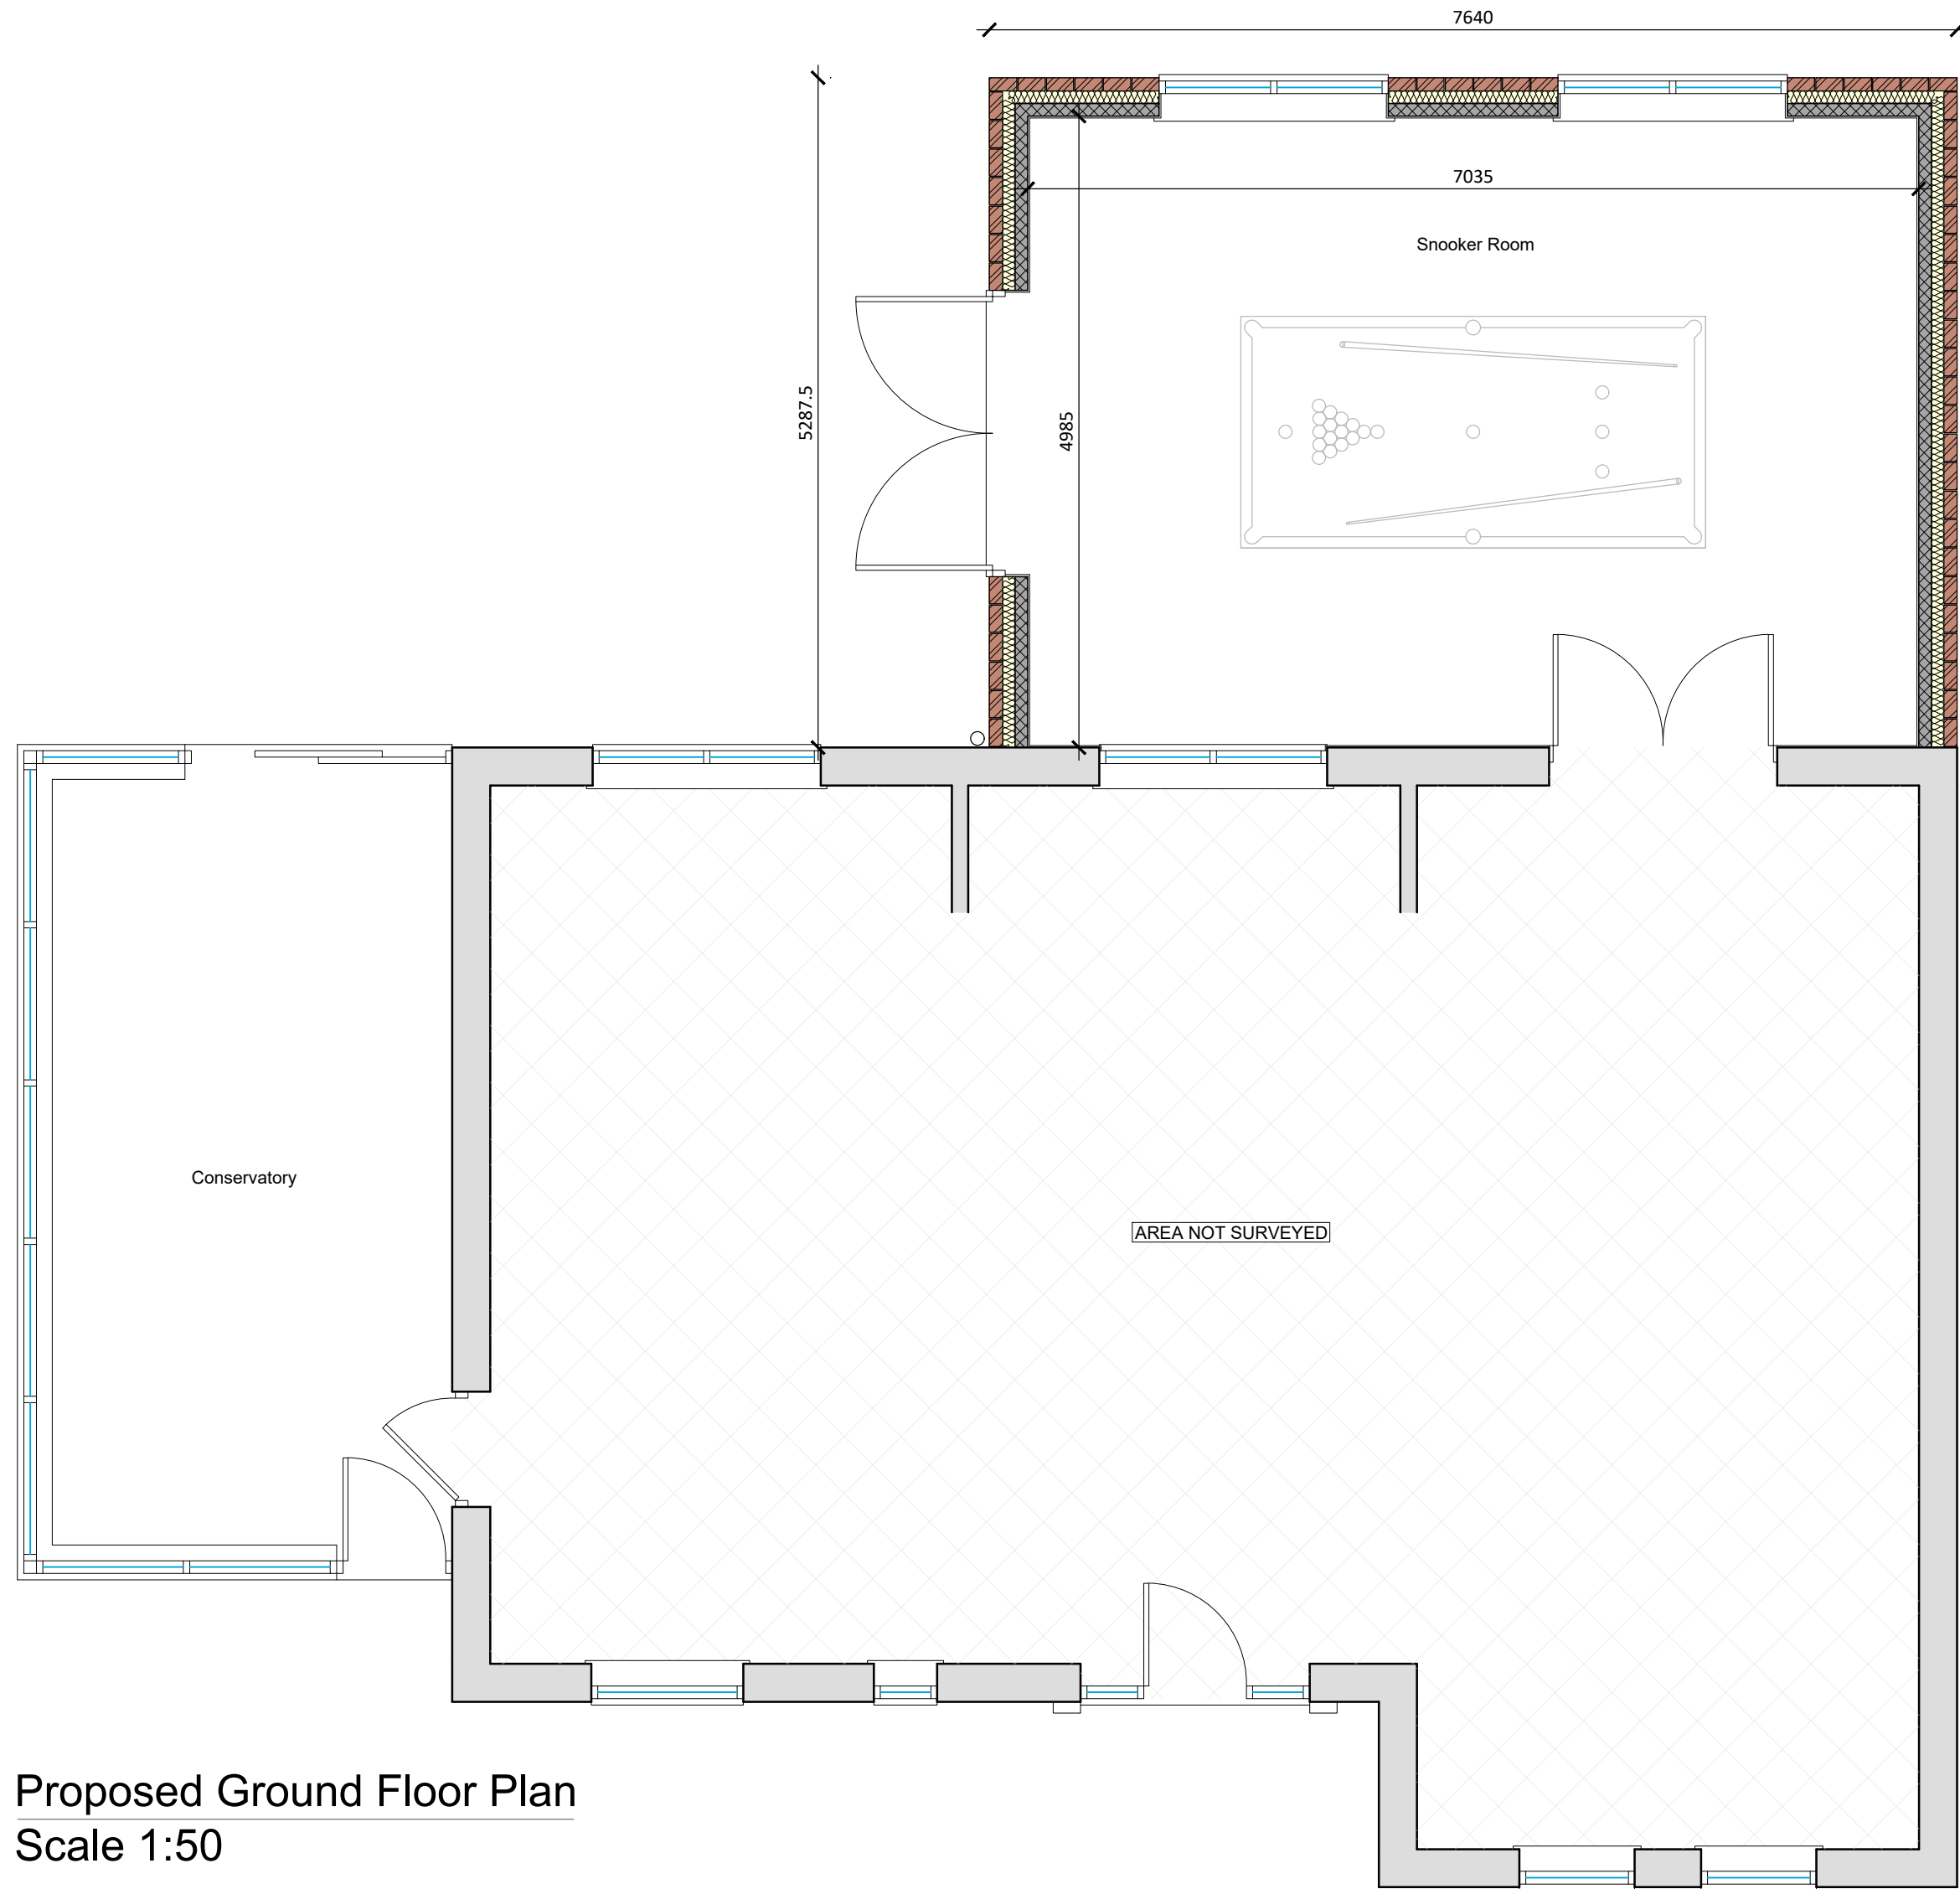


Proposed Ground Floor Plan
Scale 1:50

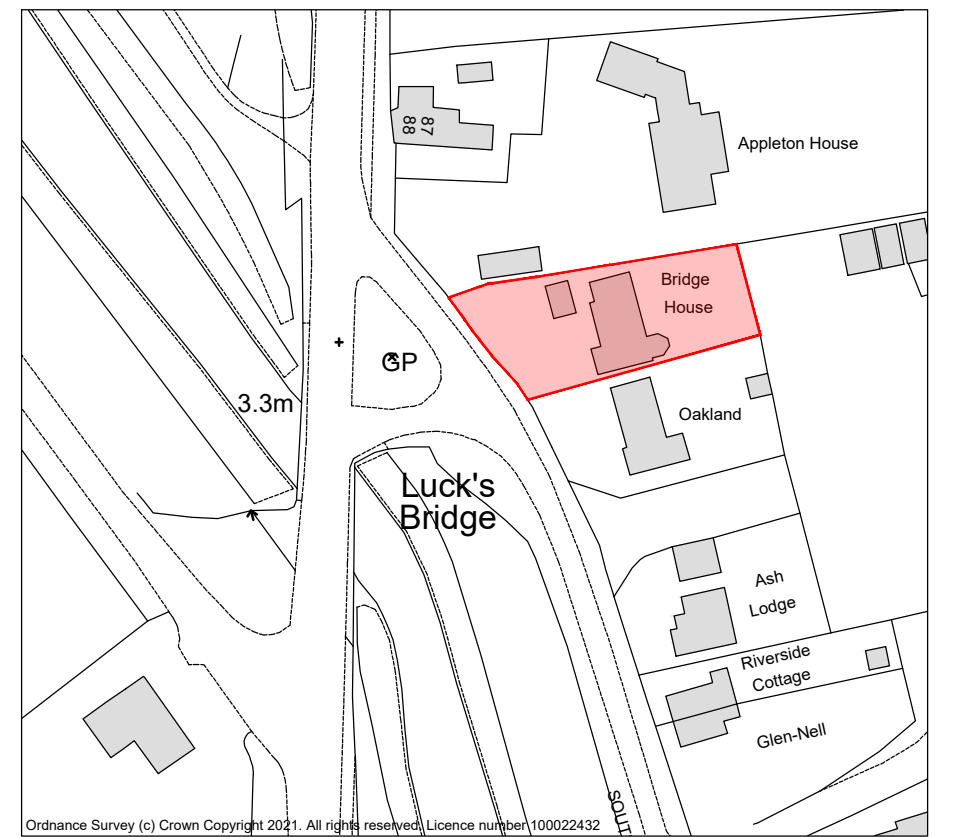

Site Location Plan
Scale 1:1250

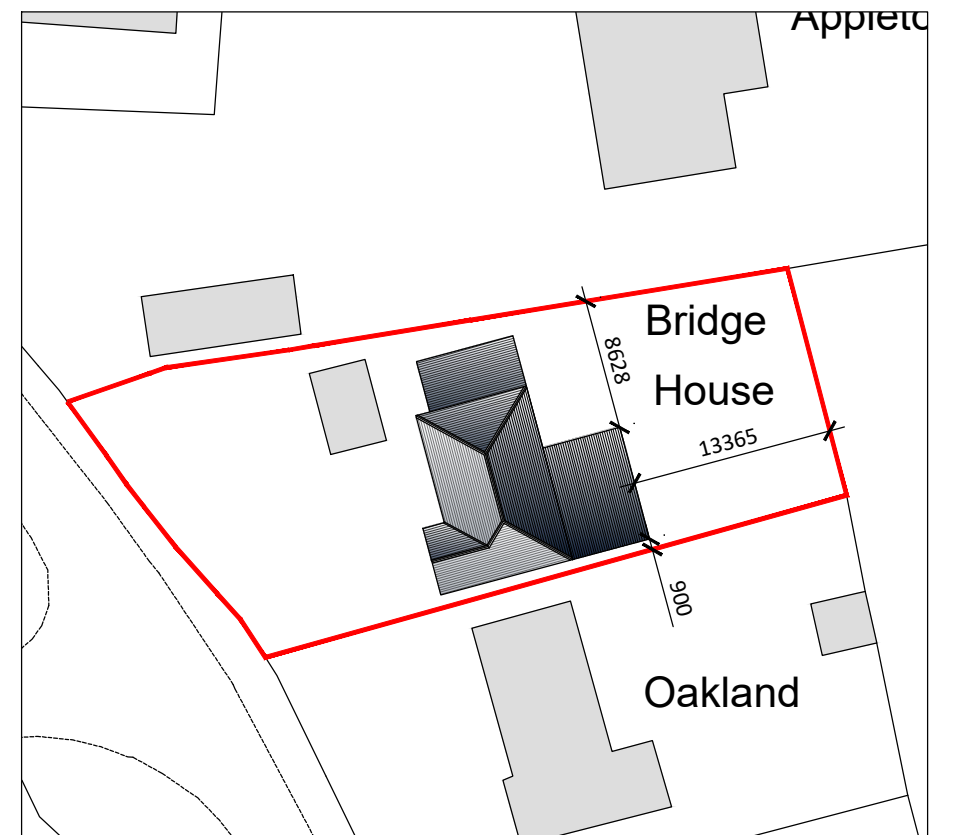


Proposed Block Plan
Scale 1:500

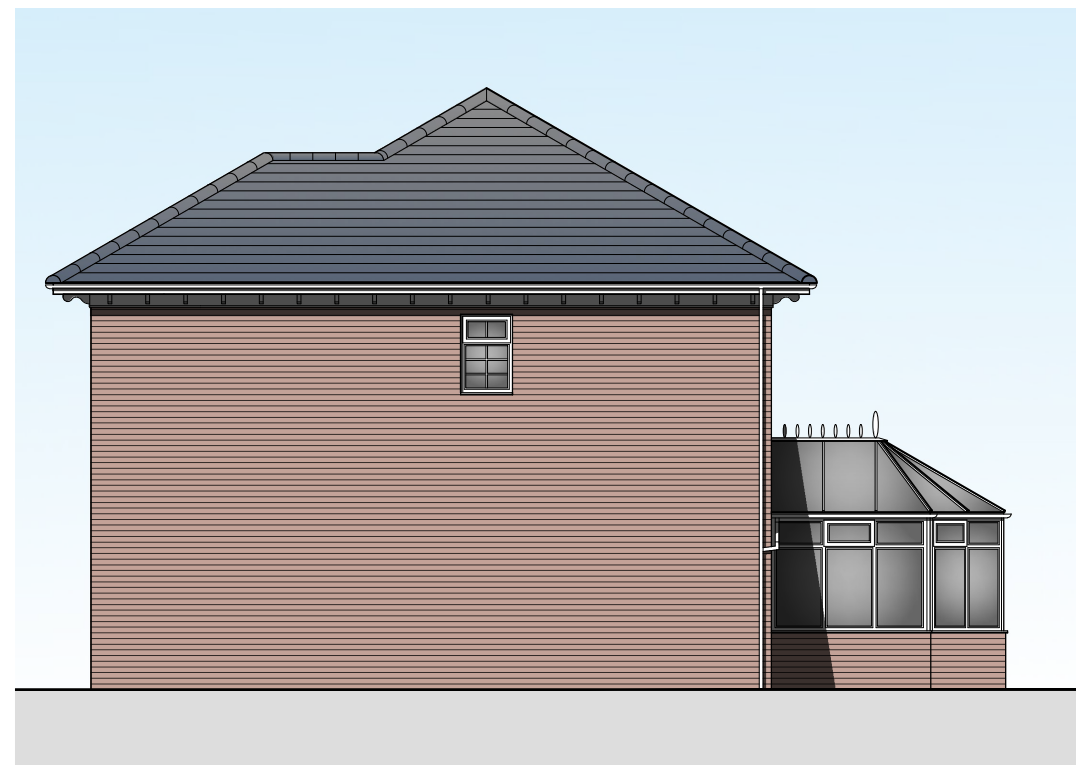


Existing Side (S) Elevation
Scale 1:100



Existing Rear (E) Elevation
Scale 1:100

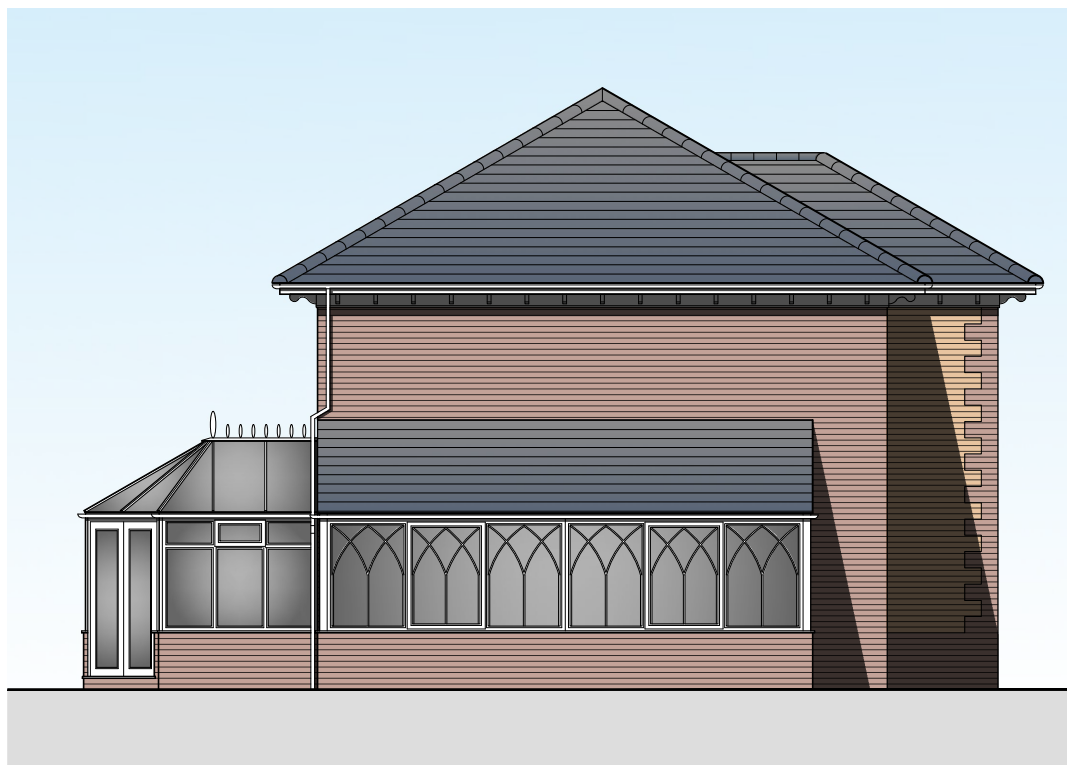


Existing Side (N) Elevation
Scale 1:100

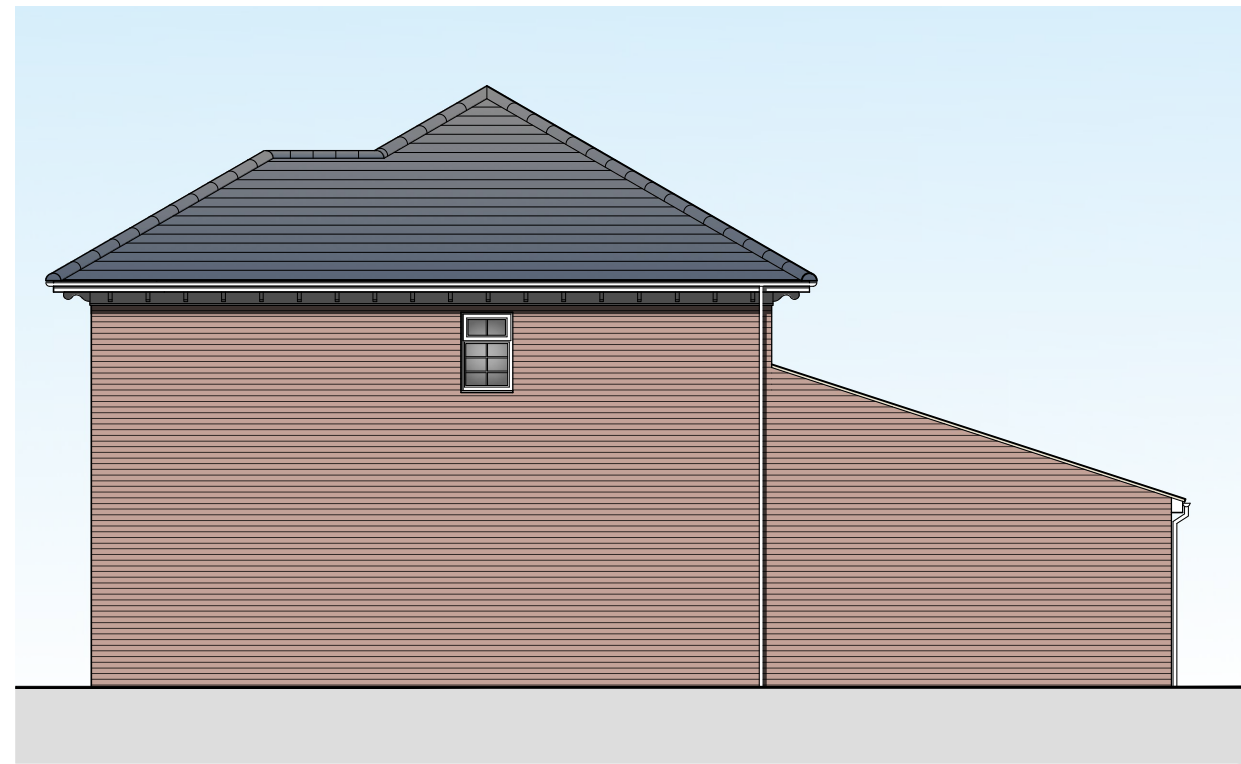

Proposed Side (S) Elevation
Scale 1:100




Proposed Rear (E) Elevation
Scale 1:100

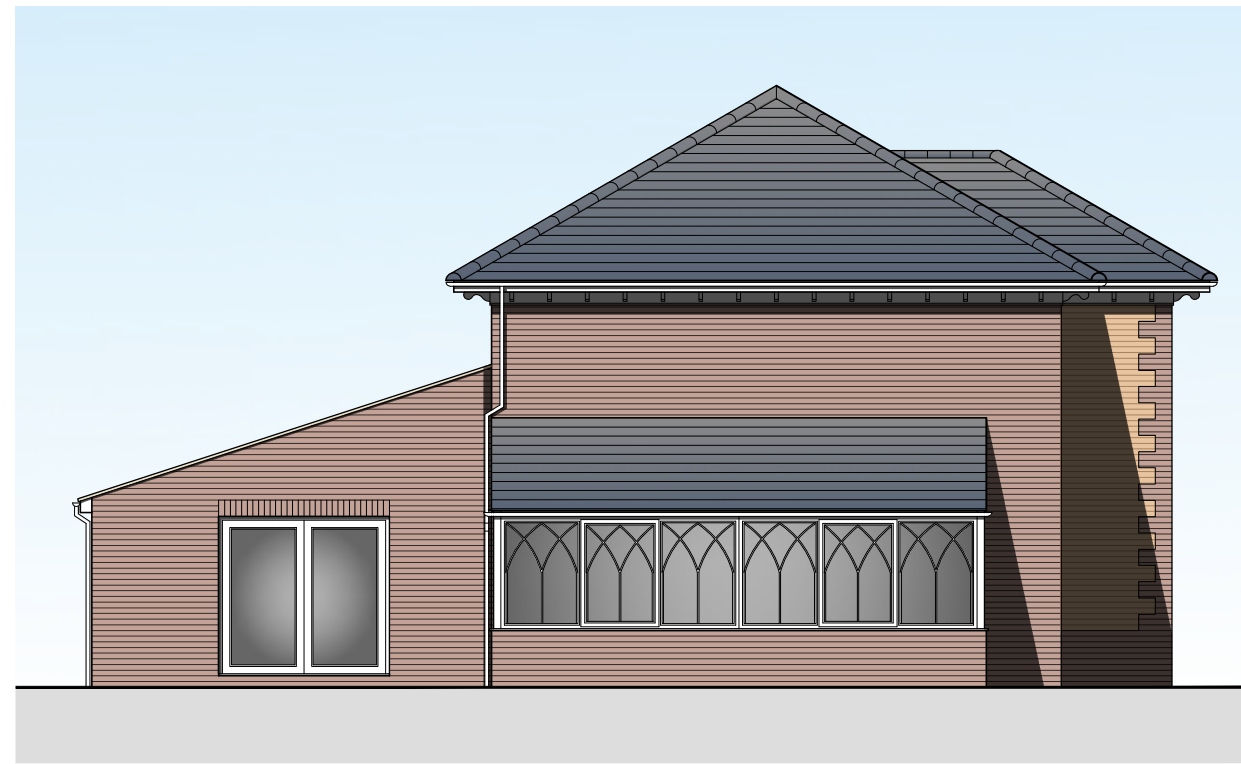


Proposed Side (N) Elevation
Scale 1:100



SCALE BAR (m) 1:50

 

SCALE BAR (m) 1:100

 

SCALE BAR (m) 1:500



SCALE BAR (m) 1:1250

DESCRIPTION:
SINGLE STOREY REAR EXTENSION
AT BRIDGE HOUSE, SOUTH DROVE,
SPALDING, LINCOLNSHIRE.
P/E 11/11/2021



REV:	DESCRIPTION:	DATE:
1	PROJECT:	
2	SINGLE STOREY REAR EXTENSION	
3	DRAWING:	
4	EXISTING & PROPOSED FLOOR PLANS & ELEVATIONS	
5	SITE LOCATION PLAN PROPOSED BLOCK PLAN	
6	SIZE:	CLIENT:
7	A1	Mr & Mrs Phillips
8	Do Not Scale From This Drawing	
9	SCALE:	DRAWING BY:
10	as labelled	JC
11	DATE:	SHEET:
12	17/02/2021	0241/21/01

NOTES: THIS DRAWING IS THE PROPERTY OF JC ARCHITECTURAL CONSULTANT. NO UNAUTHORIZED COPYING OR REPRODUCTION IN ANY FORM IS PERMITTED WITHOUT OBTAINING PRIOR WRITTEN PERMISSION FROM JC ARCHITECTURAL CONSULTANT. JC ARCHITECTURAL CONSULTANT RESERVES THE RIGHT TO OBTAIN THIS INFORMATION AT ANY TIME. ALL DIMENSIONS ARE TO BE CONFIRMED ON SITE BY CONTRACTOR. ANY DISCREPANCIES ARE TO BE REPORTED TO JC ARCHITECTURAL CONSULTANT IMMEDIATELY. THE DESIGN HAS BEEN UNDERTAKEN AS FAR AS POSSIBLE TO AVOID RISKS TO HEALTH AND SAFETY OR TO REDUCE AND CONTROL THE EFFECTS OF ANY UNAVOIDABLE RISK. ANY RELEVANT INFORMATION REGARDING RISKS WHICH ARE NOT ABLE TO BE ELIMINATED WILL BE INCLUDED WITHIN THE PROJECT HEALTH AND SAFETY FILE.