


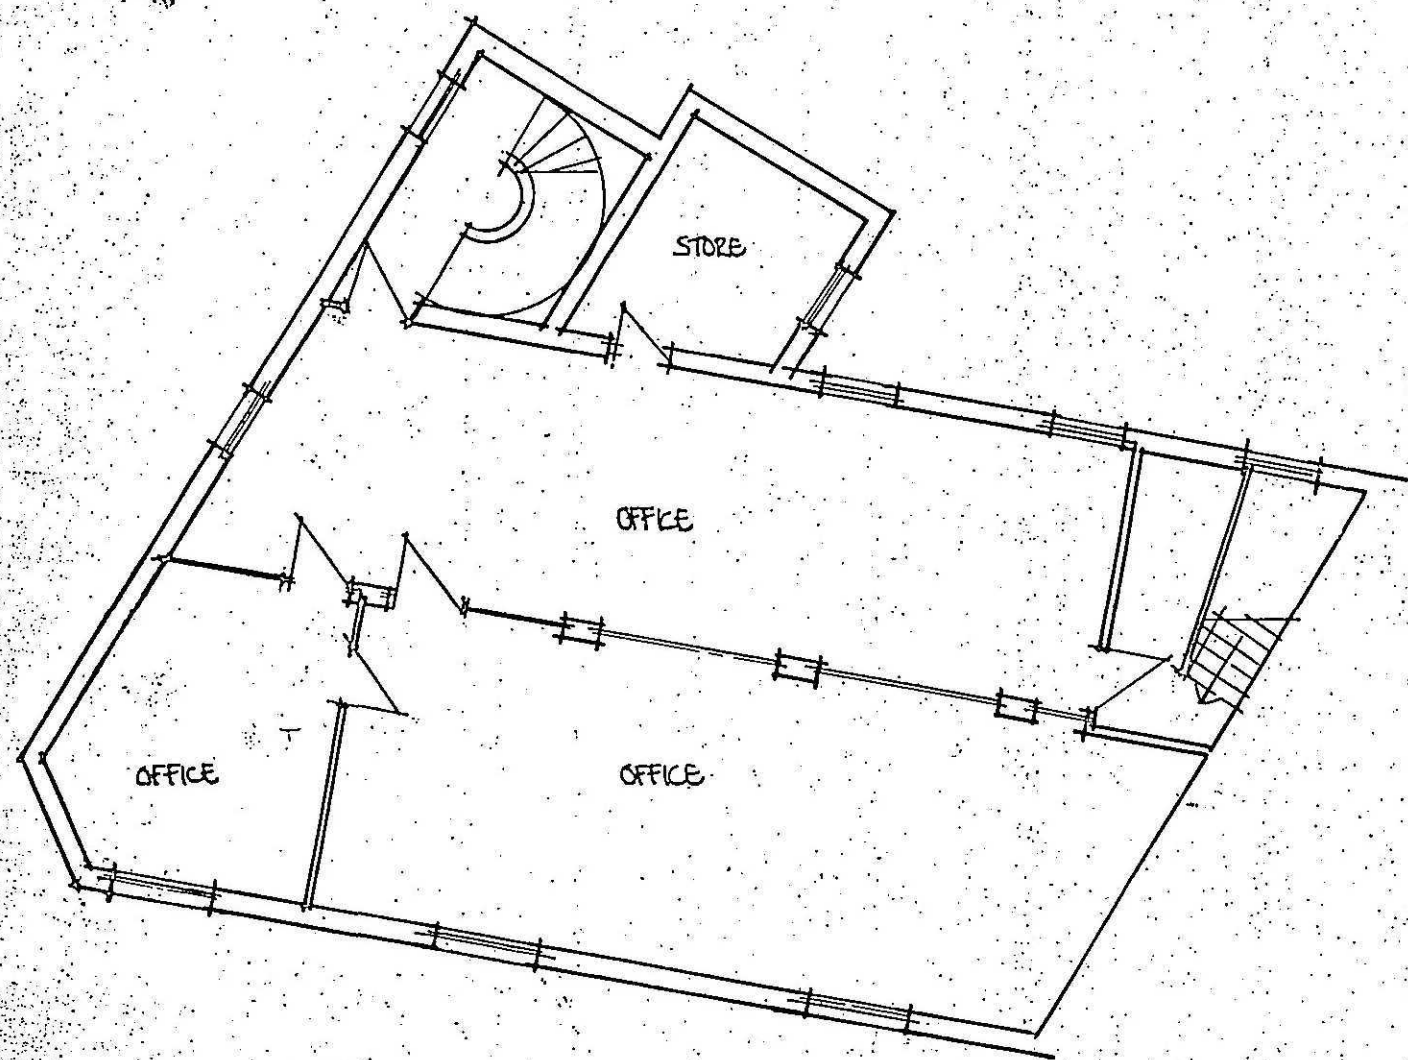

SECOND FLOOR

PETER HADDON AND PARTNERS

THE OLD RECTORY
MILTON MALSOR
NORTHAMPTON 058916
CHARTERED ARCHITECTS

REVISIONS
A1 - first floor layout revised 23.5.05-R


Contractors must check all dimensions on site: all discrepancies must be reported immediately to the architect before proceeding.

GEORGE ADAMS AND SONS LTD.
THE CRESCENT, SPALDING.

FIRST AND SECOND FLOOR PLANS

SCALE 1:100	DATE APRIL 1989	DRAWN H.W.
----------------	--------------------	---------------

DWG NO 972/10 A

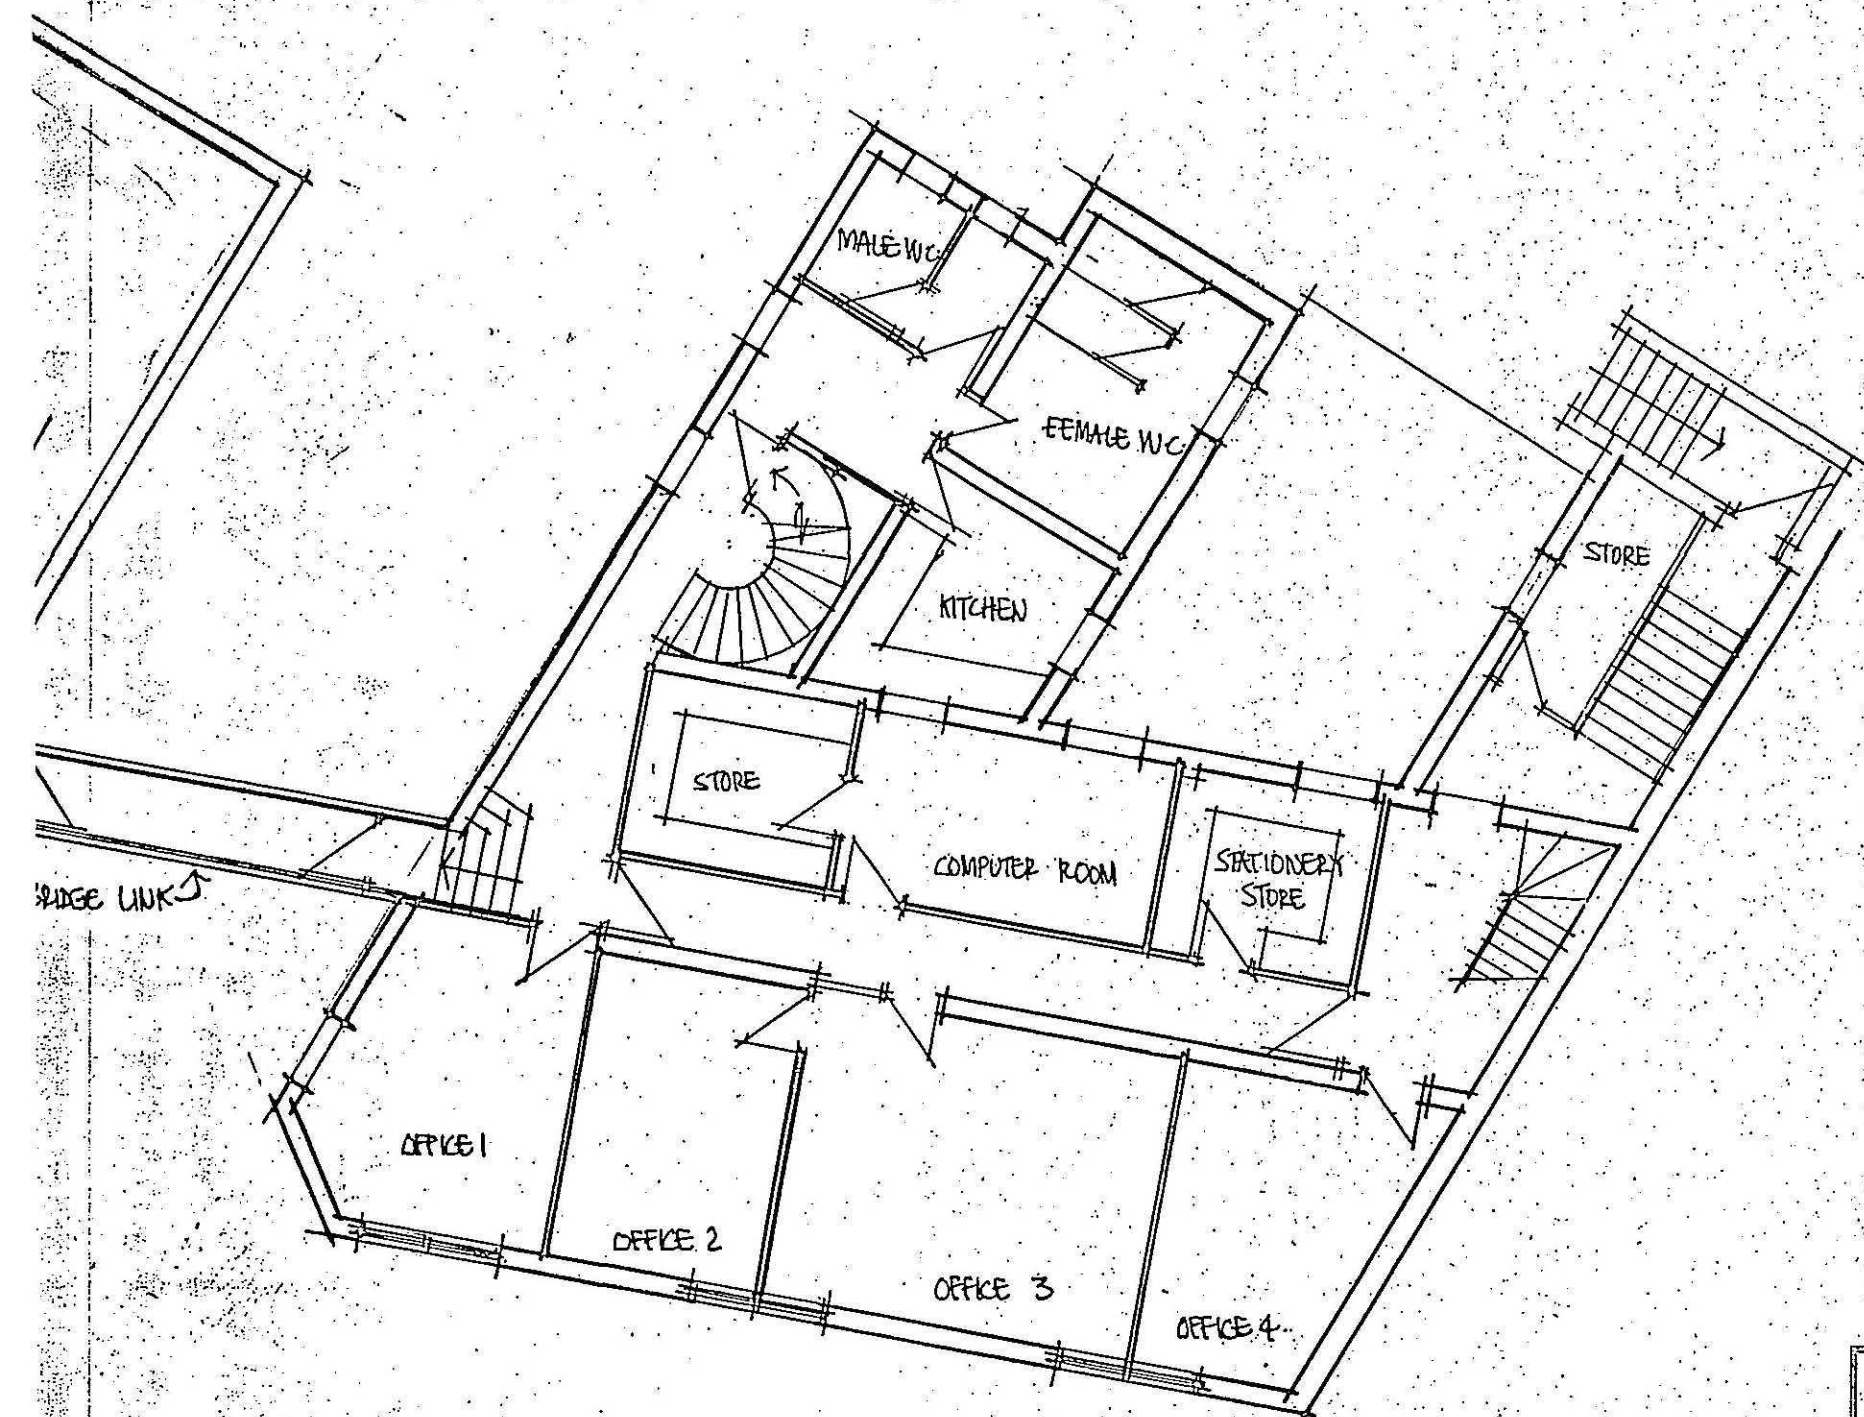

SHDC
Planning & Development
11 FEB 2008
Ref: 0176/08

DETERMINED
PLAN