



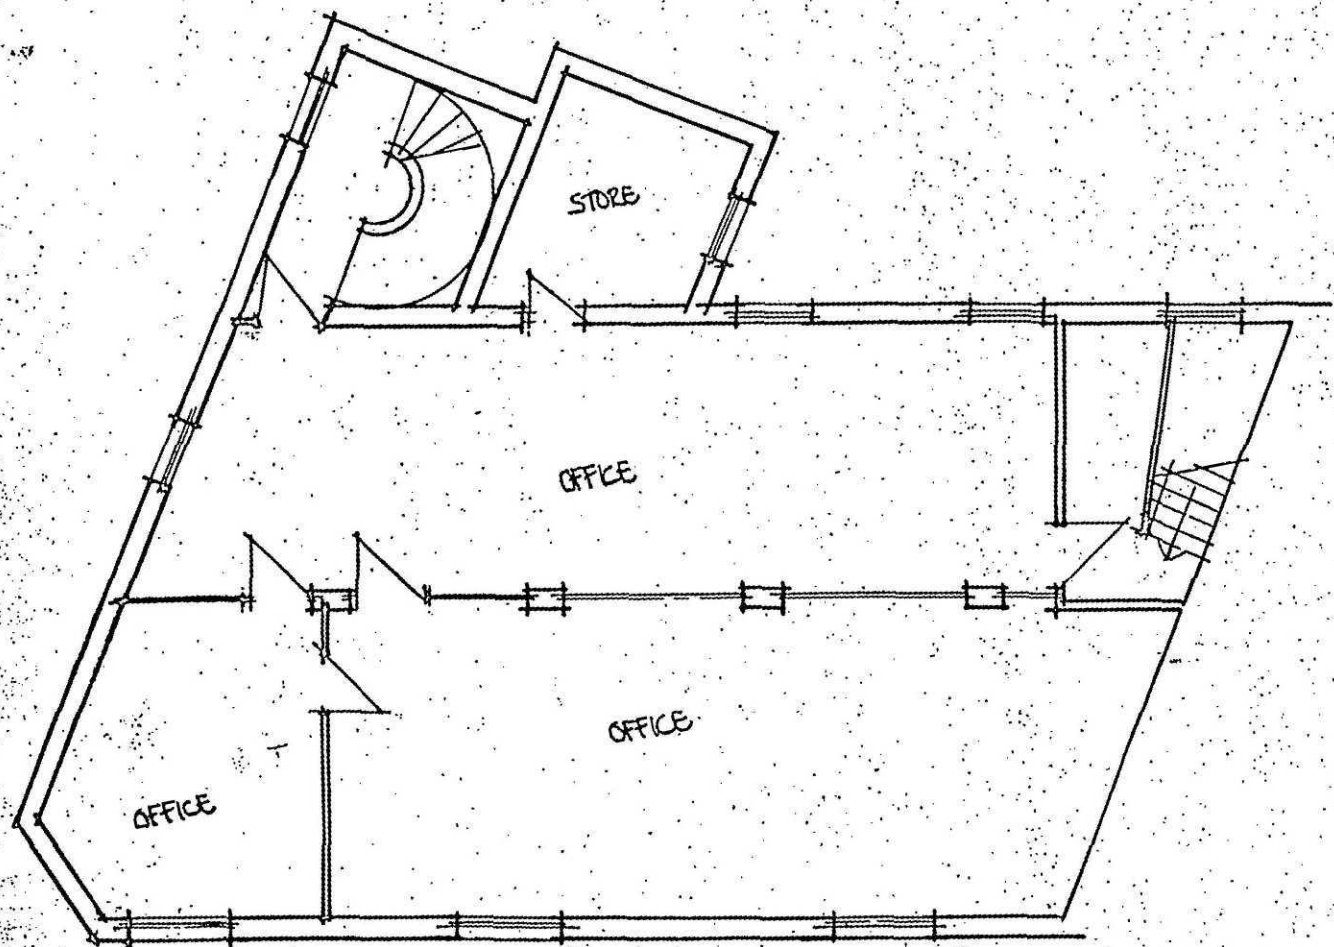

SECOND FLOOR

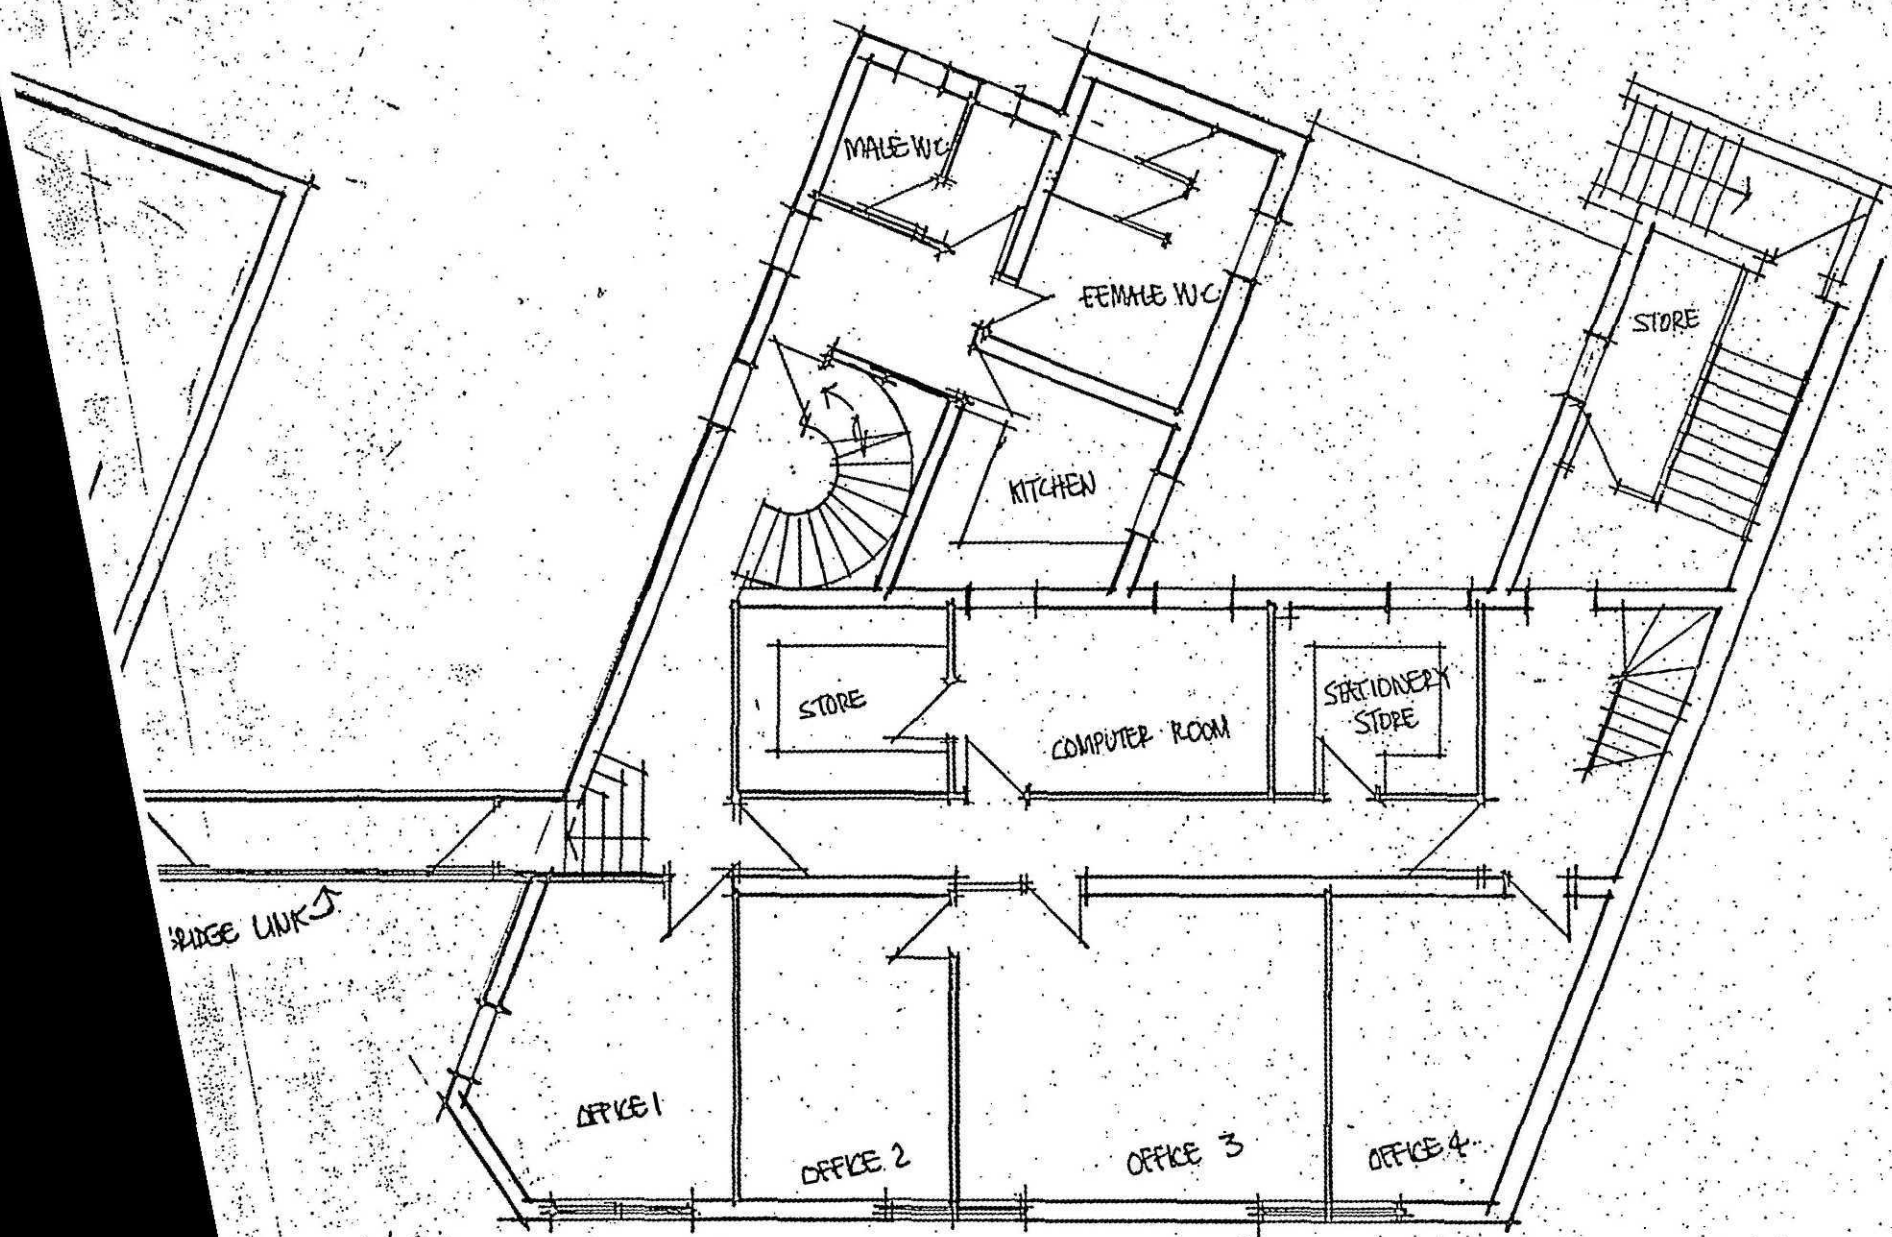

**PETER HADDON
AND PARTNERS**

THE OLD RECTORY
MILTON MALSOR
NORTHAMPTON. 0585

CHARTERED ARCHITECTS

REVISIONS

A1 - first floor layout revised - 23.5.08

Contractors must check all dimensions on site
must be reported immediately to the architect

GEORGE ADAMS AND SONS
THE CRESCENT, SPALDING.

FIRST AND SECOND FLOOR PLANS

SCALE 1:100

DWG NO

SHDC
Planning & Development
11 FEB 2008
Ref: 0176/08