


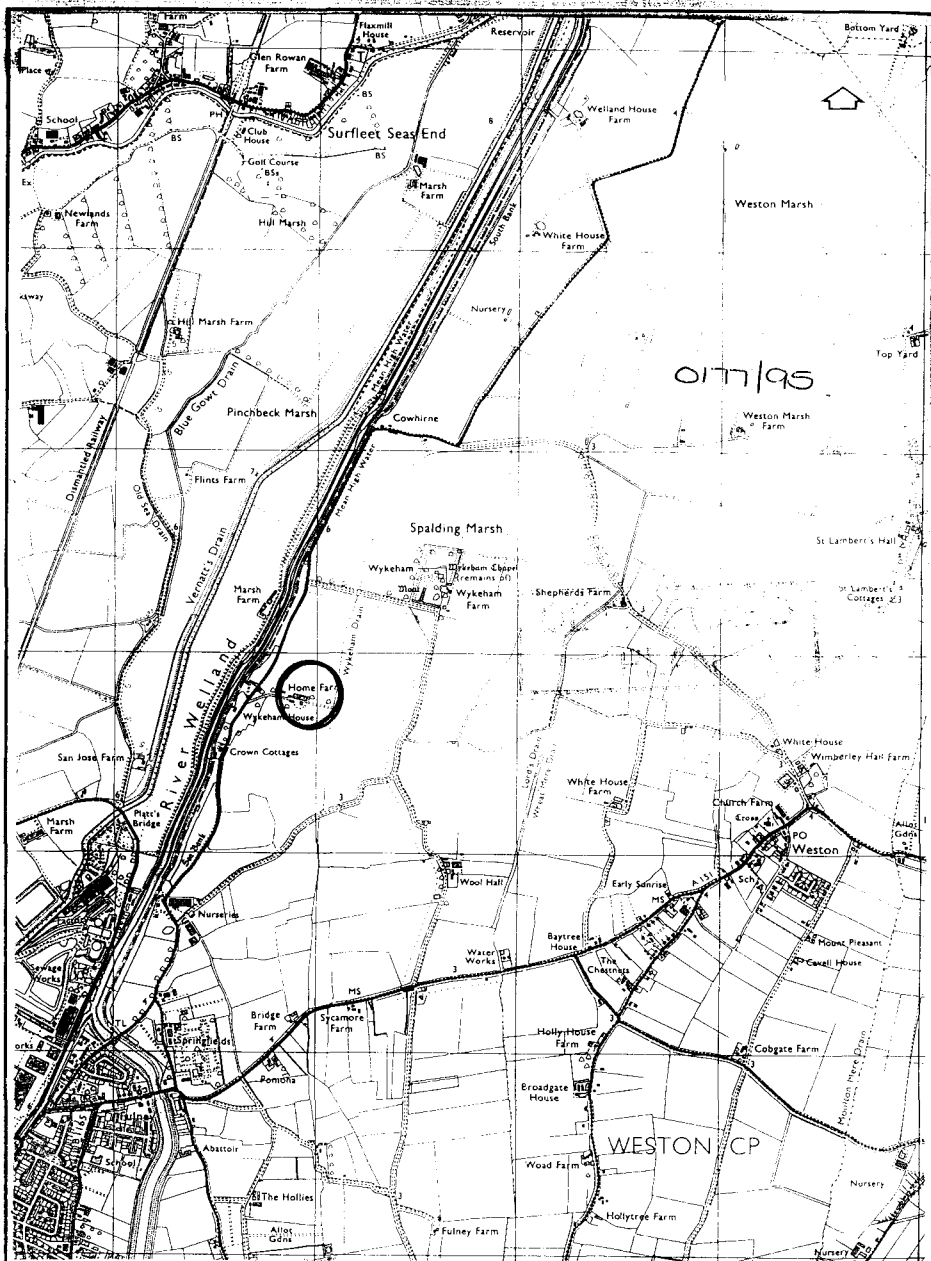

CROWN ESTATE: WHAPLODE  
HOME FARM  
WYKEHAM

Scale 1:25 000

Date FEB 95

Drawn by

TMC


Drg No

CBN 4025 / 1


**CARTER JONAS**

CHARTERED SURVEYORS

6-8 Hills Road Telephone 0223 68771  
Cambridge CB2 1NH Fax 0223 69950 Fax

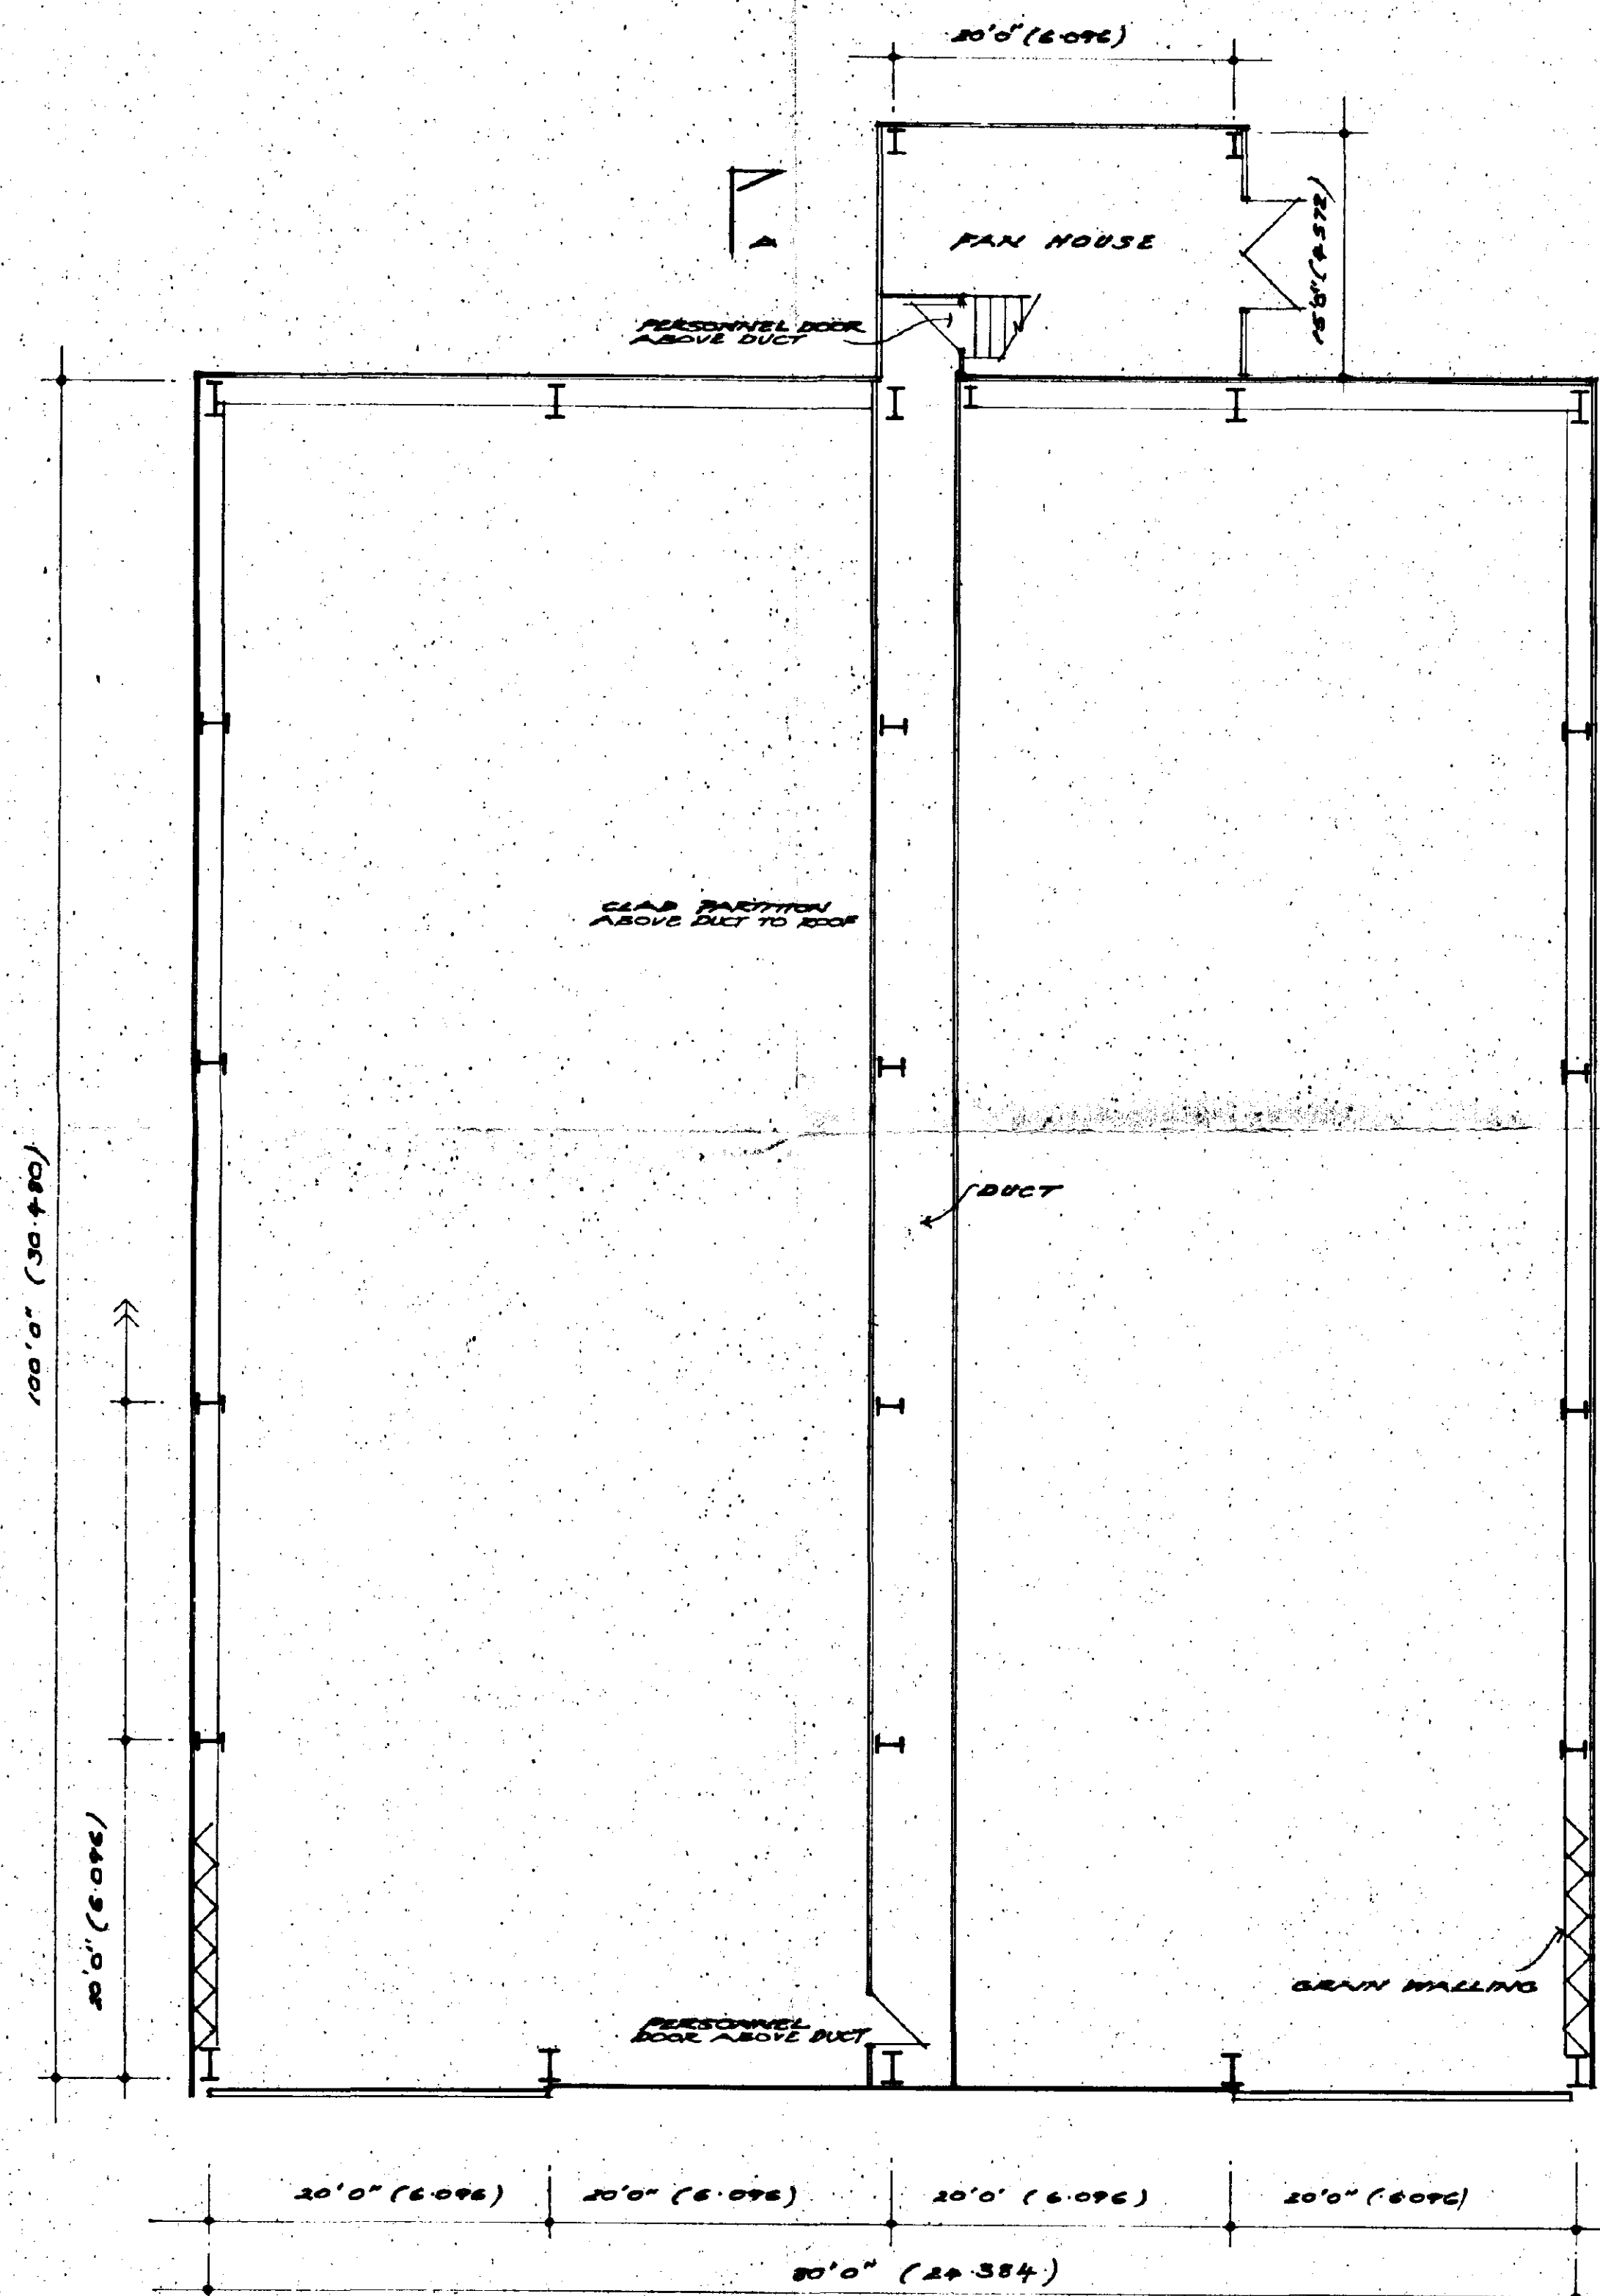

FLOOR PLAN

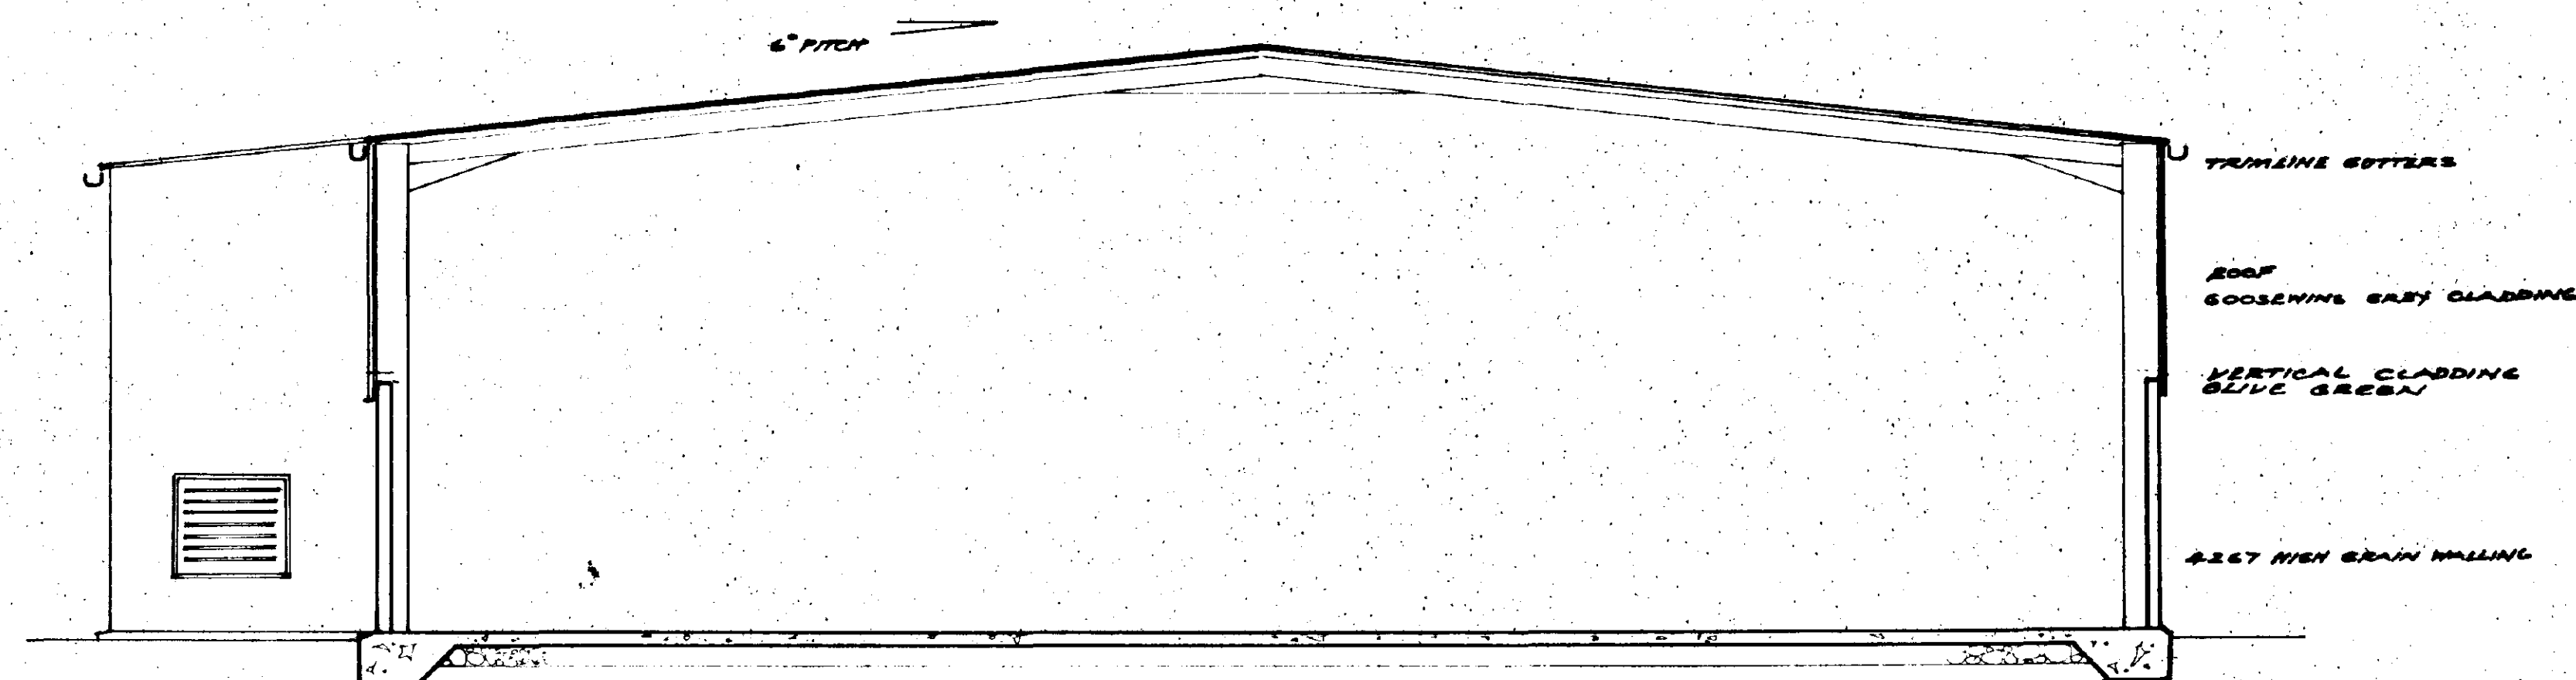

SECTION A-A

SOUTH HAVEN D.C.  
PLAN DLY.  
20 FEB 1995  
REF... 07/95

**DETERMINED  
PLAN**

● Dimensions  
Precisely site check. Do not scale from this drawing.

**CARTER JONAS**  
CHARTERED SURVEYORS

62-64 Hills Road Telephone 0223 68771  
Cambridge CB2 1LA FAX 0223 69950 FAX

Client  
CROWN ESTATE :  
WNAFLDRE



Job Title  
NEW GRAIN / POTATO STORE  
HOME FARM  
WYREHAM

Drawing Title  
PROPOSED  
PLAN / SECTION


Scale 1:100 Drawn by PNL

Date FEBRUARY 95


Drg No. CBN 402513 Rev.

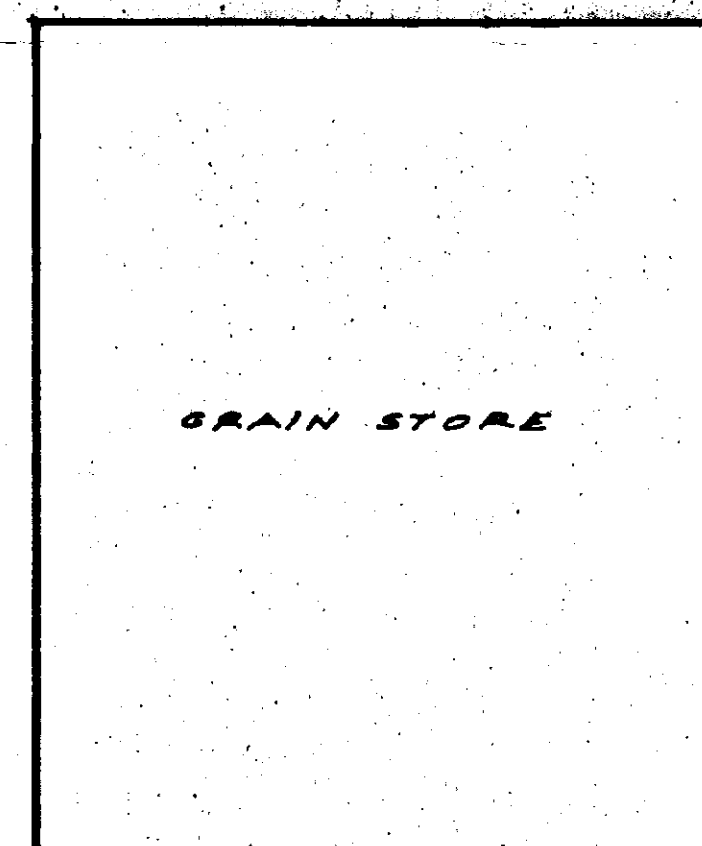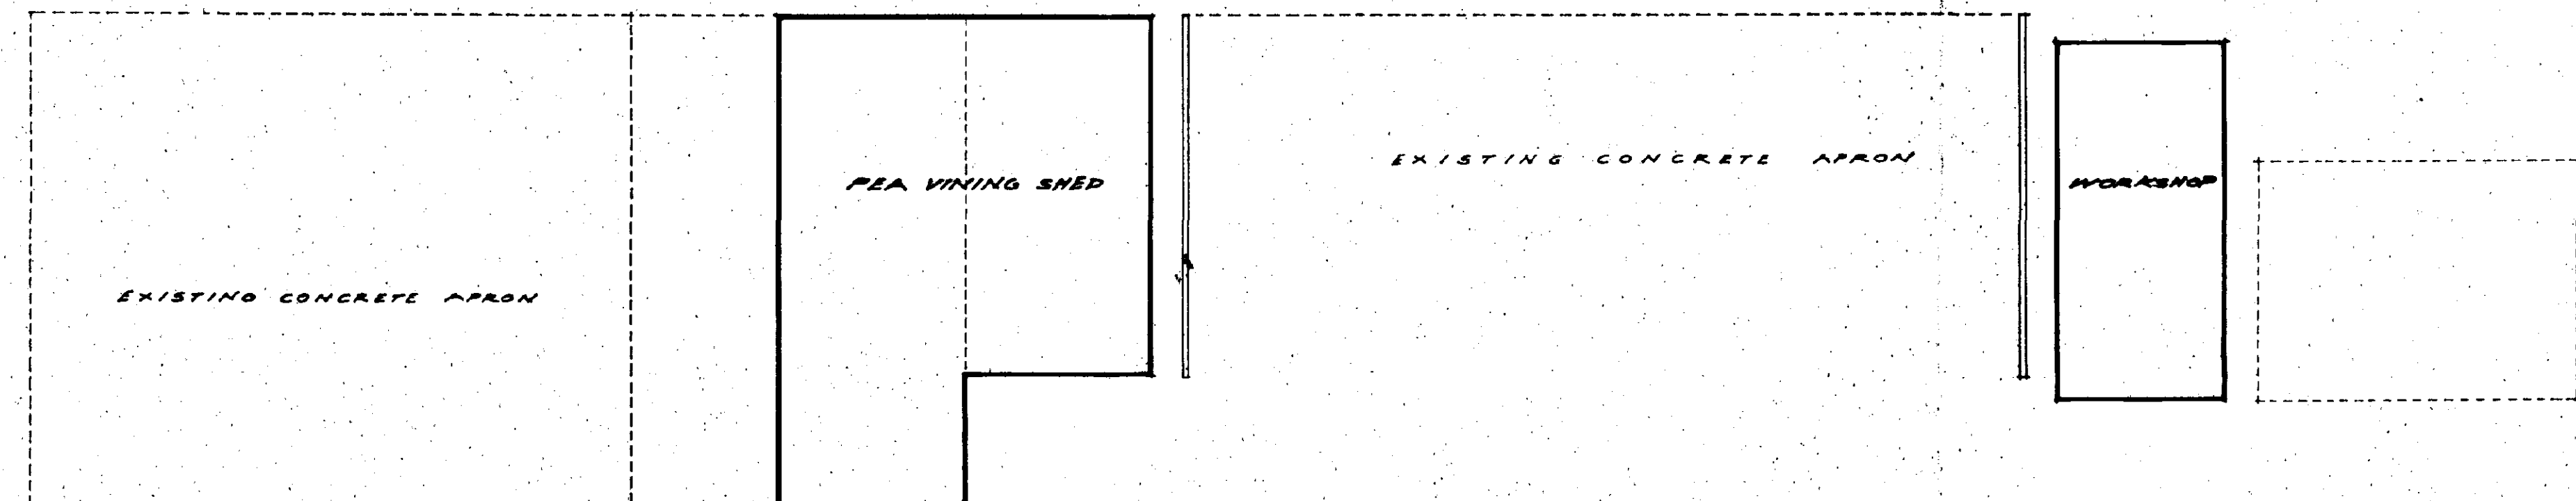

108' 0" (32.91m)

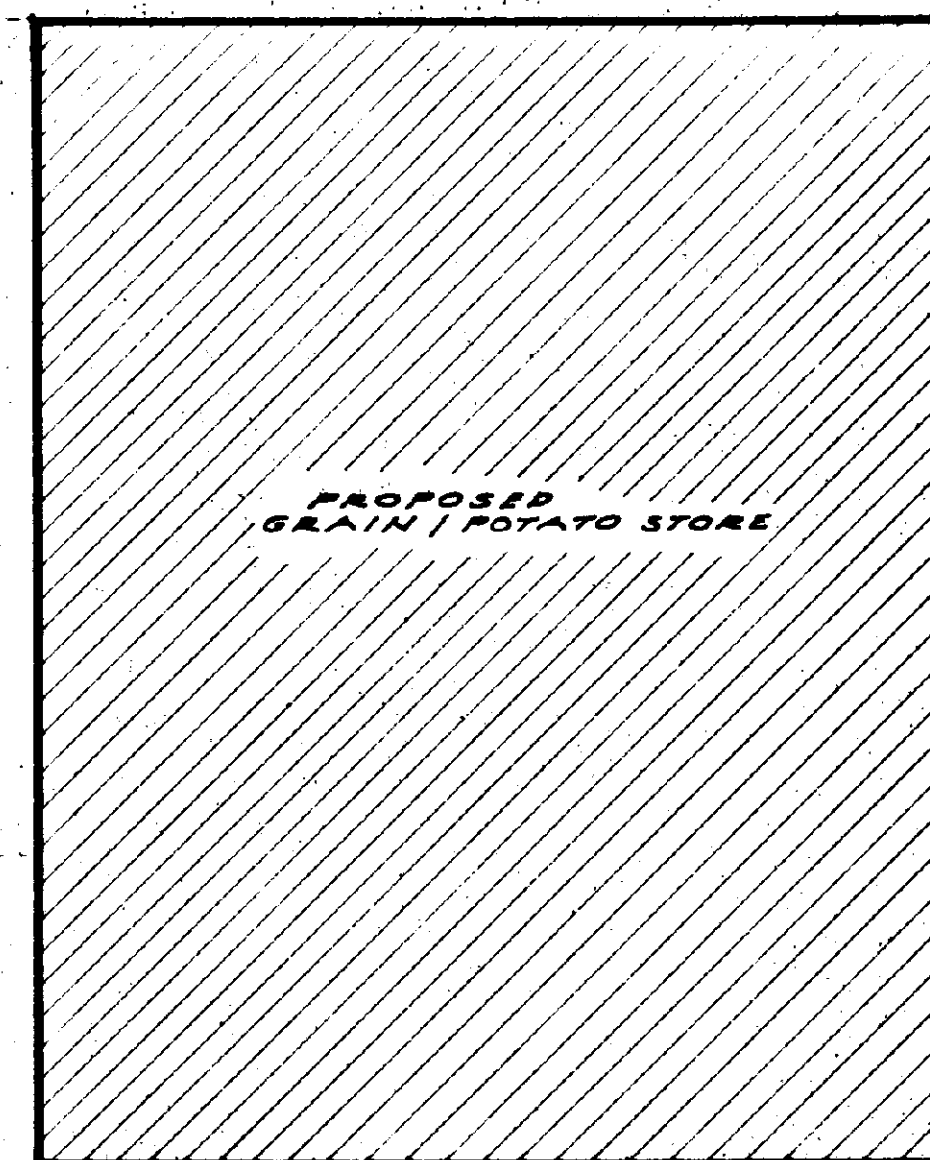

80' 0" (24.38m)

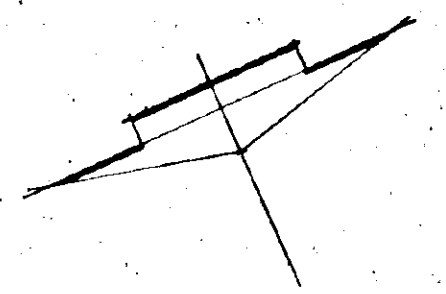

SOUTH DORSET D.C.  
PLANNING DEPT.  
20 FEB 1995  
REF 0177/95

Dimensions  
Precisely site check. Do not scale from this drawing.

**DETERMINED**  
PLAN

**CARTER JONAS**  
CHARTERED SURVEYORS

6 - 8 Hills Road Telephone 0223 68771  
Cambridge CB2 1NH FAX 0223 69950 FAX

Client  
CROWN ESTATE  
WYREHAM


Job Title  
NEW GRAIN / POTATO STORE  
HOME FARM WYREHAM

Drawing Title  
PROPOSED  
SITE PLAN

Scale 1:100 Drawn by

Date FEBRUARY 95

Dwg No CBN 402515 Rev.

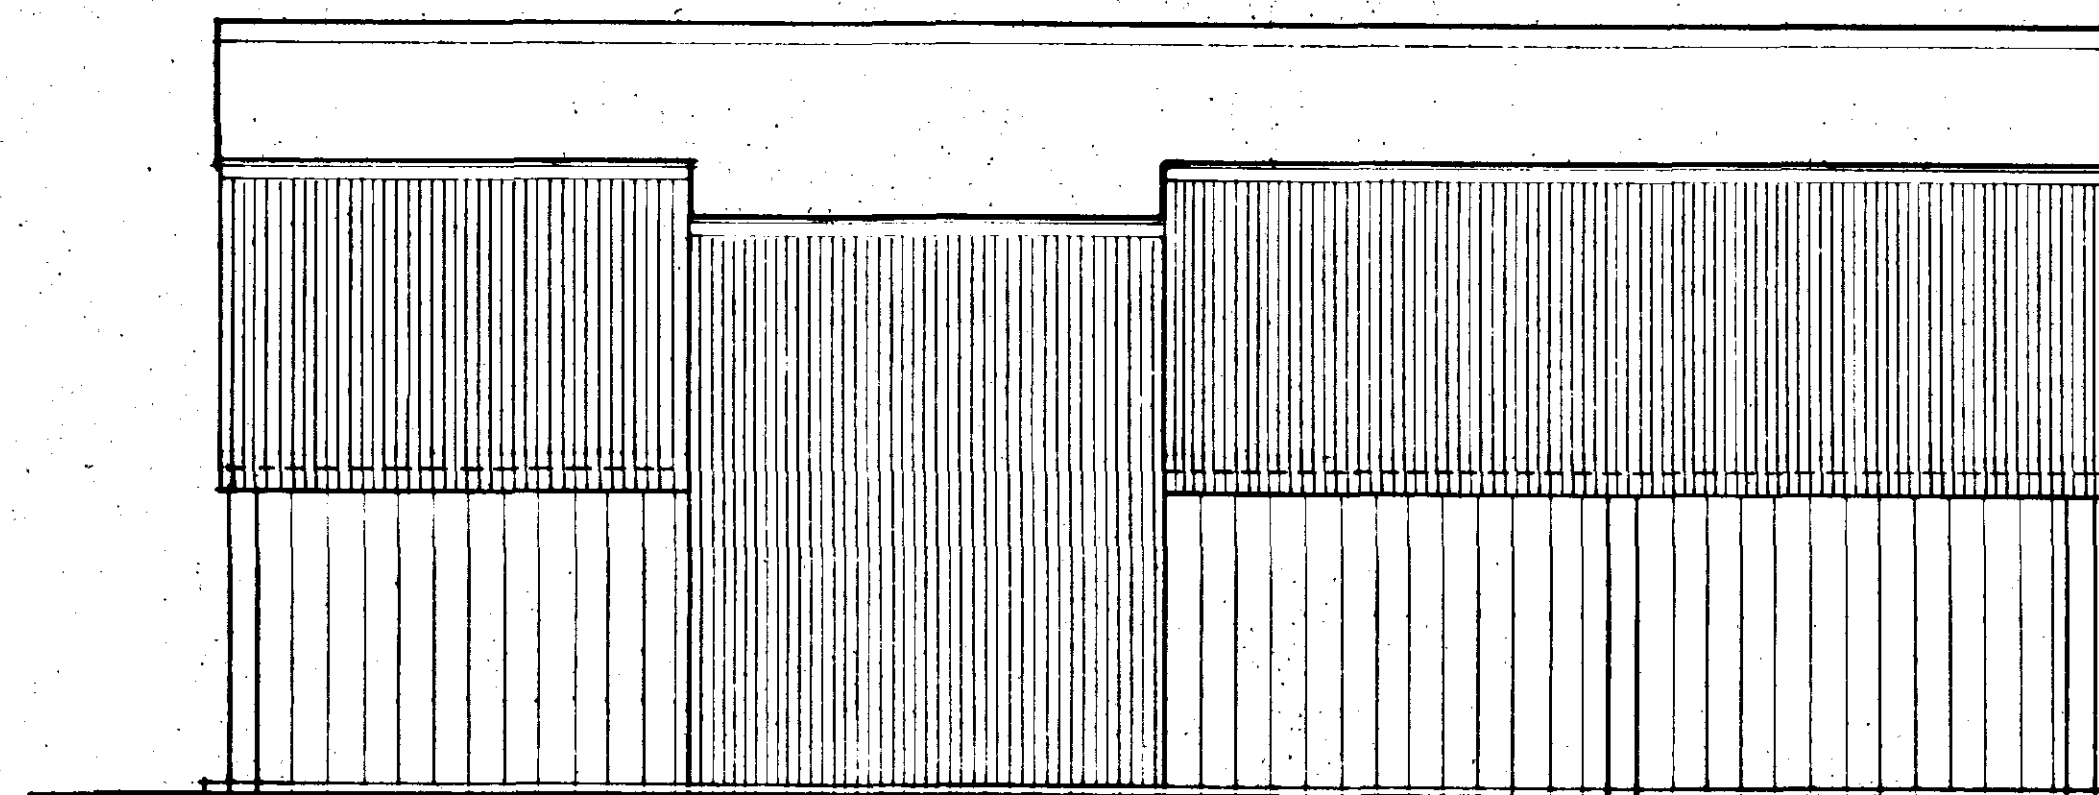


NORTH ELEVATION

ROOF:  
P.C.S. ROOFING  
GARY TRIMLINE CUTTERS

P.C.S. OLIVE GREEN  
VERTICAL CLADDING

2.257 (1/16") HIGH  
GRAIN WALLING

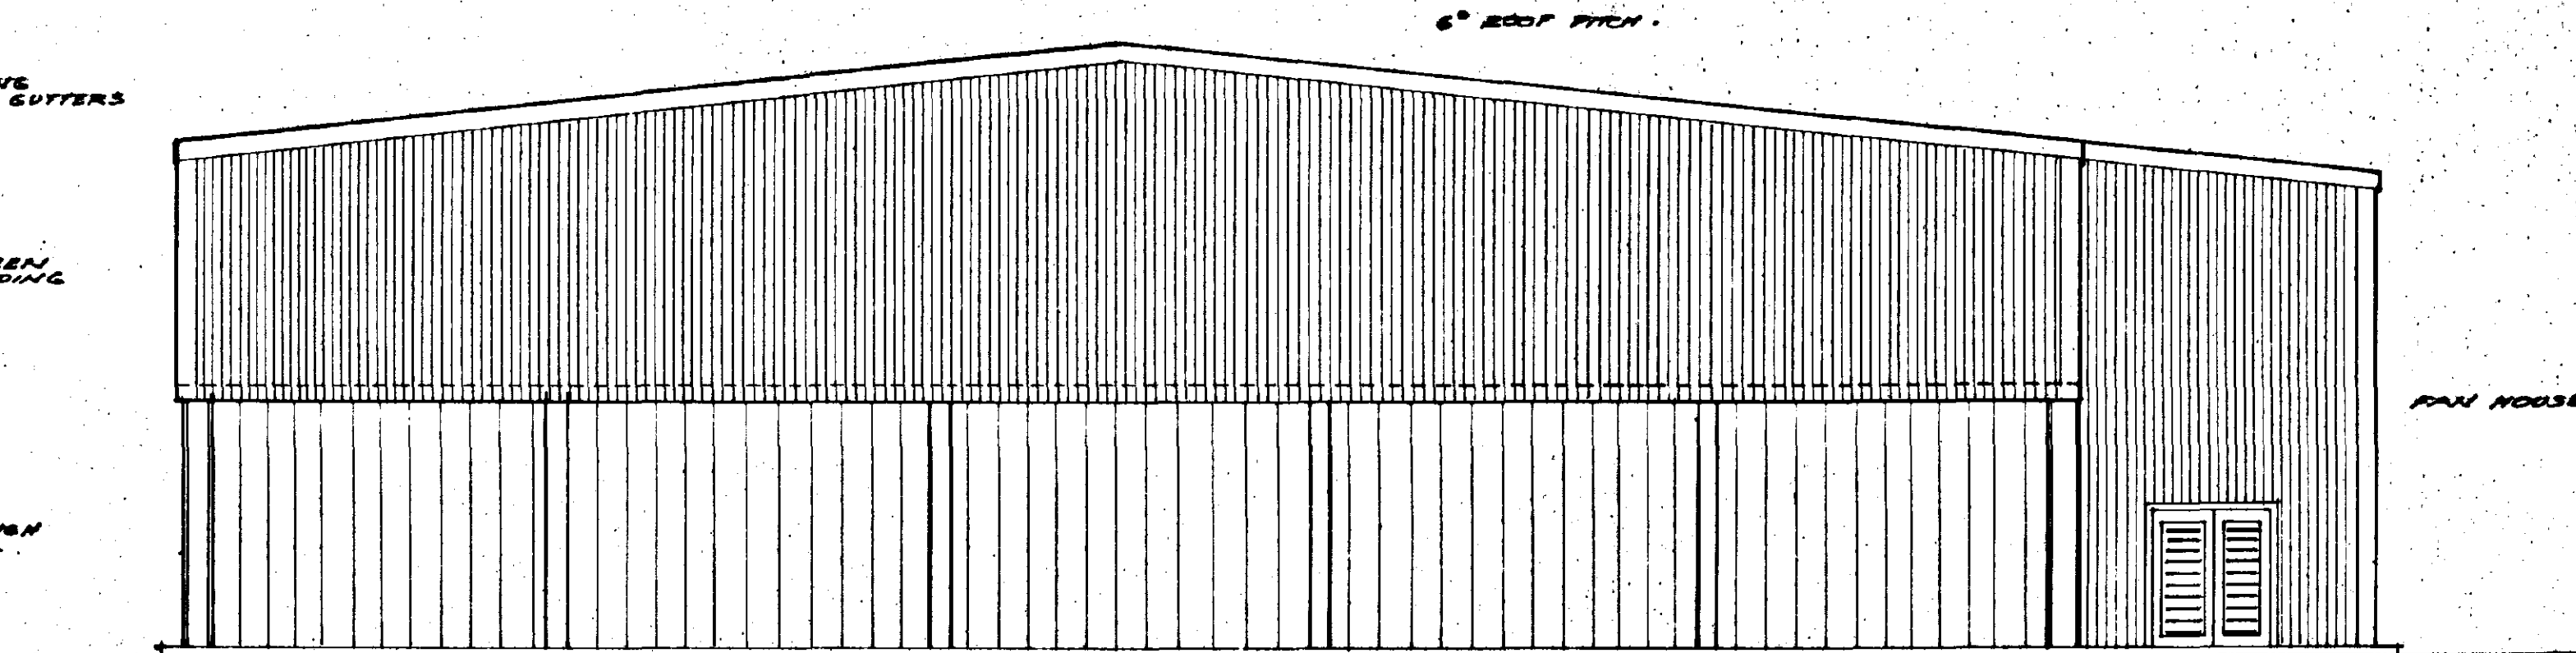


EAST ELEVATION

6° ROOF PITCH

PAN HOUSE


DOUBLE PERSONNEL  
LOUVER DOORS

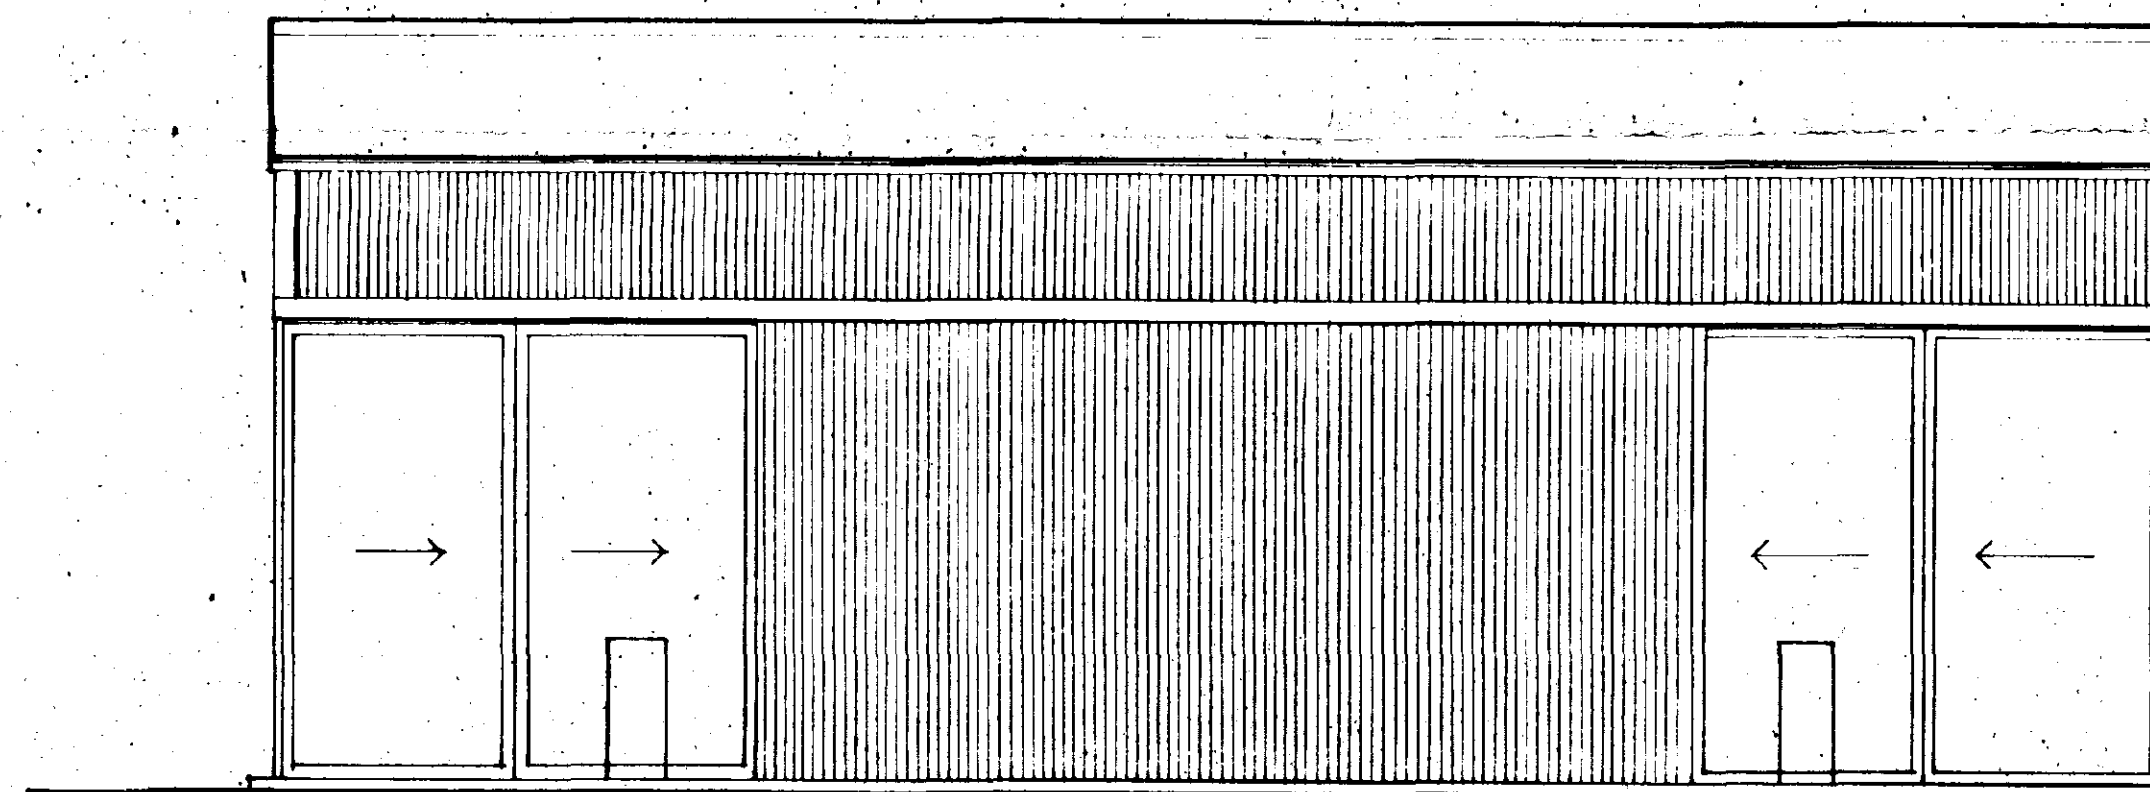

SOUTH ELEVATION

6075 WIDE X 6075 HIGH  
SLIDING DOORS ON  
SINGLE TRACK

LOUVER VENT.

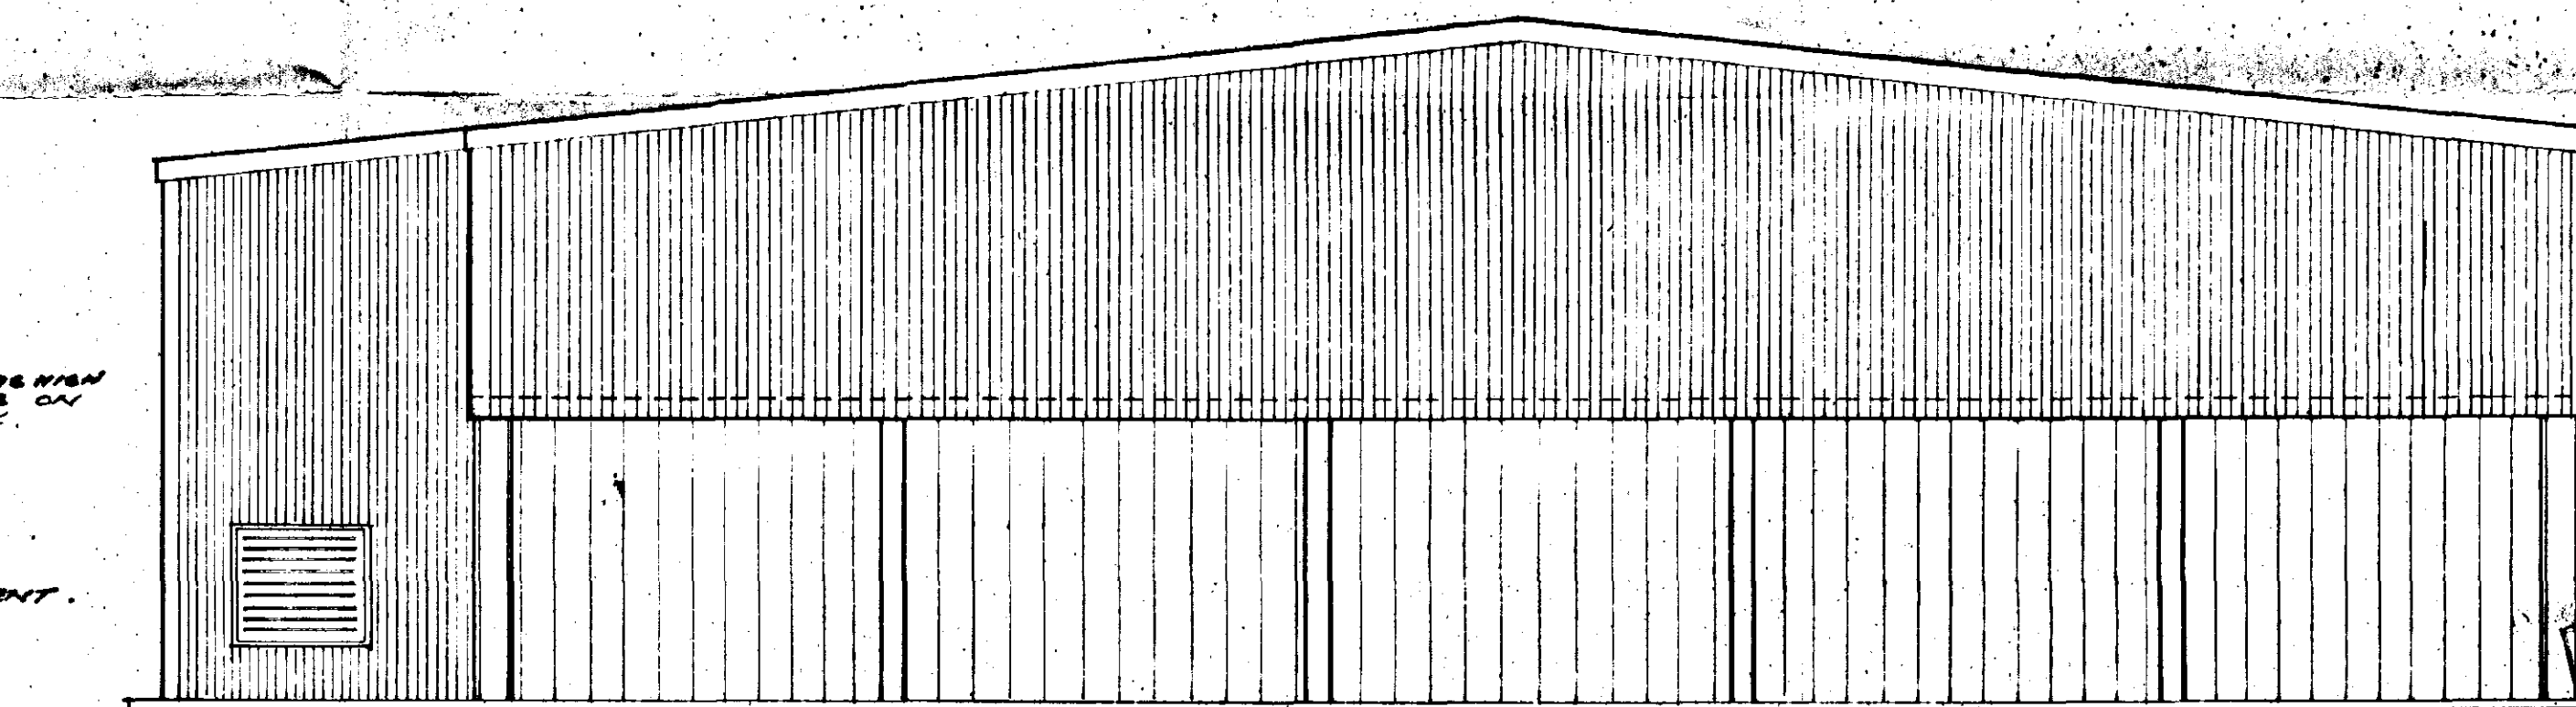

WEST ELEVATION

● Dimensions:  
Precisely site check. Do not scale from this drawing.

SOUTH LONDON D.C.  
FEB 1995  
20 FEB 1995  
REF ...om 195

**CARTER JONAS**  
CHARACTER DESIGNERS

62-64 Hills Road Telephone 0223 68771  
Cambridge CB2 1LA FAX 0223 69950 FAX

Client  
CROWN ESTATE  
WHARFLODE

Job Title  
NEW GRAIN / POTATO STORE  
HOME FARM WYKENHAM

Drawing Title  
PROPOSED ELEVATIONS

Scale 1:100 Drawn by P.M.C.

Date FEBRUARY 95

Drg. No. CBN 402514 Rev.

