



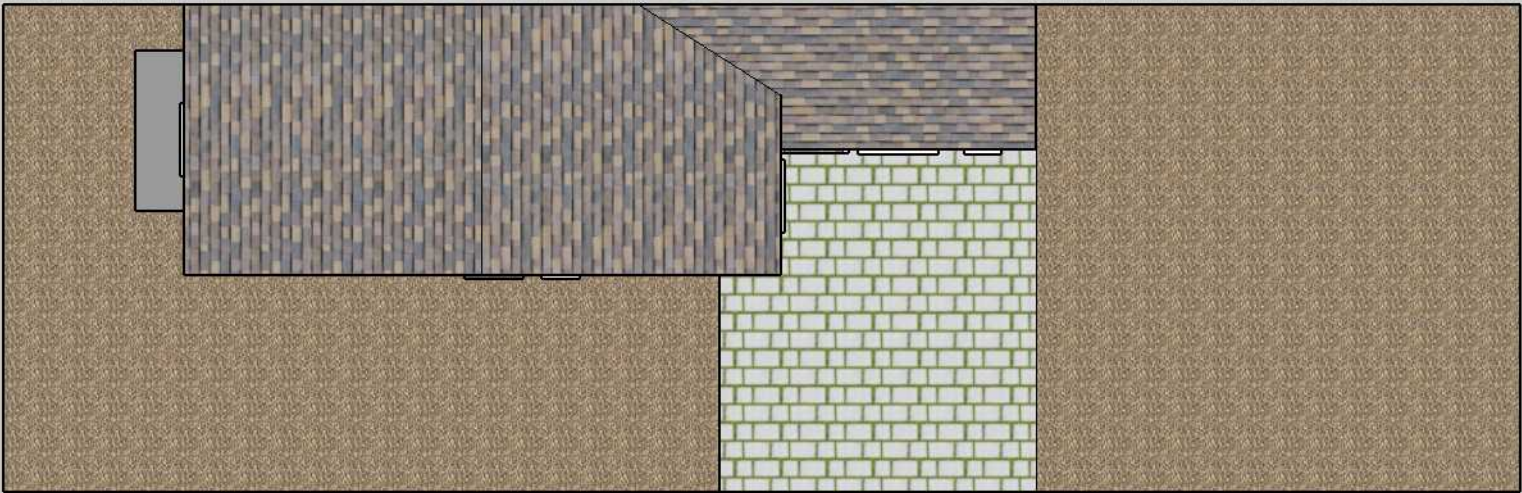

Plan view / Plot view

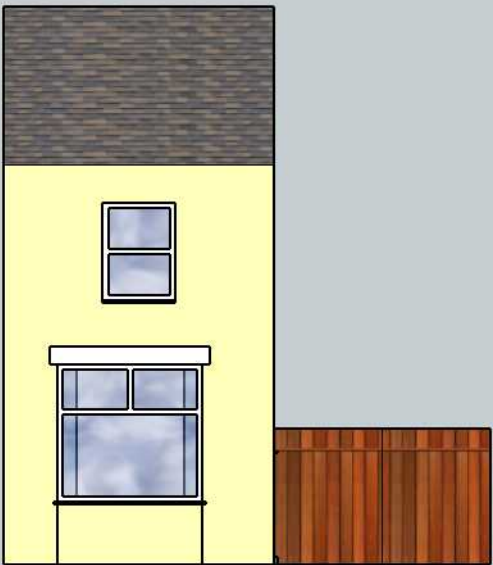


Front elevation



Side elevation



Rear elevation

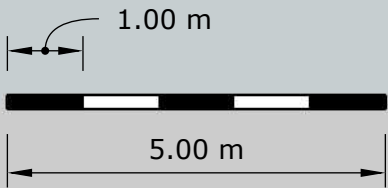

40 claylike, Spalding, Lincolnshire, PE11 2QG
Existing elevations and plan view
Scale 1:100
Drawing 004
Revision A
Issue date 24 / 01 /2022
Drawings Issued by
Sanctuary Timber Builds Ltd