




Block plan 1:500

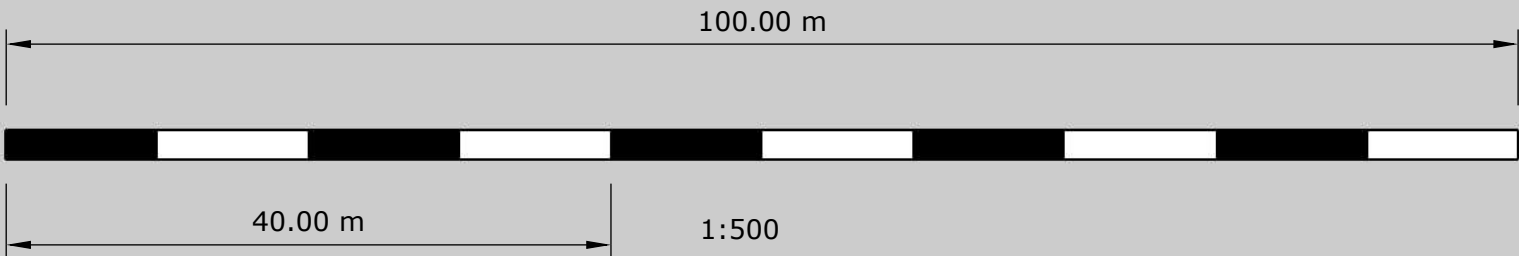

40 Claylake, Spalding, Lincolnshire, PE11 2QG
Block / Site plan
Scale 1:500 and 1:1250
Drawing 006
Issue date 24 / 01 / 2022
Drawings issued by
Sanctuary Timber Builds Ltd