





Side elevation



Front elevation

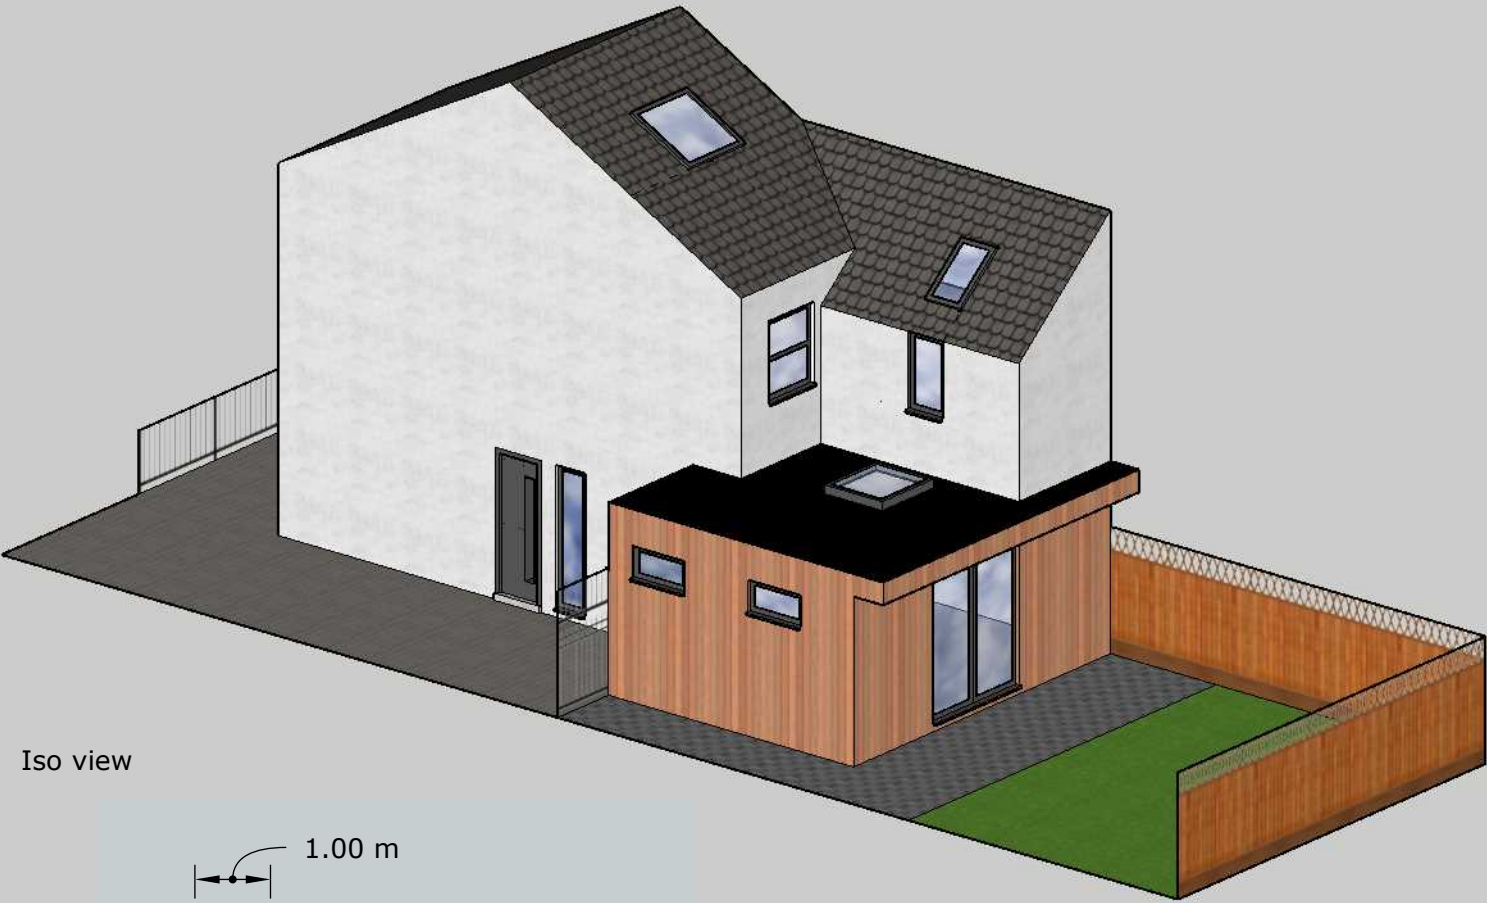

Iso view

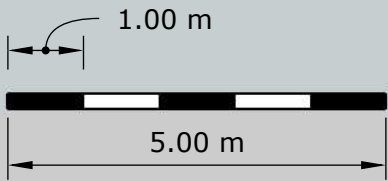

Rear elevation

40 Claylake, Spalding, Lincolnshire, PE11 2QG
Proposed elevations
Scale 1:100
Drawing 005
revision A
Issue date 24 / 01 / 2022
Drawings issued by
Sanctuary Timber Builds Ltd