


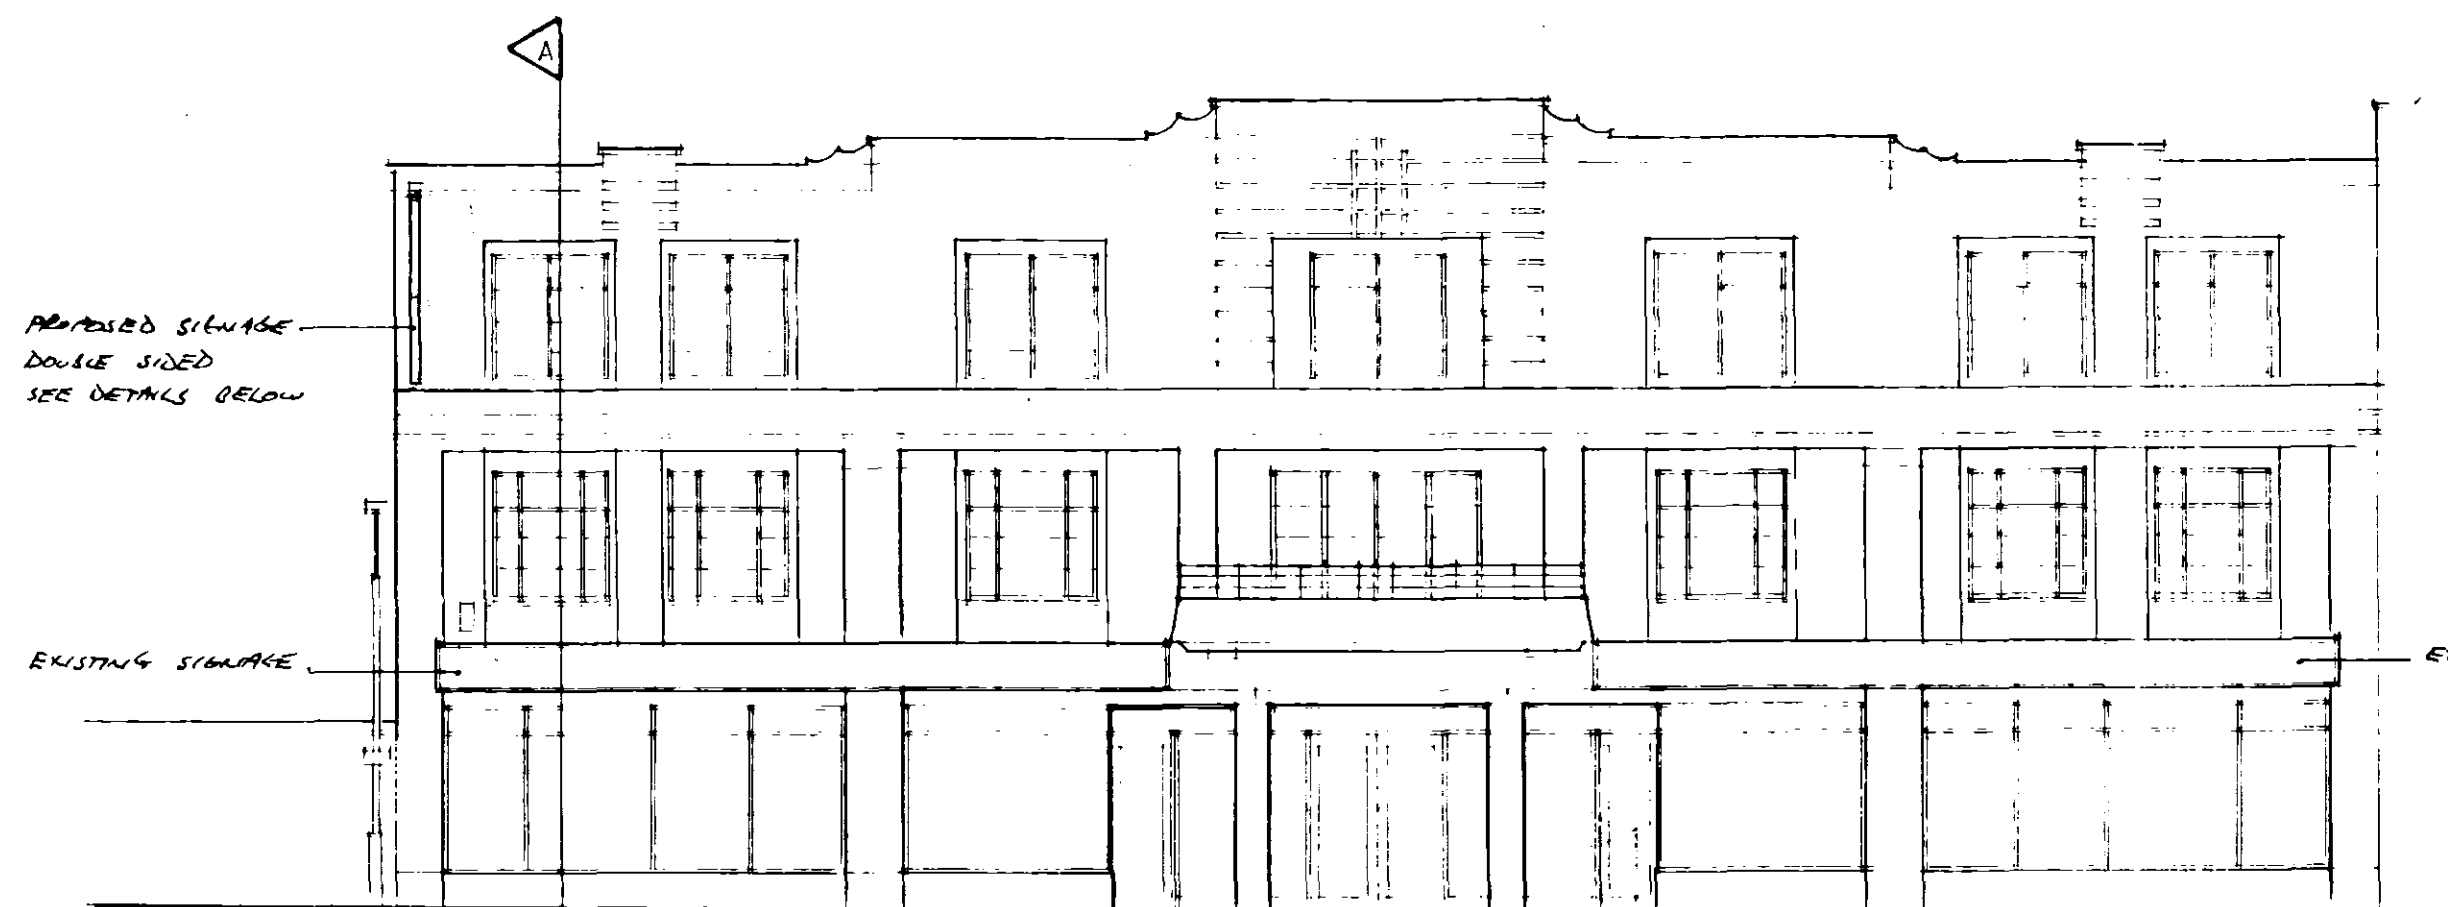


ELEVATION TO BROAD STREET 1-100


NORTH

SHDC
PLANNING & DEVELOPMENT
12 FEB 2004

2 METRE WIDE ESCAPE ROUTE
REQUIRED COLOURED GREEN

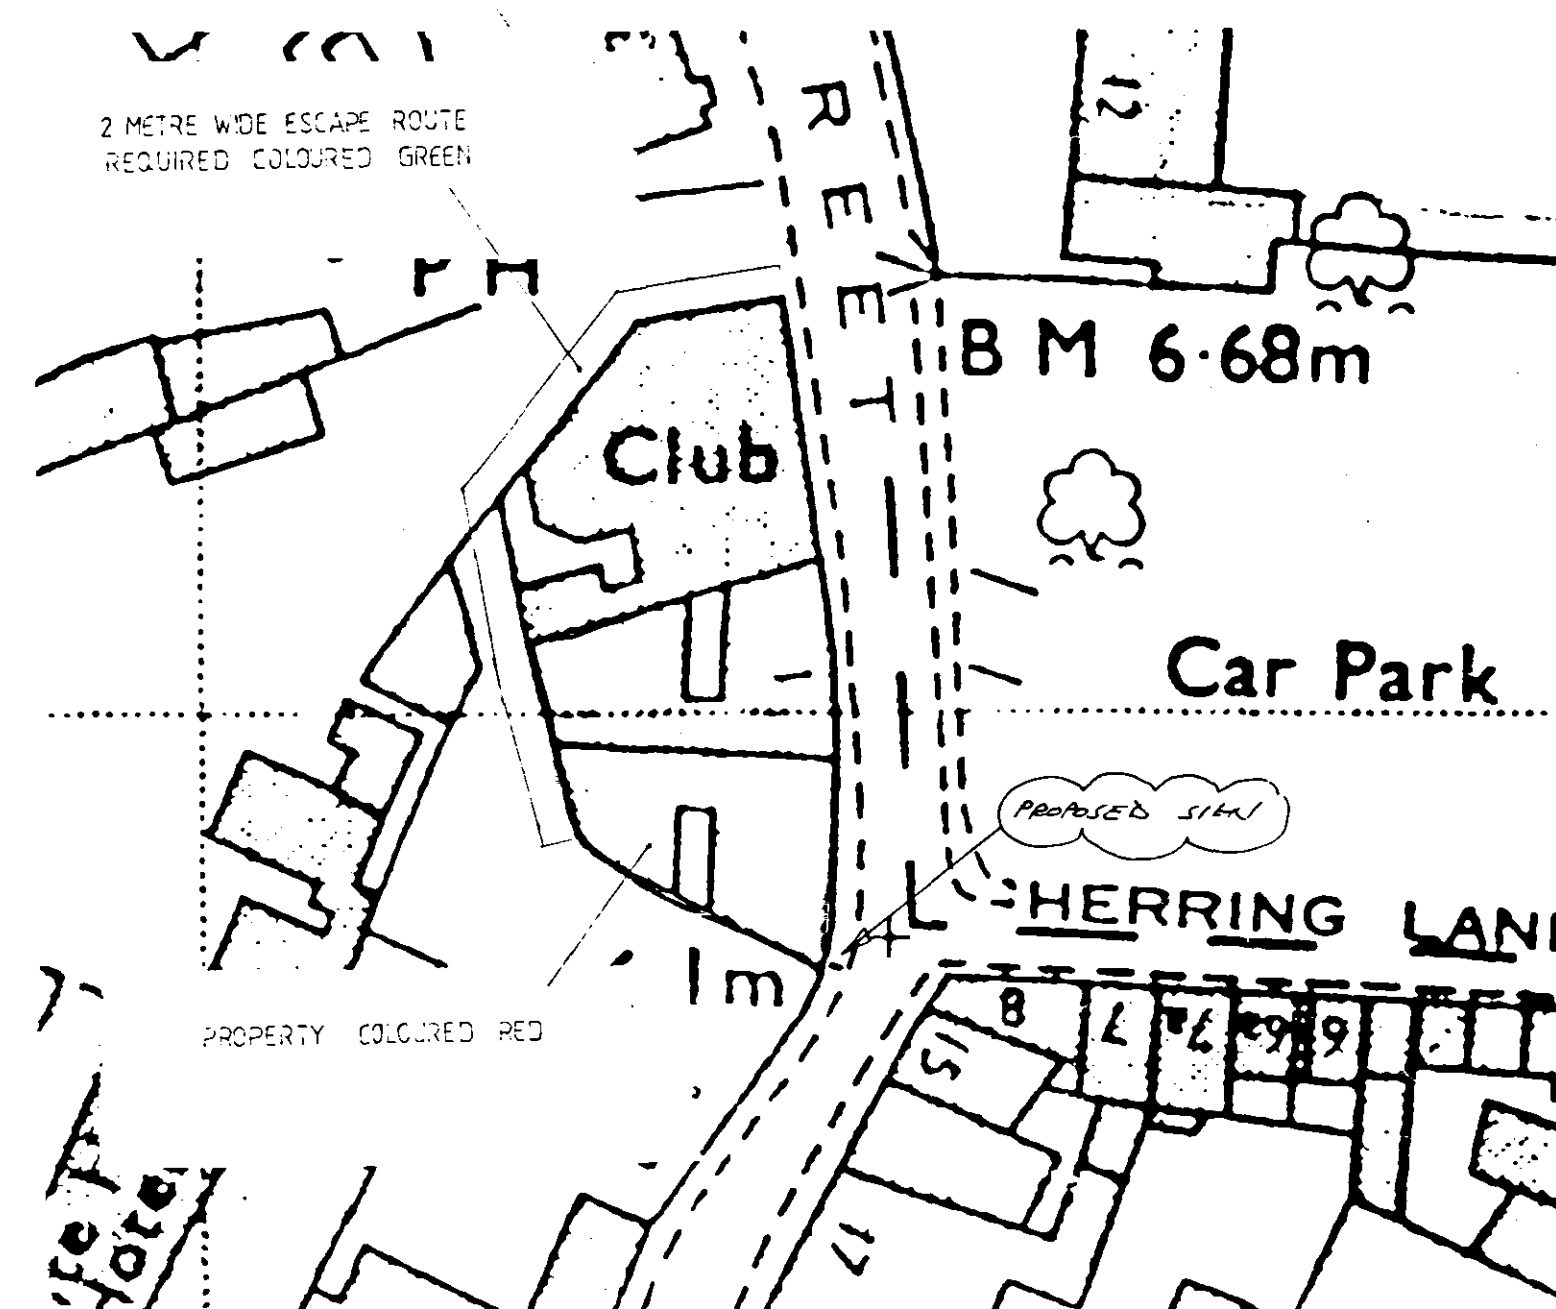

PROPERTY COLOURED RED

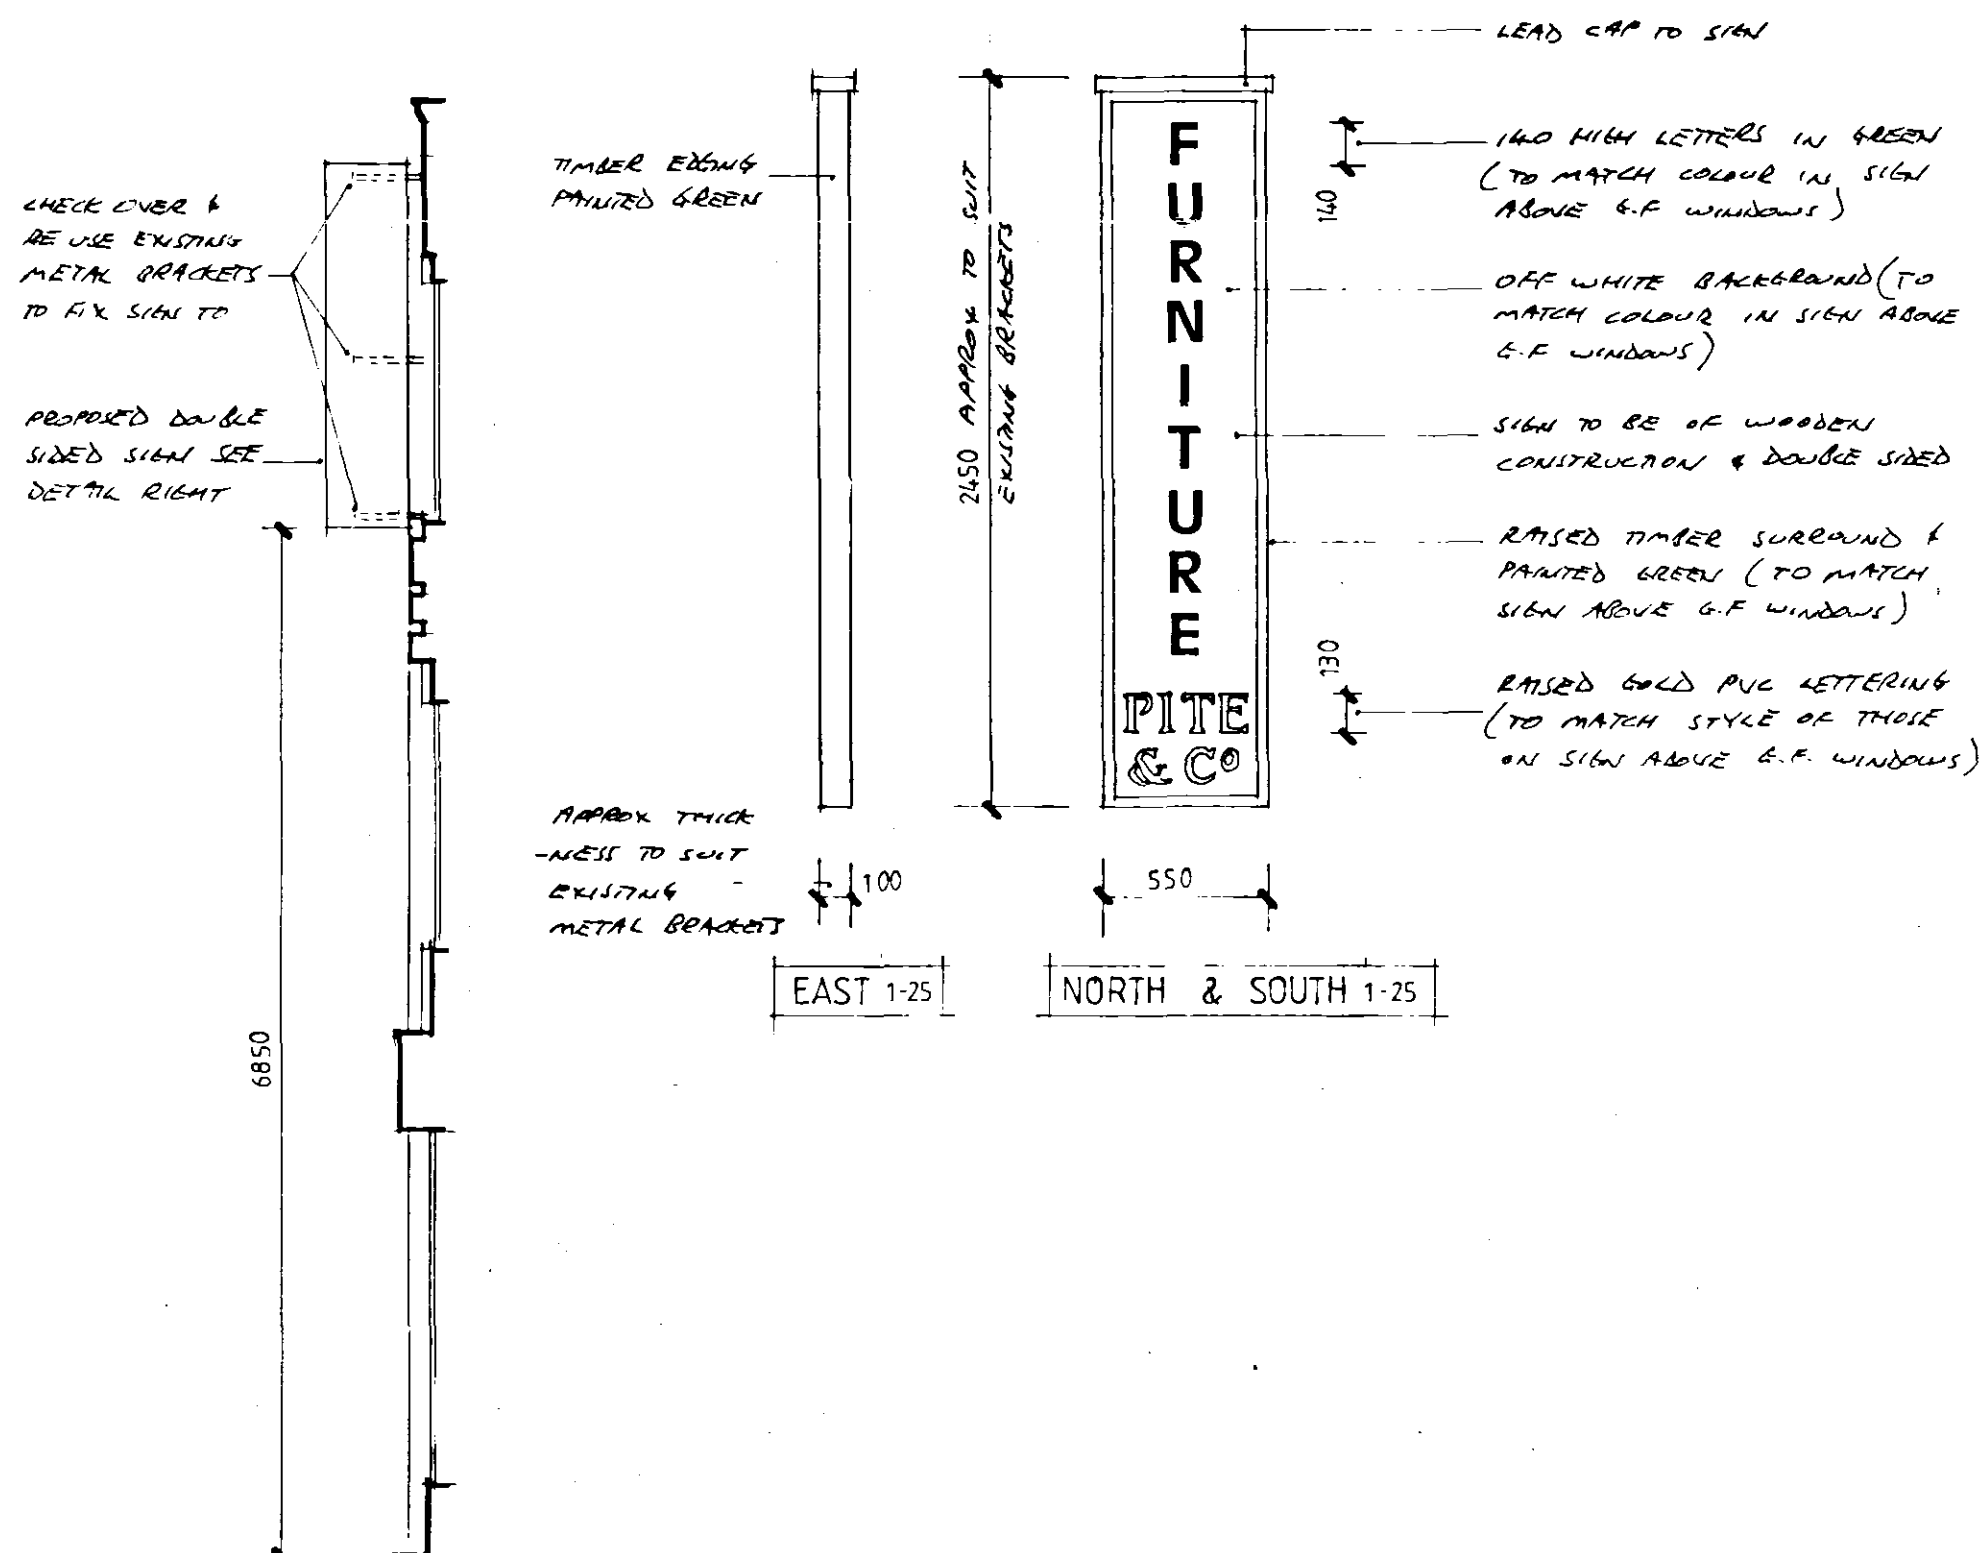

EAST 1-25

NORTH & SOUTH 1-25

SECTION A-A 1-50



SITE PLAN 1-500

LOCATION PLAN 1-2500

Contractor To Check All Dimensions
On Site Before Work Commences.

Rev.	Date	Init.	Revision Details

SHDC
PLANNING & DEVELOPMENT
12 FEB 2004

**DETERMINED
PLAN**
PODDINGTONS

Architectural Design Consultants

Unit 7, The Flaxmill, Flaxmill Lane, Pinchbeck,
Spalding, Lincs. PE11 3XQ.
Tel: 01775 720866 Fax: 01775 720877

Project:
PITE PROPERTIES LTD.
ELSON HOUSE, BROAD STREET,
SPALDING.

Drawing:
PROPOSED SIGNAGE

Scale:
AS SHOWN

Drawn:
Date: JAN 2004

Drawing No.
3095-10

Rev.