



 

LOCATION PLAN

 

G. R. MERCHANT

I.ENG AMICE FIWO

**ARCHITECTURAL, STRUCTURAL
AND LAND DRAINAGE
CONSULTANTS**

Unit 4, Wrights Mews
12A Park Road, Holbeach,
Spalding, Lincs. PE12 7EE

Tel: 01406 490800
Fax: 01406 425744

E-Mail: G. R. Merchant @ Merchant. F9
Co. UK

Project

PROPOSED RESIDENTIAL DEVELOPMENT
6 PROPERTIES
ALBERT STREET SPALDING
Lincs

Client
MR M ANDREWS


Drawing


PROPOSED PLANS
LOCATION PLANS

Job Ref. 1966/09	Drawing No. 01A
---------------------	--------------------

Date OCT 2009	Drawn JPW
------------------	--------------

Scales
1/50 1/500 1/2500

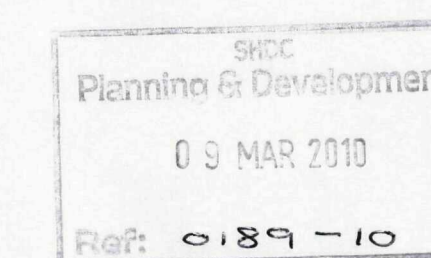[illegible]

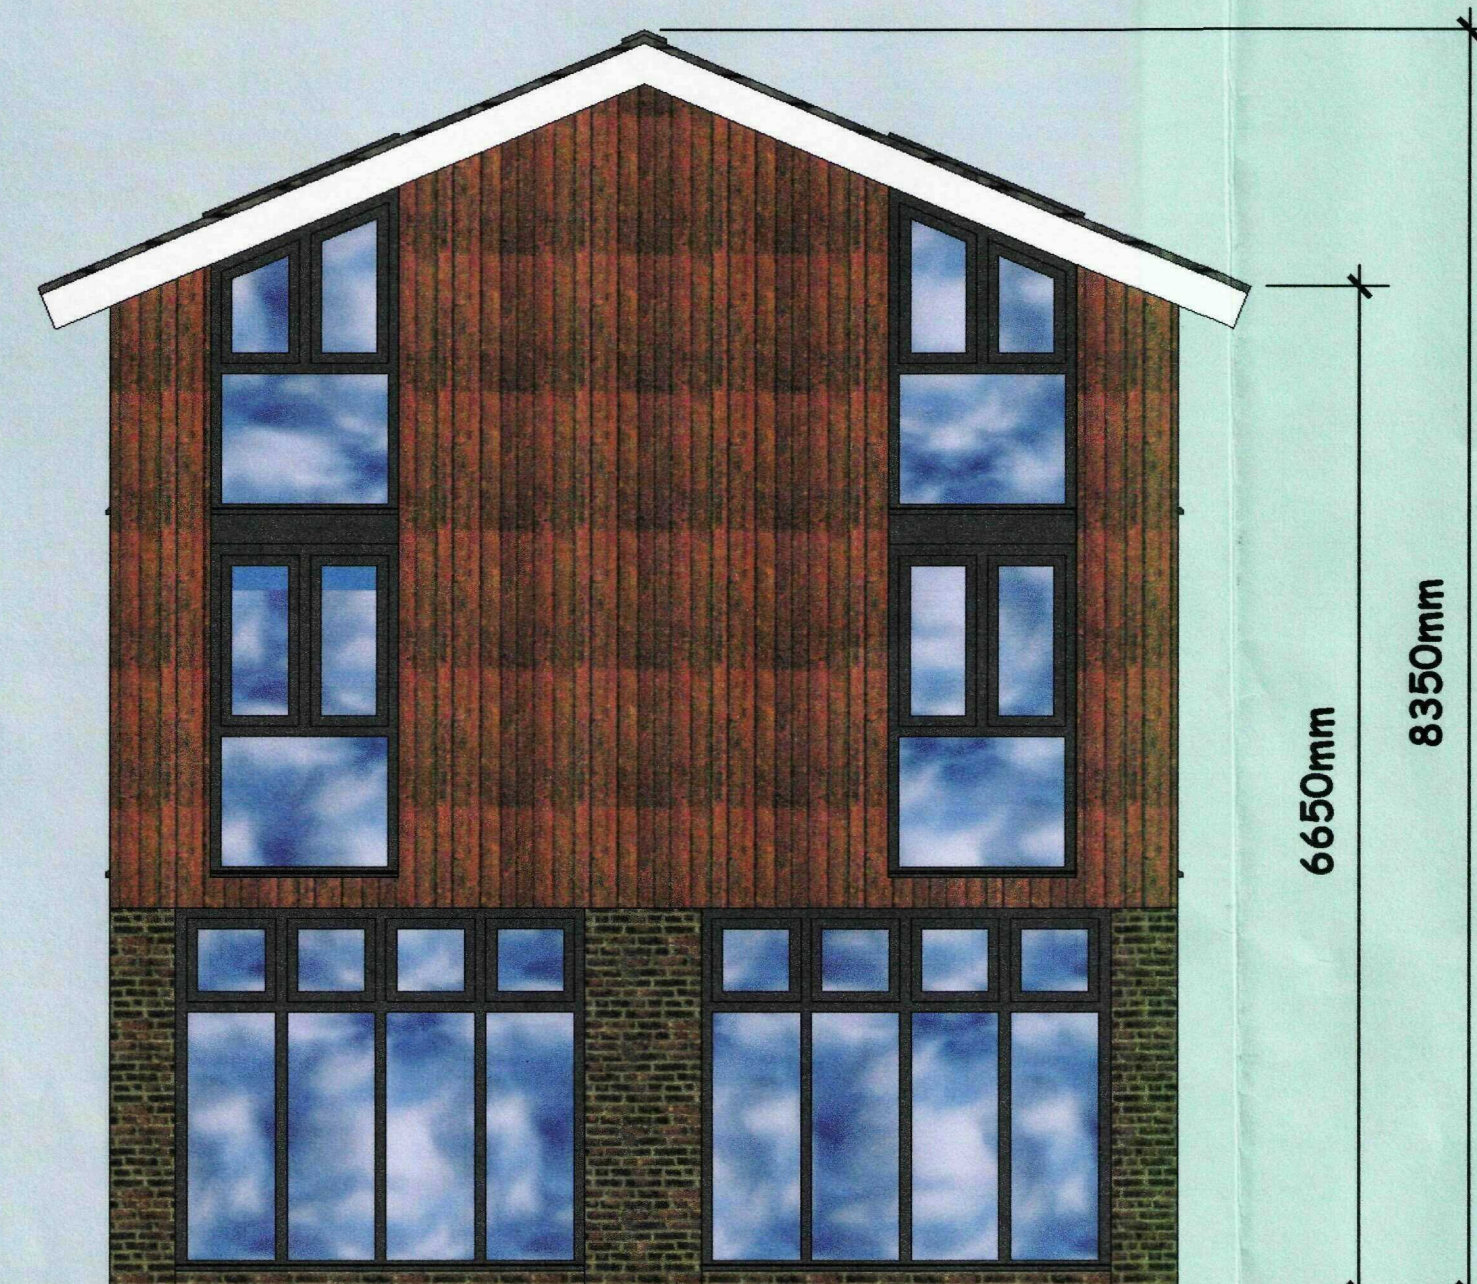

FRONT



SIDE







REAR



SIDE


3D VIEWS

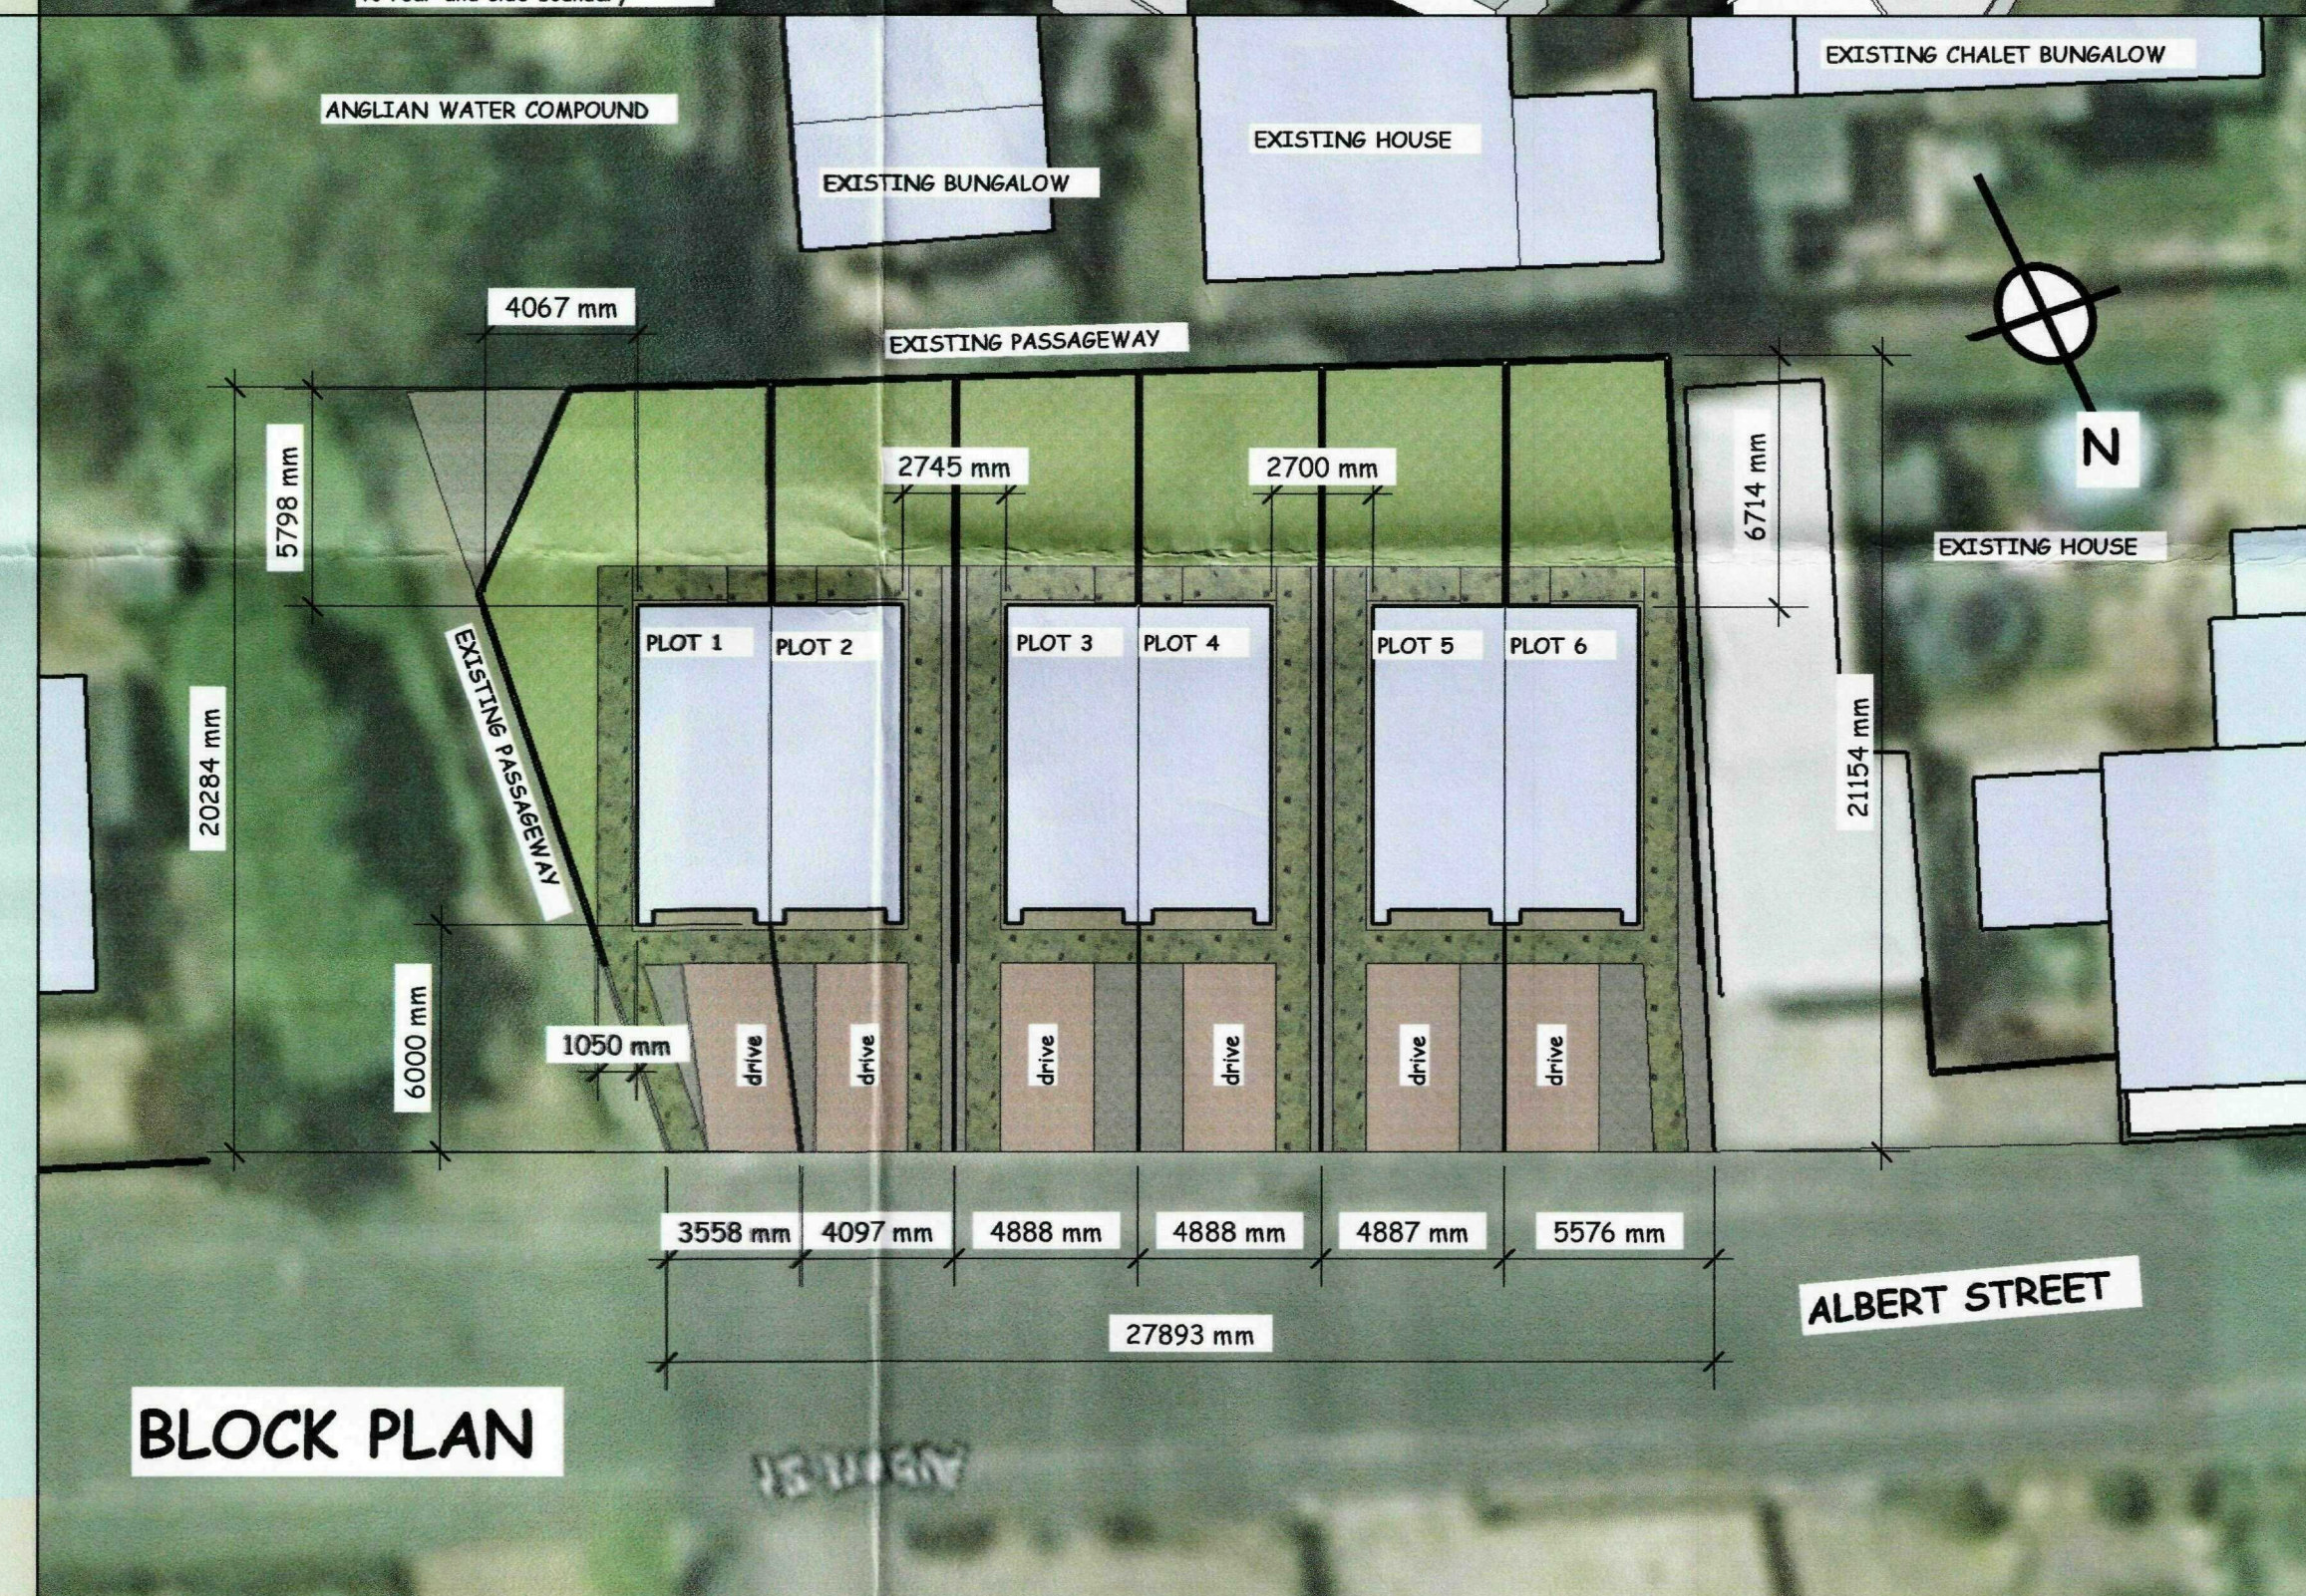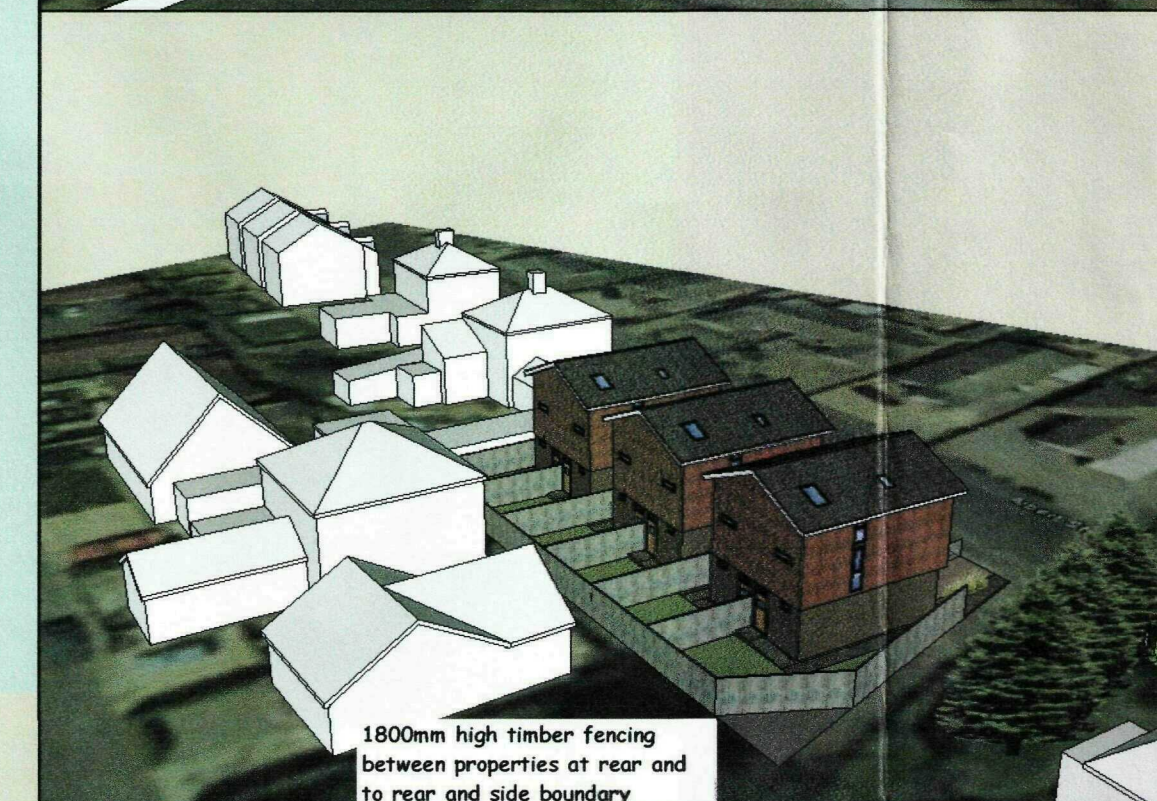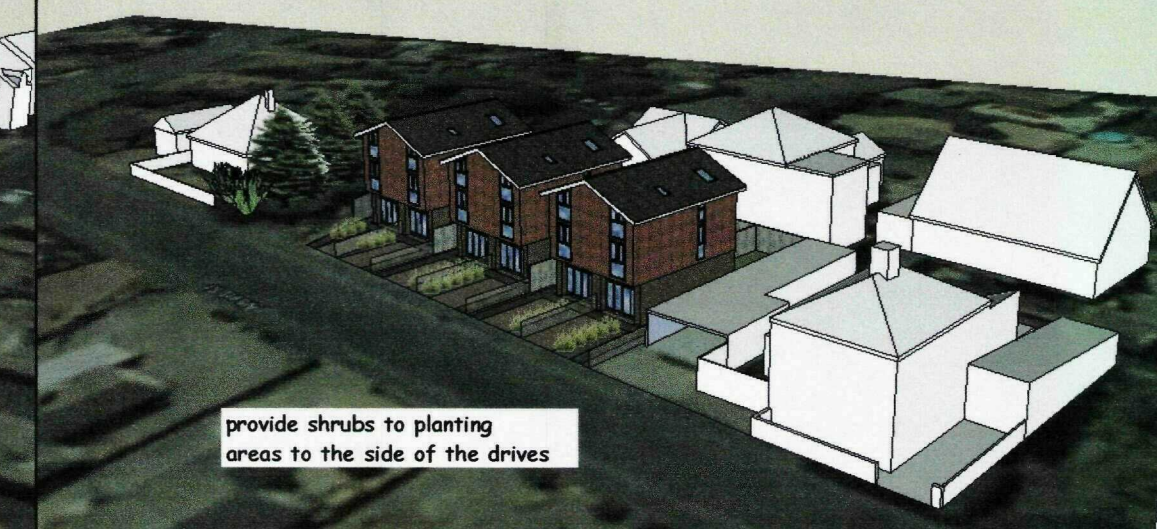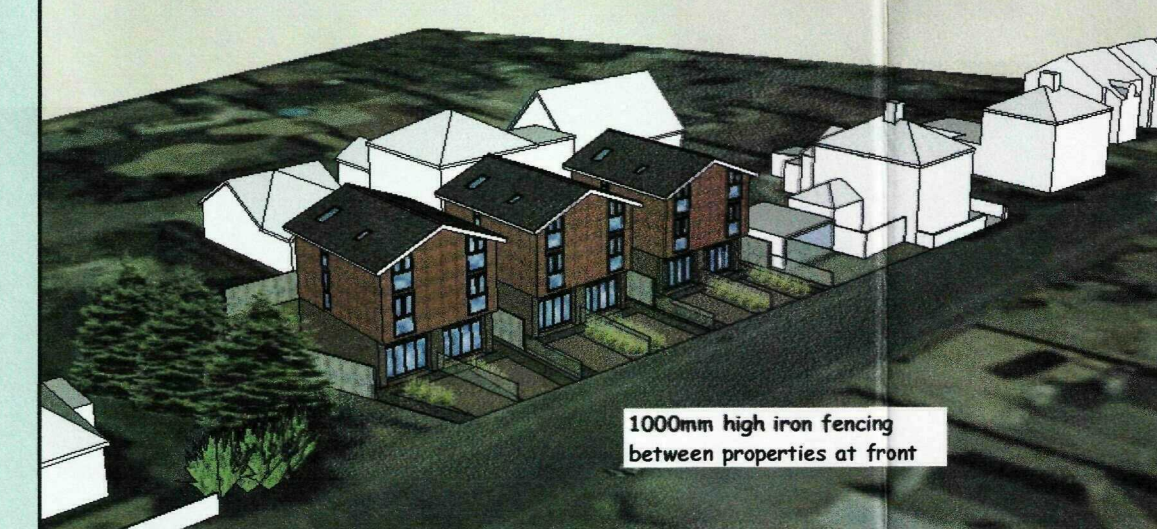

BLOCK PLAN



STREET VIEW ALONG ALBERT STREET

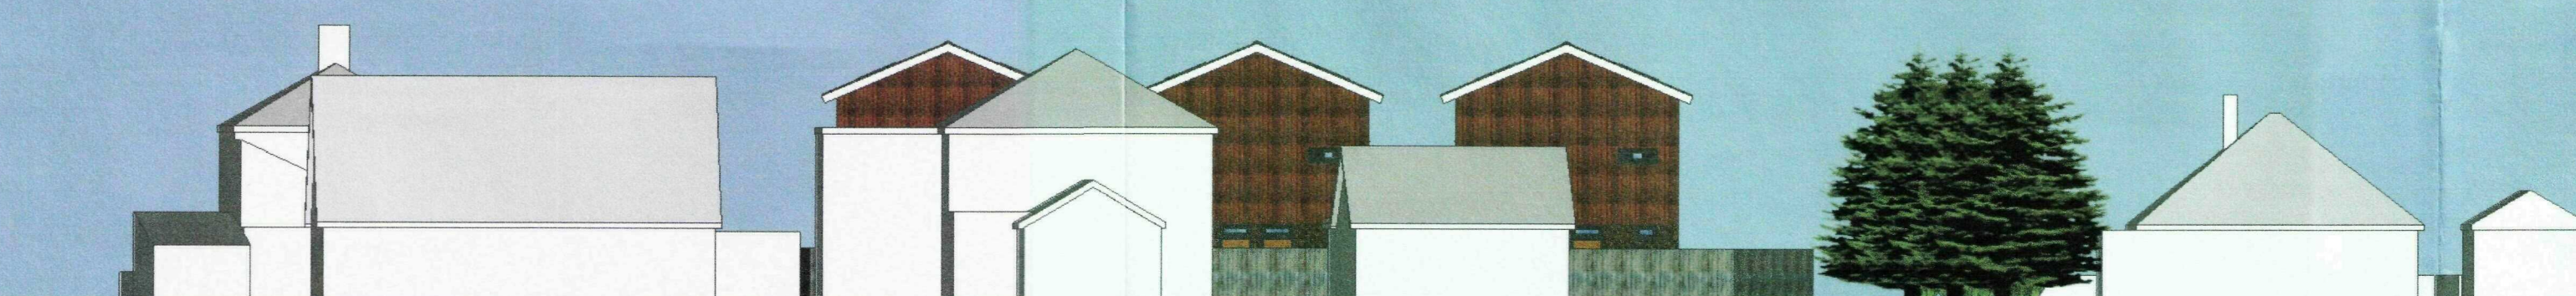

STREET VIEW ALONG OSIER ROAD (omitting anglian water compound)

A- PLANNING APPLICATION - FEB 2010

GR MERCHANT LTD.

4 WRIGHTS MEWS 12A PARK ROAD HOLBEACH
SPALDING Lincs PE12 7EE

TEL 01406 490800 FAX 01406 425744 E-MAIL
gr.merchant@btconnect.com

PROJECT: PROPOSED RESIDENTIAL
DEVELOPMENT 6No. PROPERTIES ALBERT STREET
SPALDING

CLIENT: MR M ANDREWS

DRAWING: PROPOSED ELEVATIONS SITE PLAN
AND 3D VIEW

JOB REF: 1966/09 DRAWING NO: 02A

DATE: OCT 2009 DRAWN: JPW

SCALES: 1/50 1/200 AND NO SCALE TO 3D VIEW

Plan
09/02/2010
Ref: 0189-10