

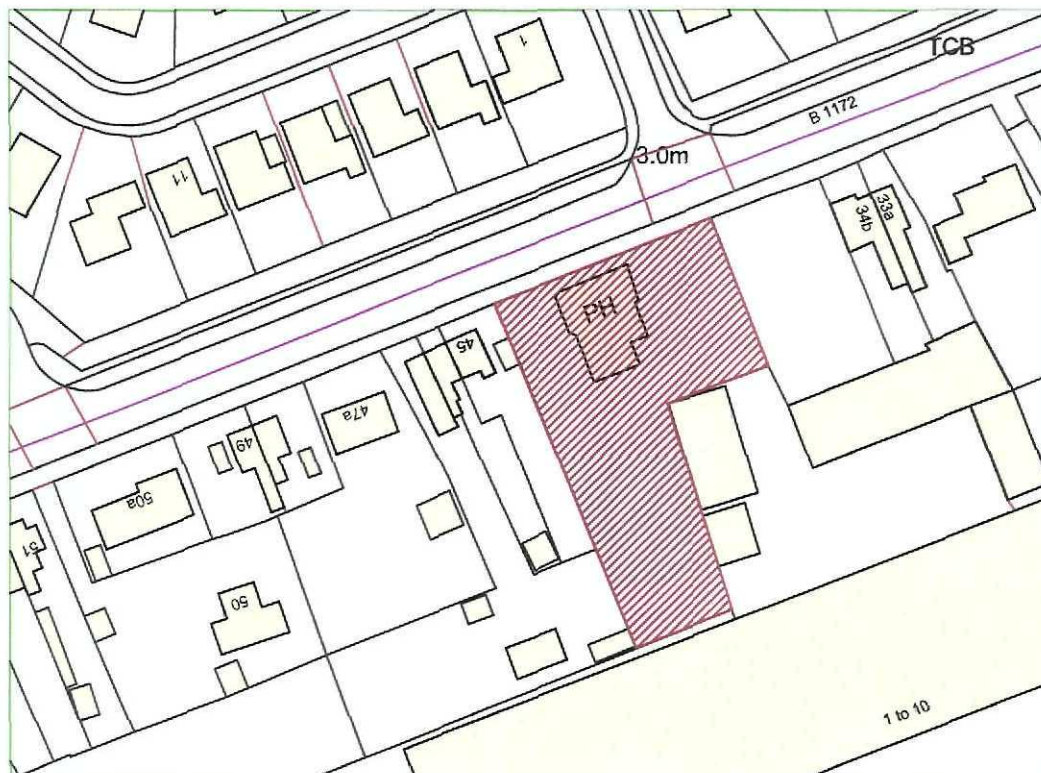


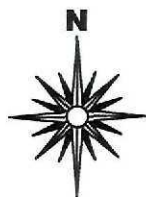

Ordnance Survey, (c) Crown Copyright 2011. All rights reserved. Licence number 100020449

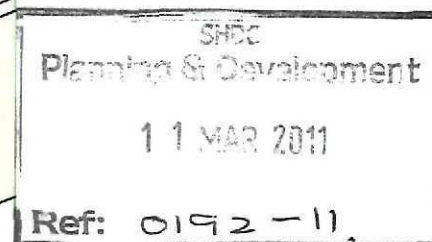

Site Location Plan

Scale 1:1250



2nd Floor - 5B Sheepmarket
Spalding
PE 11 1BH
Tel: 01775 768 921
e-mail: enquiries@remwaydesign.co.uk

Site :

Draymans Arms
Little London
Spalding

Client :


Mr T Branch

Date : *****

Scale : as noted

Drawing No:

1988 - 01

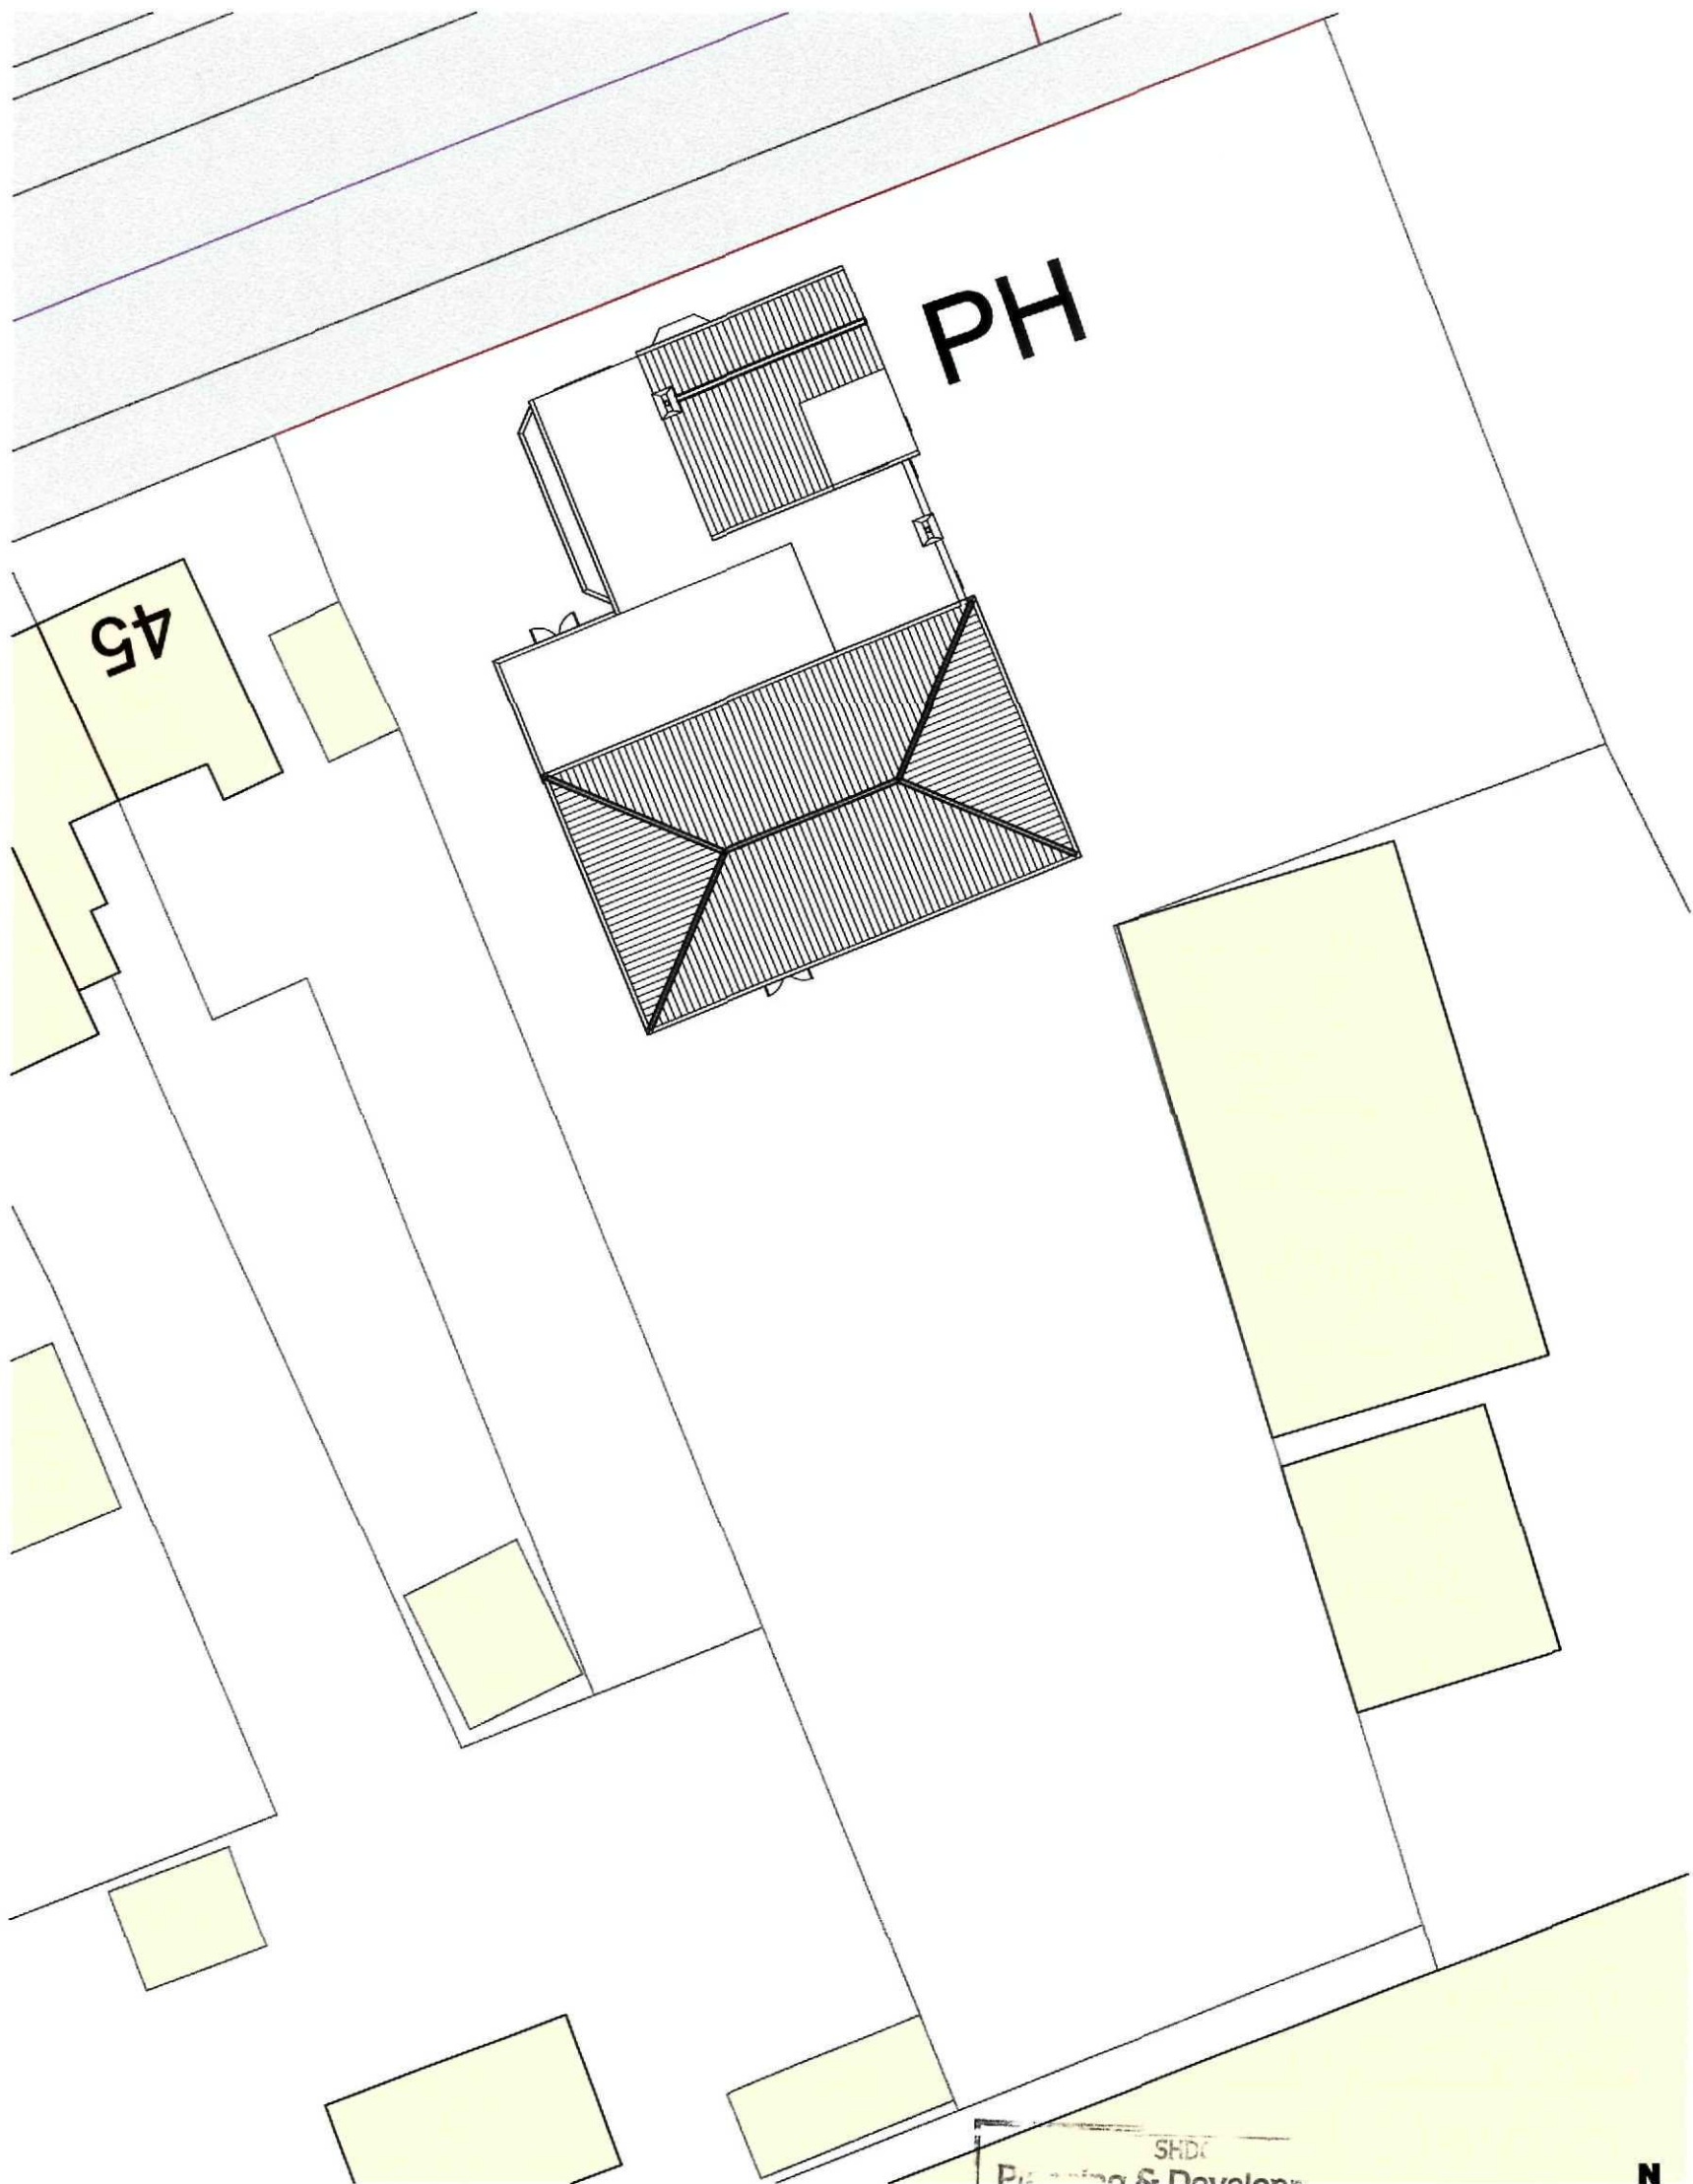

Site Block Plan
Scale 1:250

SHDC
Planning & Development
11 MAR 2011
Ref: 0192-11



2nd Floor - 5B Sheepmarket
Spalding
PE11 1BH
Tel: 01775 768 921
e-mail: enquiries@remwaydesign.co.uk

Site :

Draymans Arms
Little London
Spalding

Client :

Mr T Branch




Date : *****

Scale : as noted

Drawing No:


1988 - 02

Contractor to check all Dimensions on site prior to ordering materials / commencing work.Do Not Scale from this Drawing - If in doubt then please ask

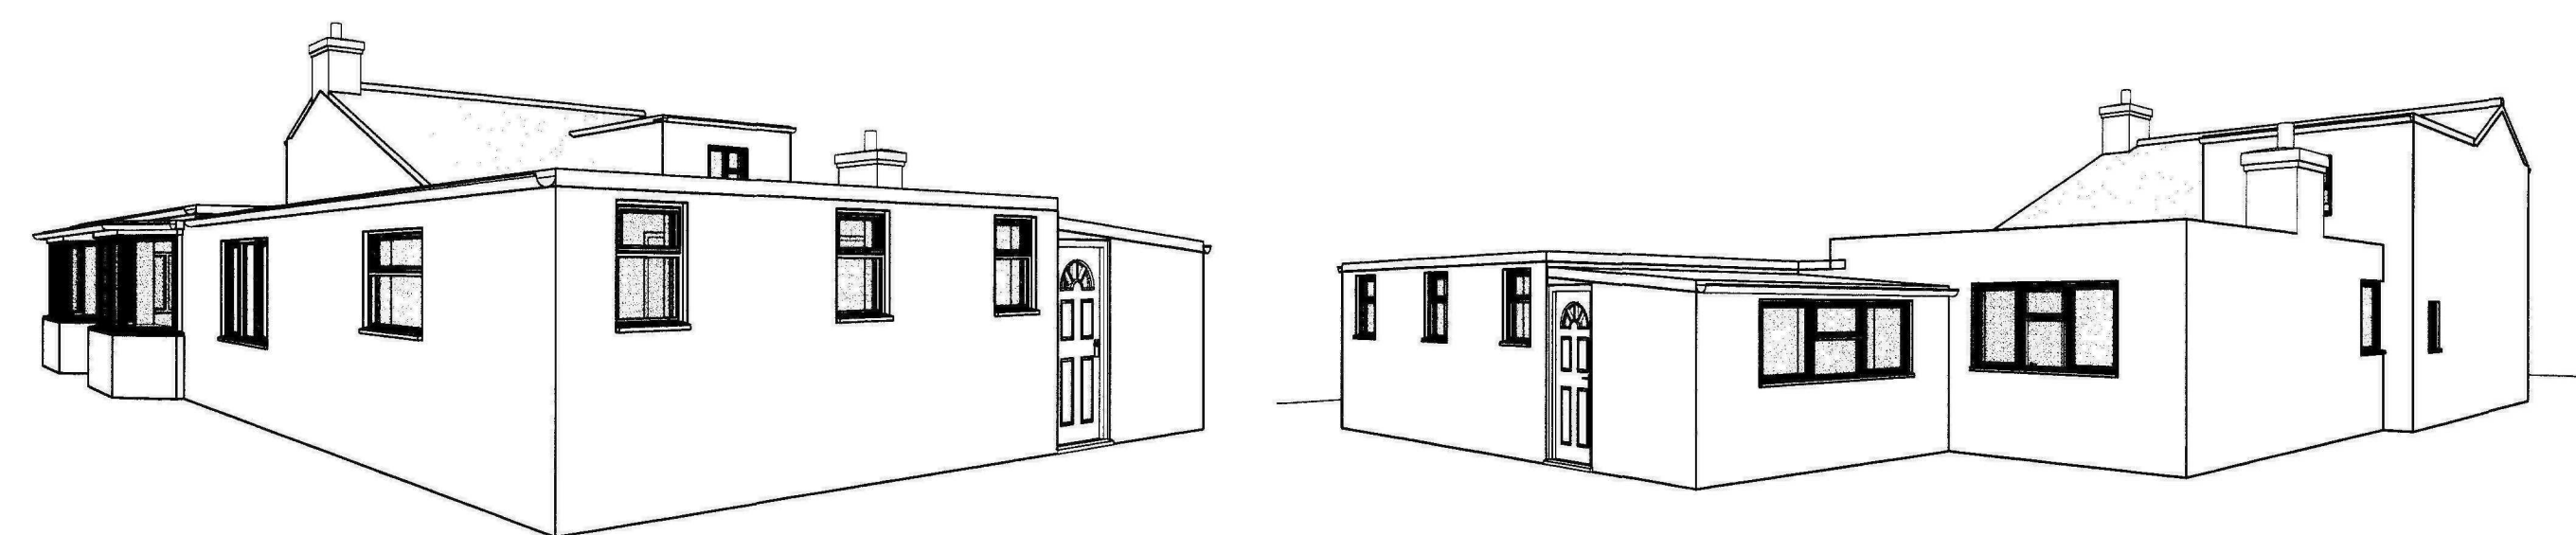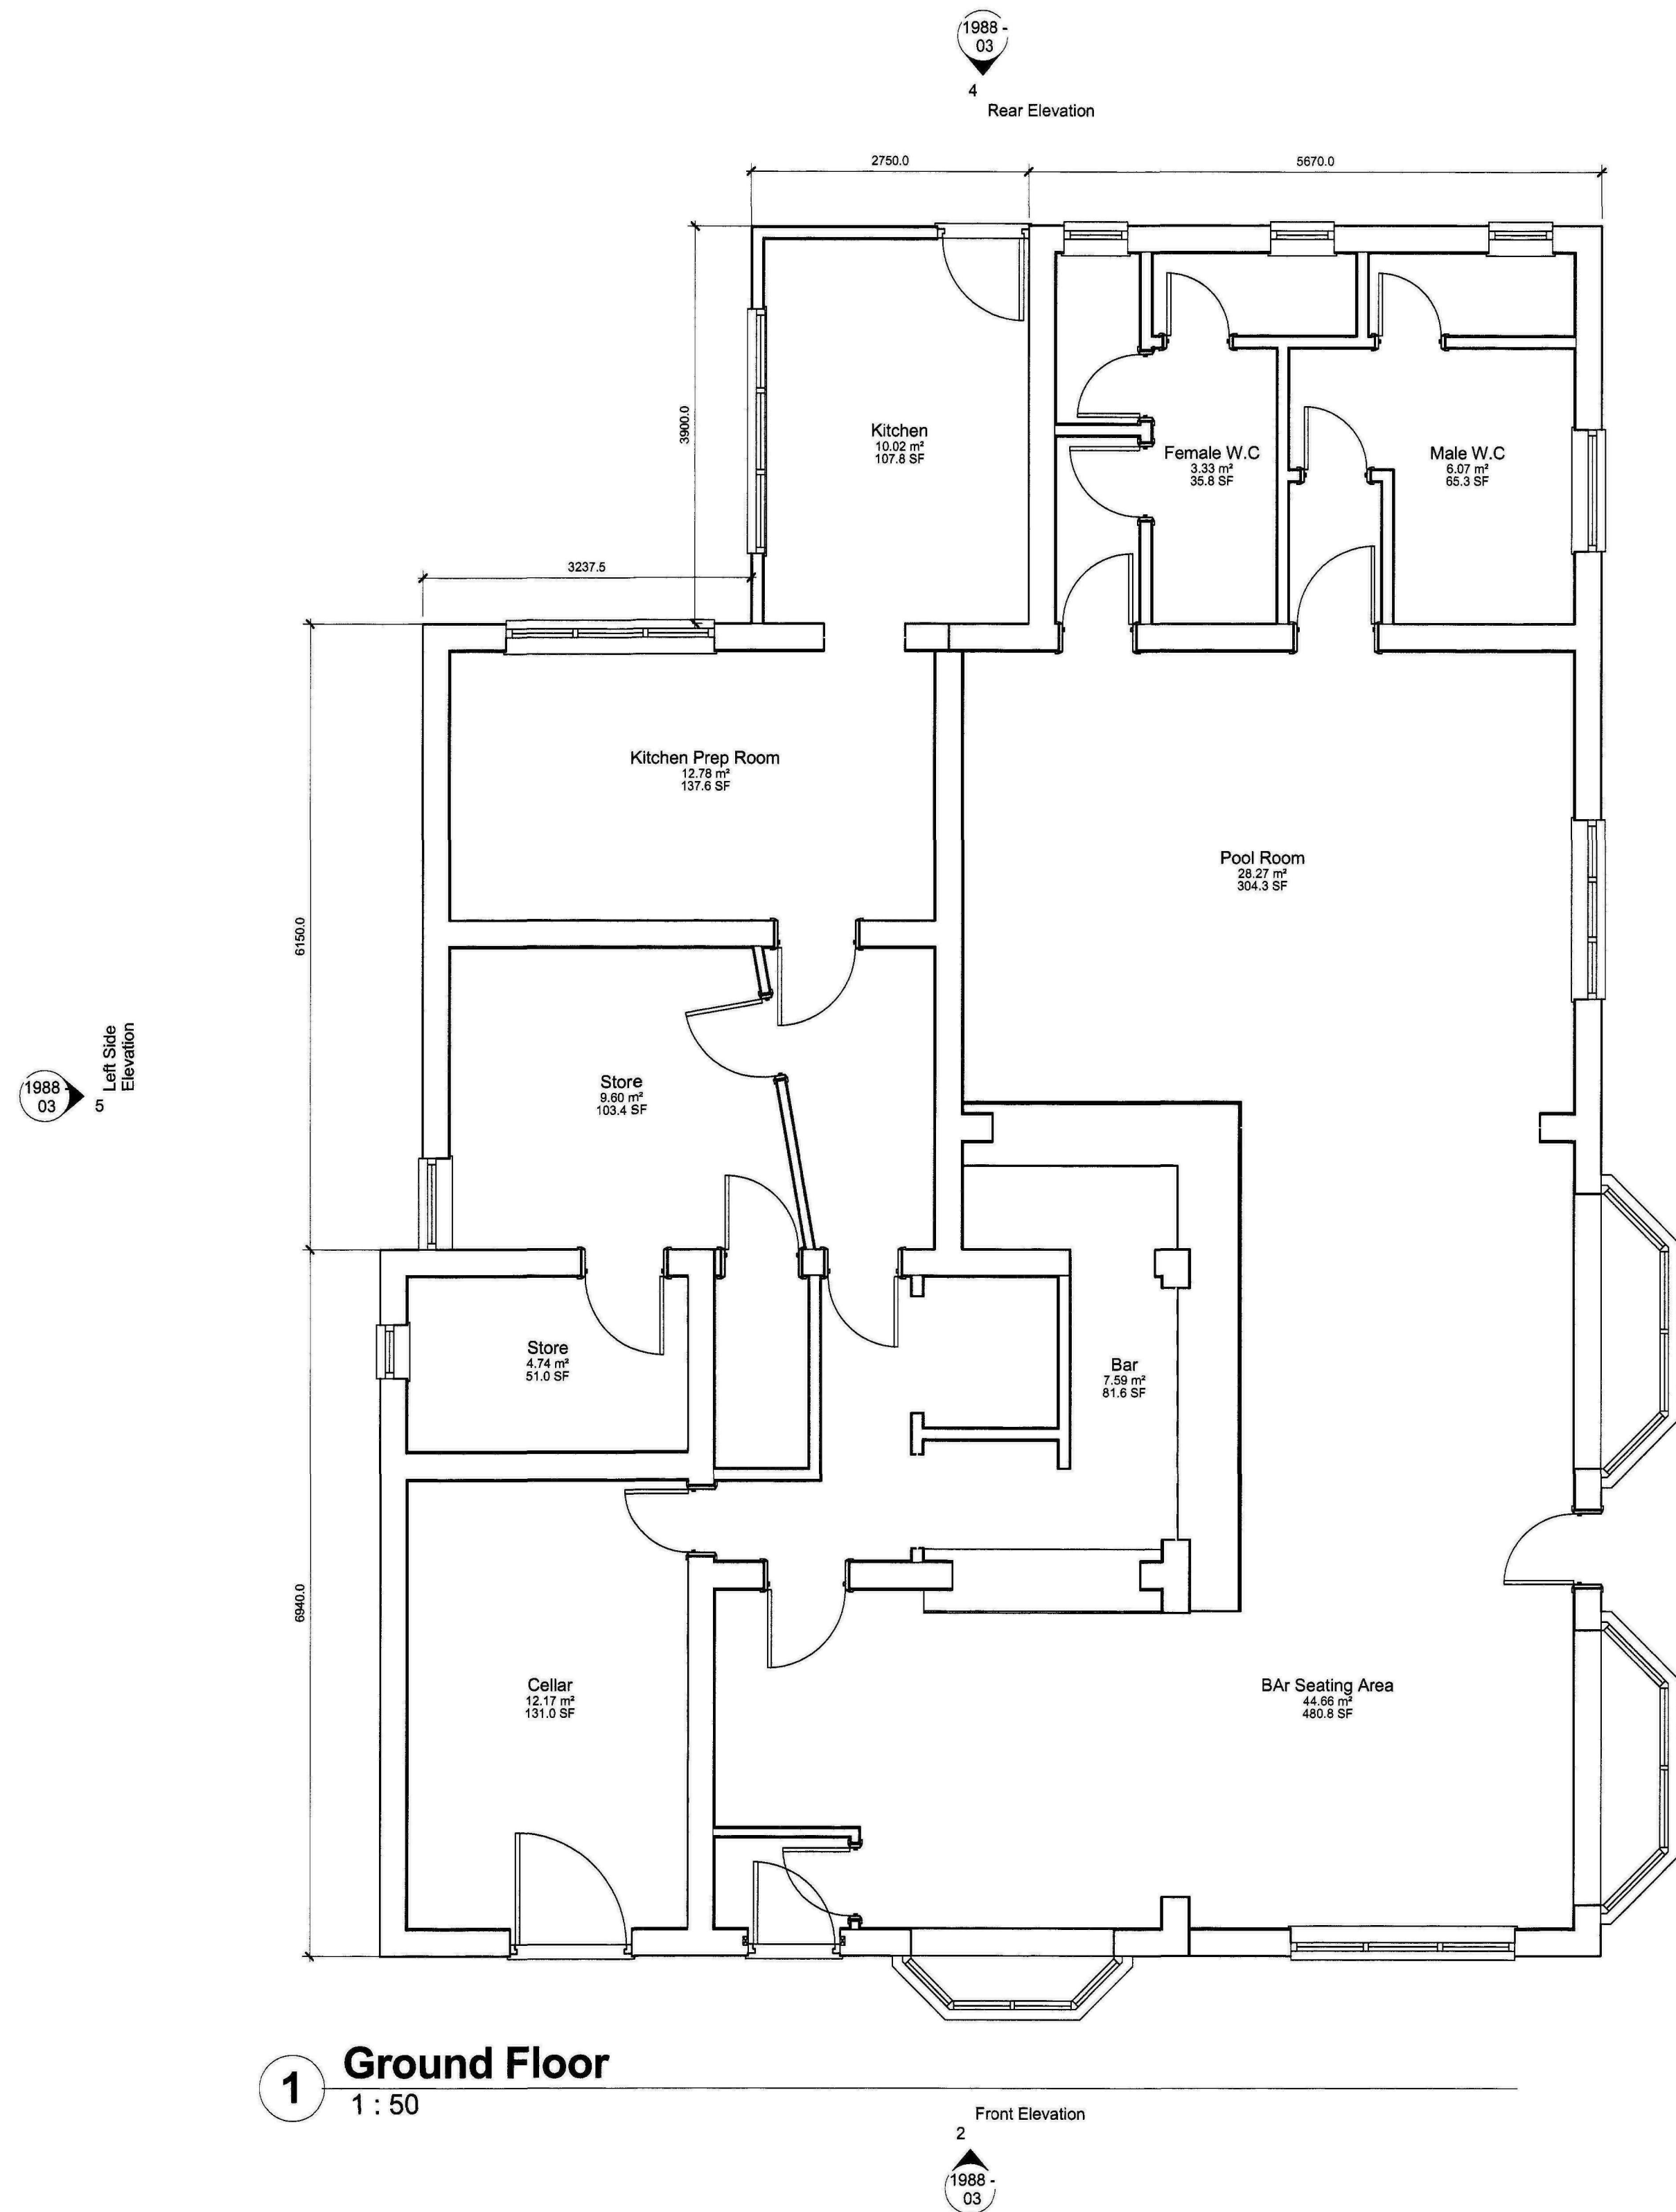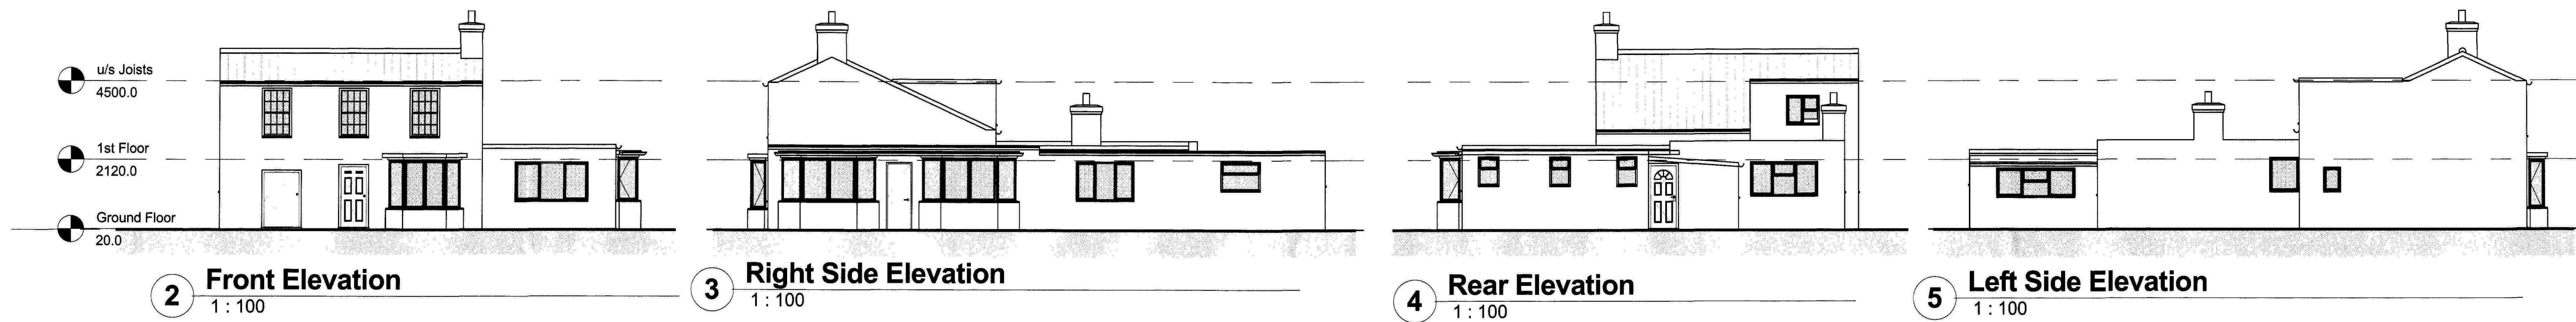

6 Rear Left 3D View

7 3D View 2

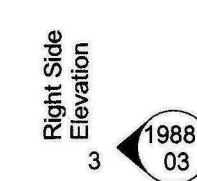

8 Front Right 3D View




GENERAL CONDITIONS
Contractors are responsible for checking all dimensions on site when work commences and before ordering any materials. Any discrepancies should be brought to the attention of the Client for remedial action before commencing further.
All materials not specified to be of a standard suitable for the work proposed and be fit for purpose. All work to be in accordance with good building practice and all necessary BS codes for Workmanship on Building Sites.

Revisions
Client: Mr T Branch
Site: Single Storey Extension to The Draymans Arms Pub, Little London, Spalding
Orig Title: Existing Plans


remway Design Ltd
2nd Floor - 5B Sheepmarket
Spalding
PE 11 1 B H
Tel : 01775 768 921
e-mail: enquiries@remwaydesign.co.uk
Orig Size: a1
Drawing Number: 1988 - 03
Date: Feb11

Due to areas of the structure being covered, unexposed or otherwise inaccessible the notes / specifications of existing materials are subject to confirmation of site when it is feasible to expose the relevant areas of construction.


Contractor to check all Dimensions on site prior to ordering materials / commencing work.Do Not Scale from this Drawing - If in doubt then please ask

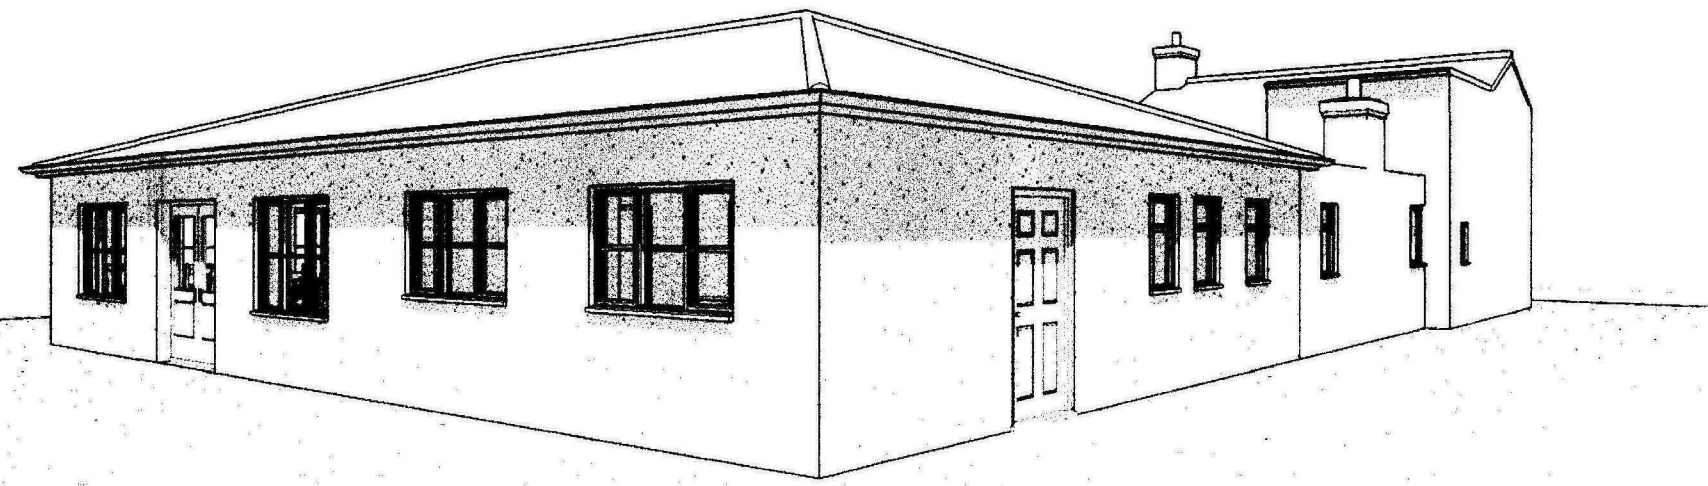


1 3D View Rear Right

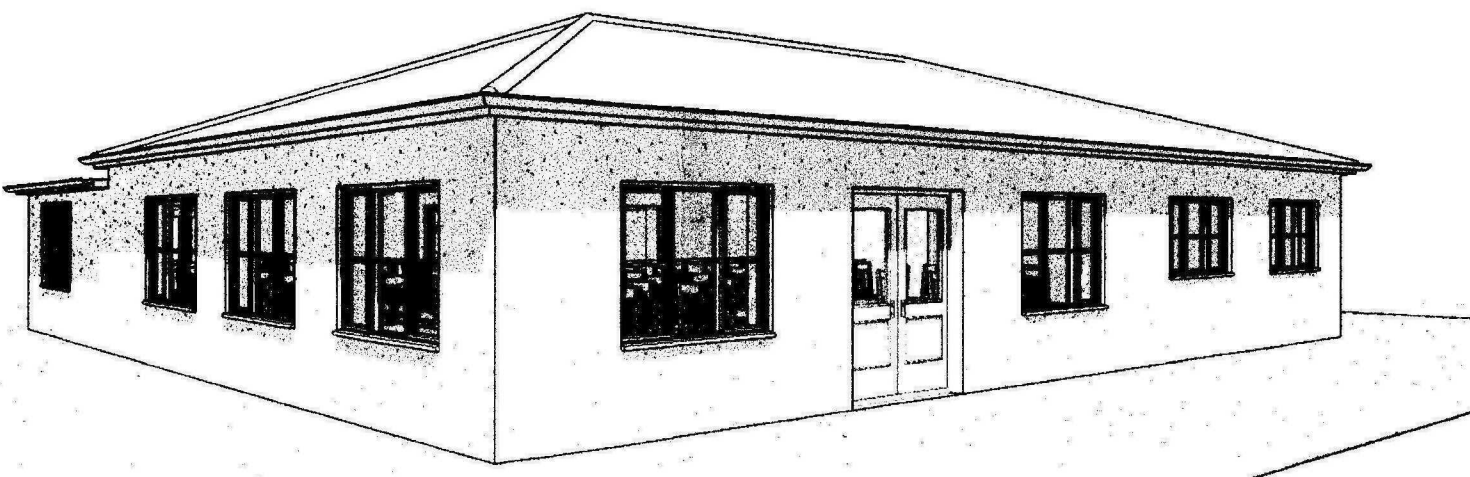


2 3D View Rear Left

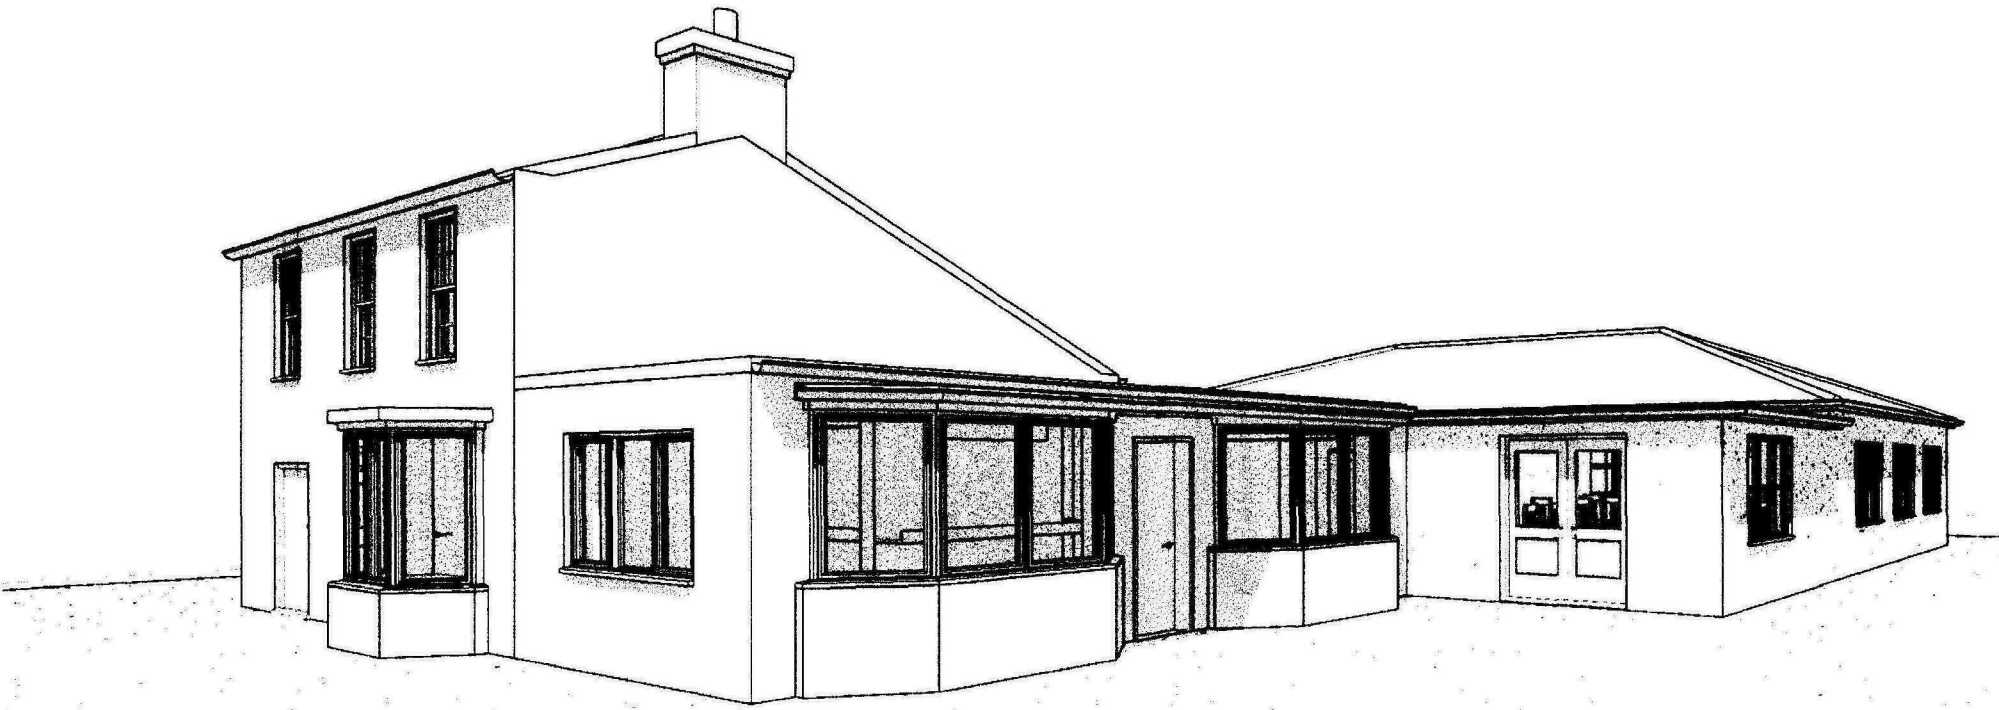


3 3D View Front Right

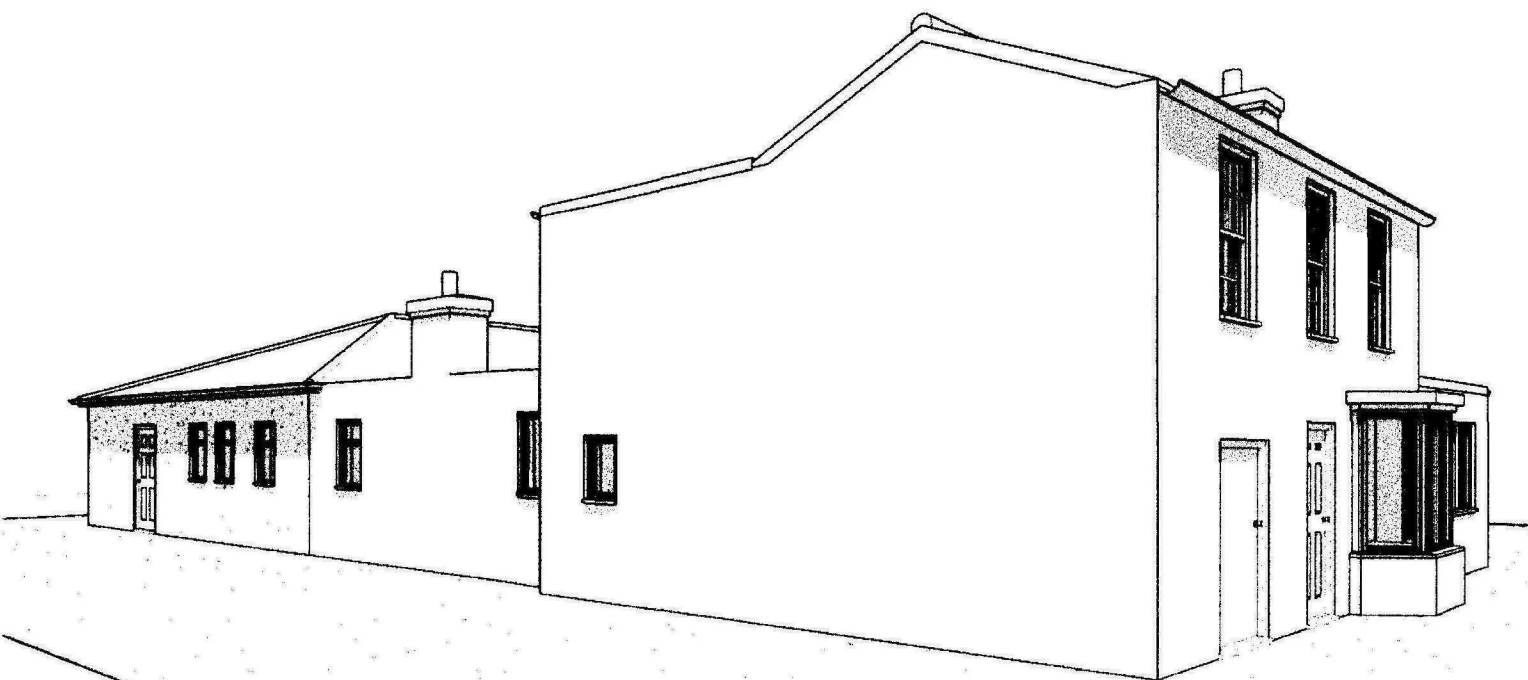

4 3D View Front Left

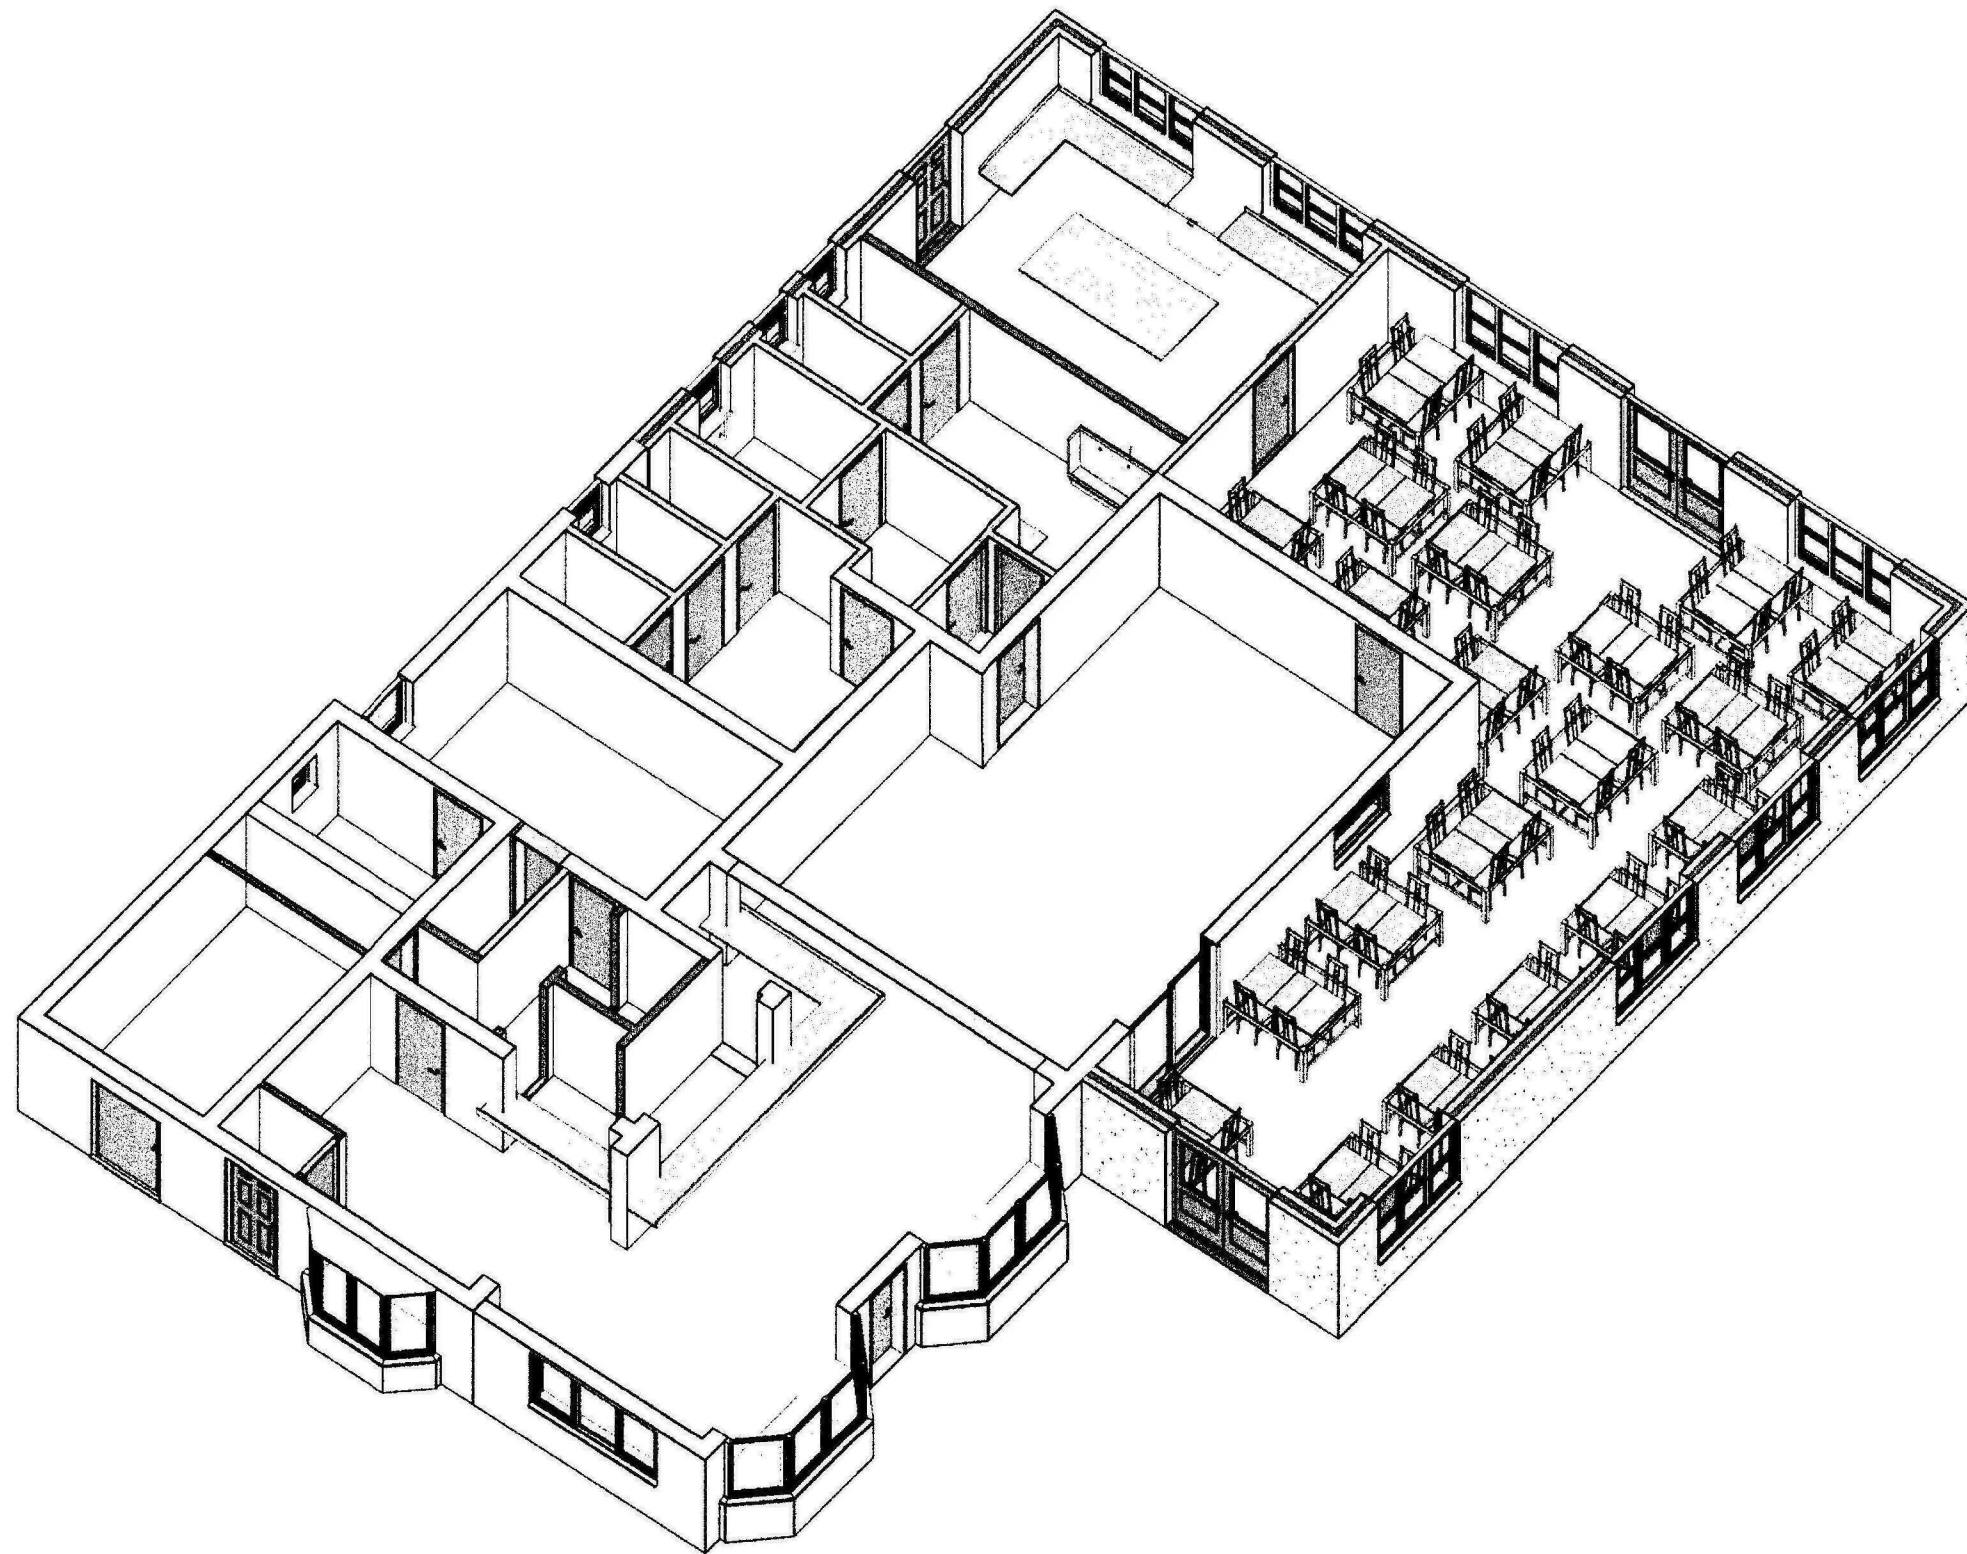

6 3D Cutaway View

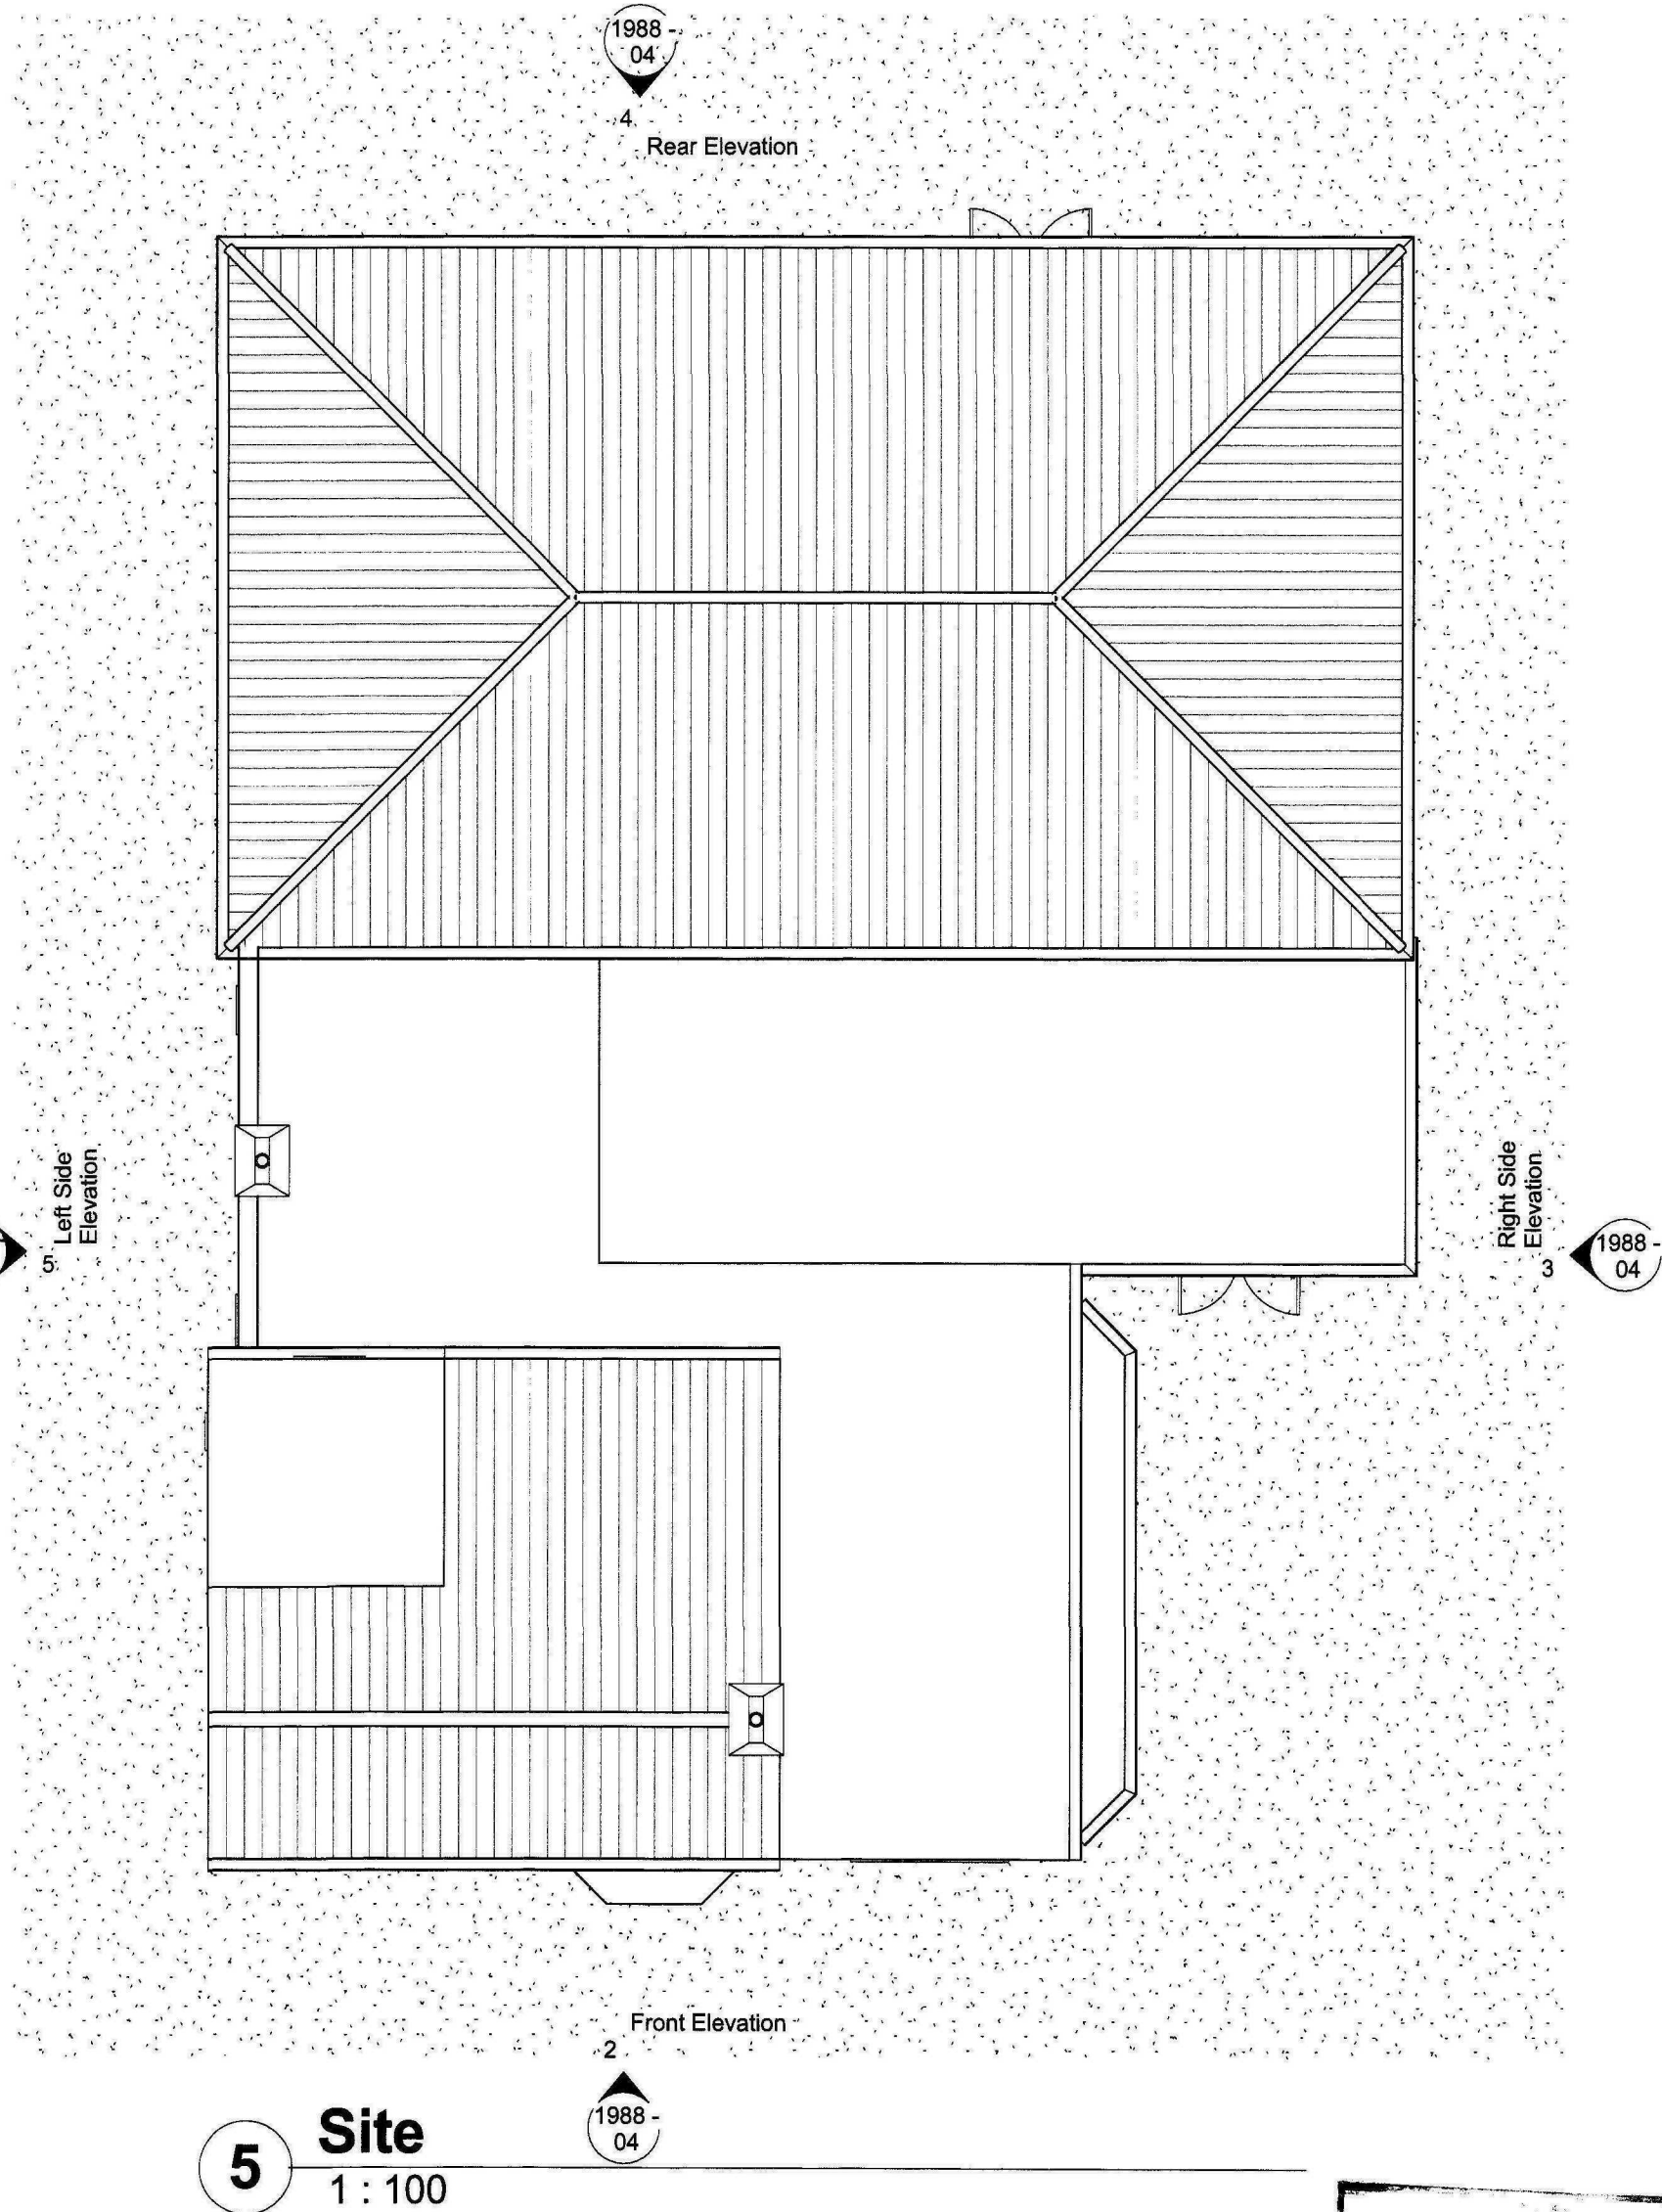

5 Site
1:100



GENERAL CONDITIONS
Contractors are responsible for checking all dimensions on site when work commences and before ordering any materials. Any discrepancies should be brought to the attention of the Client for remedial action before commencing further.
All materials not specified to be of a standard suitable for the work proposed and be fit for purpose. All work to be in accordance with good building practice and all necessary BS codes for Workmanship on Building Sites.

Revisions
Client: Mr T Branch
Site: Single Storey Extension to The Draymans Arms Pub, Little London, Spalding
Drg Title: 3D Views & Roof Plan



2nd Floor - 5B Sheepmarket
Spalding
PE11 1BH
Tel: 01775 768 921
e-mail: enquiries@remwaydesign.co.uk

Drg Size	Drawing Number	Date
a1	1988 - 05	Feb11

Contractor to check all Dimensions on site prior to ordering materials / commencing work.Do Not Scale from this Drawing - If in doubt then please ask

1988-04
4
Rear Elevation




2 Front Elevation
1 : 100




3 Right Side Elevation
1 : 100



4 Rear Elevation
1 : 100

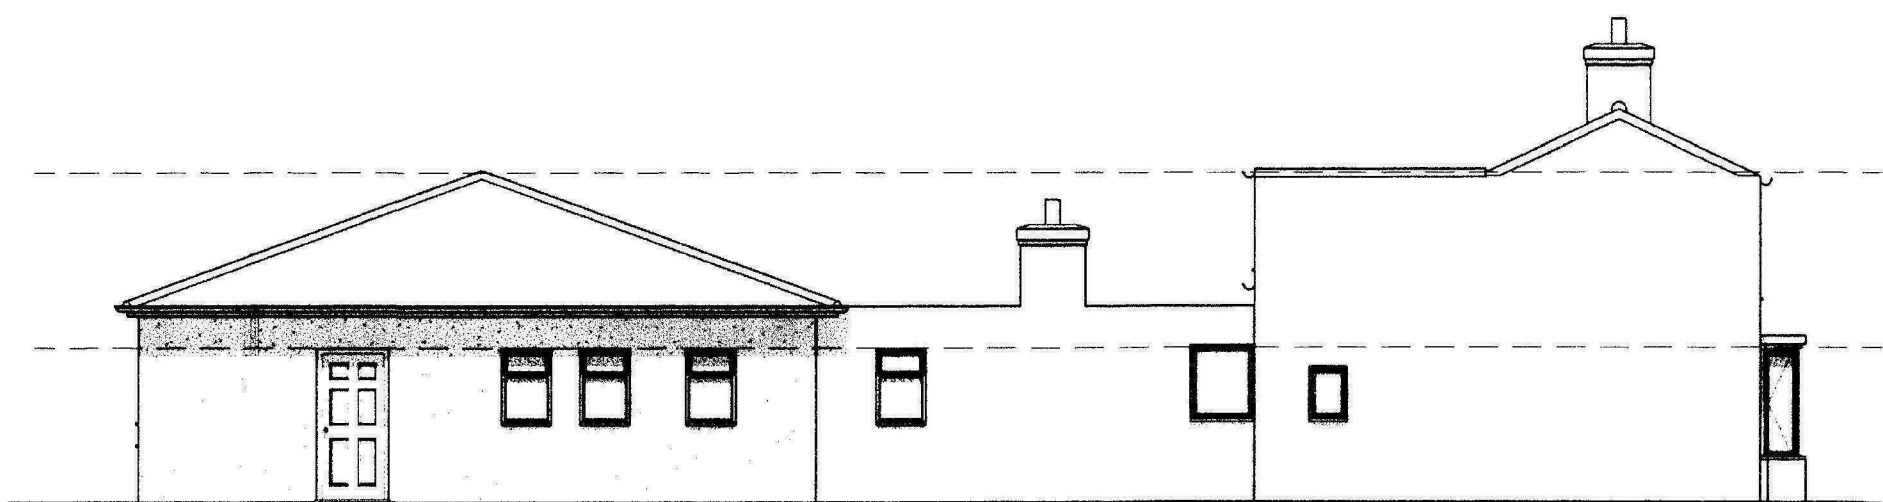

5 Left Side Elevation
1 : 100

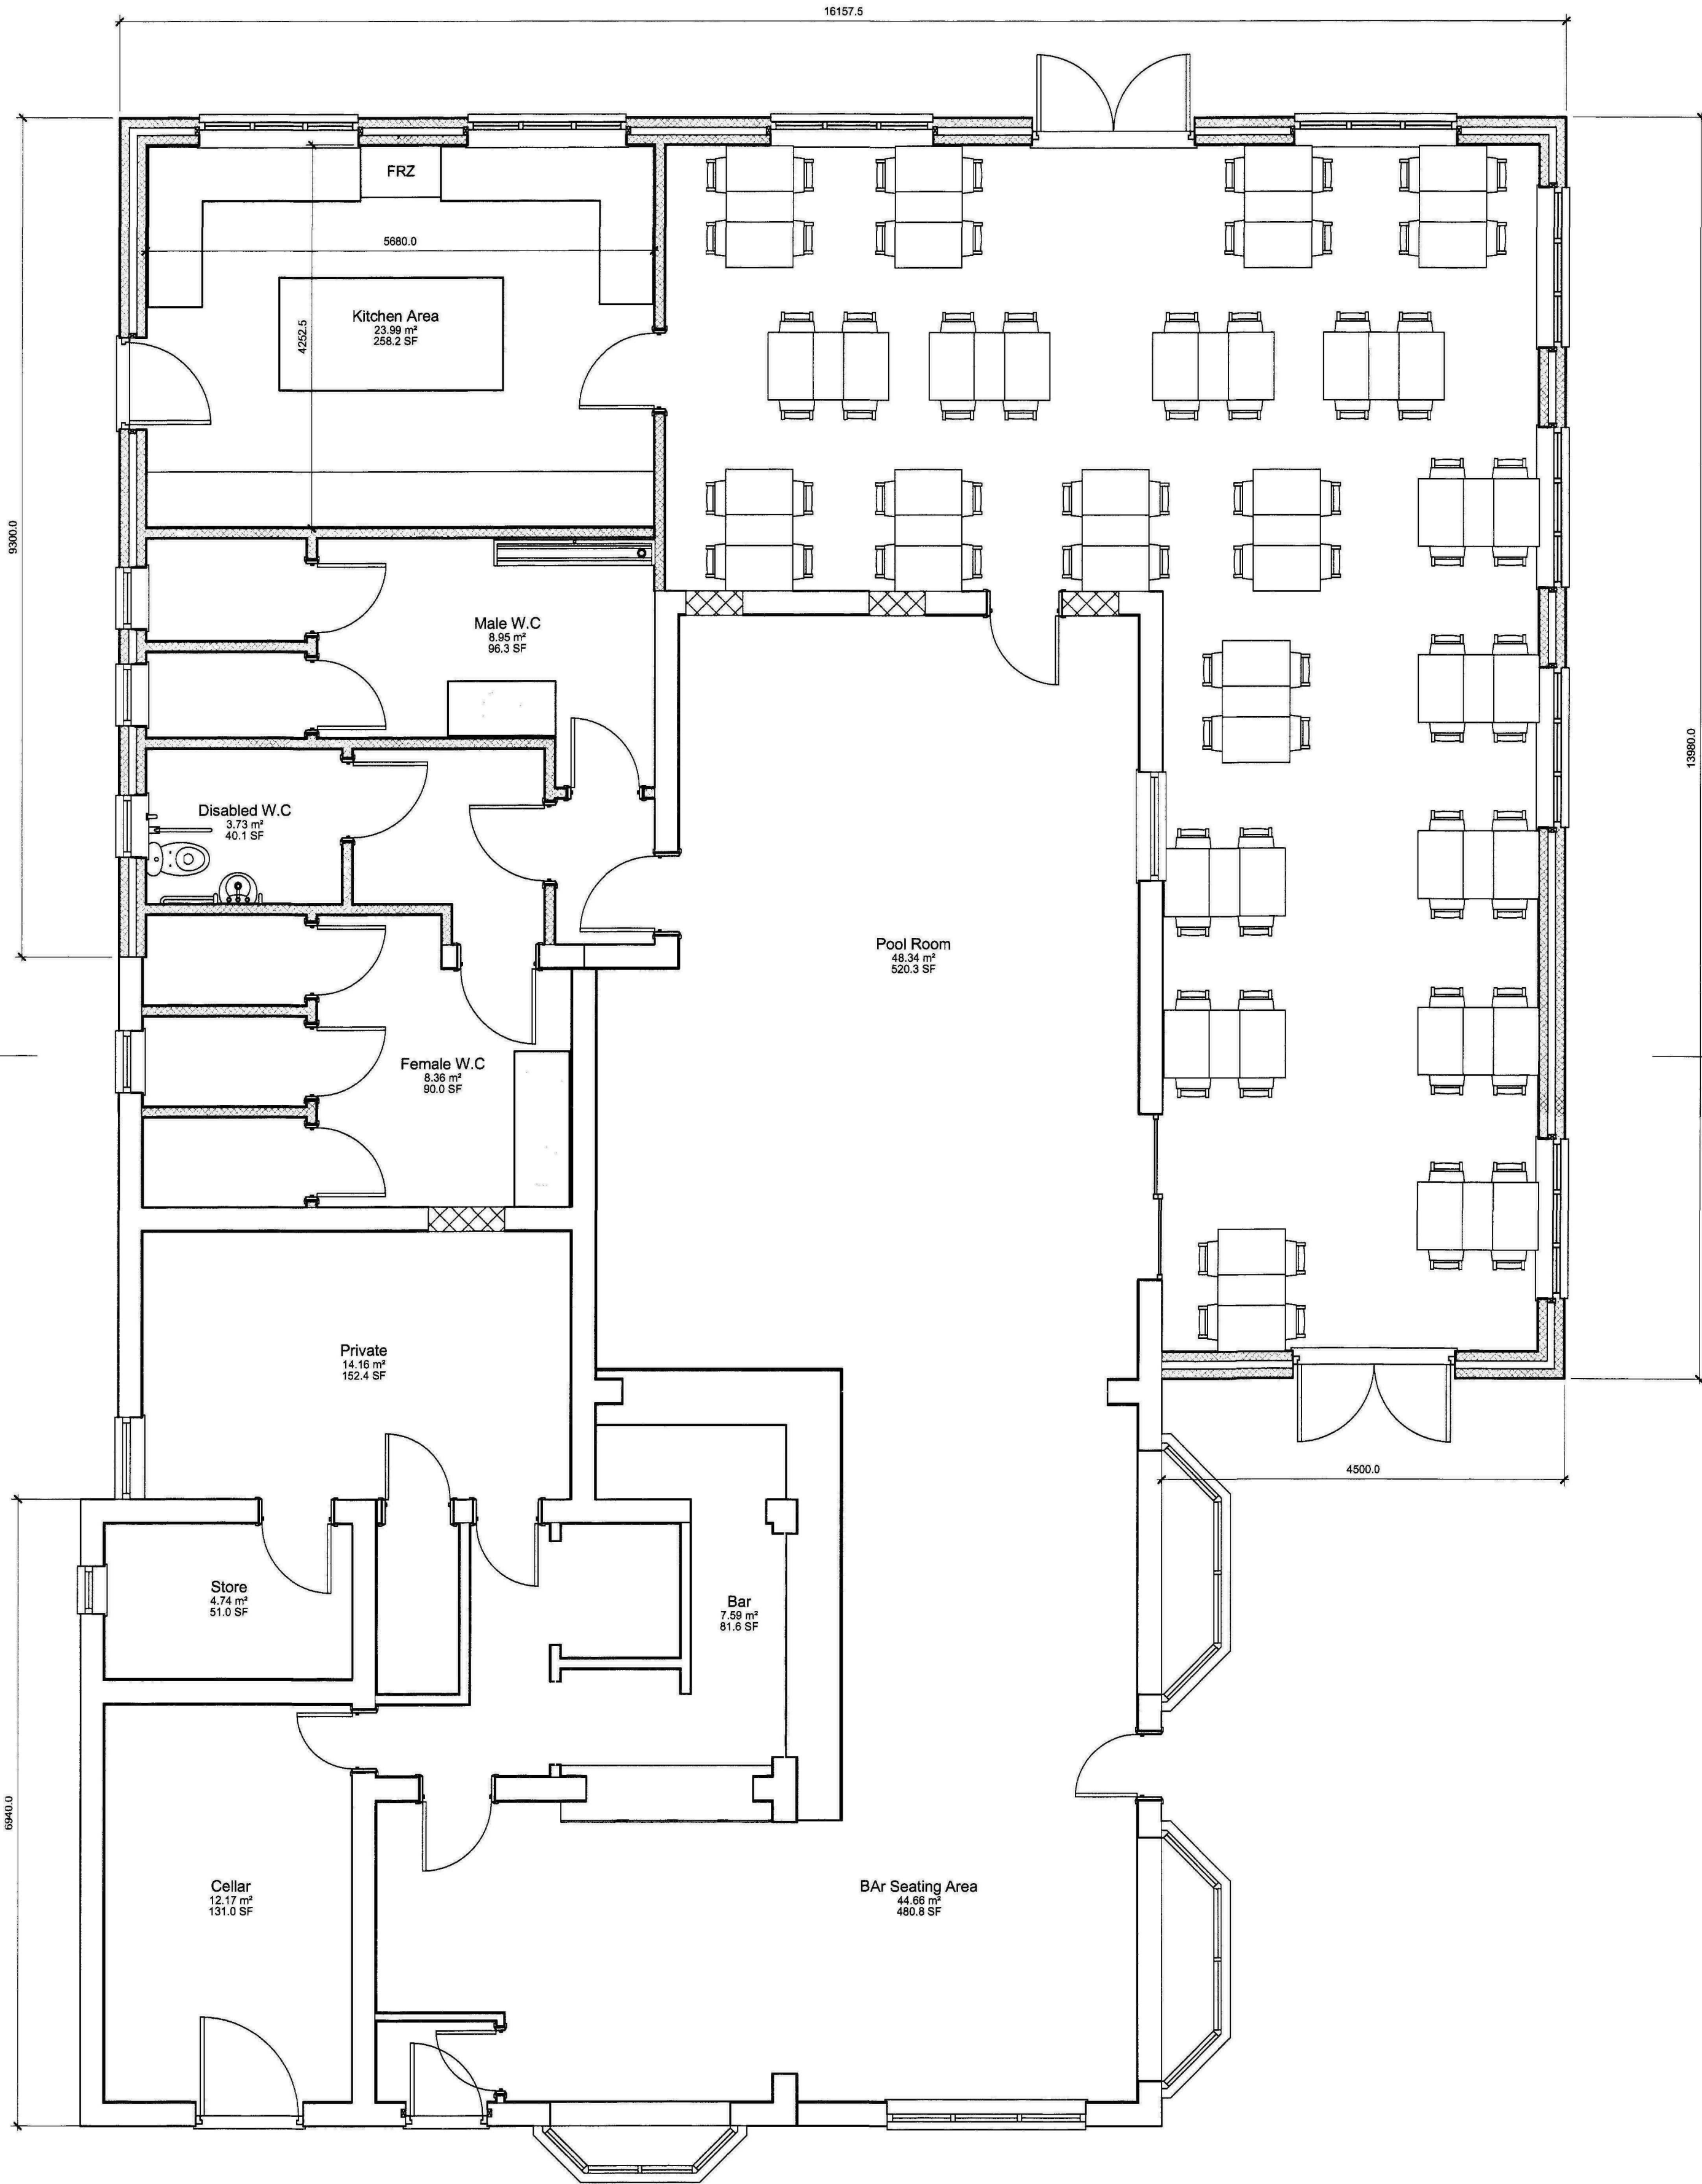

1 Ground Floor
1 : 50

1988-04
2
Front Elevation

Due to areas of the structure being covered, unexposed or otherwise inaccessible the notes / specifications of existing materials are subject to confirmation of site when it is feasible to expose the relevant areas of construction.

11 MAR 2011
Rer: 0192-11

GENERAL CONDITIONS
Contractors are responsible for checking all dimensions on site when work commences and before ordering any materials. Any discrepancies should be brought to the attention of the Client for remedial action before commencing further.
All materials not specified to be of a standard suitable for the work proposed and be fit for purpose. All work to be in accordance with good building practice and all necessary BS codes for Workmanship on Building Sites.

Revisions
Client: Mr T Branch
Site: Single Storey Extension to The Draymans Arms Pub, Little London, Spalding
Drg Title: Proposed Plans

remway Design Ltd
2nd Floor - 5B Sheepmarket
Spalding
PE11 1BH
Tel : 01775 768 921
e-mail: enquiries@remwaydesign.co.uk
Drg Size: a1
Drawing Number: 1988 - 04
Date: Feb11