

Elevations - Plots 01-05


Scale: 1:100




1. Front Elevation




2. Rear Elevation

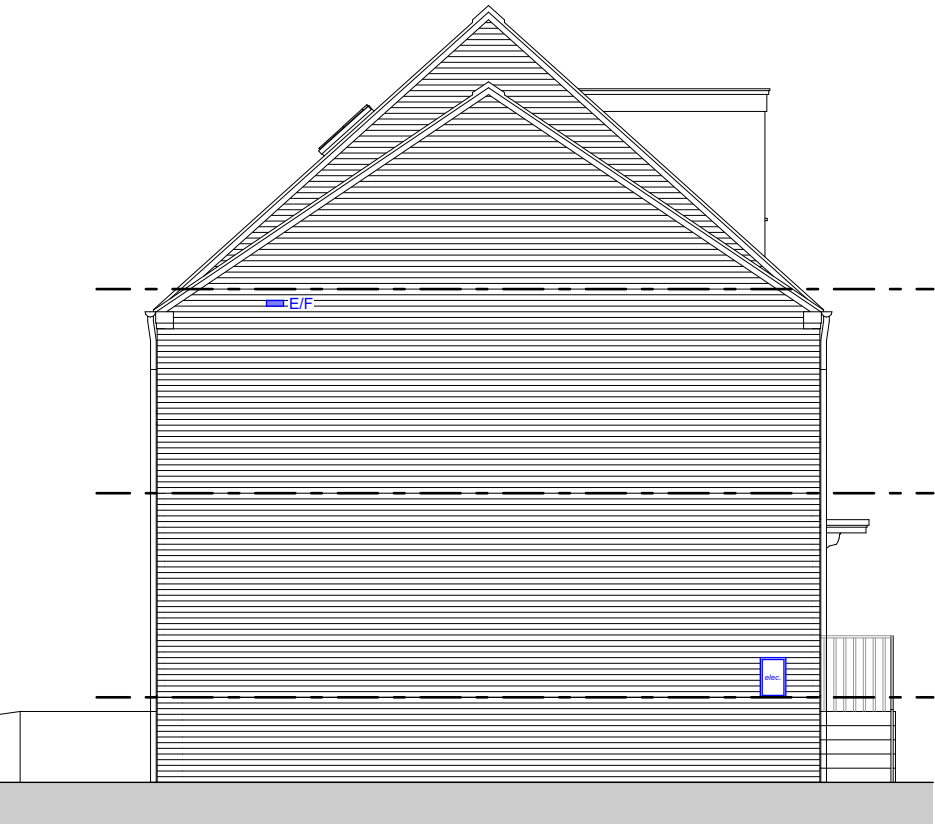

3. Side Elevation

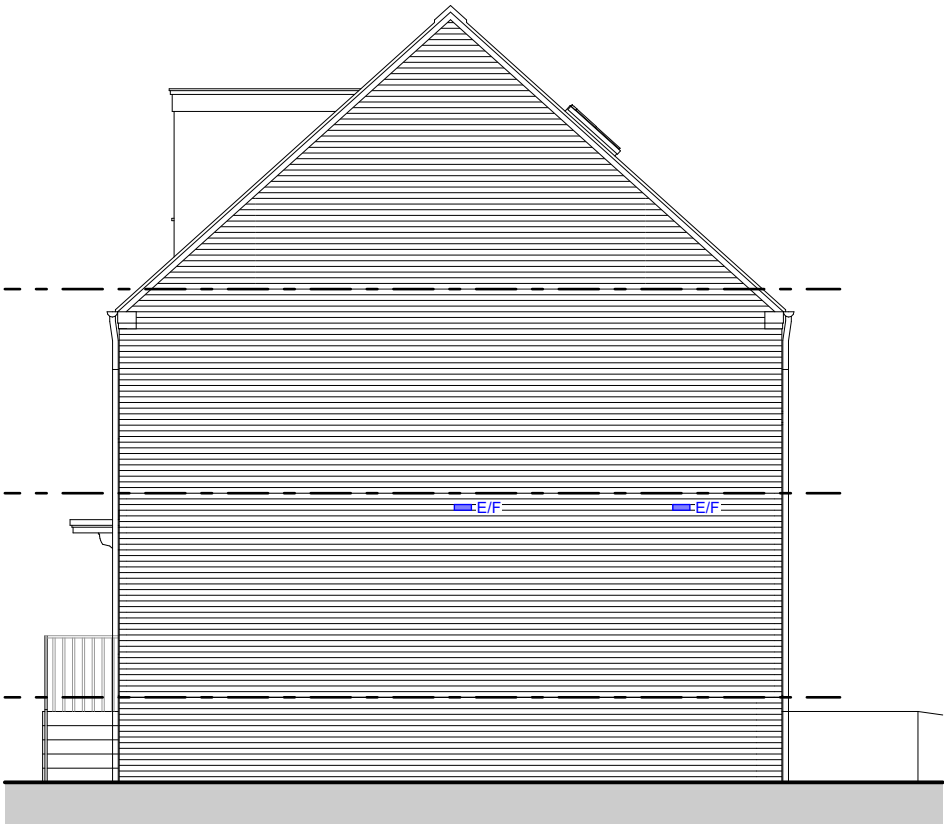

4. Side Elevation

 

JAMES GARNER
ARCHITECTURE
e: hello@jg-a.co.uk t: 07429 162747
architectural - interior design - landscape - 3d viz - commercial - party planning

Disclaimer: This document and its design content is copyright protected ©. It shall be read in conjunction with all other associated project information including models, specifications, schedules and related consultants documents. Do not scale from documents. All scales noted correct at original paper size. All dimensions to be checked on site. Immediately report any discrepancies, errors or omissions on this document to the originator. If in doubt ask.
Source File:
18011 Site Model.pln

Rev	Date	Drawn	Note
P02	19/02/2019	JKG	Meter box positions amended.

Client
Burmor Construction Ltd.

Project Title
Residential development at land off Willow Walk, Spalding

Drawing Title
Elevations - Plots 01-05

Drawing Status
Preliminary

Scale(s):
1:100
Date:
JKG
Project Number:
18011

Original Paper Size:
A2
Date:
21.01.19
Revision:
P02

Drawing Number:
4000