




PROPOSED SOUTH EAST ELEVATION

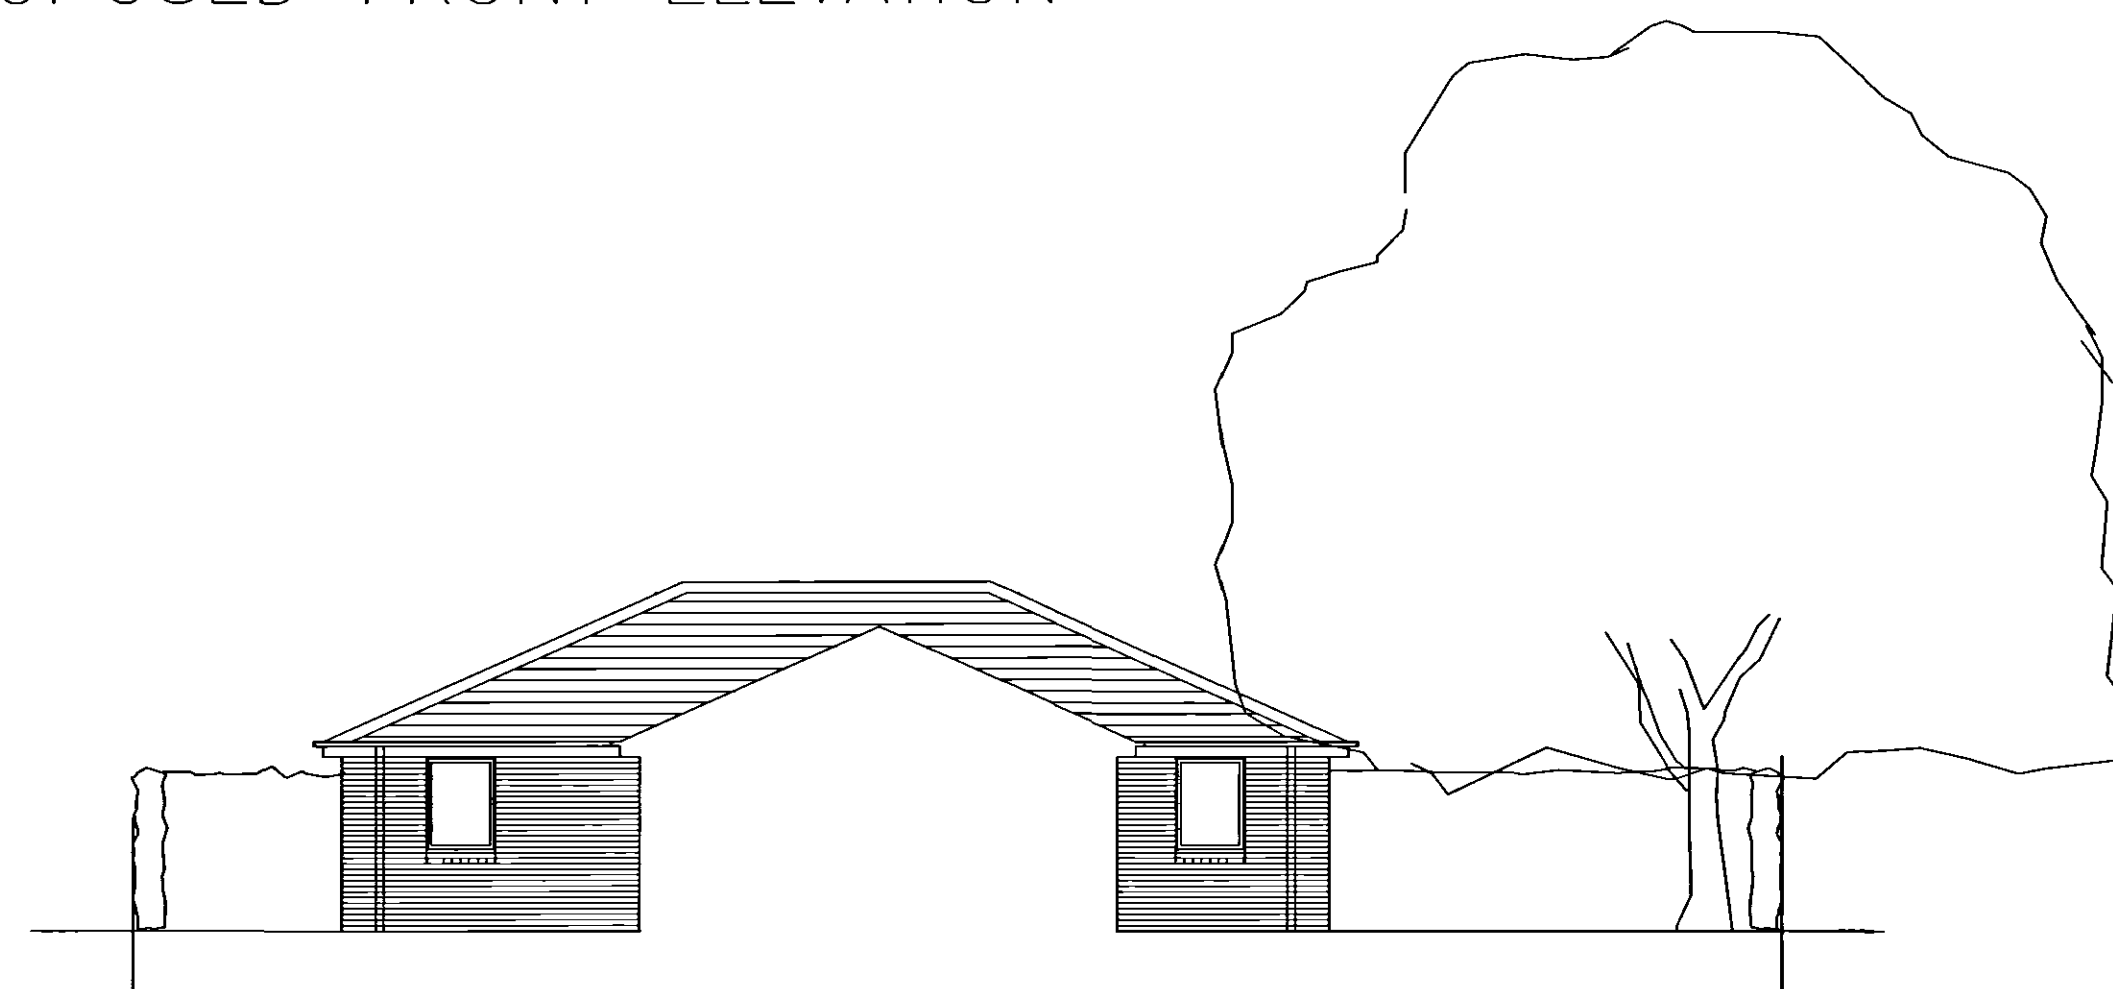

PROPOSED FRONT ELEVATION



PROPOSED ELEVATION A

Facing materials;

Roof;

MARLEY red rooftiles (spec to be agreed)

Walls;

Cream render upper panels (extent to be agreed with planning dept prior to commencement on site).

Butterworth mixed red brick elevations throughout with storey string course and window/door cill detailing.

Joinery;

White upvc double glazed door and window units throughout

White upvc fascia and barge boards throughout with black upvc guttering and downpipes.

AMENDED PLAN  
Ref. A1

DEVELOPED PLAN

31 MAY 2005  
2019/05

Rev B; MAY 05 - Reduced to single storey at rear.

Rev A; JAN 05 - Reduced to 2 storey and roof design amended.

|                 |   |                   |
|-----------------|---|-------------------|
| Date;<br>MAY 04 | <b>JAGUAR PROPERTY LIMITED AND<br/>HAZELWOOD DEVELOPMENTS LIMITED</b><br><br>PROPOSED ERECTION OF 12 NO FLATS AT<br>ST THOMAS'S ROAD, SPALDING, LINCOLNSHIRE<br><br>PROPOSED ELEVATIONS (Sheet 2 of 2) | Job no;<br>K.0378 |
| Scale;<br>1:200 |   | Drg no;<br>05B    |
|                 |   |                   |

**LION DESIGN**

Building Surveyors : Building Design Consultants : Model Makers  
 CALEDONIA WORKS, 43 MOWBRAY STREET, SHEFFIELD S3 8EN  
 Telephone and fax; 0114 273 0044 E-mail; lion.design@btconnect.com