



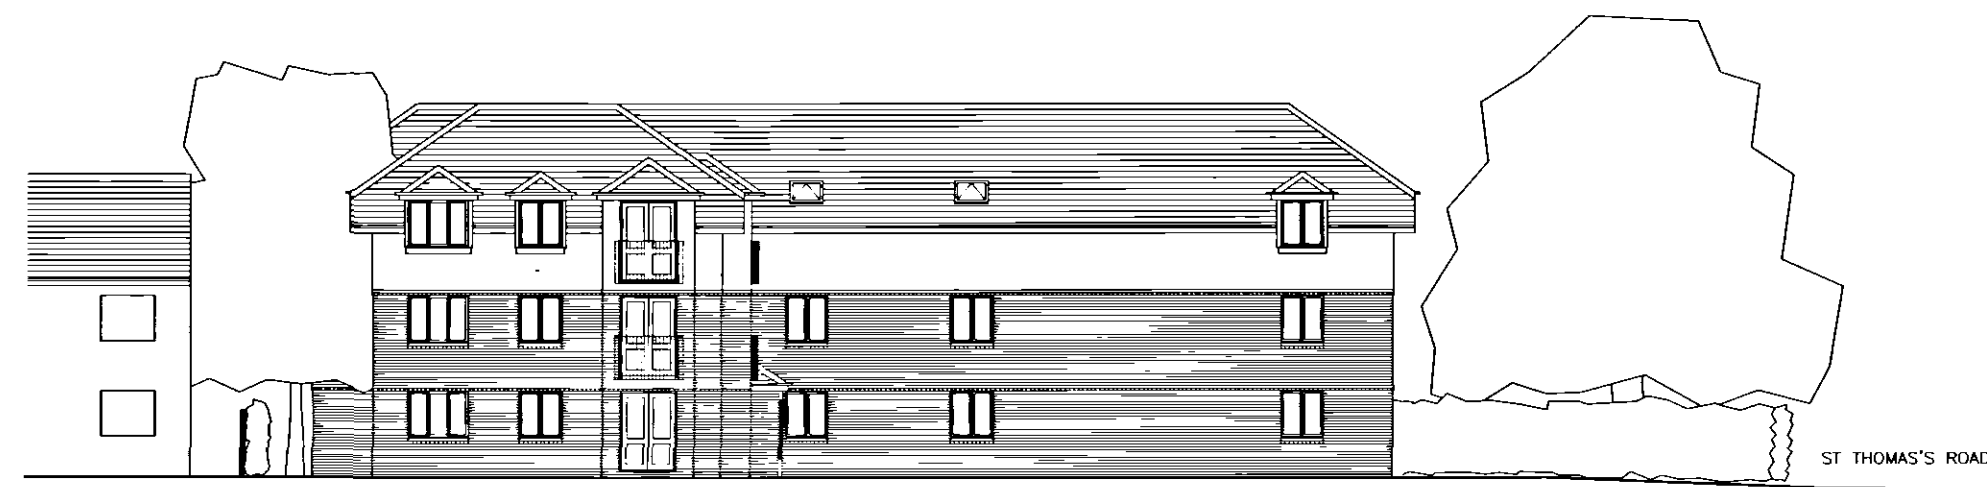

PROPOSED NORTH WEST ELEVATION

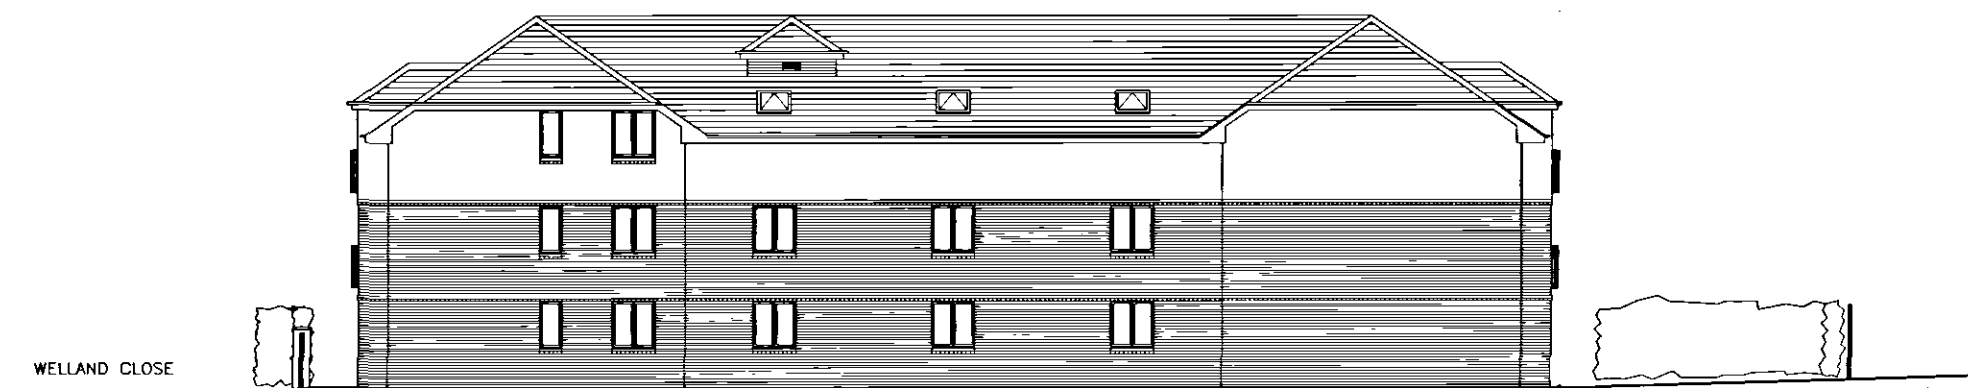

PROPOSED SOUTH EAST ELEVATION

Facing materials;

Roof;
MARLEY red rooftiles (spec to be agreed)

Walls;
Cream render upper panels.
Butterworth mixed red brick elevations throughout with storey string course and window/door sill detailing.

Joinery;
White upvc double glazed door and window units throughout

White upvc fascia and barge boards throughout with black upvc guttering and downpipes.



PROPOSED ELEVATION TO WELLAND CLOSE



PROPOSED FRONT ELEVATION

DAVE
SHOULD THIS
BE 'DETERMINED'
?????

SHDC
Planning & Development
07 JUN 2004
Ref: 0746/04

DETERMINED
PLAN

LION DESIGN

Building Surveyors : Building Design Consultants : Model Makers
CALEDONIA WORKS, 43 MOWBRAY STREET, SHEFFIELD S3 8EN
Telephone and fax: 0114 273 0044 E-mail: lion.design@btconnect.com

Date;	MAY 04	JAGUAR PROPERTIES LIMITED AND HAZELWOOD DEVELOPMENTS LIMITED	Job no; K.0378
Scale;	1:200	PROPOSED ERECTION OF 15 NO RETIREMENT FLATS AT ST THOMAS'S ROAD, SPALDING, LINCOLNSHIRE	Drg no; 04
		PROPOSED ELEVATIONS	