


PROPOSED SITE PLAN

18 FEB 2005

0199/05

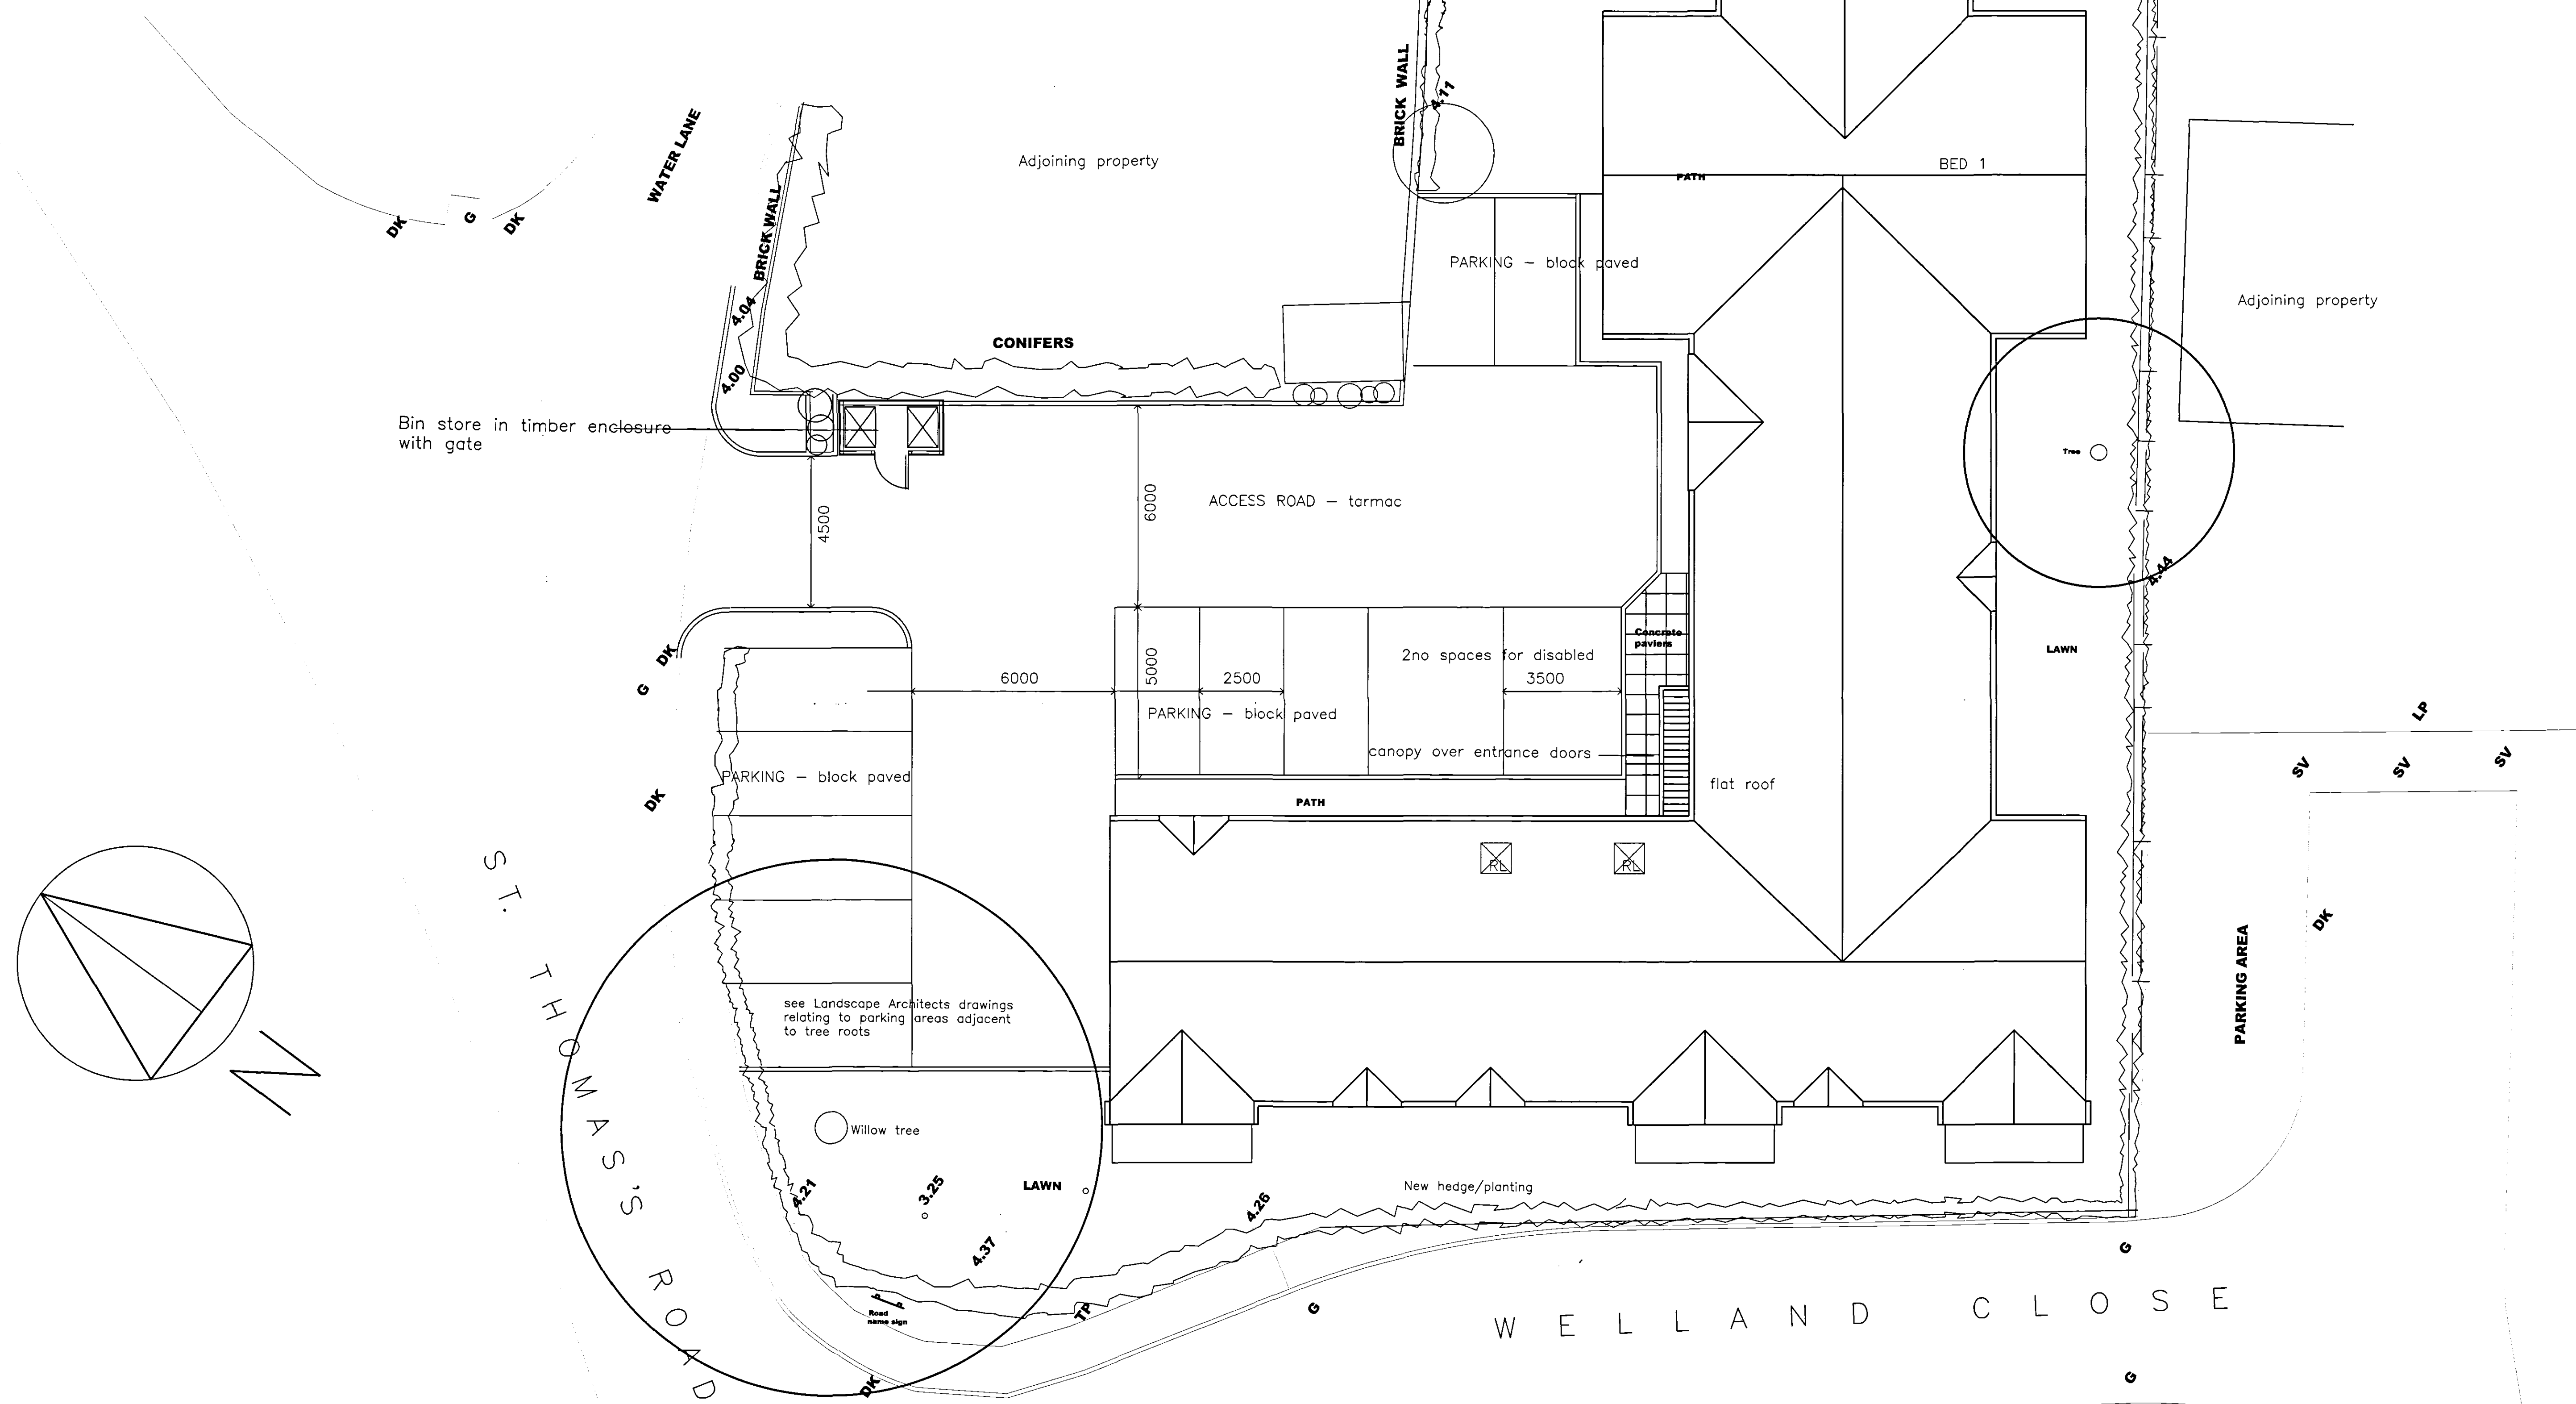

Rev A; JAN 05 - Reduced to 2 storey and roof design amended.

LION DESIGN

Building Surveyors : Building Design Consultants : Model Makers
 CALEDONIA WORKS, 43 MOWBRAY STREET, SHEFFIELD S3 8EN
 Telephone and fax; 0114 273 0044 E-mail; lion.design@btconnect.com

This drawing to be read in conjunction with Landscape Architects drawings relating to tree preservation works.

Date; MAY 04	JAGUAR PROPERTIES LIMITED AND HAZELWOOD DEVELOPMENTS LIMITED	Job no; K.0378
Scale; 1:100	PROPOSED ERECTION OF 12 NO FLATS AT ST THOMAS'S ROAD, SPALDING, LINCOLNSHIRE PROPOSED SITE PLAN	Drg no; 01A