


15 FEB 2005
0199/05

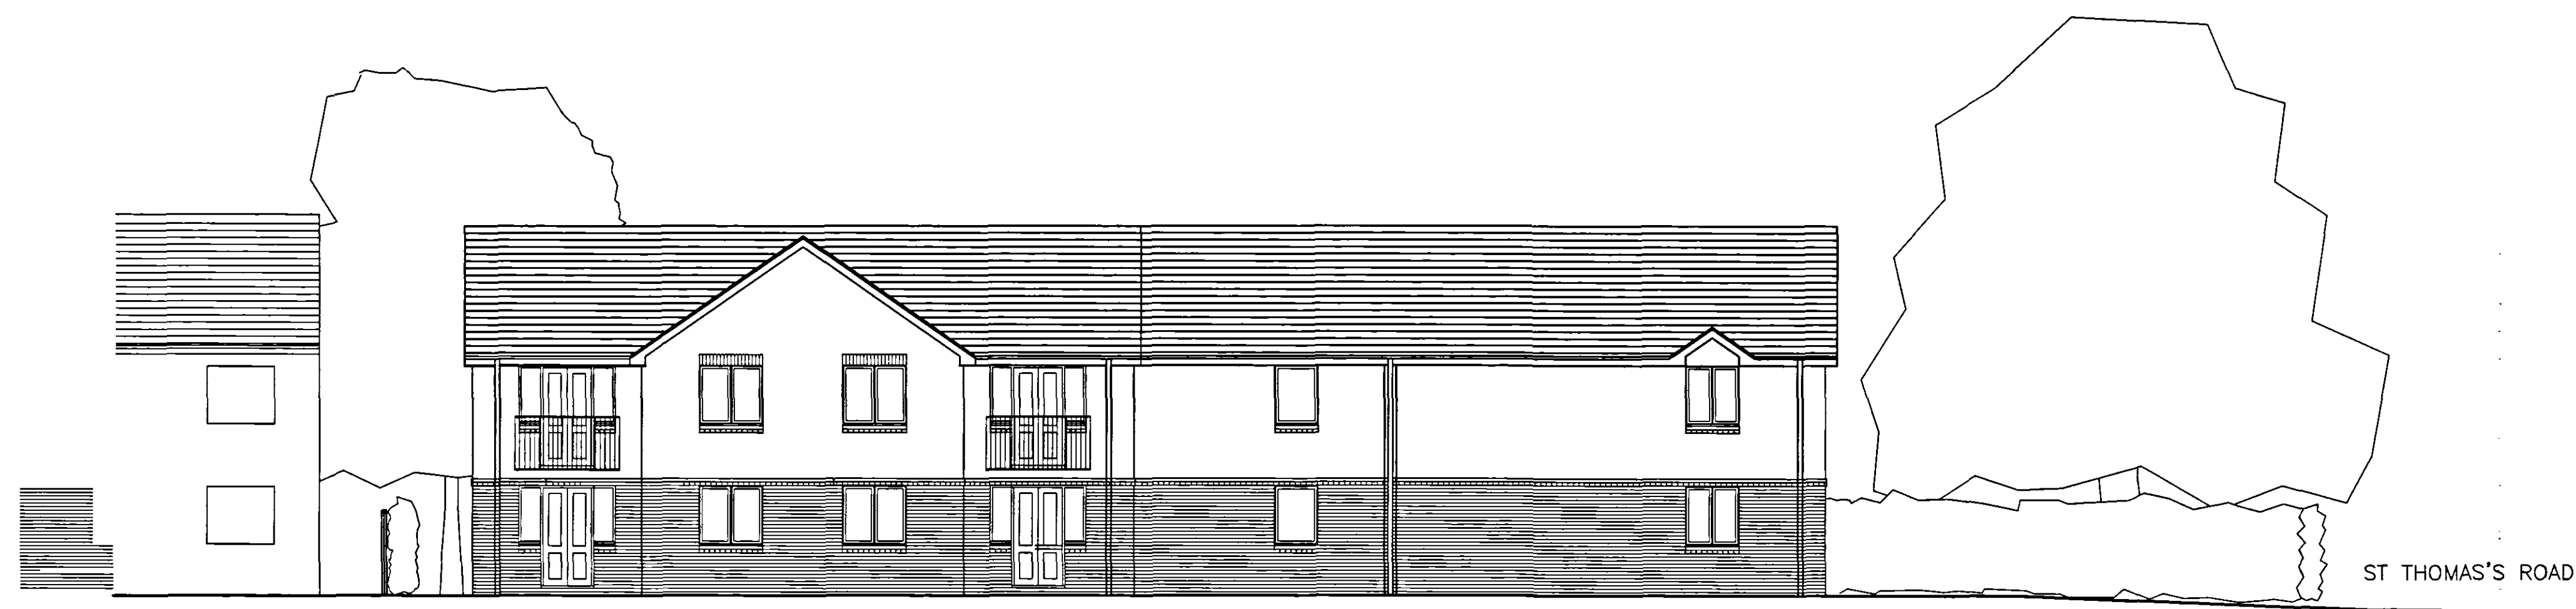

PROPOSED NORTH WEST ELEVATION

Facing materials;

Roof;

MARLEY red rooftiles (spec to be agreed)

Walls;

Cream render upper panels (extent to be agreed).

Butterworth mixed red brick elevations throughout with storey string course and window/door cill detailing.

Joinery;

White upvc double glazed door and window units throughout

White upvc fascia and barge boards throughout with black upvc guttering and downpipes.



PROPOSED ELEVATION TO WELLAND CLOSE

Rev A; JAN 05 - Reduced to 2 storey and roof design amended.

LION DESIGN

Building Surveyors : Building Design Consultants : Model Makers
CALEDONIA WORKS, 43 MOWBRAY STREET, SHEFFIELD S3 8EN

Telephone and fax; 0114 273 0044 E-mail; lion.design@btconnect.com

Date; MAY 04	JAGUAR PROPERTIES LIMITED AND HAZELWOOD DEVELOPMENTS LIMITED	Job no; K.0378
Scale; 1:200	PROPOSED ERECTION OF 12 NO FLATS AT ST THOMAS'S ROAD, SPALDING, LINCOLNSHIRE PROPOSED ELEVATIONS (Sheet 1 of 2)	Dwg no; 04A