

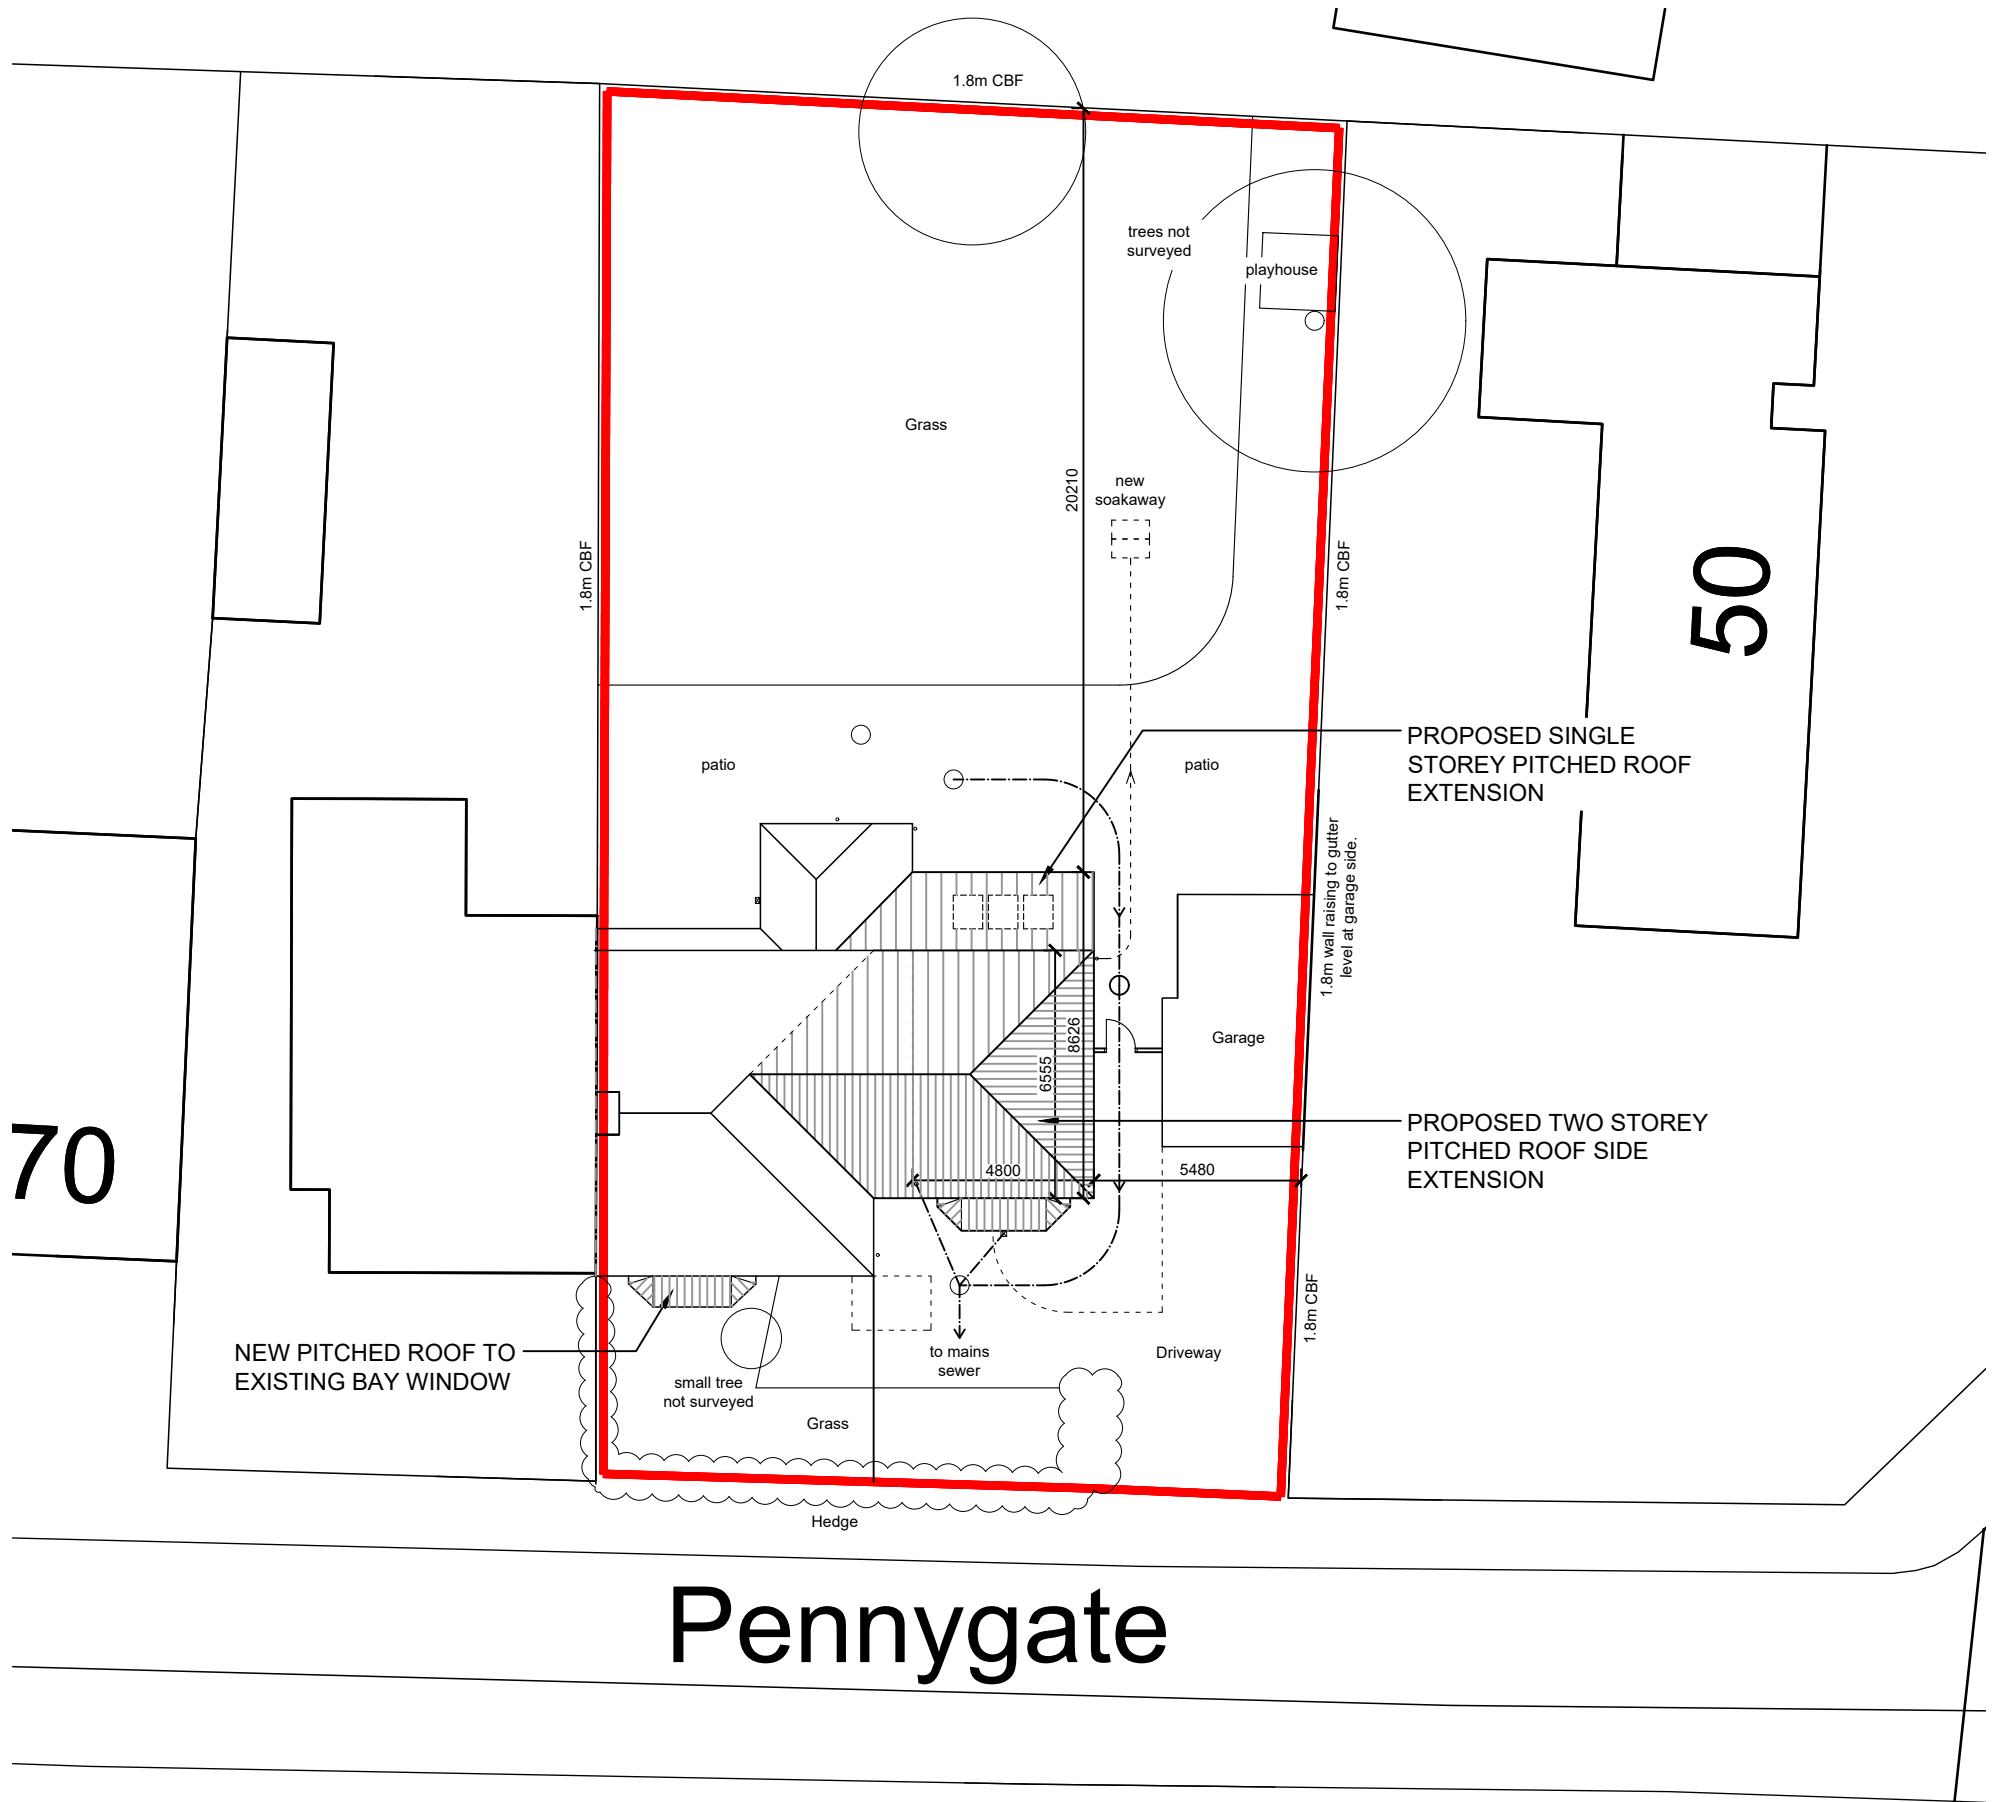


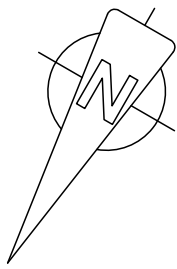

Site Block Plan

DRAINAGE
Foul drainage to existing mains sewer
Surface water drains to new soakaway
Levels to site unaffected

 

Rev A Feb 2019 Updated to planning drawing.

JMAD Architecture			
www.jennymcintee.co.uk info@jmadarch.co.uk Tel 01205 875885			
Project:	Side extension and alterations	Date:	January 2019
Address:	74 Pennygate, Spalding Lincolnshire. PE11 1NN	Scale:	1:200 on A3
		drawn:	OL
		checked:	AW
Client:	Mr & Mrs Pilgrim	Job No:	18209
Drawing Title:	Site Plan as Proposed	Dwg No:	02 A