


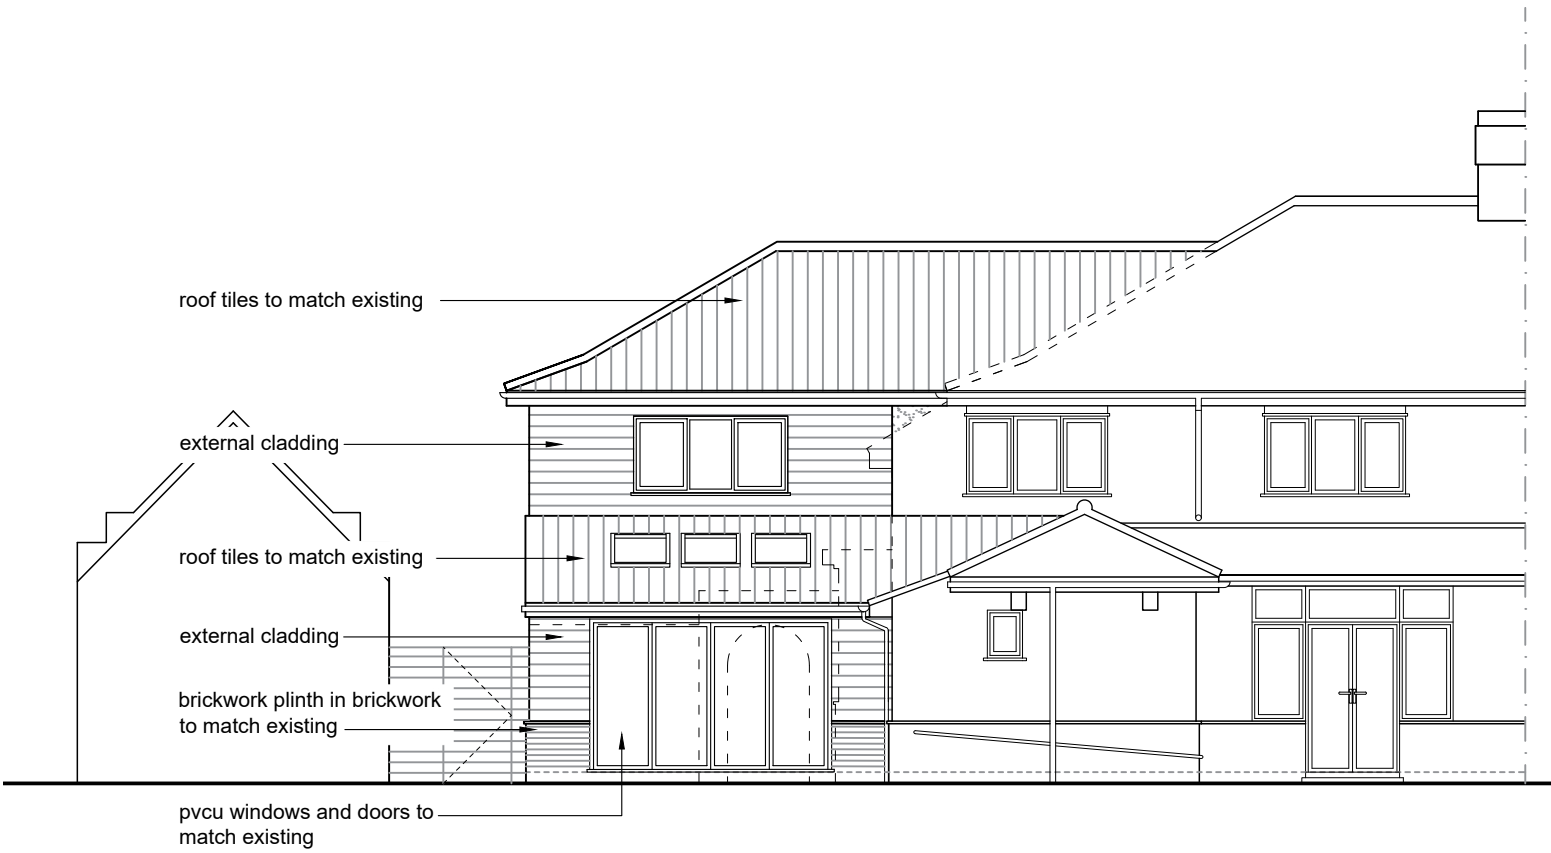


Front Elevation



Side Elevation




Back Elevation

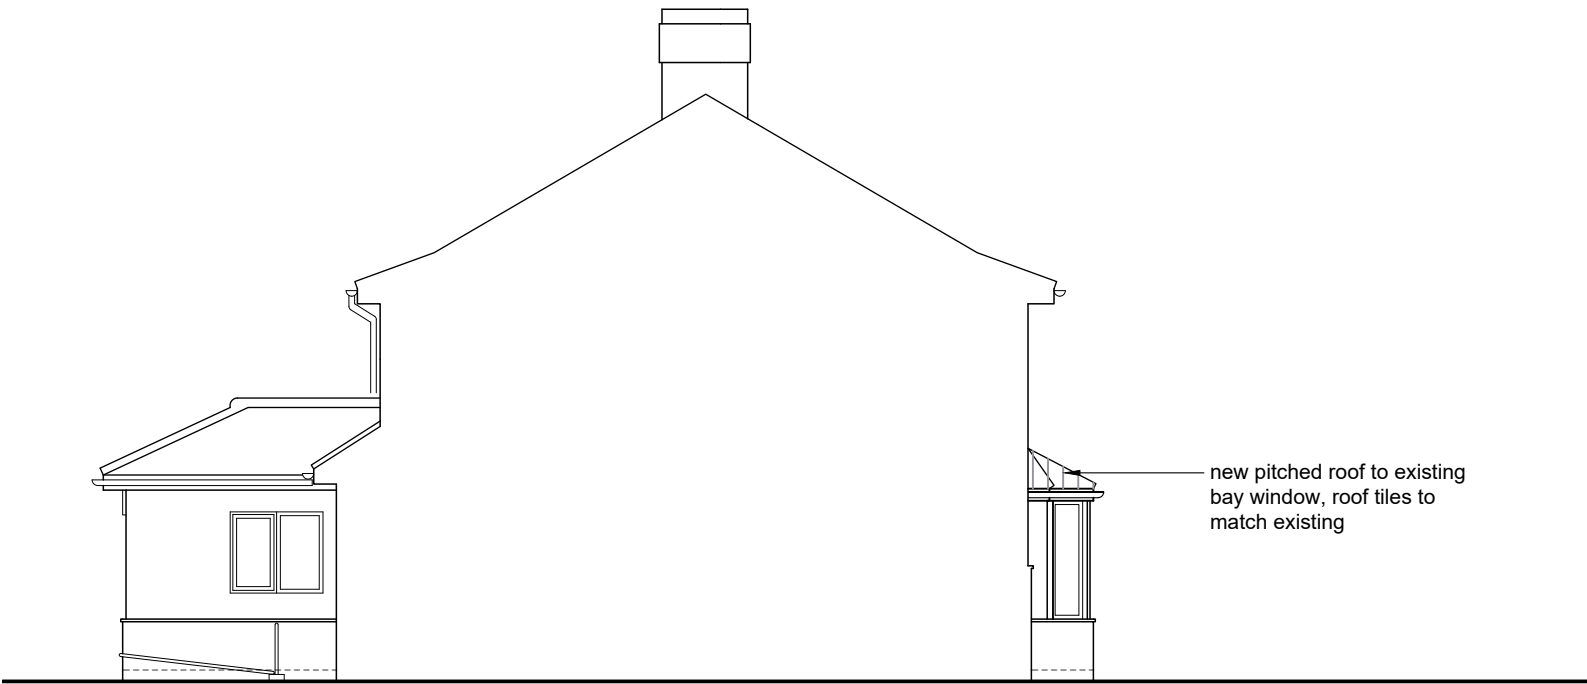

Side Elevation

Rev C Feb 2019 Updated to planning drawing.
Rev B Feb 2019 Pitched roof added to existing bay window.
Rev A Feb 2019 Updated to client's comments.

 

Proposed Elevations

JMAD Architecture www.jennymcintee.co.uk info@jmadarch.co.uk Tel 01205 875885				
Project:	Side extension and alterations	Date:	January 2019	
Address:	74 Pennygate, Spalding Lincolnshire. PE11 1NN	Scale:	1:100 on A2	
		drawn:	OL	checked: AW
Client:	Mr & Mrs Pilgrim	Job No:	18209	
Drawing Title:	Proposed Elevations	Dwg No:	06 C	