



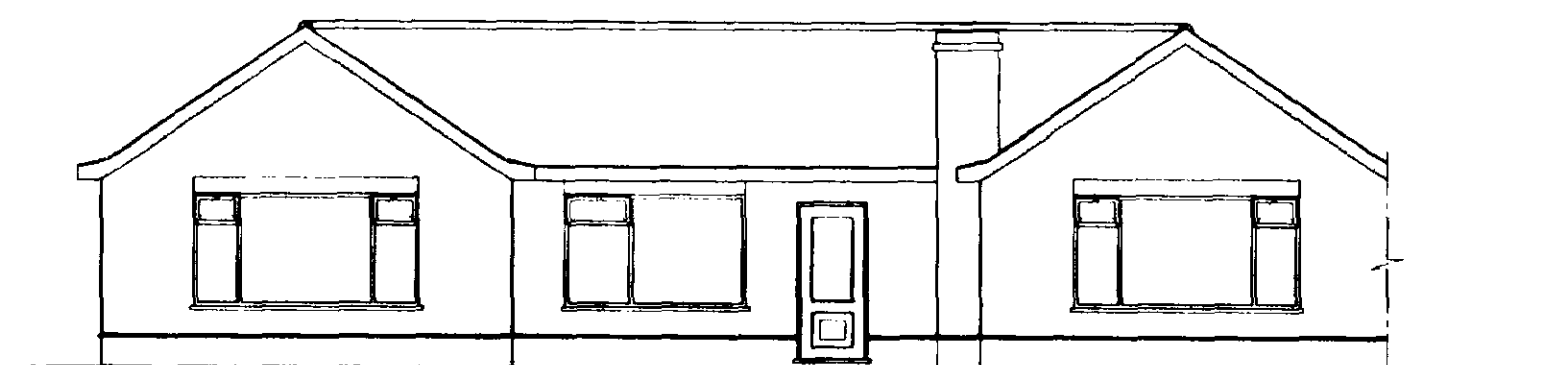

Elevation As Existing.




FRONT ELEVATION PROPOSED

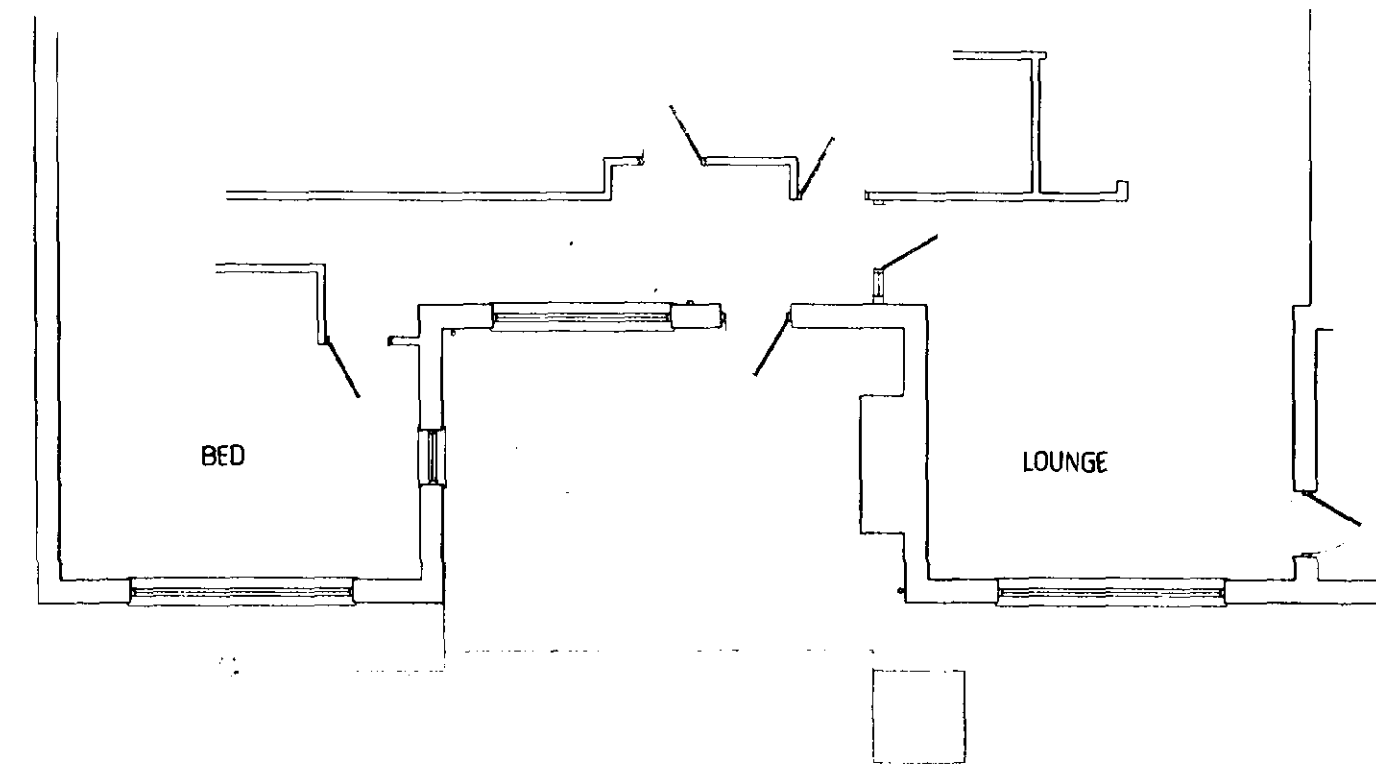


Floor Plan As Existing.



PROPOSED EXTENSION

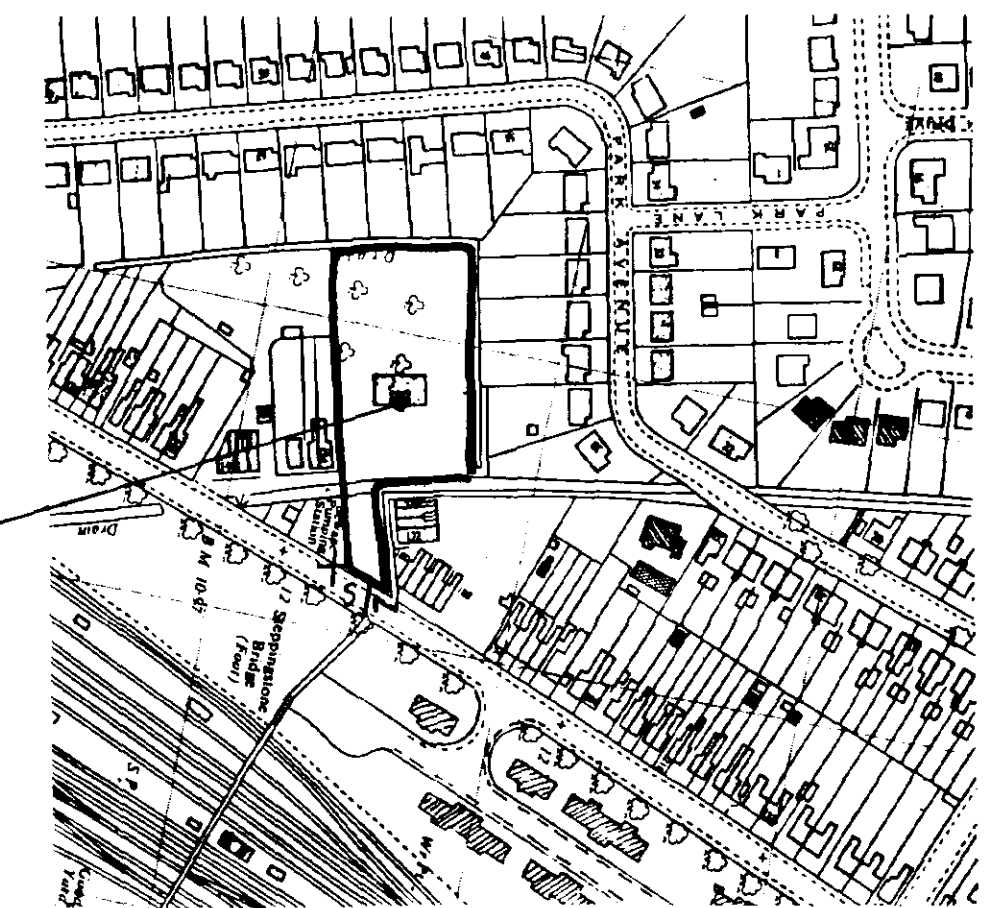

LOCATION PLAN

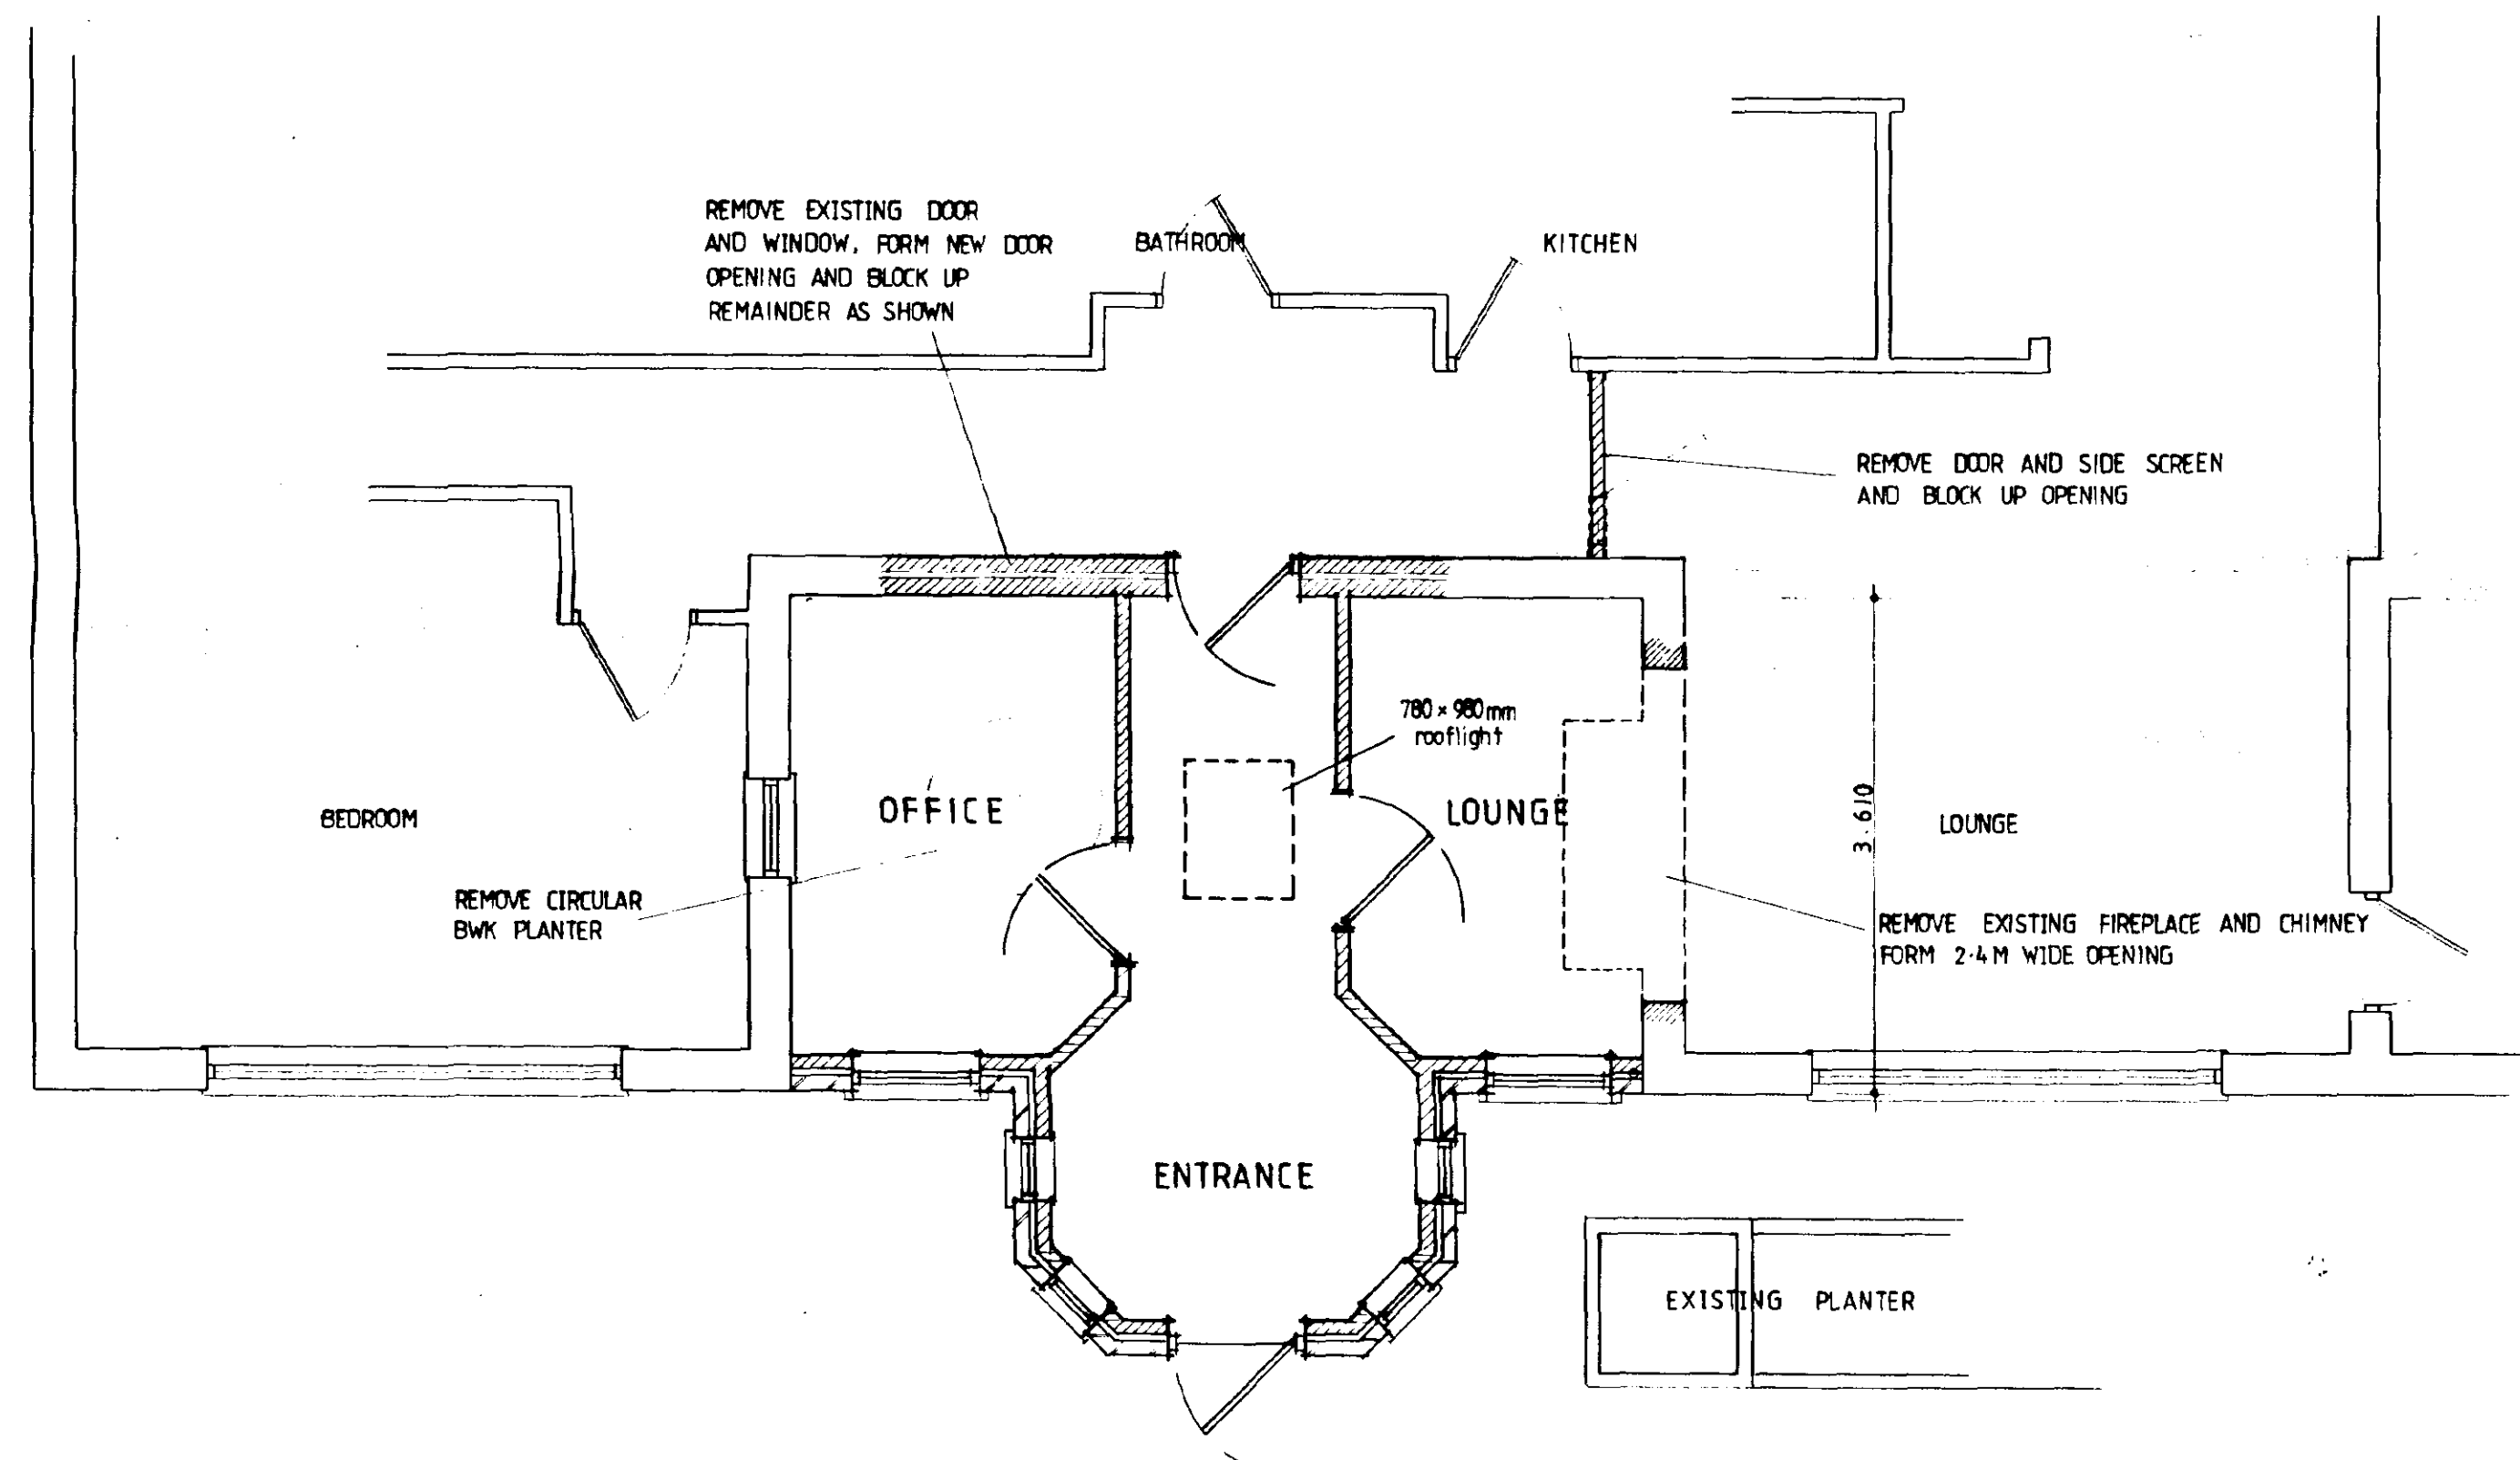

PROPOSED PLAN LAYOUT

6 187

SOUTH HOLLAND DC
HOUSING & PLANNING
21 FEB 2000
Ref: 0204/00

PODDINGTONS
Architectural Design Consultants

44 Double Street, Spalding, Lincs. PE11 2AA
Tel. (01775) 761856 & 768296 Fax. (01775) 710218

Project:
PROPOSED LOUNGE AND OFFICE
EXTENSION TO THE BUNGALOW
RETIREMENT HOME 156 PARK ROAD
SPALDING Lincs

FOR: MRS. S. BOWNES & MRS. G. GENEVER

PLAN PROPOSED / EXISTING

Scale: 1:100, 1:50, 1:2500	Drawing No. 2936 1
Date:	Rev.:
Drawn:	Checked:

DETERMIN
PLAN