





FRONT ELEVATION - north west



REAR ELEVATION - south east

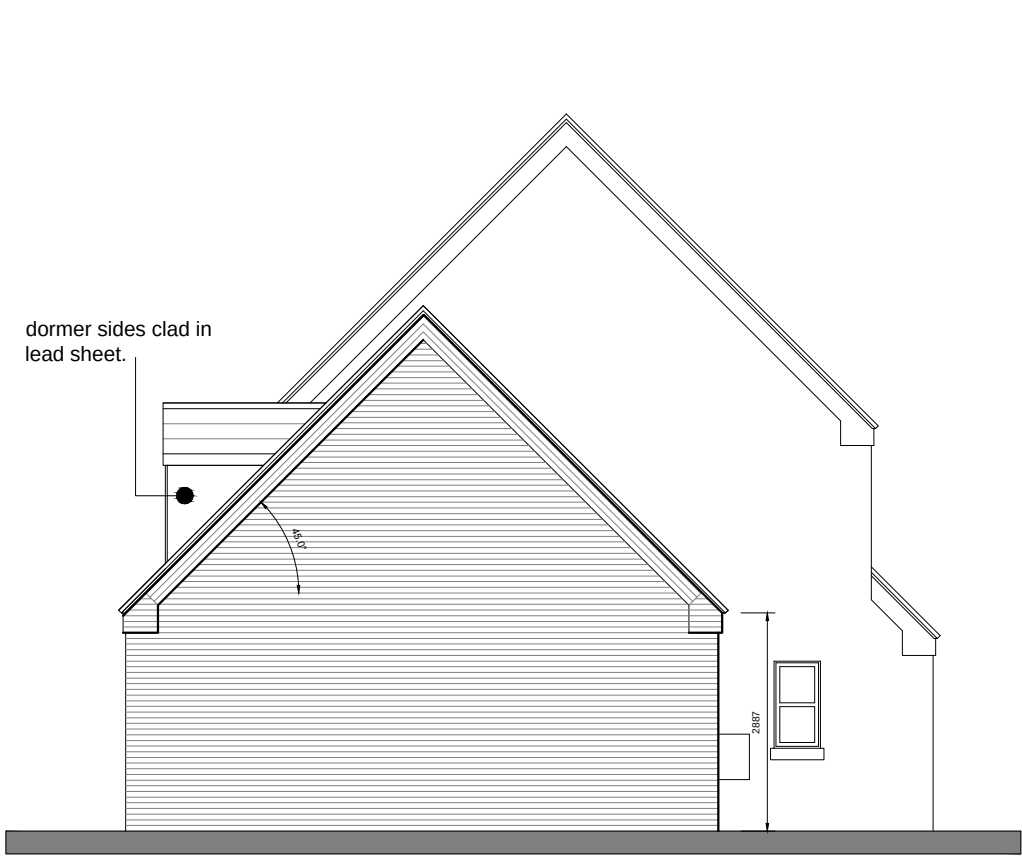


SIDE ELEVATION - north east

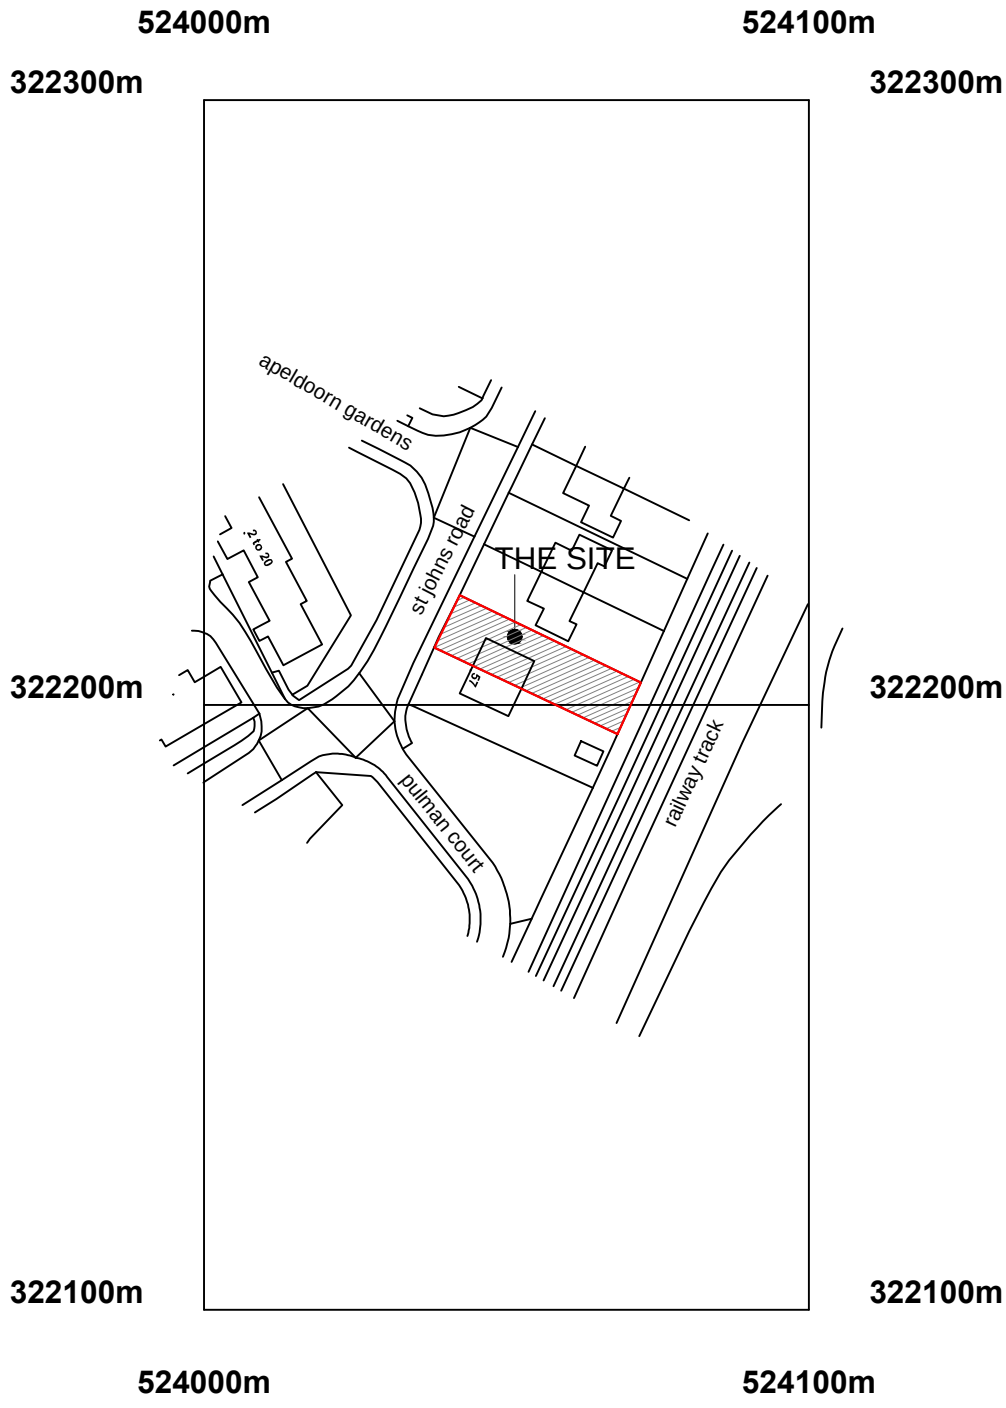


©Crown Copyright and database rights 2016 OS 100019980


LOCATION PLAN - 1:1250

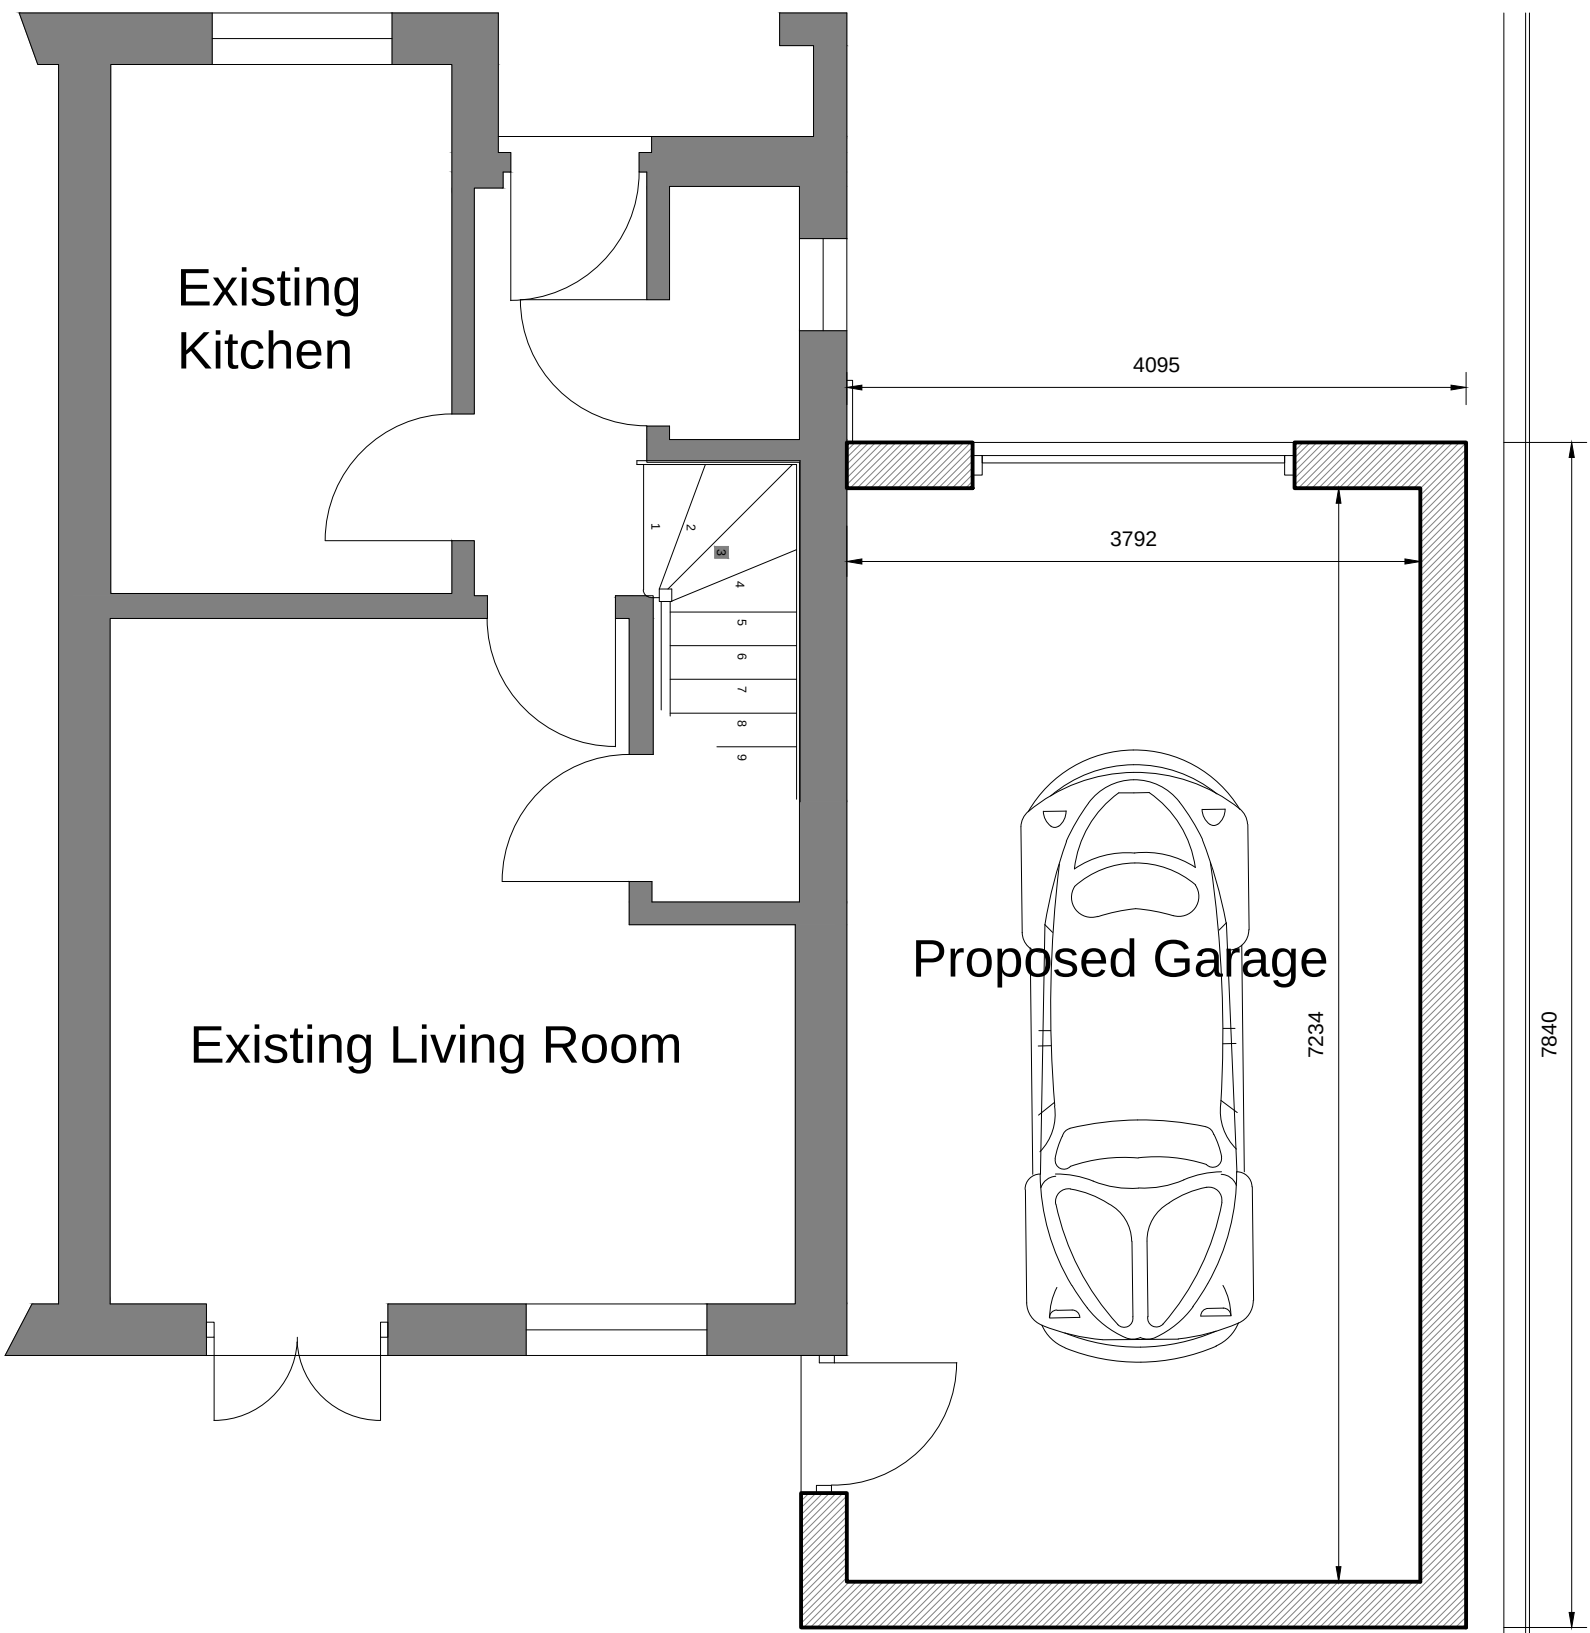

PROPOSED GROUND FLOOR PLAN

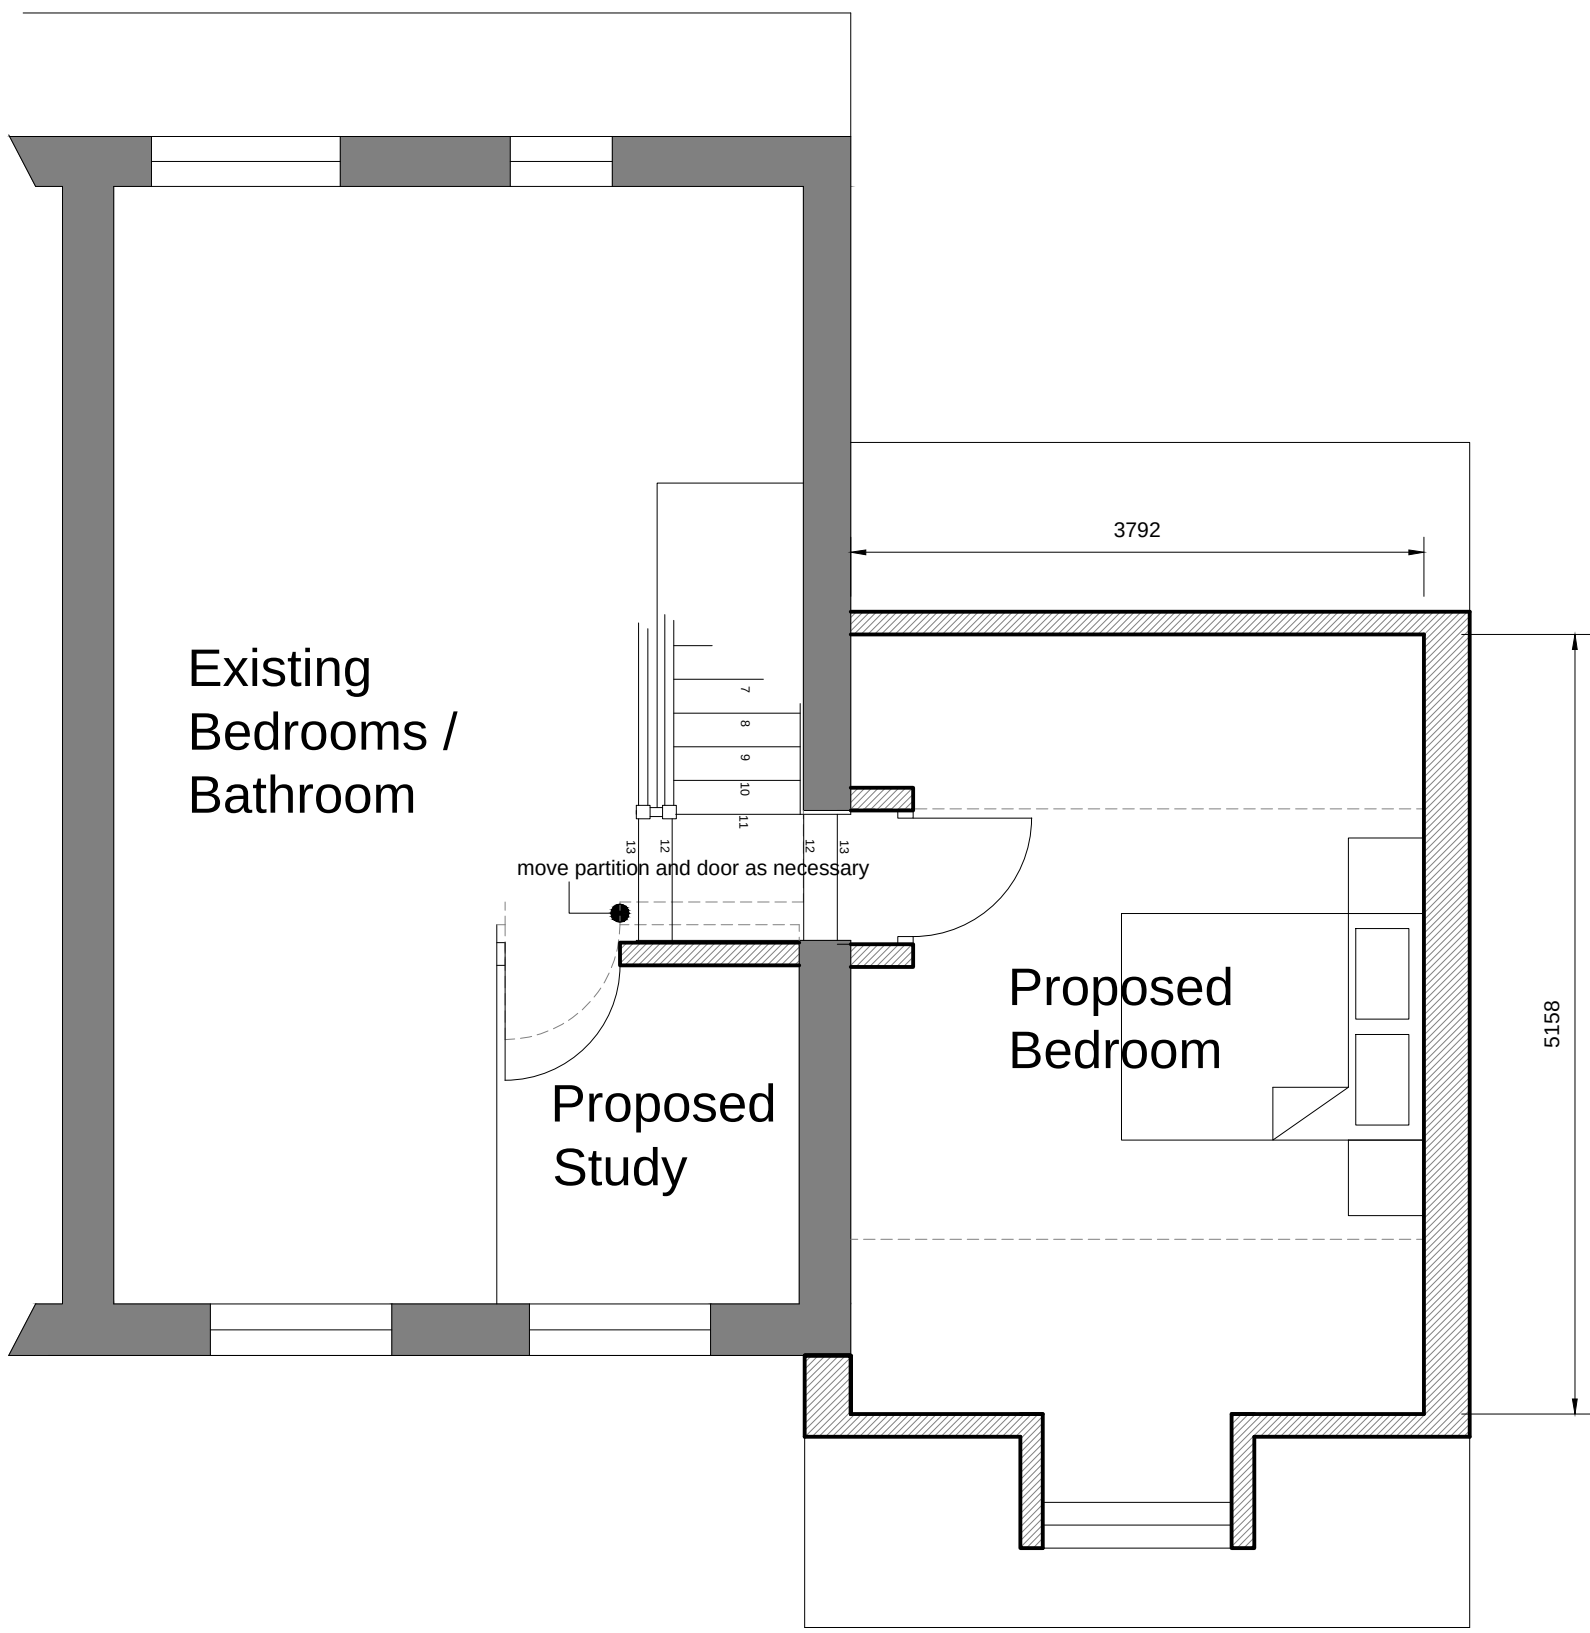

PROPOSED FIRST FLOOR PLAN

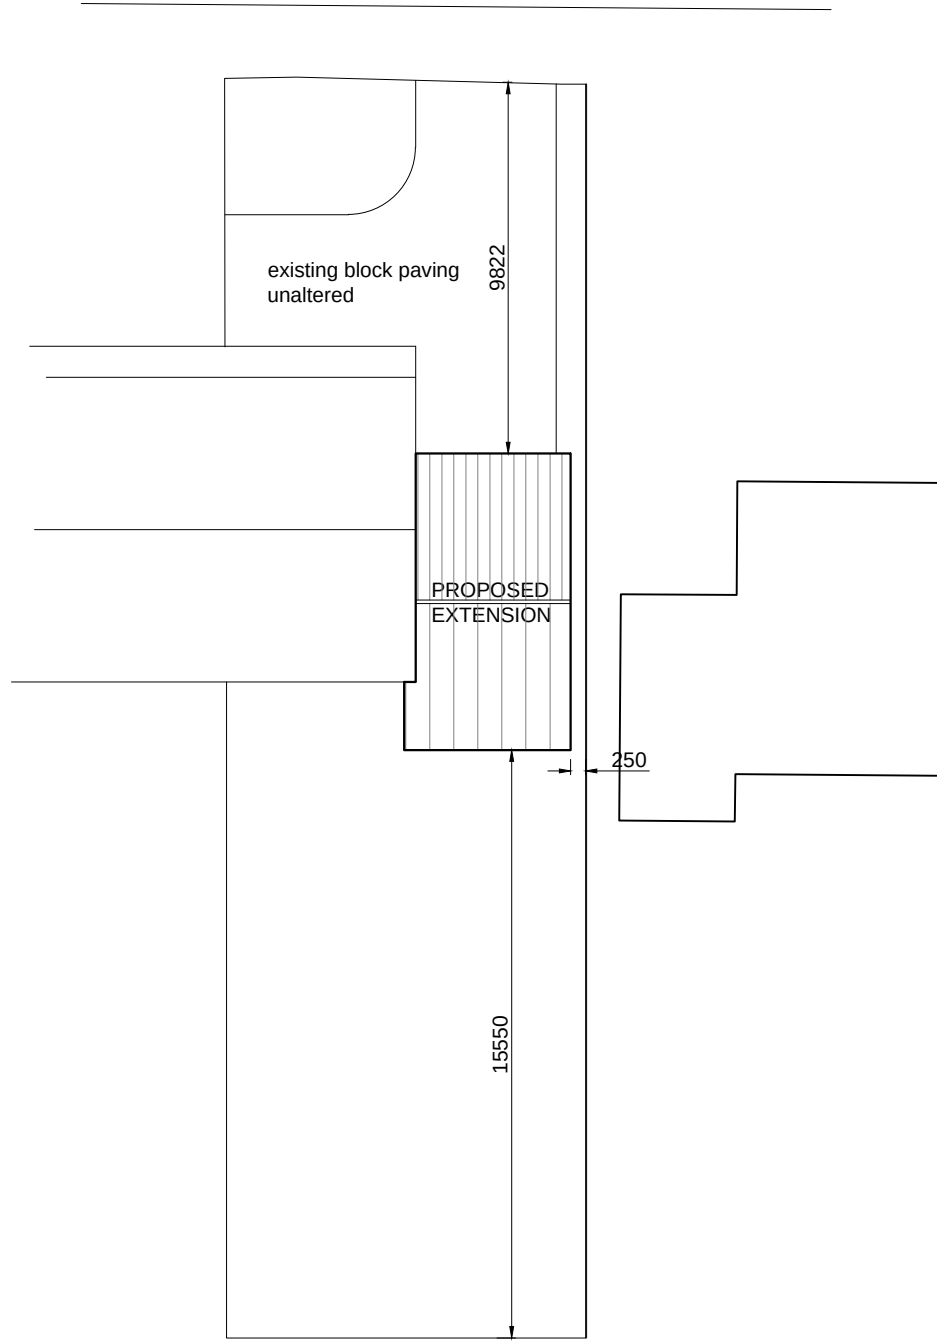

BLOCK PLAN - 1:200

Revision	Date	Drawn	Description
Client	Ms E Rogers		
Project	Proposed Extension to 55 St Johns Road, Spalding		
Drawing	Planning Application Drawing		
Scale	1:50,1:100, 1:200 1:1250 @ A1	Drawn	TAC
		Checked	AWM
		Date	14/02/2017
Trevor A Clay RIBA Ltd, 14 Old Fendike Road, Weston Hills, Spalding, Lincs. PE126DD			
01406 380027		07778 597975	
www.tacarchitects.co.uk		trevor@tacarchitects.co.uk	



Drawing No. 17/484/PA/003