

MATERIALS SCHEDULE

Butterley Old English Rose	1, 7, 10, 11, 20, 21, 24, 26, 28, 29, 32
Butterley Village Honey Gold	6 (render gable), 30, 33, 35, 37, 40 (render gable)
Butterley Village Harvest Multi	13 (render), 23 (render), 34 (render), 36, 38
Butterley Sherwood Red Mixture	2, 4, 5, 9, 16, 17, 22, 25, 27, 31
Butterley Burghley Red Rustic	3, 8, 12, 14, 15, 18, 19, 39

Note: Garages to be in matching brick of house or where semi-detached in colour of low plot number.

Charnwood Natural detailing

Roof Tiles

Sandtoft-Calderdale-Slate	6, 13, 23, 26, 30, 33, 35, 37, 40
Sandtoft-Pantile-Rustic	1, 4, 5, 8, 10, 11, 14, 15, 18, 19, 21, 24, 28, 29, 32, 34, 38
Sandtoft-Roman-Terracotta	2, 3, 7, 9, 12, 16, 17, 20, 22, 25, 27, 31, 36, 39

LANDSCAPE SCHEDULE

Shrub Specification

- 1 Vinca Minor
- 2 Hypericum Calycinum
- 3 Cotoneaster Skogholm Coral Beauty
- 4 Cotoneaster Horizontalis
- 5 Lavenda Spica Hidcote
- 6 Lonicera Pileata
- 7 Potentilla Red Ace
- 8 Senecio Greyii

The above to be planted at 3 per m²


- 9 Pyracantha Mohave
- 10 Rosa Rugosa Frau Dagmar Hastrup
- 11 Viburnum Tinus
- 12 Hypericum Patulum Hidcote
- 13 Mahonia Aquifolium

The above to be planted at 2 per m²



- 14 Greenbeech Fagus Sylvatica - 30cm c/s
- 15 Parthenocissus tricuspidata - spot climbers

TREES (all standard size)


- MT Malus Tchinokii
CP Crataegus Prunifolia
SA Sorbus Aucuparia
RF Robinia Frisia

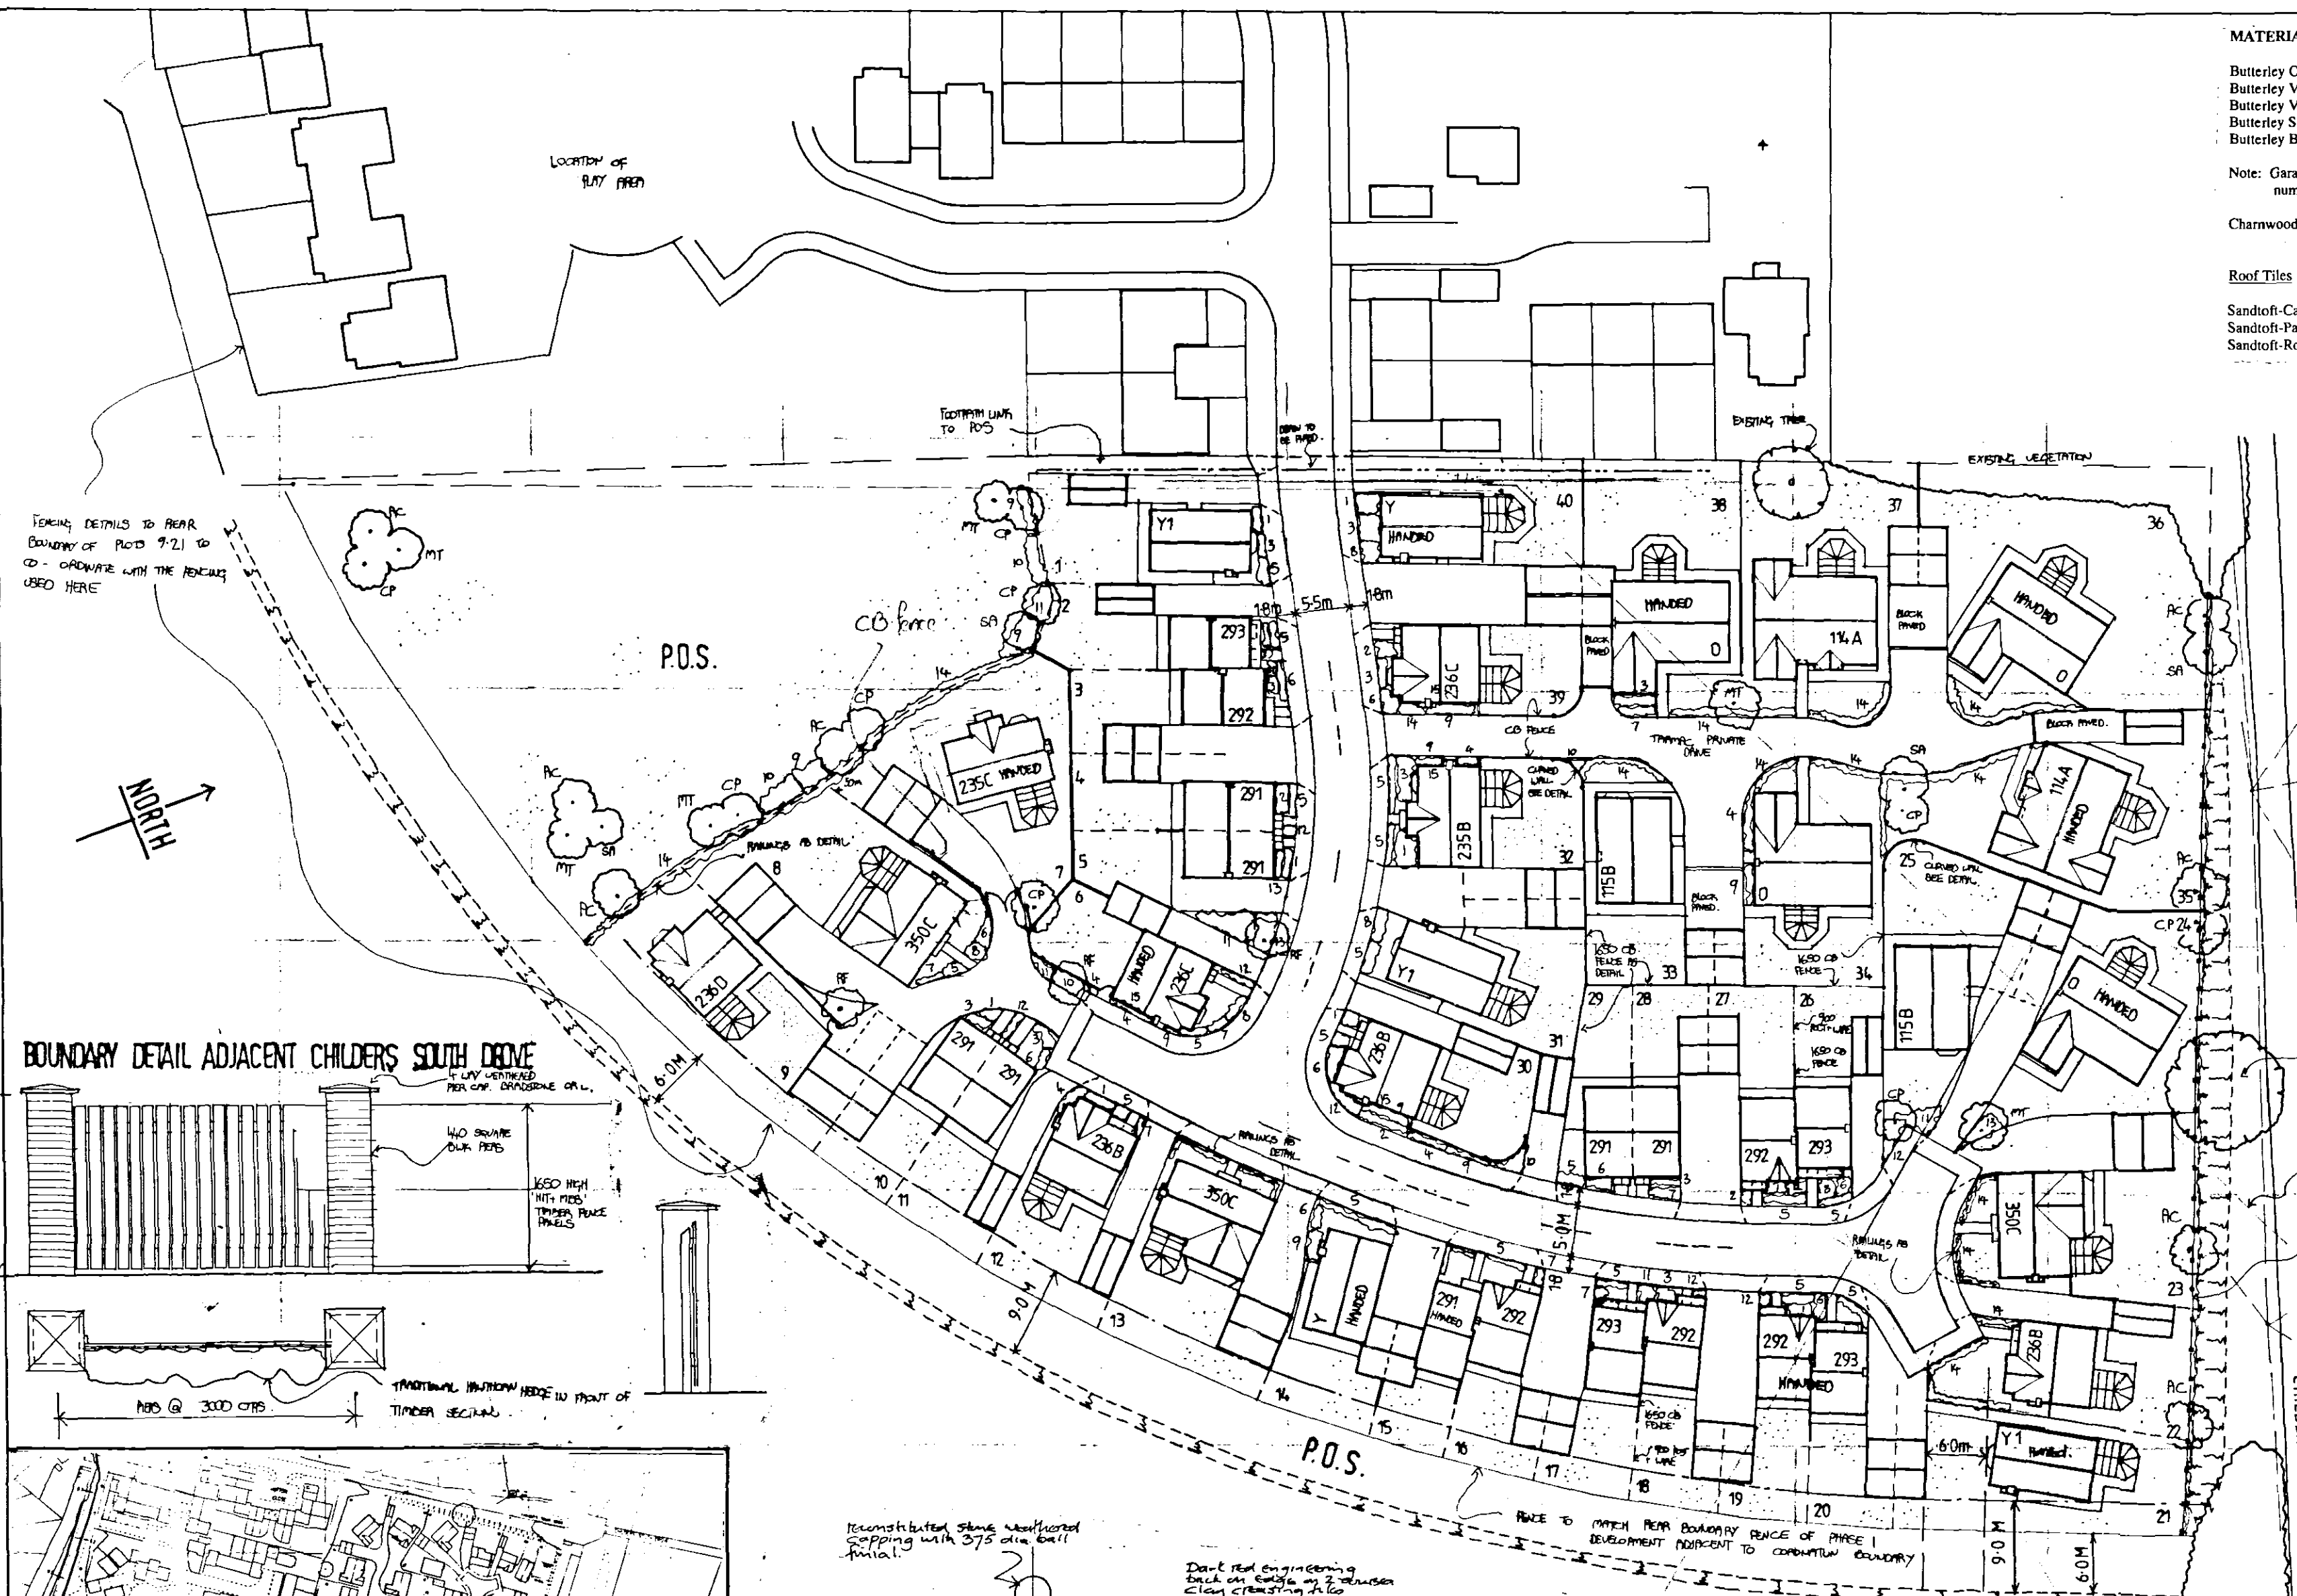

BOUNDARY DETAIL ADJACENT CHILDERS SOUTH DRIVE

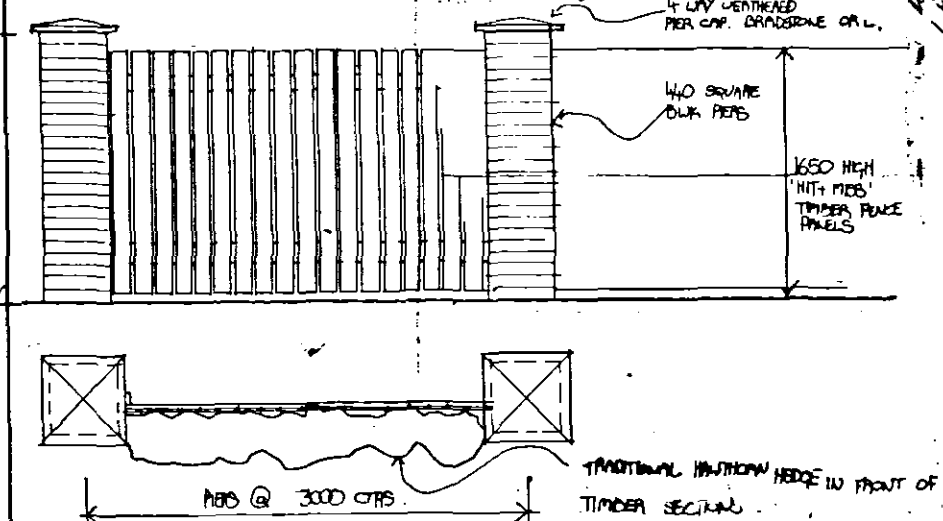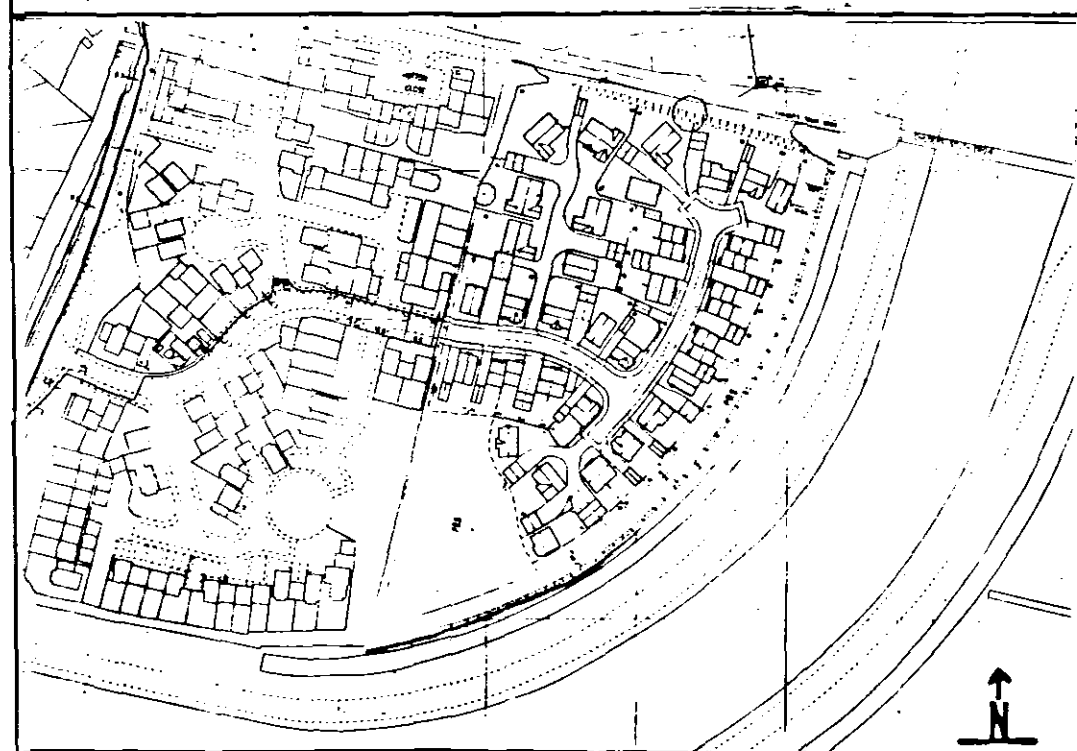

LOCATION PLAN Scale 1:2500

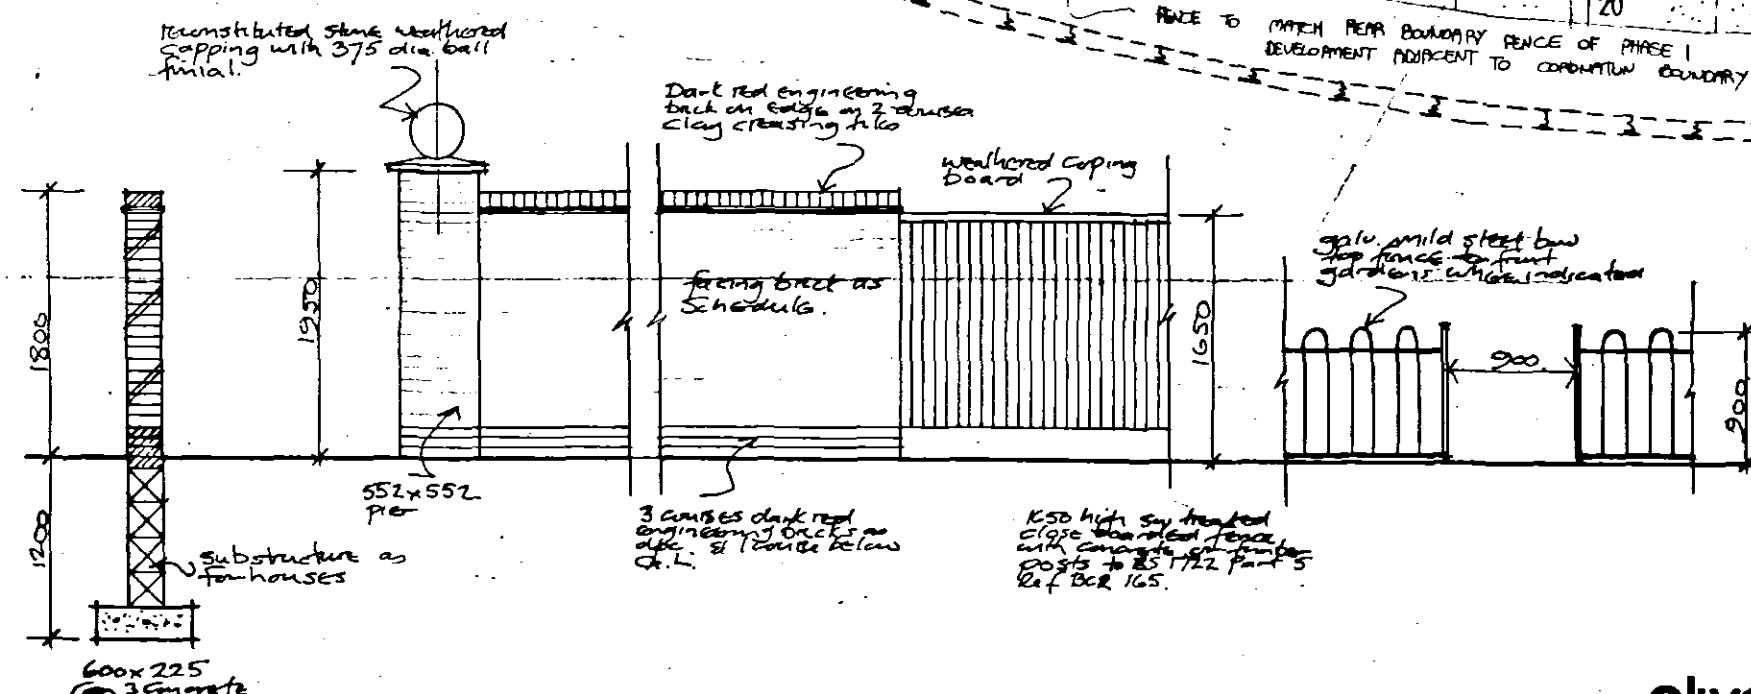

24 MAR 2004

clive wicks associates

Rev B. Indicate play area location
Rev A. Planning Condition Amendments. Amend Plots 1-5 and Mar '03
Plot 21 to show S.U. placement. Footpath link adjacent
Plot 1 to P.O.S.

© This drawing is copyright.
Contractors must check all dimensions on Site. Only figured dimensions are to be worked from. Any foundation depths indicated are indicative only and must be in accordance with the consulting engineers design and/or agreed on Site with the local authority during excavations. Any discrepancies in the information contained herein must be reported to the Architect before work proceeds.

Project	Residential Development, Riverside Park, Phase II, Spalding.
Drwg.	LANDSCAPE PLAN / SITE PLAN
Scale	1:500
Date	July '02
Drwg. no.	0142 / 01
Rev.	AB
architects • designers • planning consultants	
Old School House	36 Boston Road
Lincolnshire	NG34 7EZ
	Sleaford
	Tel: 01529 414141
	Fax: 01529 415757