




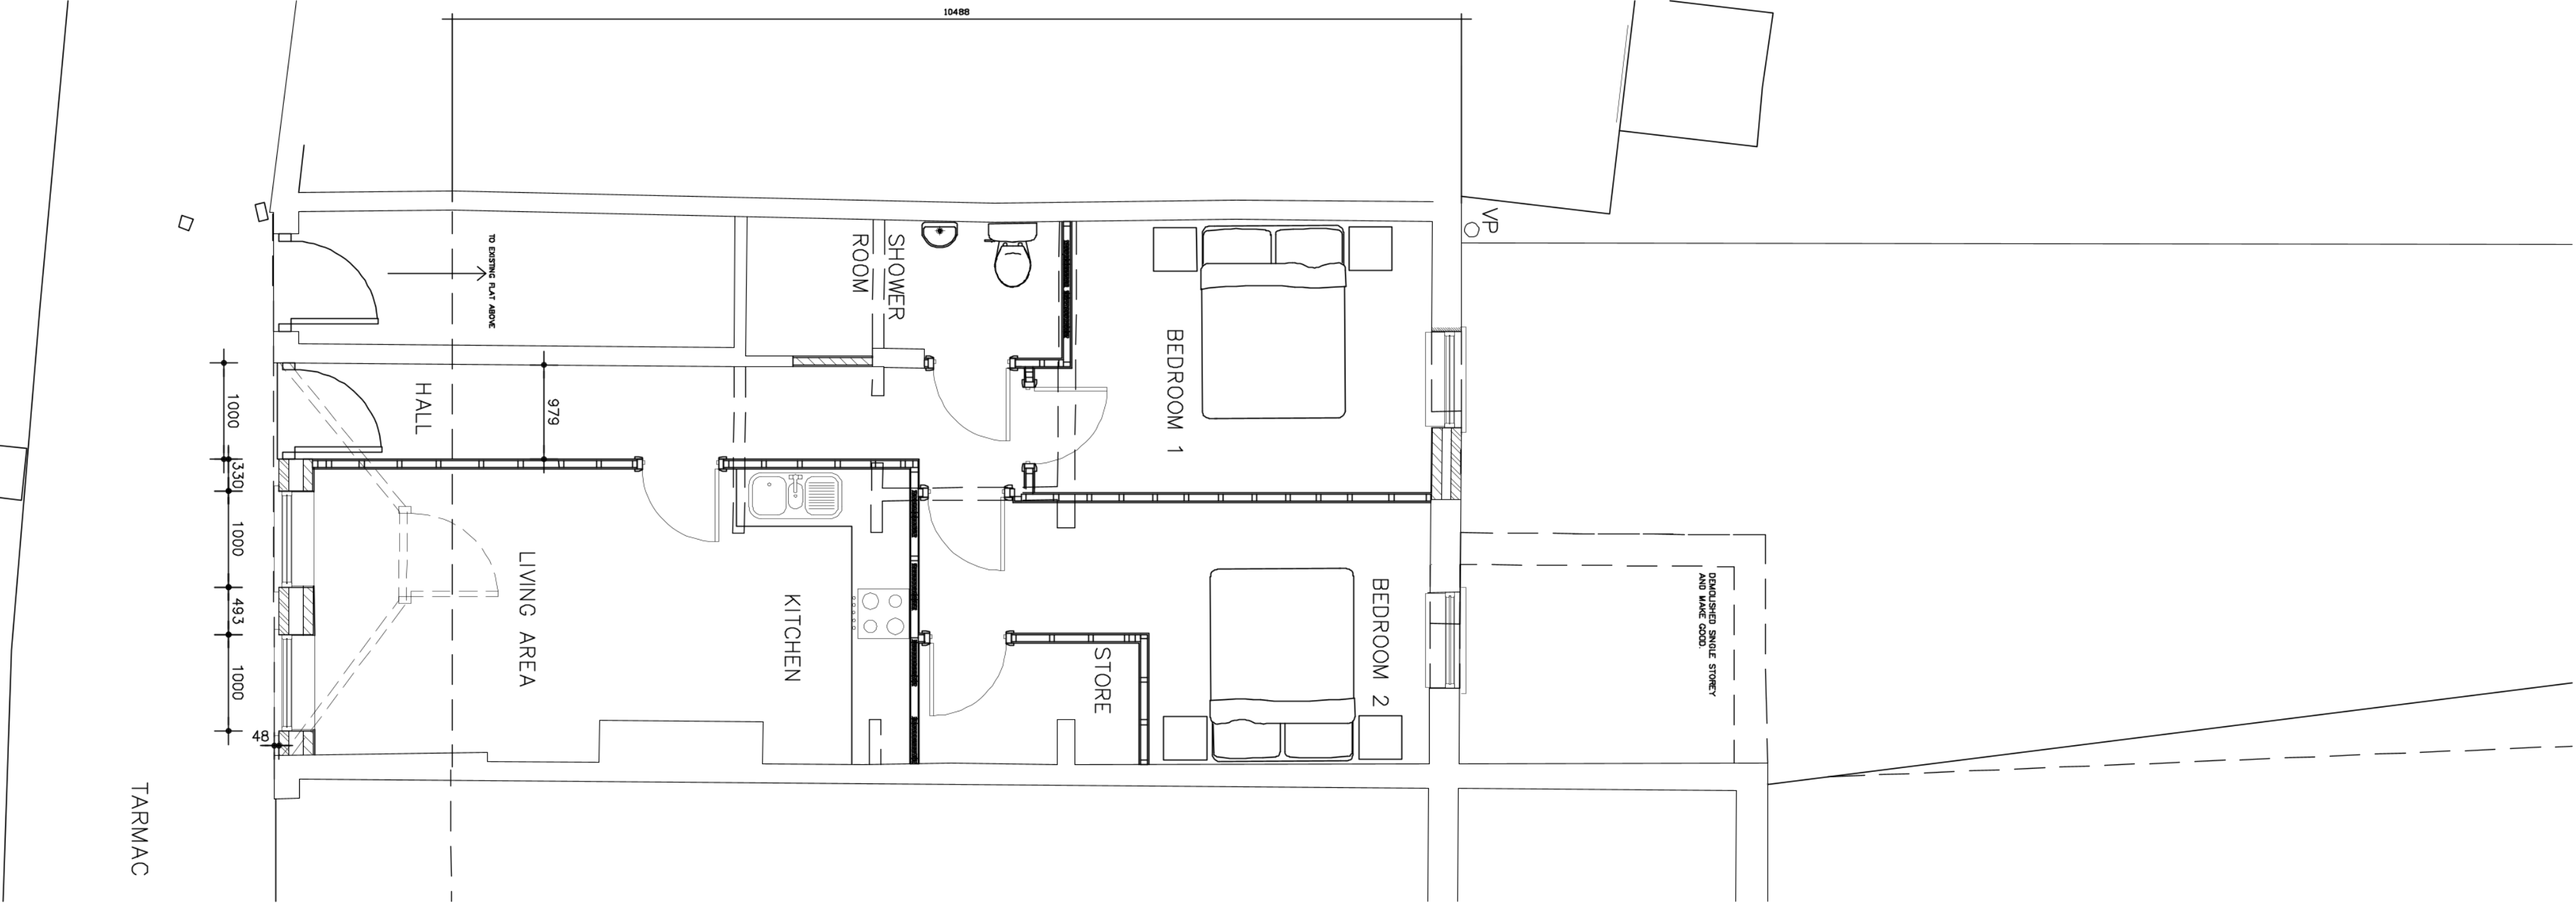


PROPOSED GROUND FLOOR PLAN. 1:50.

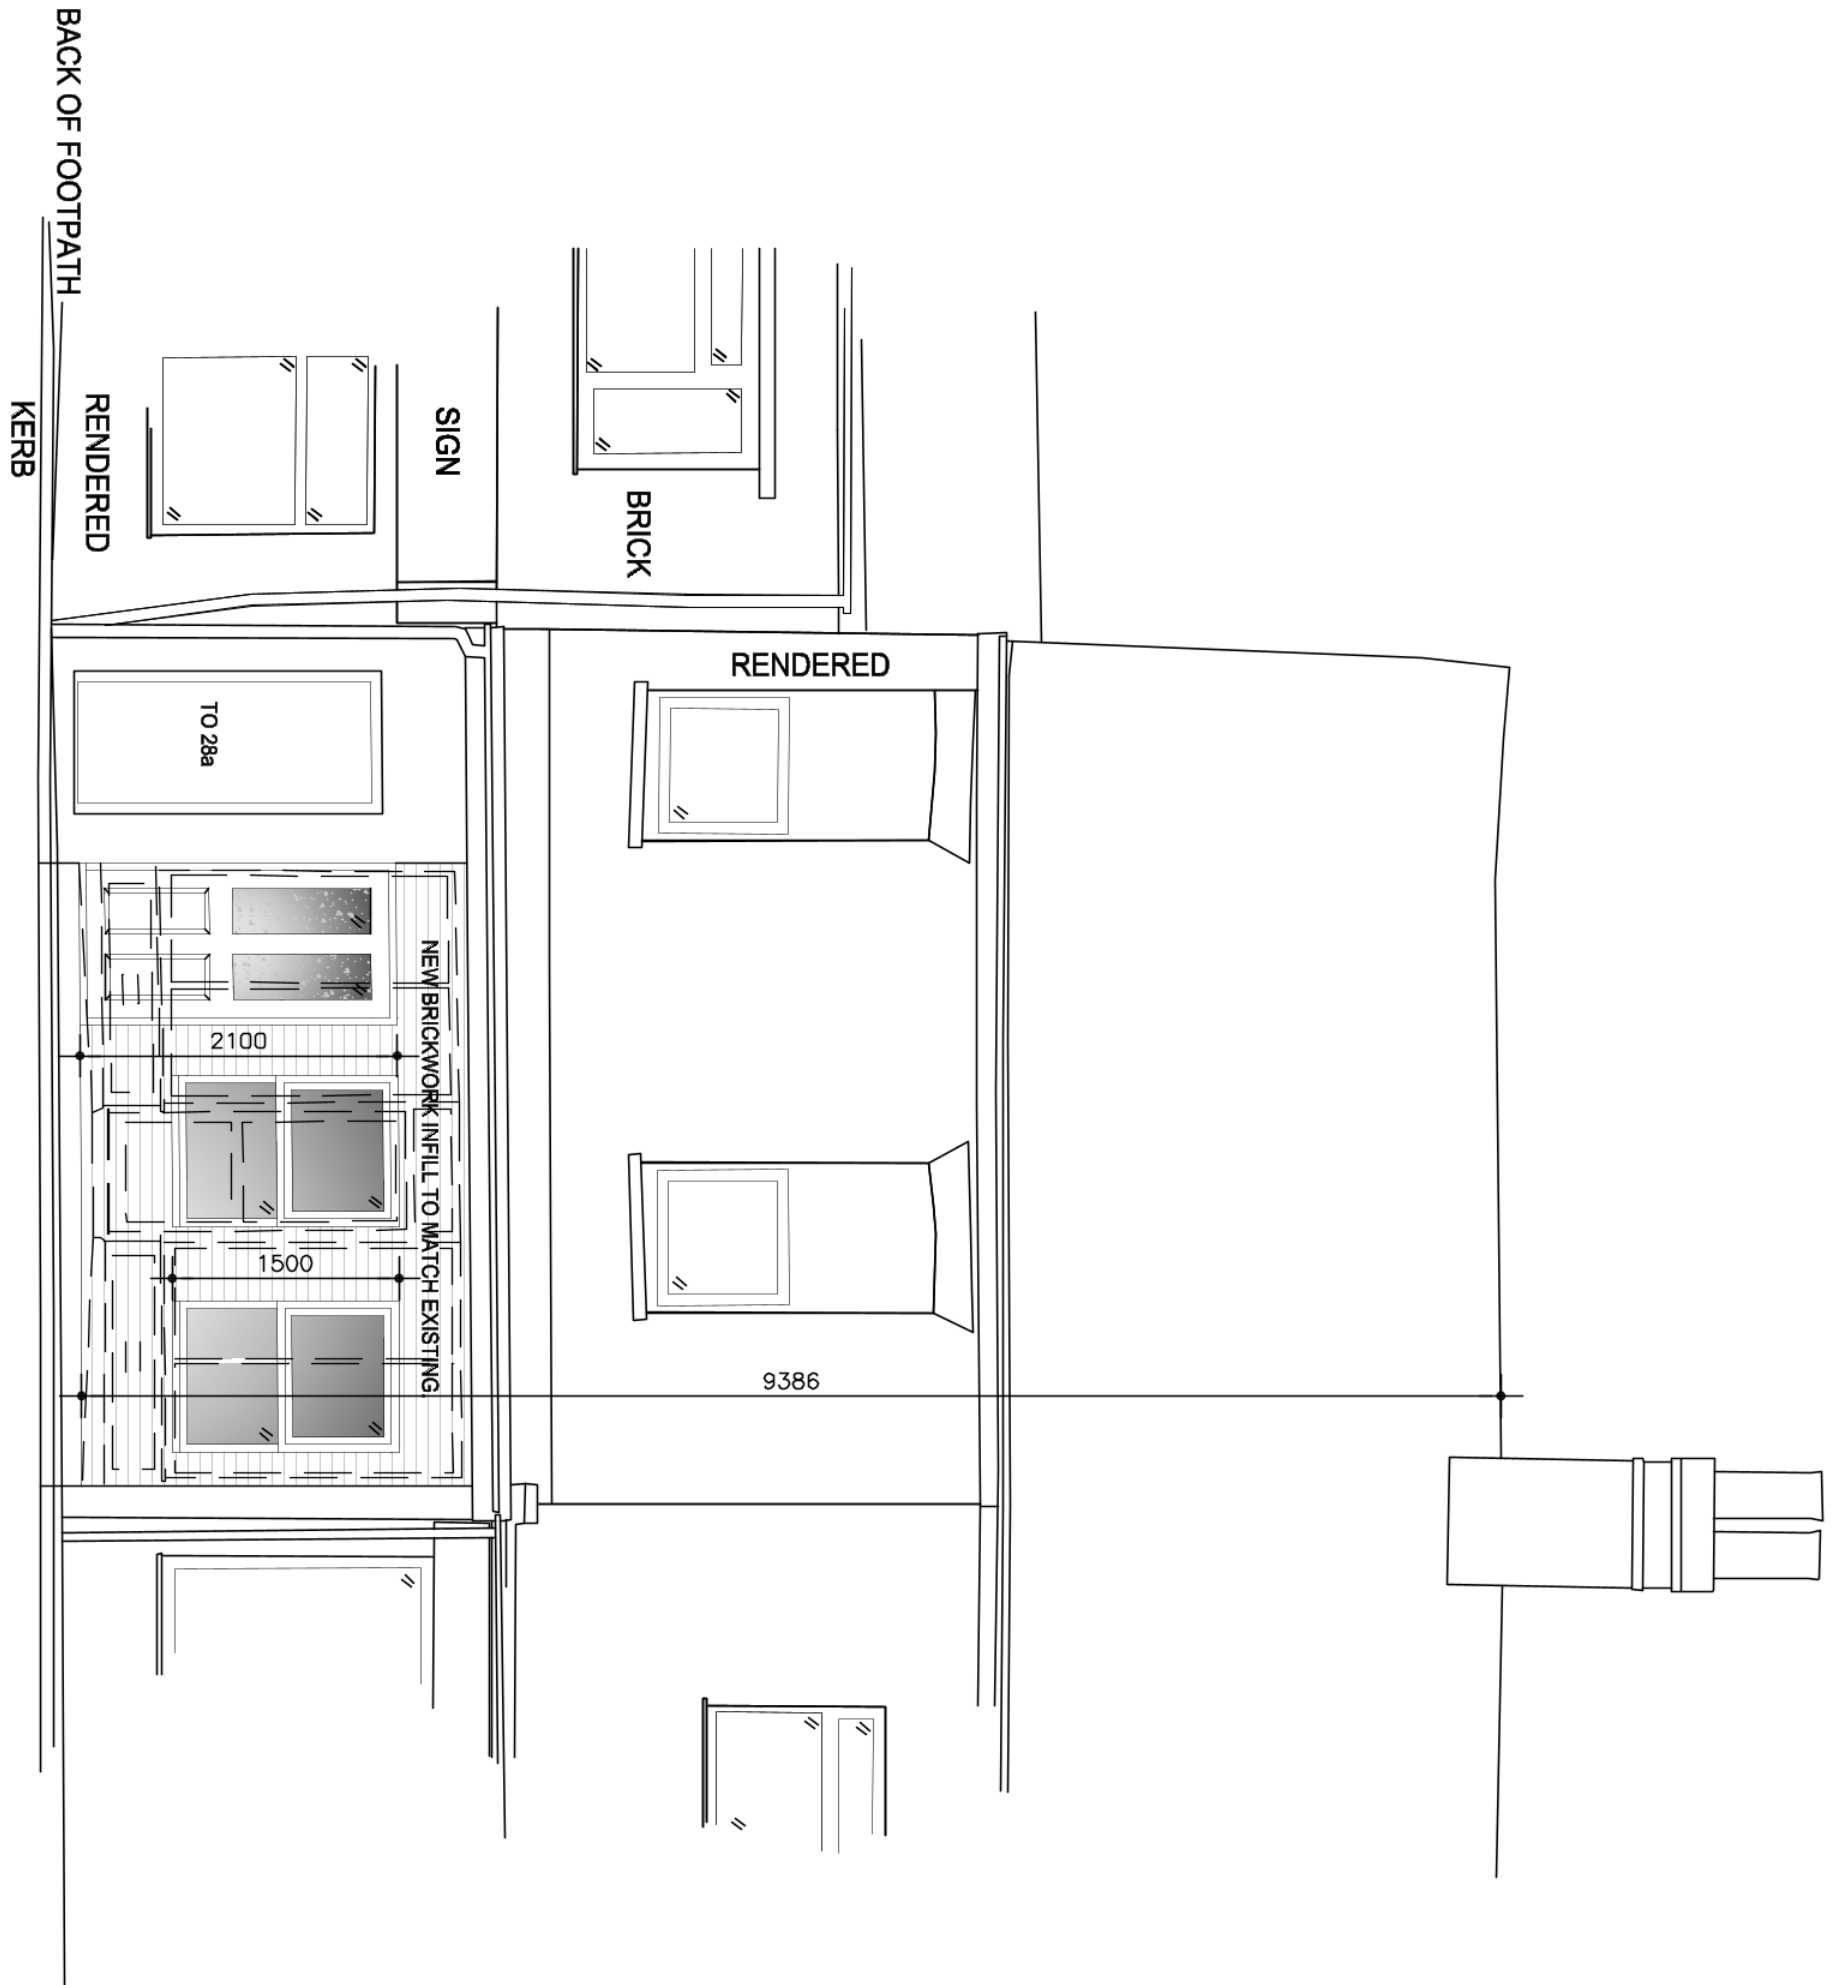

PROPOSED FRONT ELEVATION. 1:50.

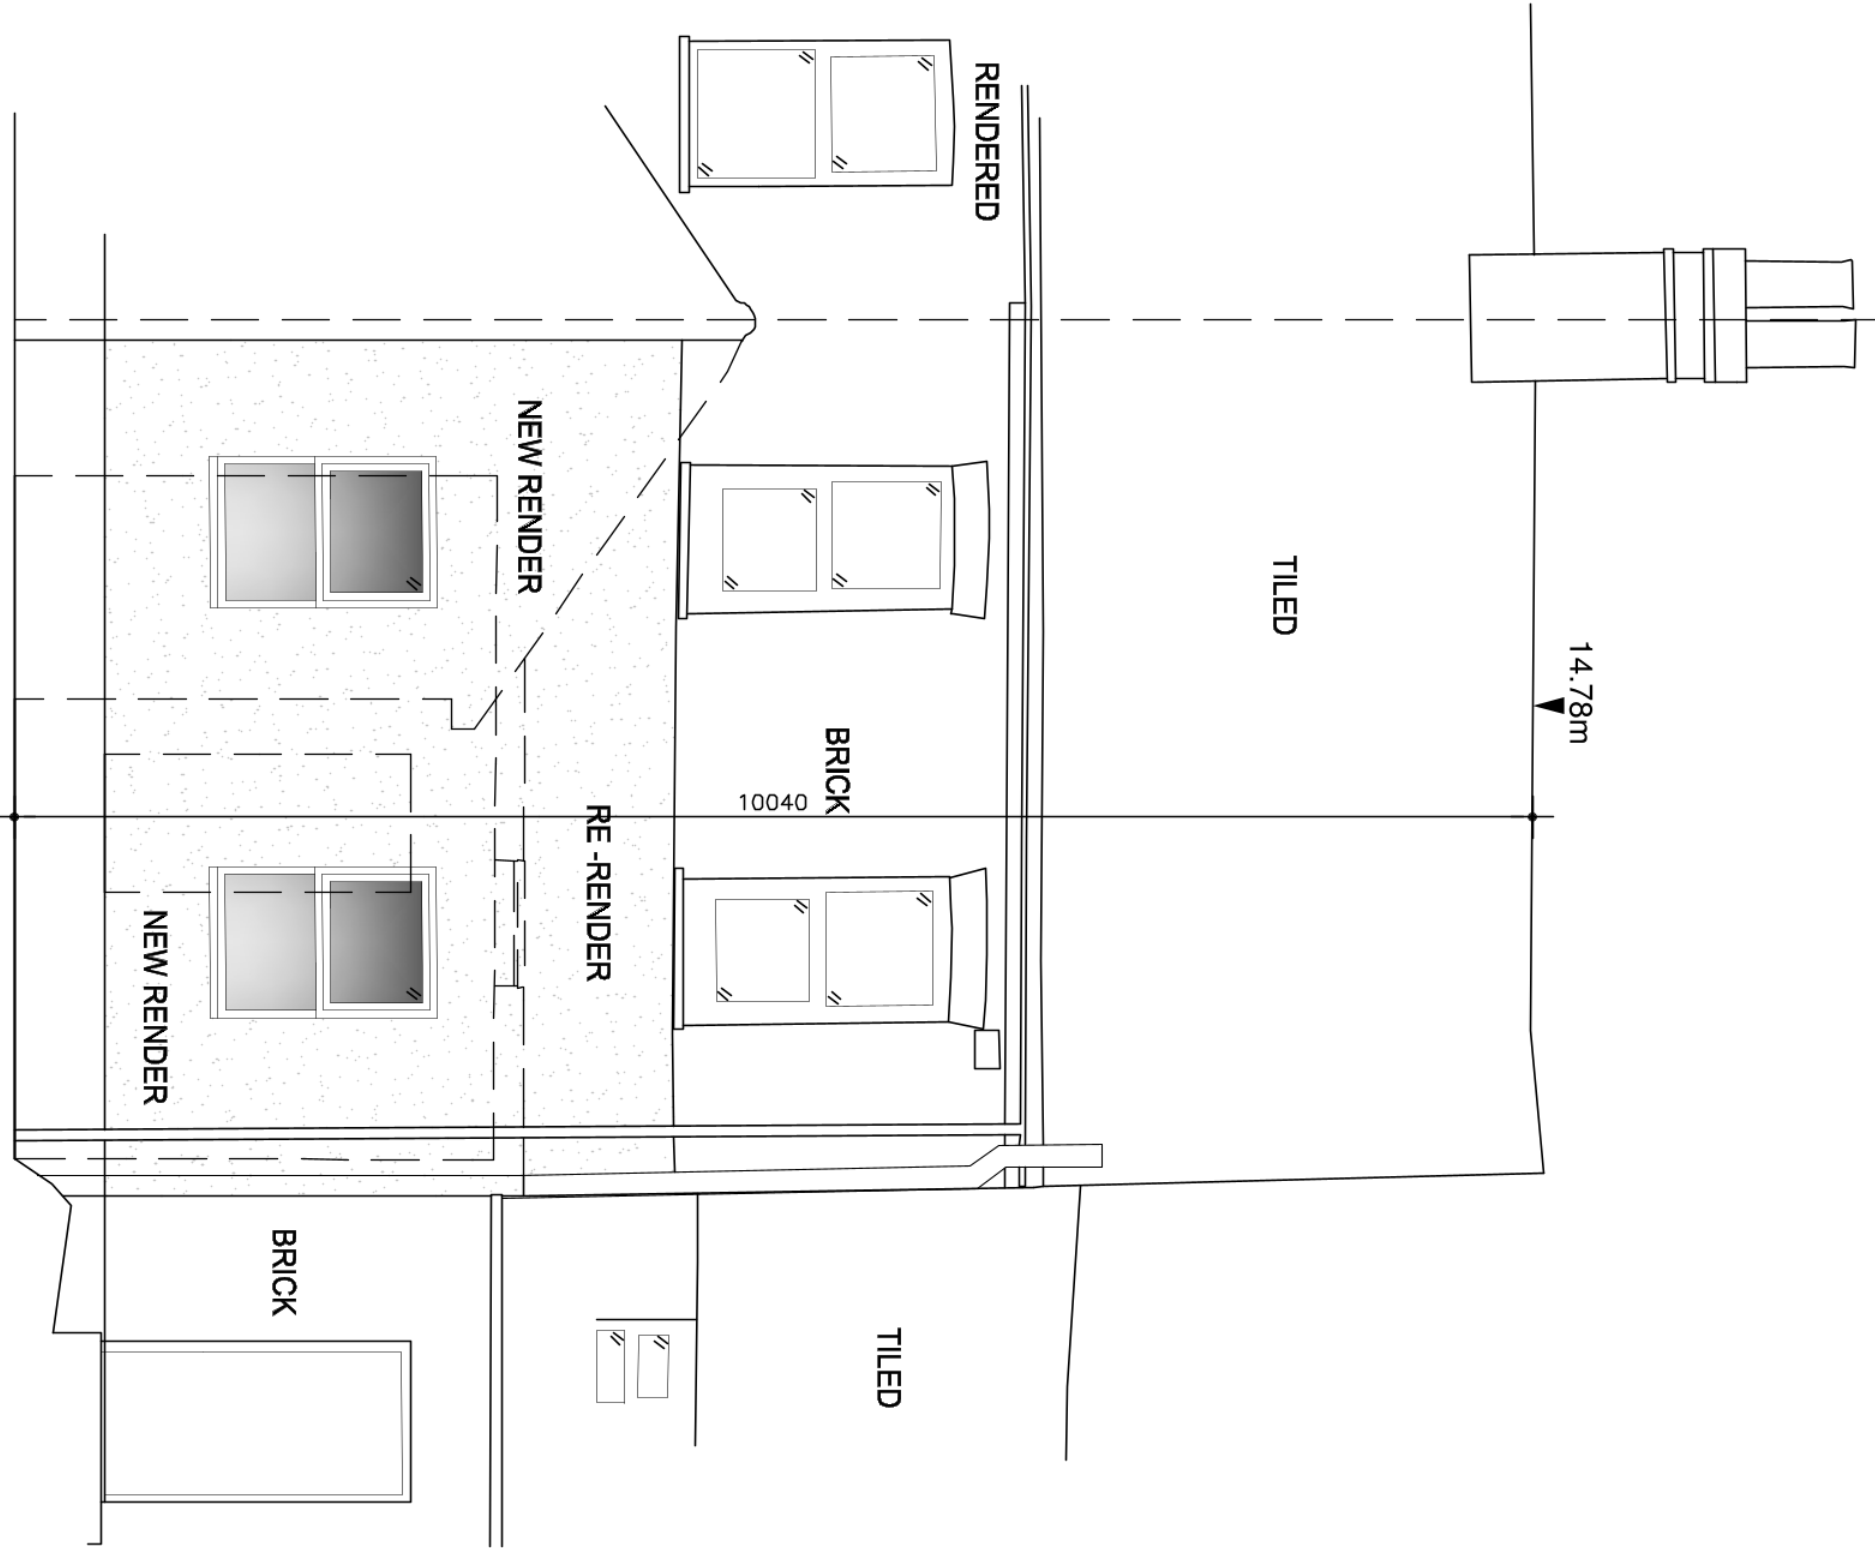

PROPOSED REAR ELEVATION. 1:50.

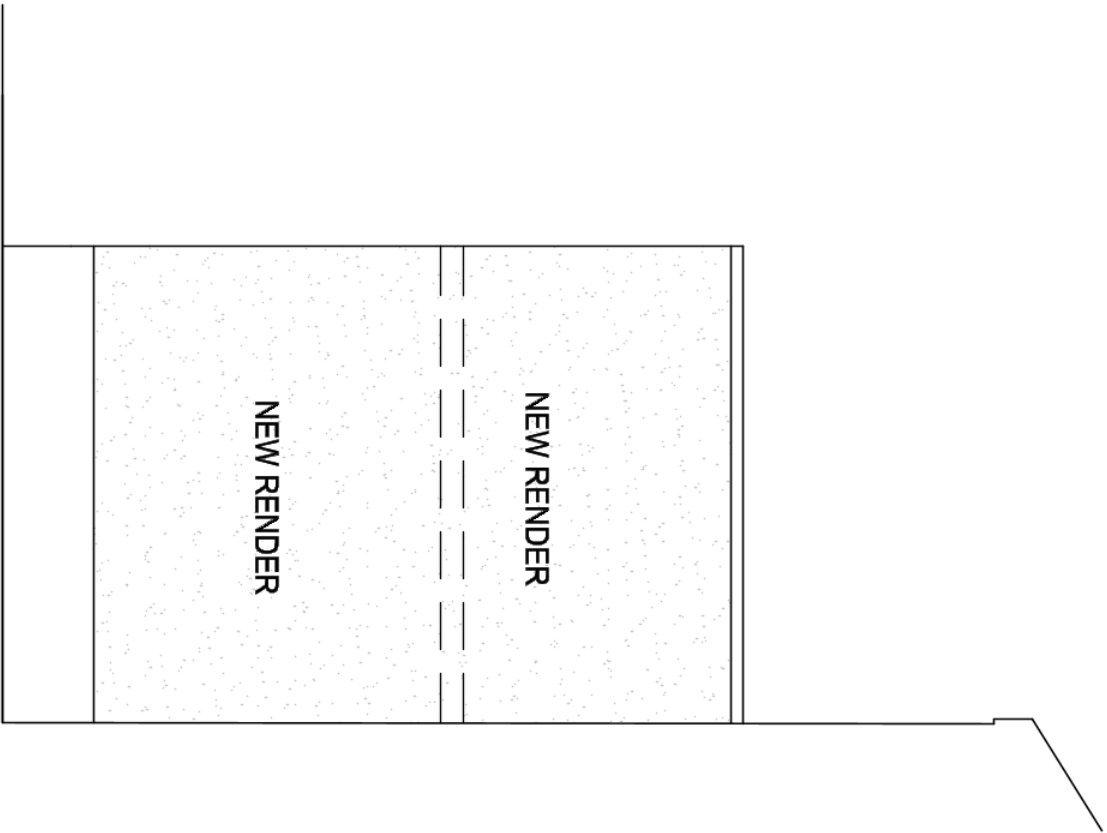

PROPOSED SIDE ELEVATION. 1:50.


ELEVATIONAL MATERIALS

NEW BRICKWORK TO MATCH EXISTING UNLESS AGREED OTHERWISE.


NEW RENDERED OR RE-RENDERED AREAS TO BE SMOOTH OFF WHITE RENDER FINISH OR MATCH EXISTING UNLESS AGREED OTHERWISE.

NEW WINDOWS AND FRONT DOOR TO BE PAINTED TIMBER OR WHITE PVC UNLESS AGREED OTHERWISE.

NEW RAINWATER GOODS TO BE BLACK AND SQUARE UNLESS AGREED OTHERWISE.

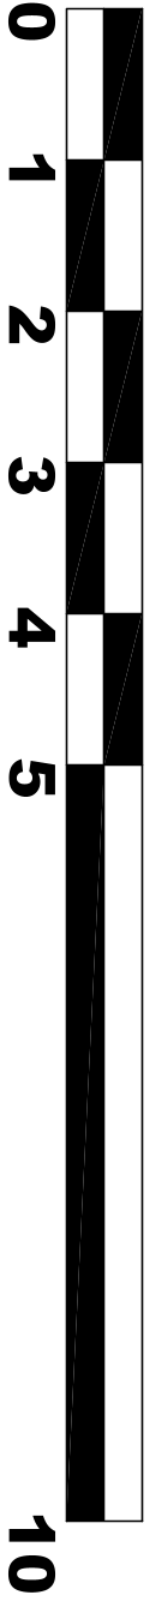

SCALE BAR 1:50

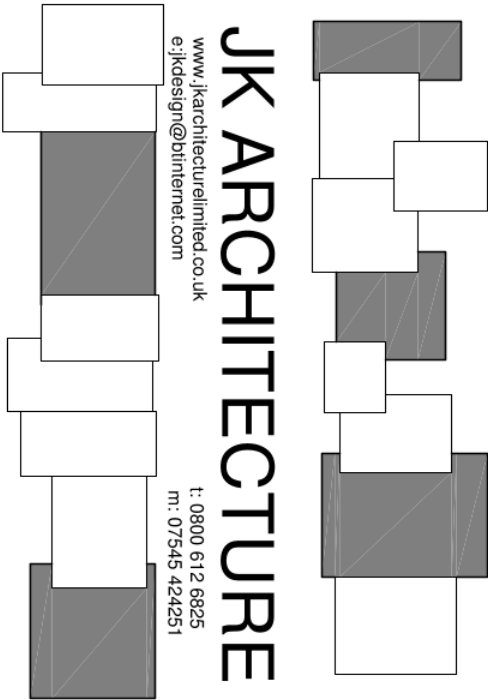

OFFERING IMAGINATIVE DESIGN SOLUTIONS TO ALL

Project:

PROPOSED CHANGE OF USE FROM CLASS E TO CLASS 3C INTO A GROUND FLOOR 2 BEDROOM FLAT AT 28 WESTLODE STREET SPALDING Lincs. PE11 2AF.

Drawing Title:
PROPOSED GROUND FLOOR PLAN AND ELEVATIONS.

Scale: 1:50 Date: JAN 25 Drawn: PB

Project No: Drawing No: Revision: 3021 101 C

Copyright JK Architecture. All dimensions to be verified on site.