



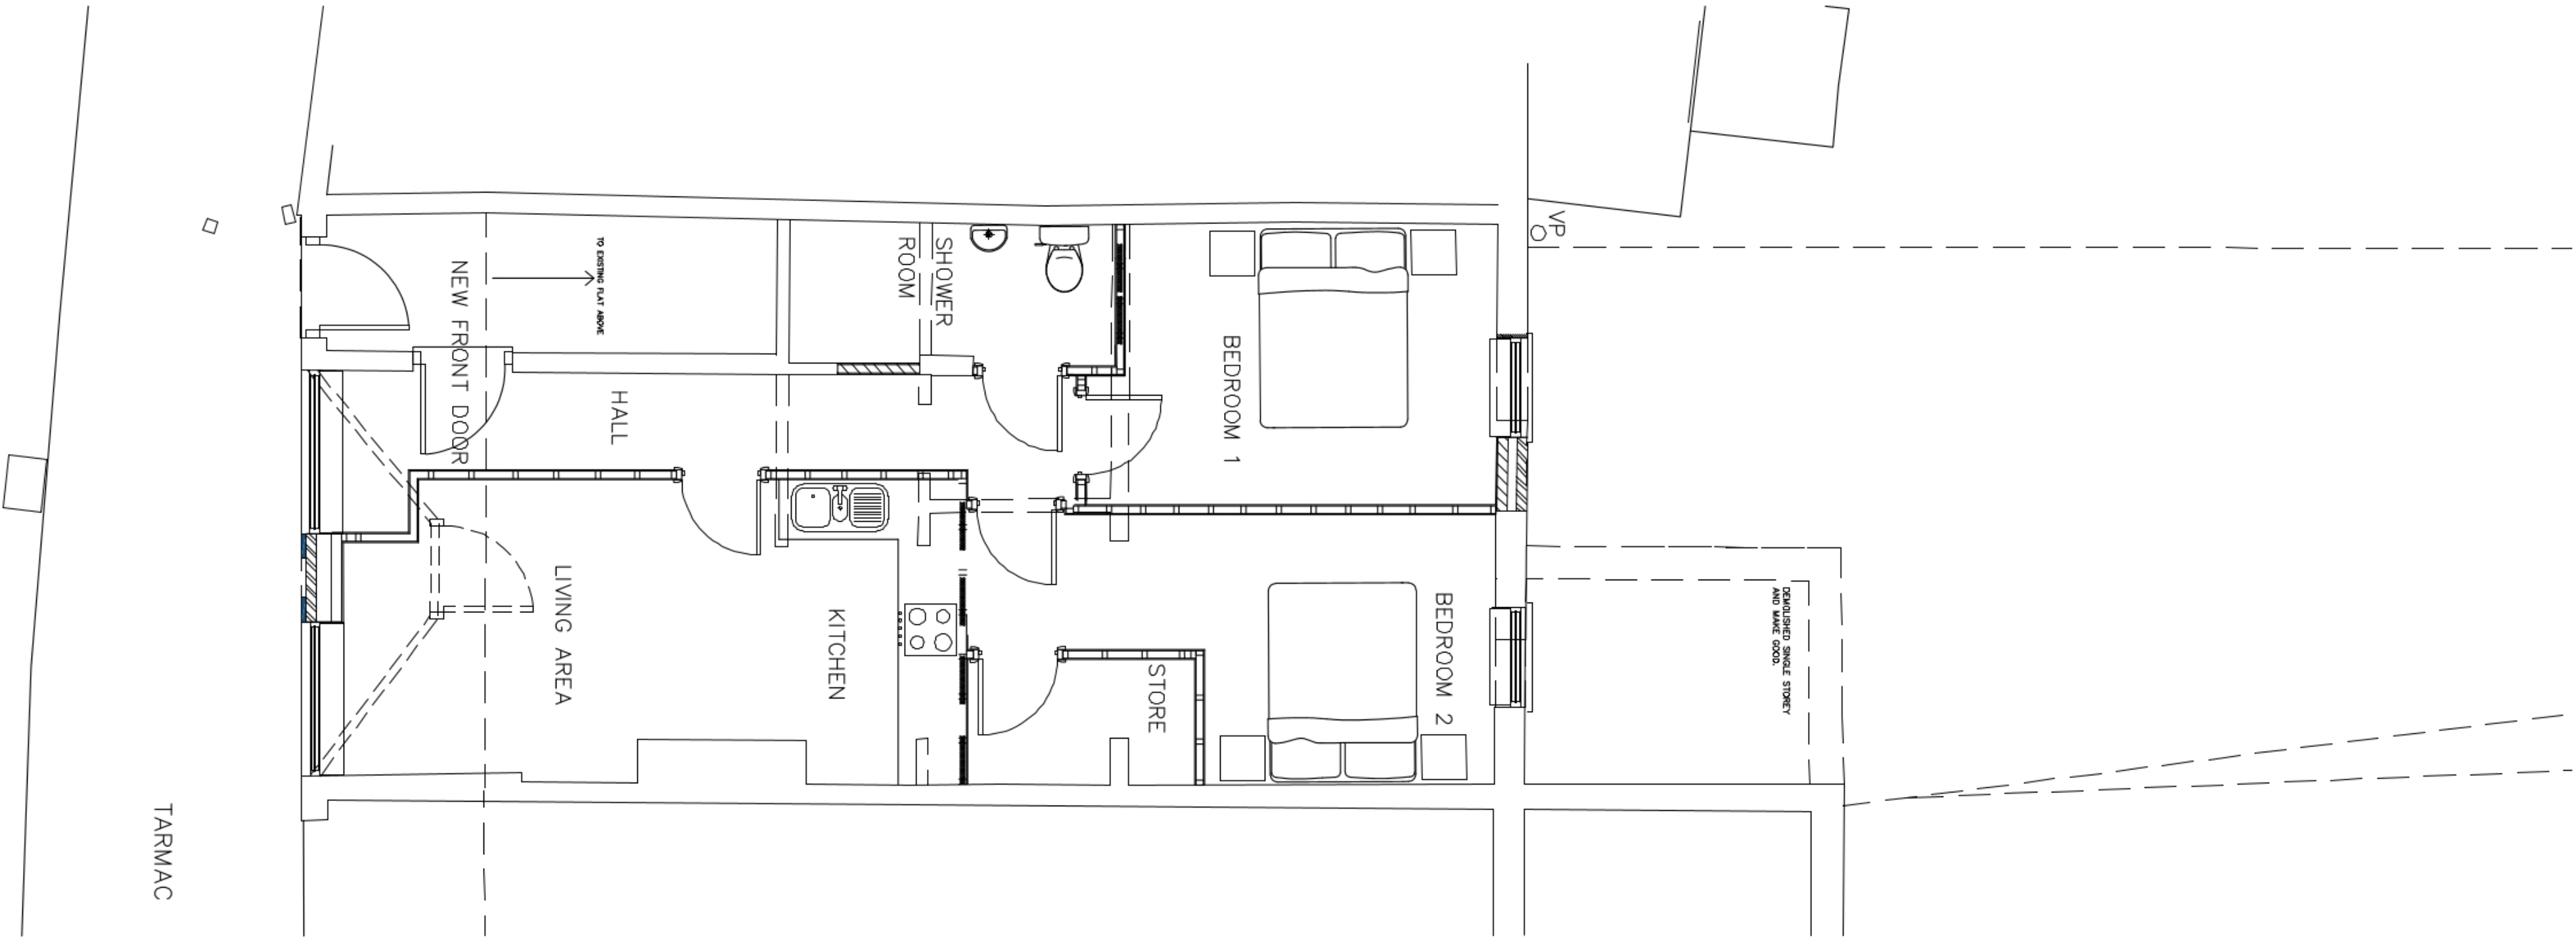


PROPOSED GROUND FLOOR PLAN. 1:50.

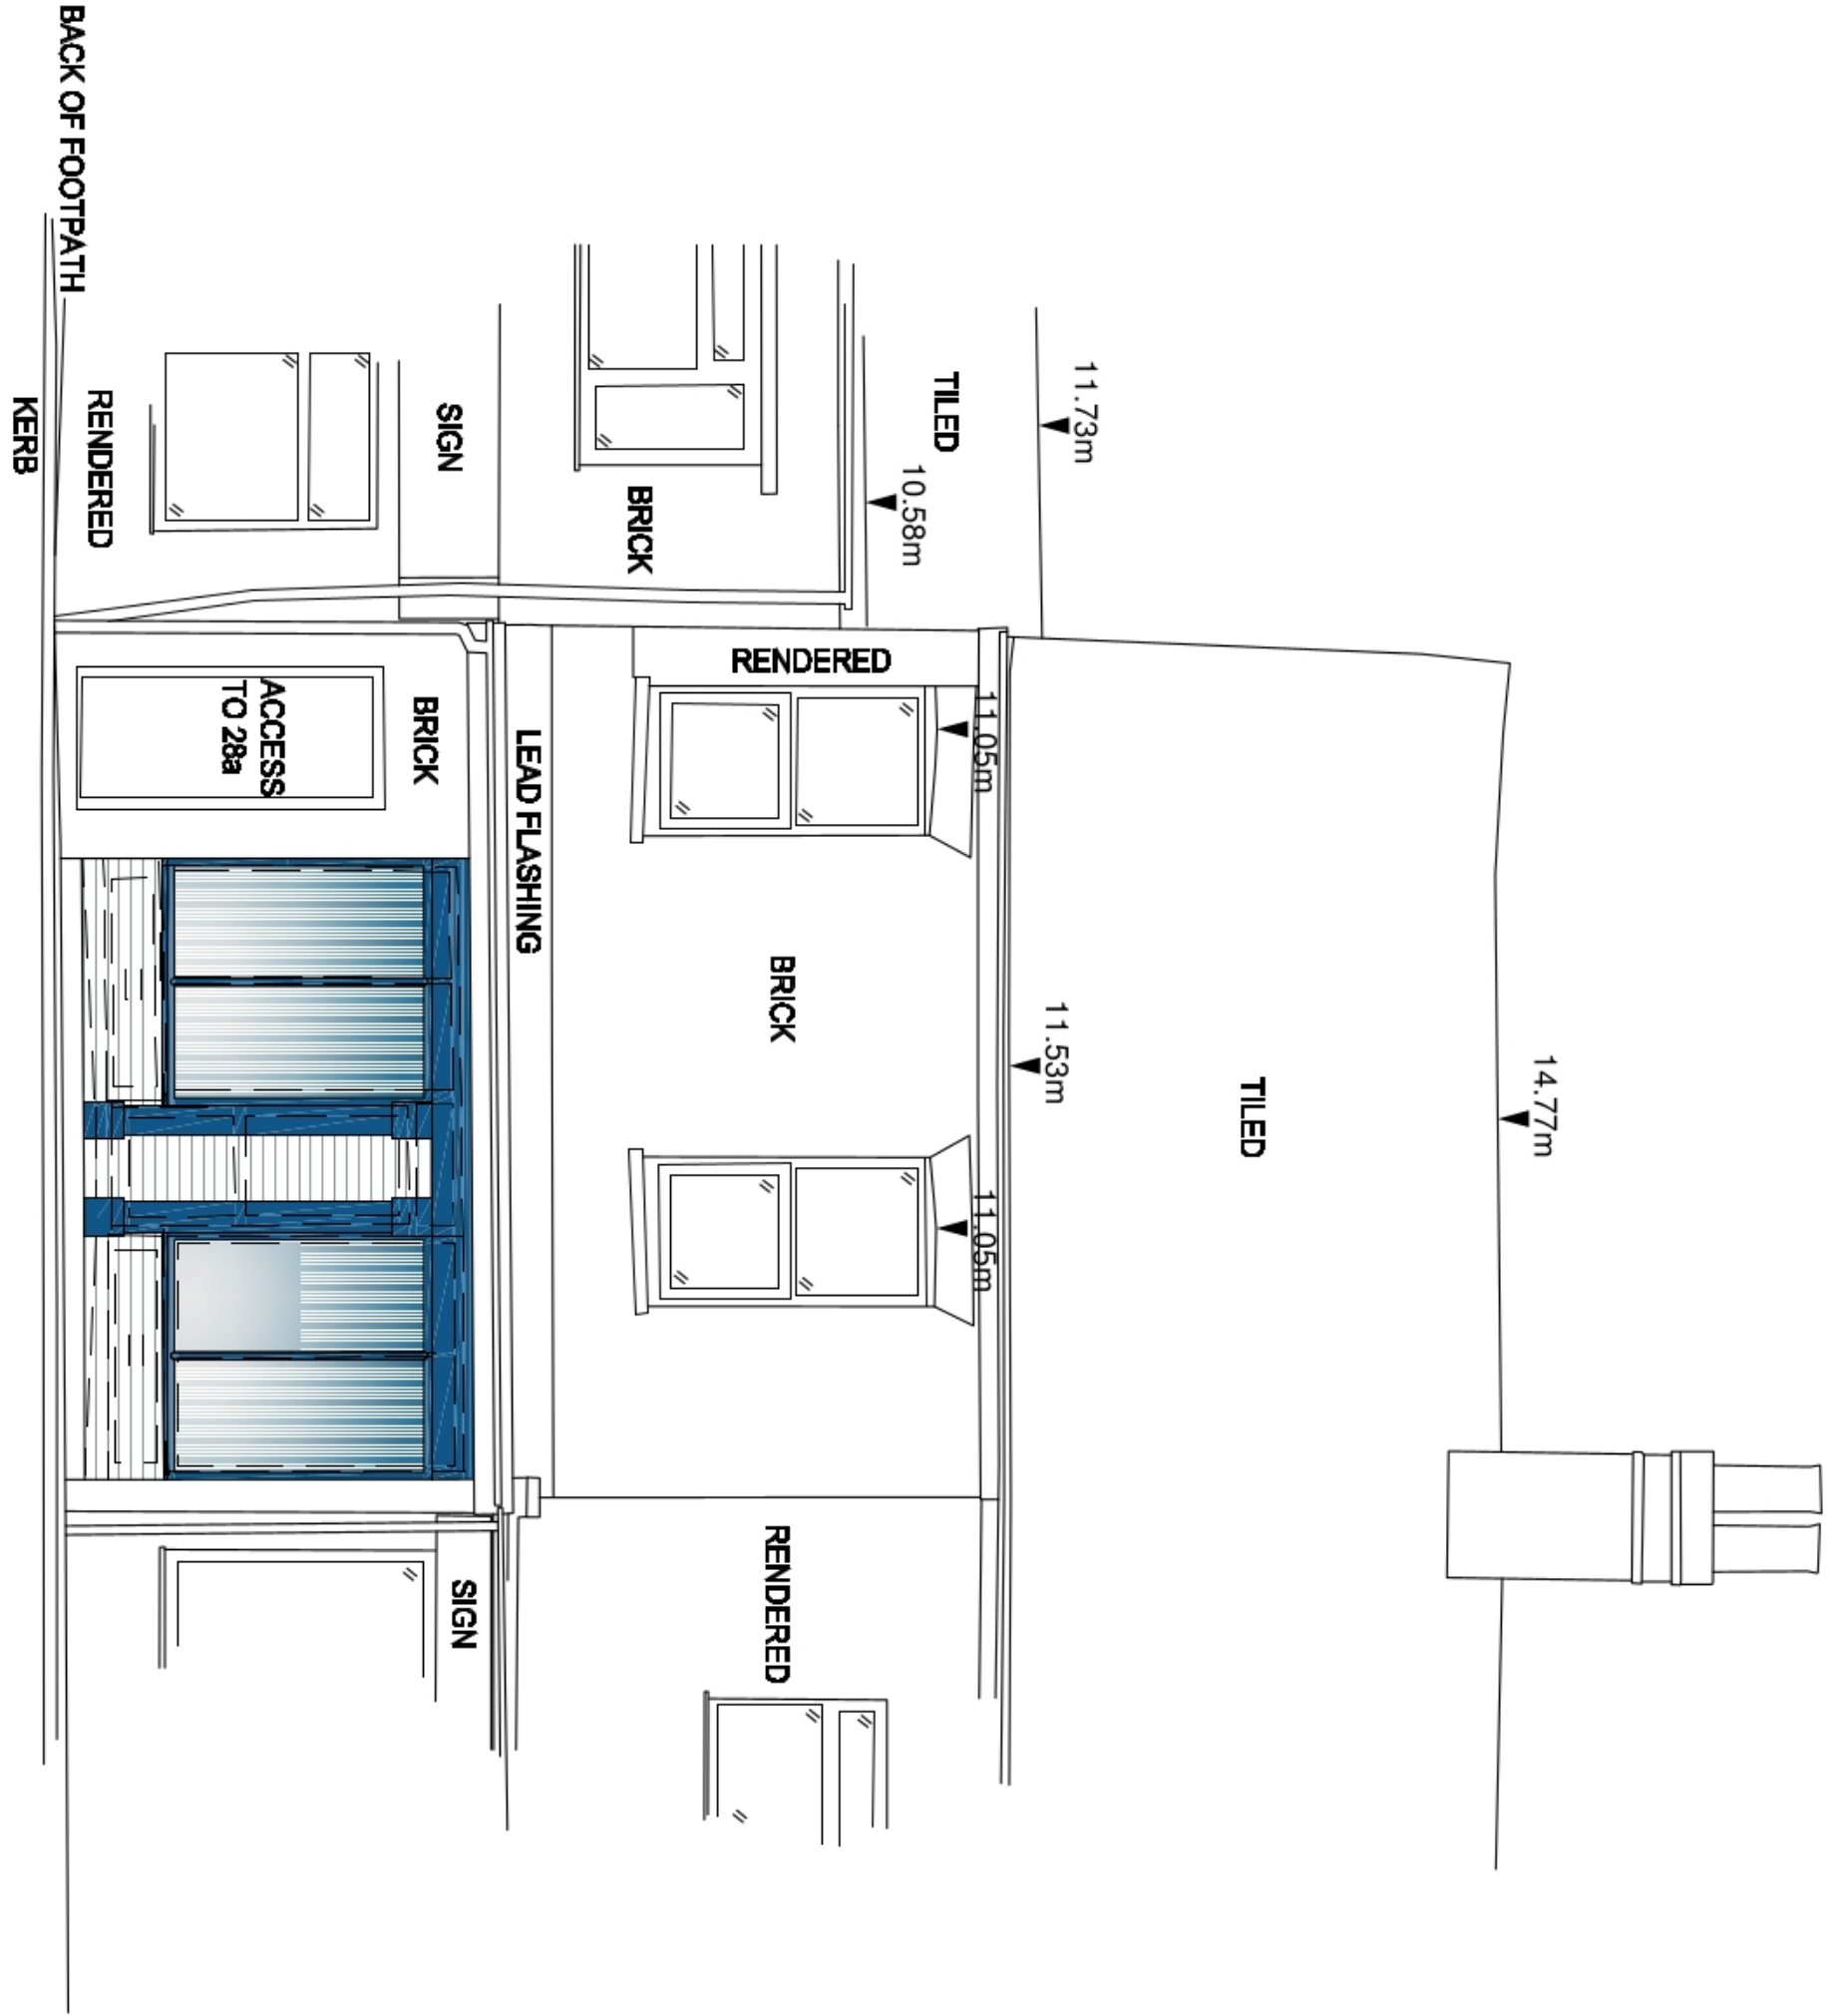

PROPOSED FRONT ELEVATION. 1:50.



PROPOSED REAR ELEVATION. 1:50.

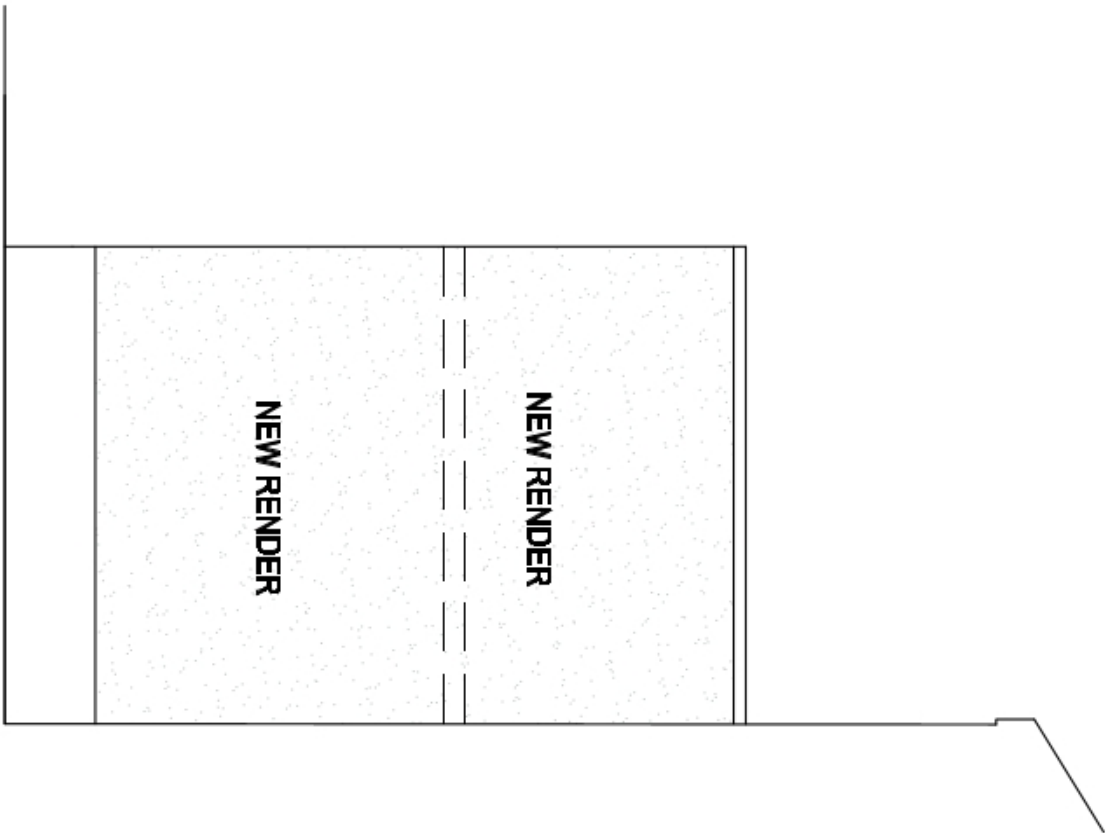


PROPOSED SIDE ELEVATION. 1:50.

ELEVATIONAL MATERIALS

NEW BRICKWORK TO MATCH EXISTING UNLESS AGREED OTHERWISE.
NEW RENDERED OR RE-RENDERED AREAS TO BE SMOOTH OFF WHITE RENDER FINISH OR MATCH EXISTING UNLESS AGREED OTHERWISE.
NEW WINDOWS AND FRONT DOOR TO BE PAINTED TIMBER OR WHITE PVC UNLESS AGREED OTHERWISE.
NEW RAINWATER GOODS TO BE BLACK AND SQUARE UNLESS AGREED OTHERWISE.



SCALE BAR 1:50

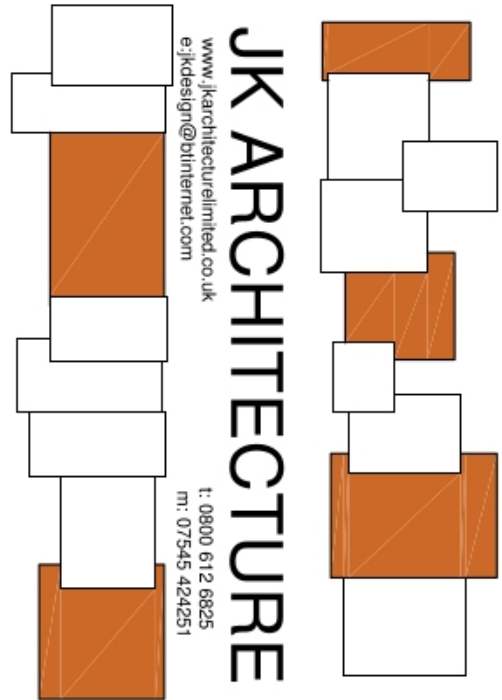

JK ARCHITECTURE
www.jkarchitecturelimited.co.uk
t. 0800 612 8825
m. 07545 424251

OFFERING IMAGINATIVE DESIGN SOLUTIONS TO ALL

Project:

PROPOSED CHANGE OF USE FROM BAR CLASS
SUI GENERIS TO CLASS 3C INTO A GROUND FLOOR
2 BEDROOM FLAT AT
28 WESTLODE STREET
SPALDING Lincs. PE11 2AF.

Drawing Title:
PROPOSED GROUND FLOOR PLAN AND
ELEVATIONS.

Scale: 1:50 Date: JAN 25 Drawn: PB

Project No: 3021 Drawing No: 101 Revision: C

Copyright JK Architecture. All dimensions to be verified on site.