


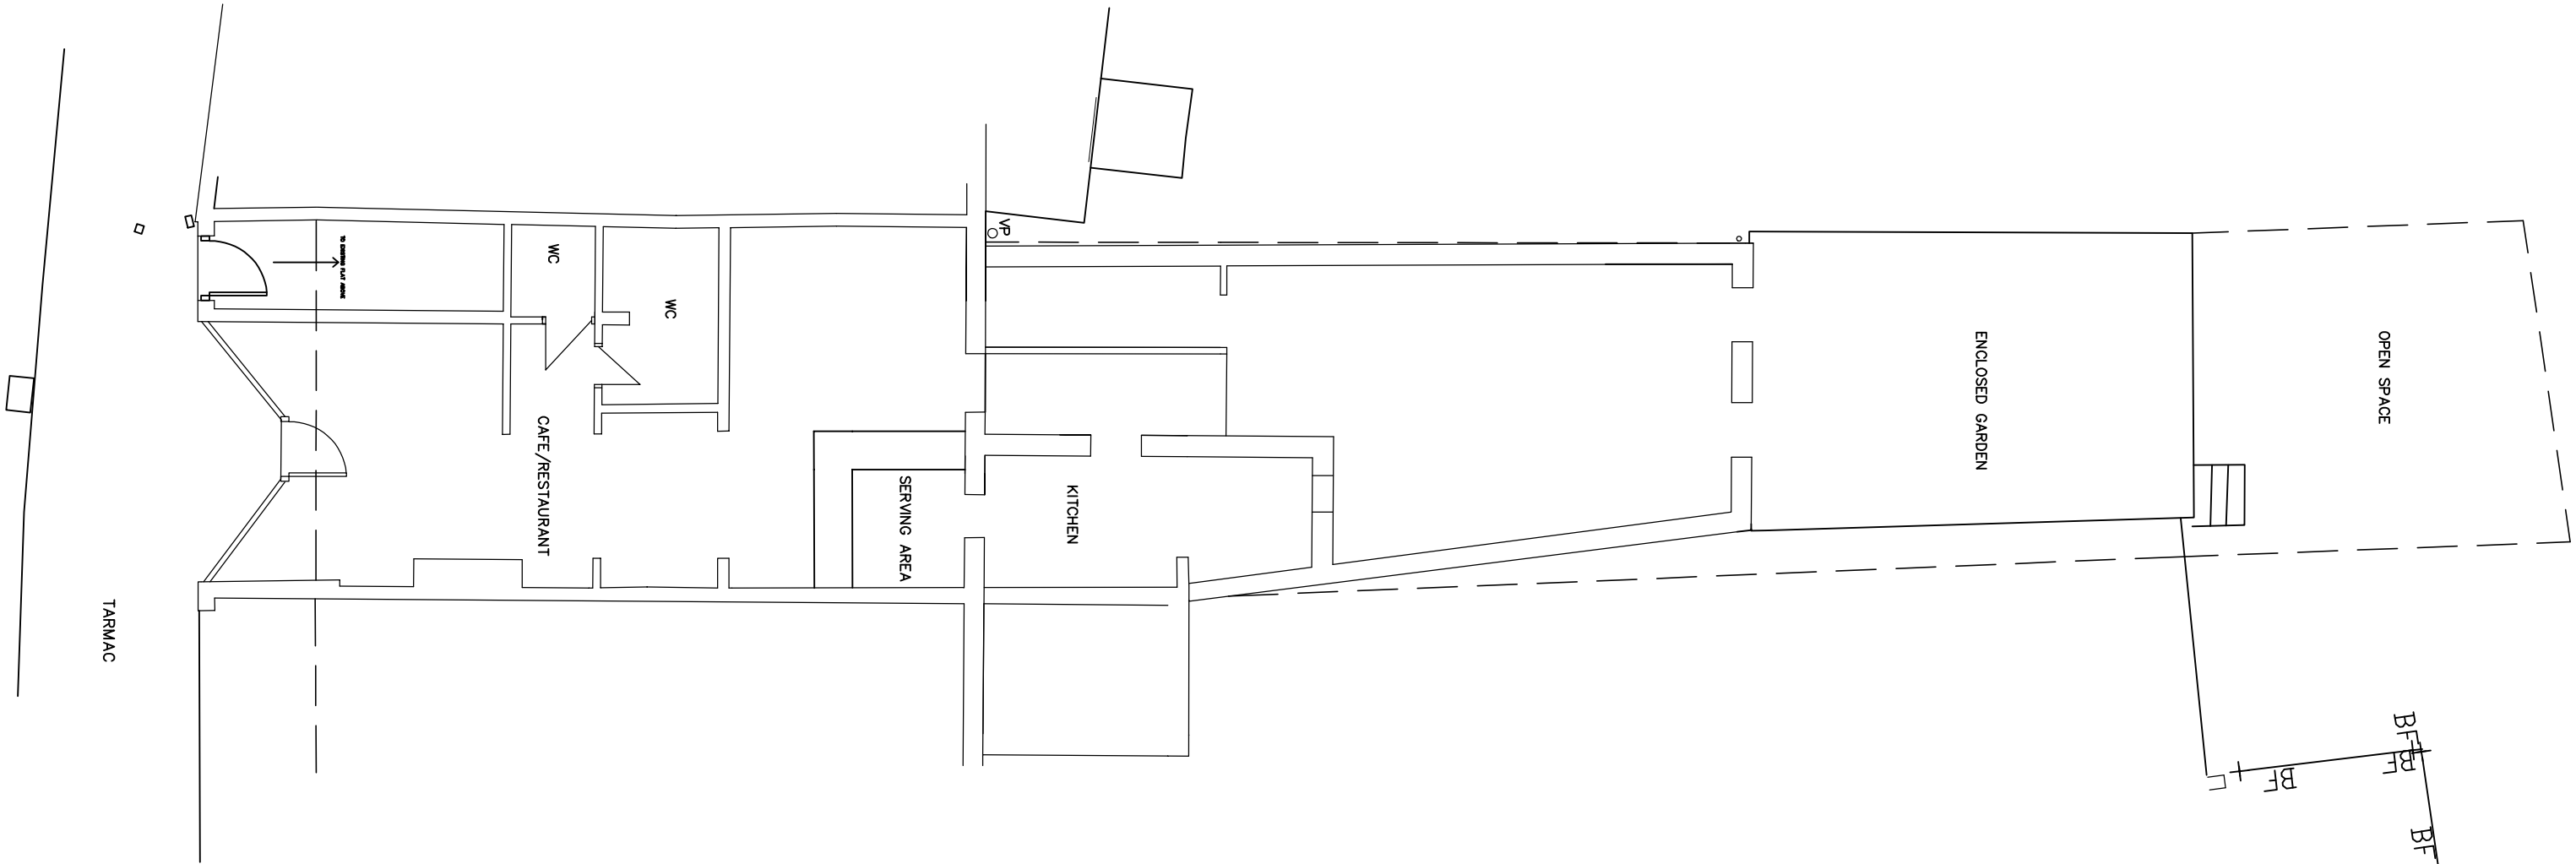


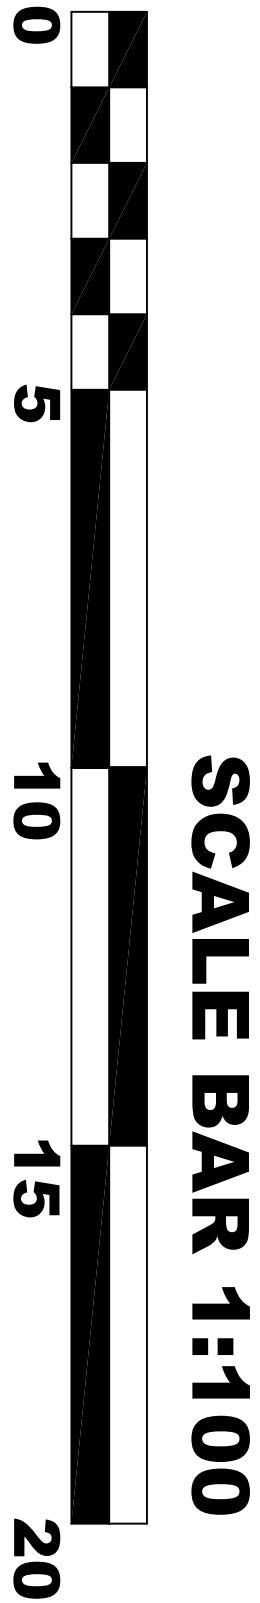



EXISTING GROUND FLOOR PLAN. 1:100.

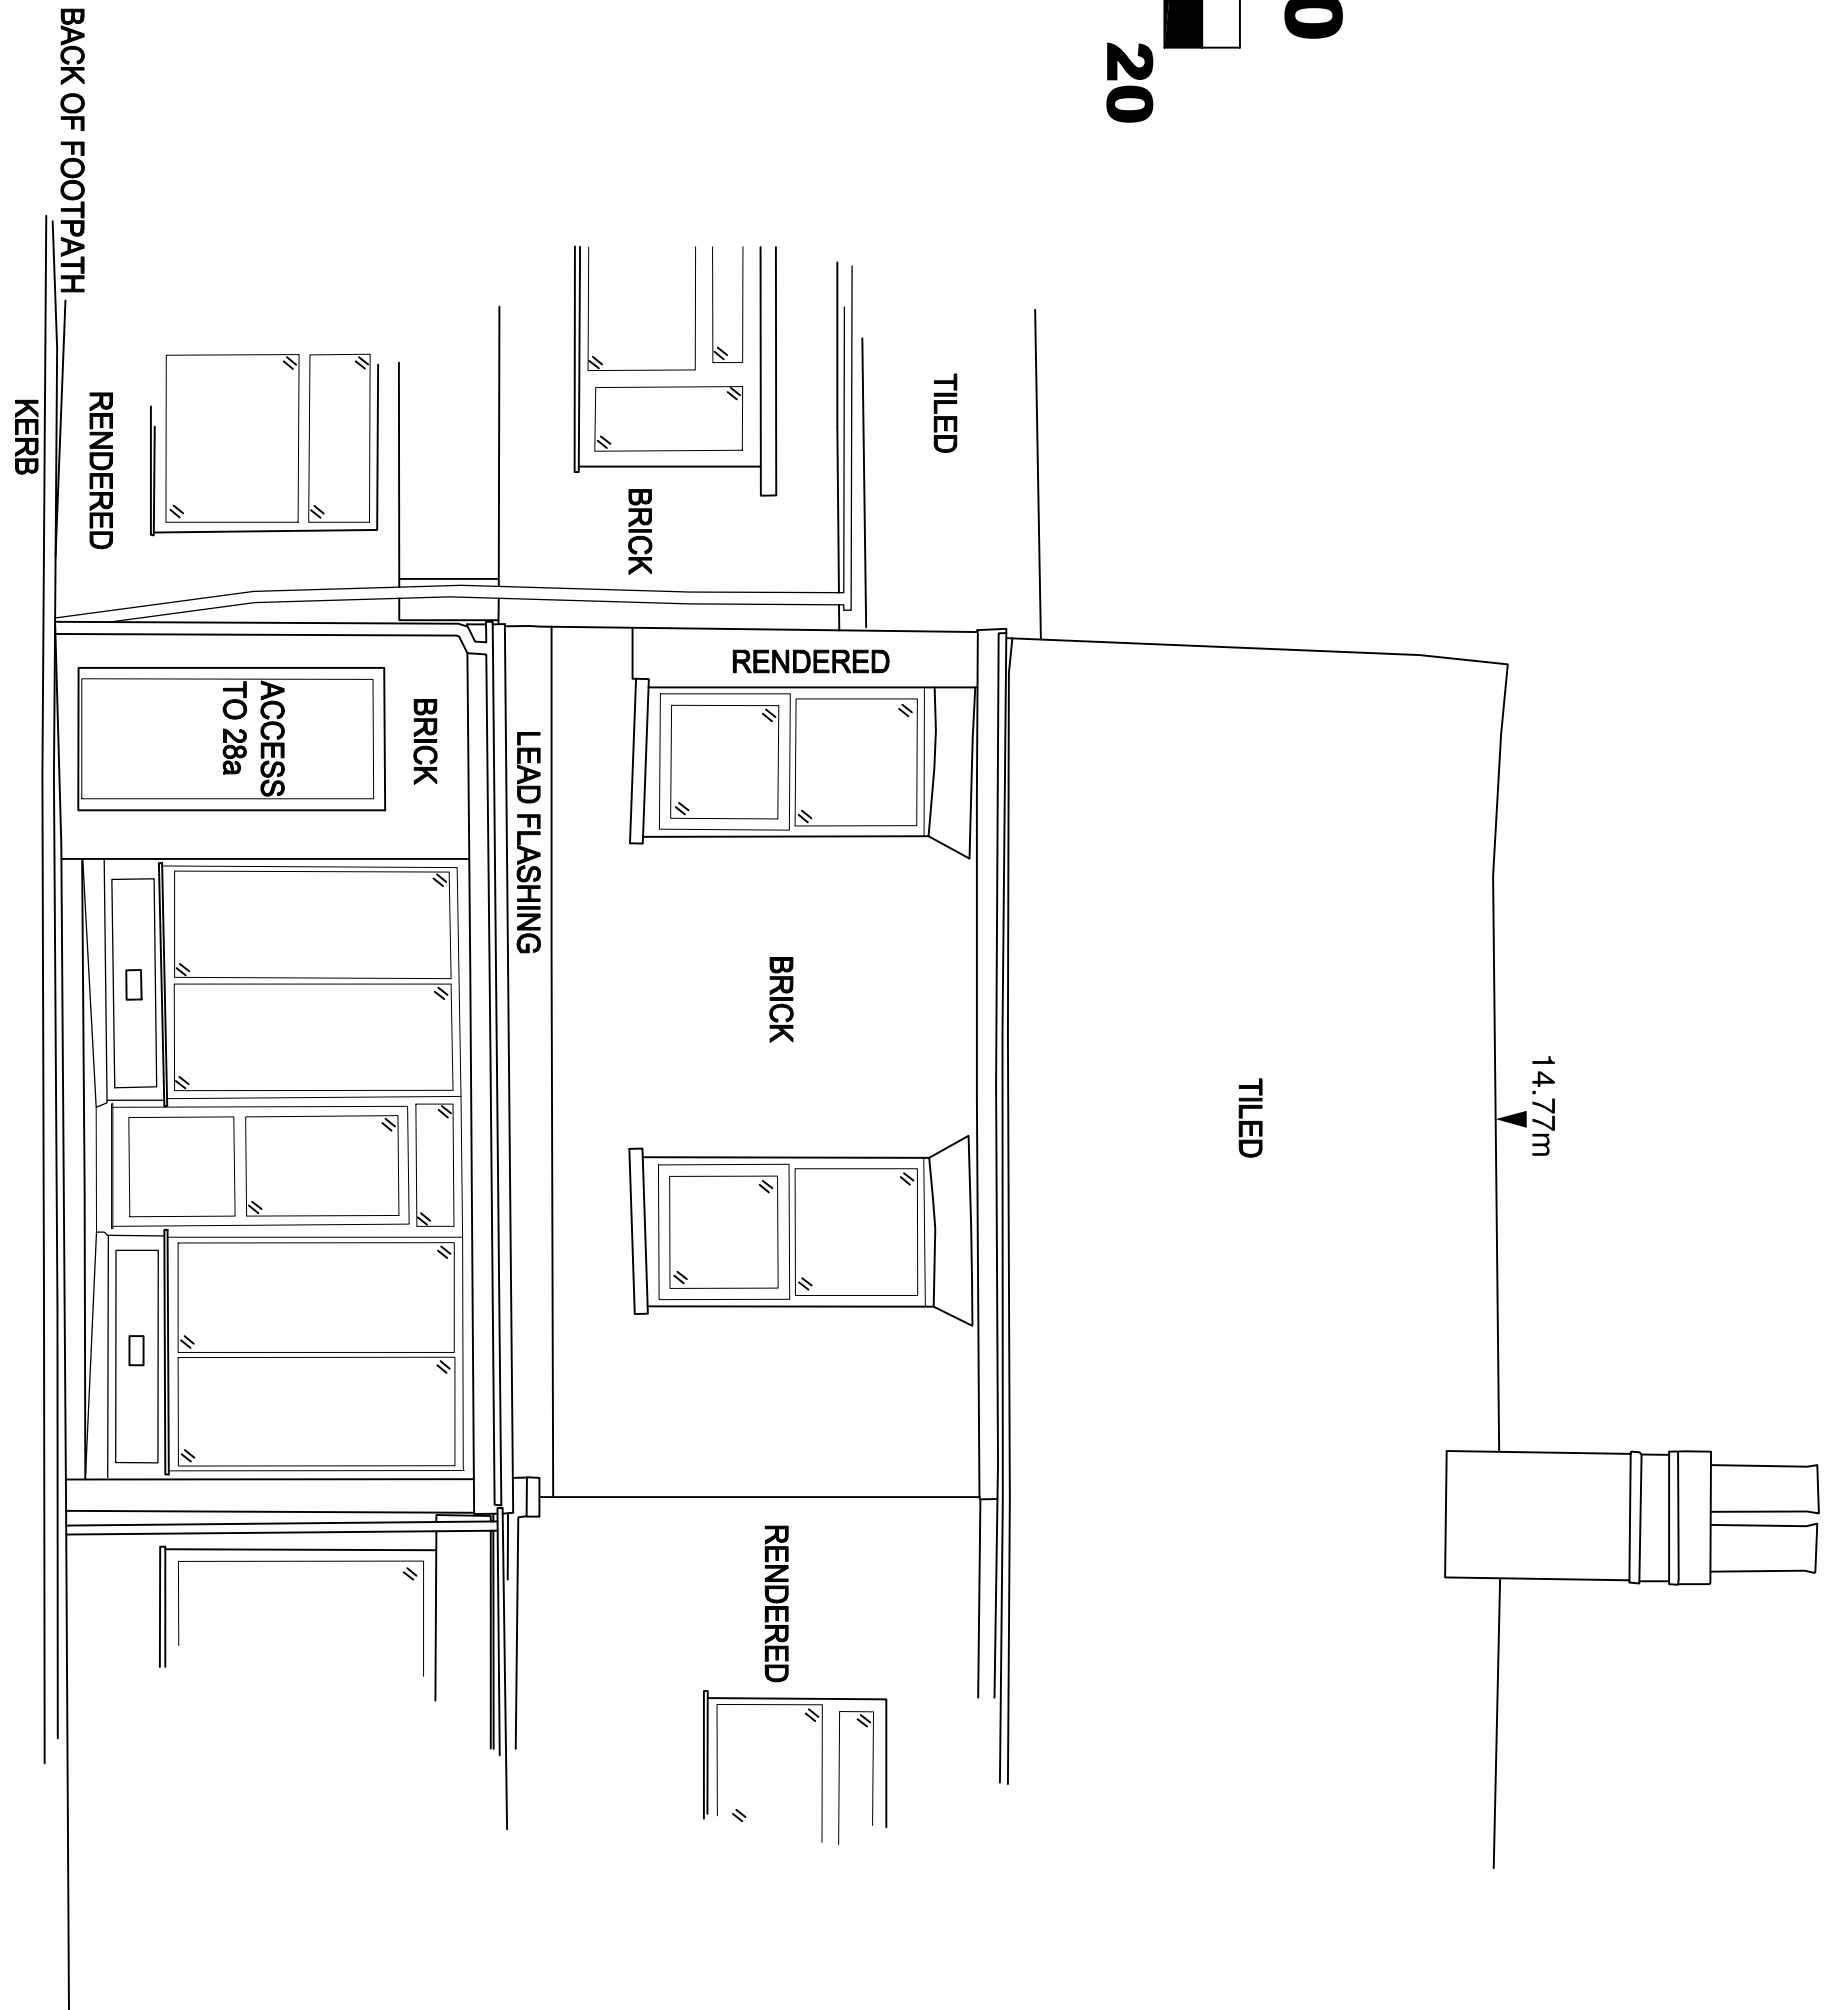

EXISTING FRONT ELEVATION. 1:50.

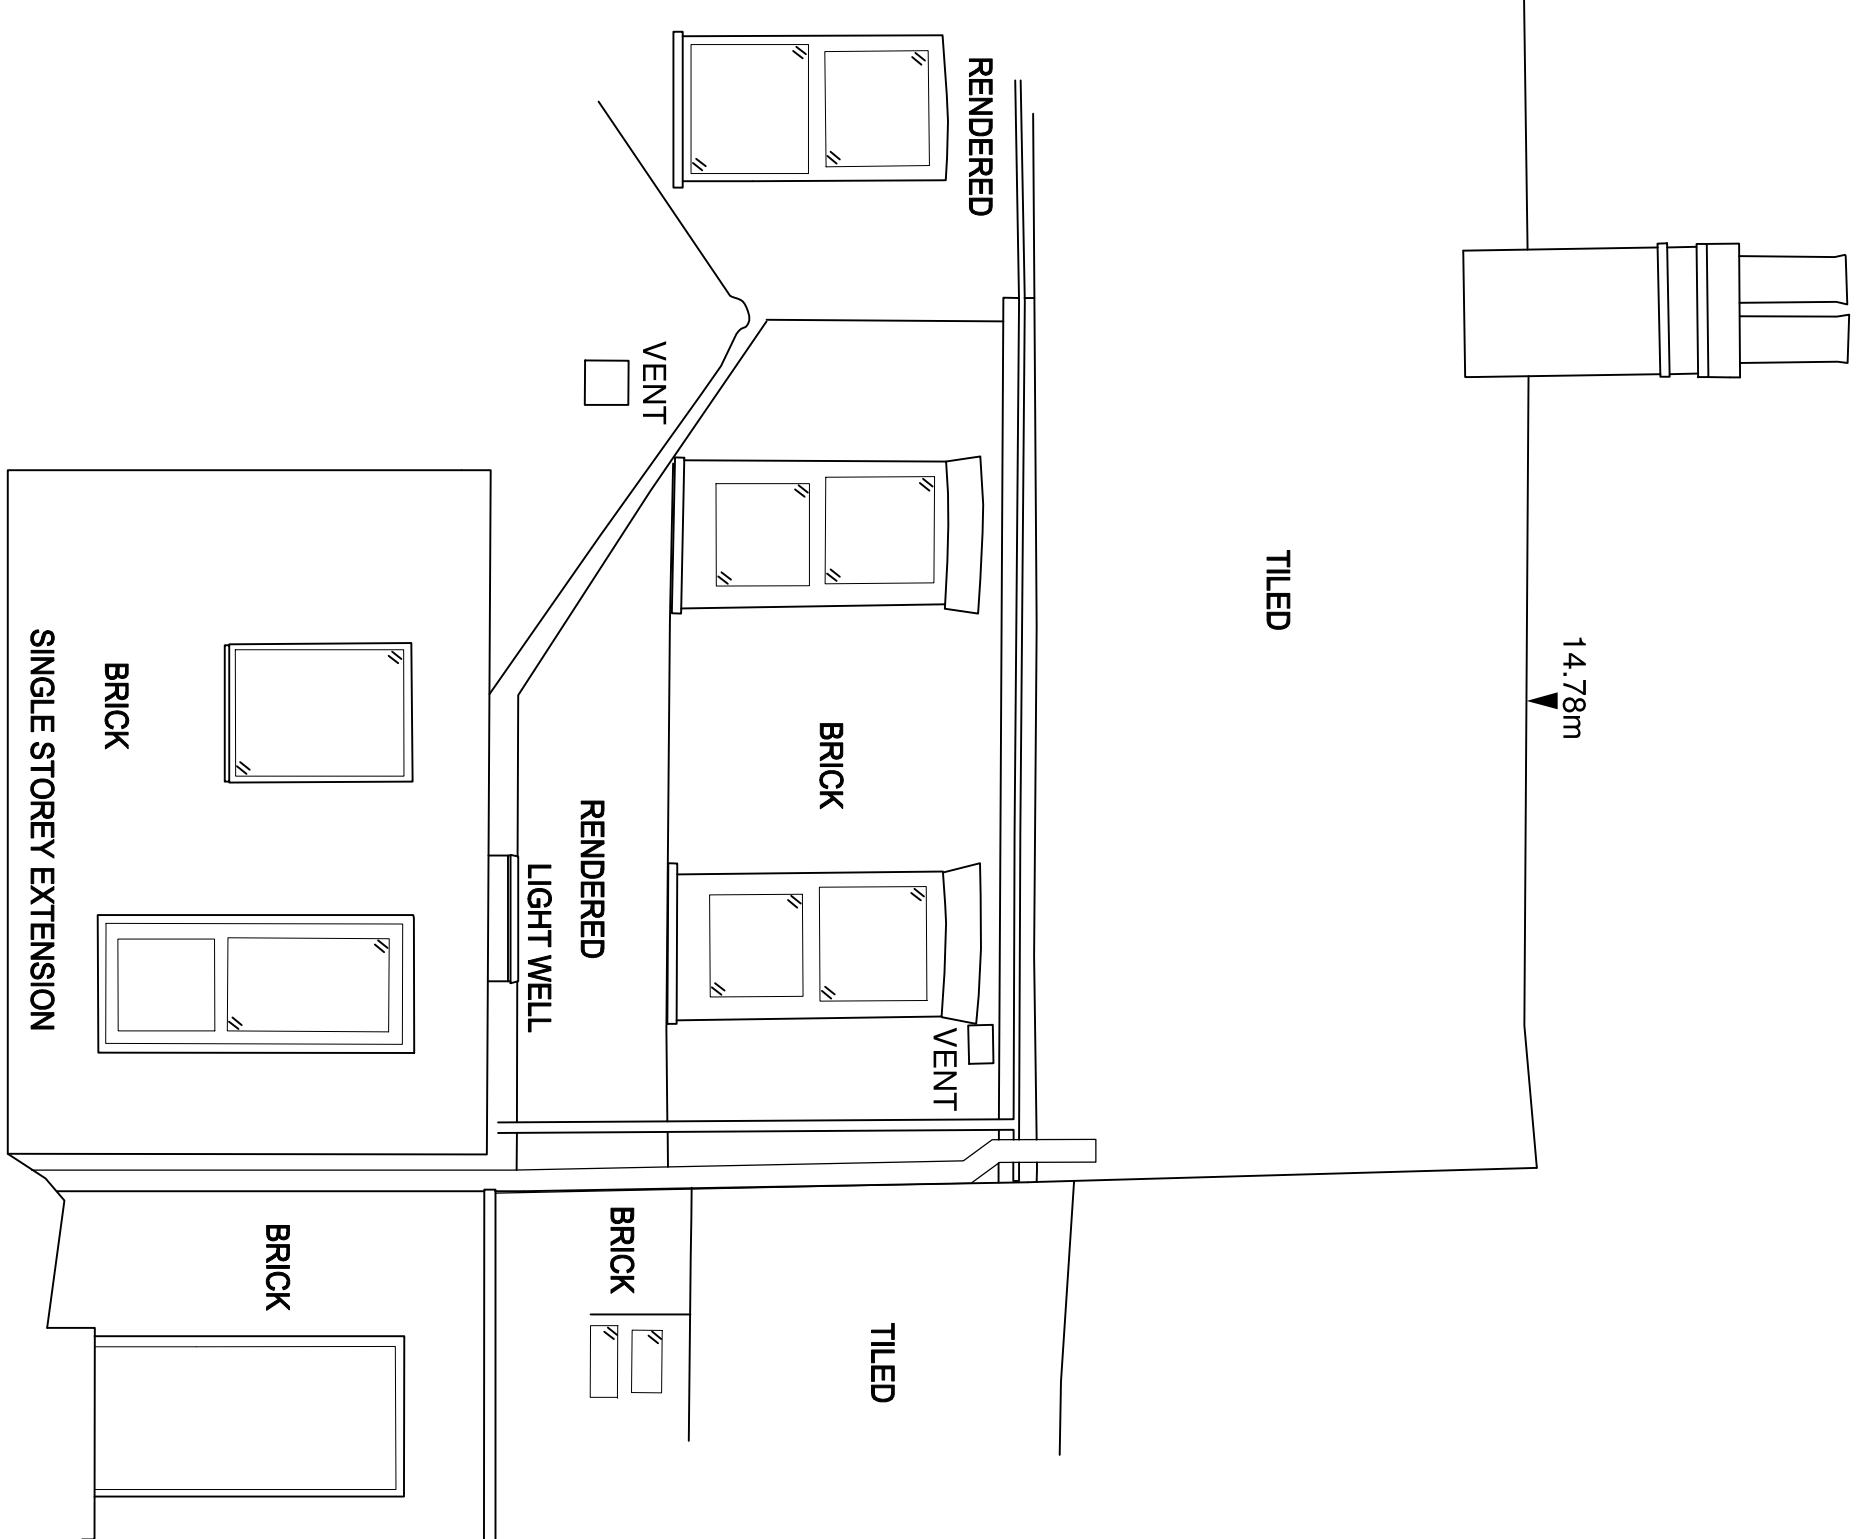

EXISTING REAR ELEVATION. 1:50.

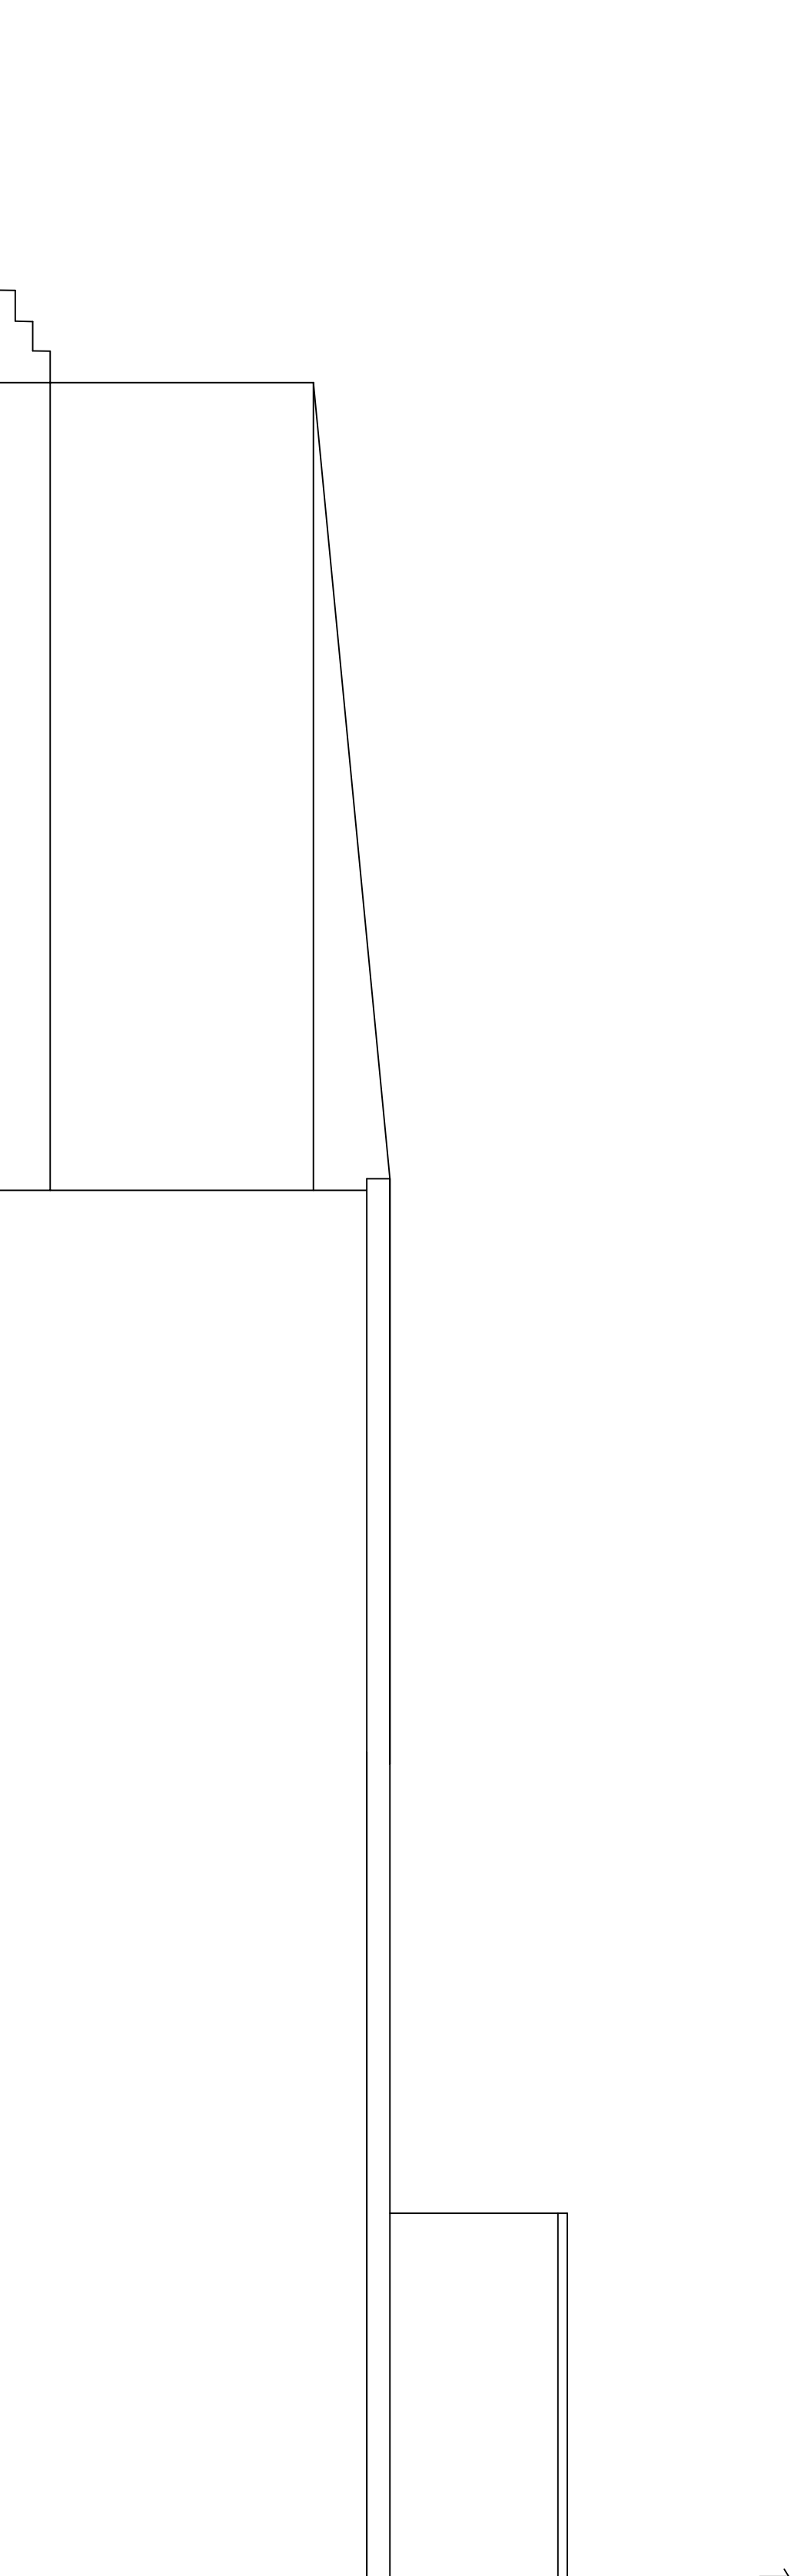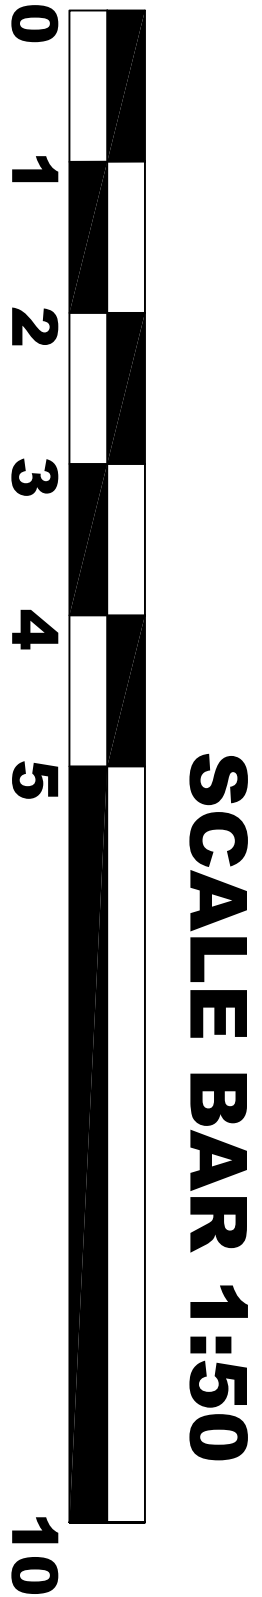

EXISTING SIDE ELEVATION. 1:50.

BEAWARE PRIOR TO COMMENCEMENT

Contractor to check and confirm all existing dimensions and features positions and is to work to suit site dimensions. Client to inform of any deviation from the drawing or specification and Clients and Building Inspector's and/or Planning department's permission to be obtained prior to commencement on site.

COPYRIGHT


The copyright of this drawing is the property of

JK ARCHITECTURE

Without whose written permission it may not be used, published or reproduced in any form.

DO NOT SCALE THIS DRAWING USE DRAWING BARS

Revision: By Approved
Revision 'X' PLANNING APPLICATION FEB 26 BY PAUL B

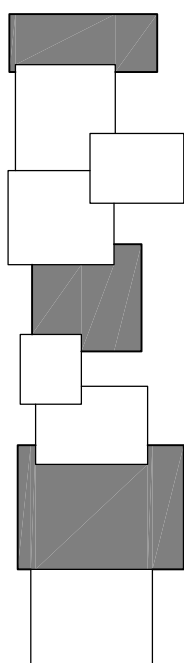


JK ARCHITECTURE

www.jkarchitecturallimited.co.uk

t: 0800 612 8825

e: info@jkarchitecturallimited.co.uk

m: 07545 424261

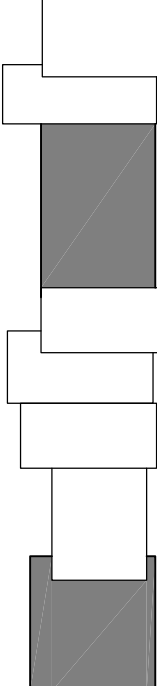

OFFERING IMAGINATIVE DESIGN SOLUTIONS TO ALL

Project: PROPOSED CHANGE OF USE FROM CLASS E TO CLASS 3C INTO A GROUND FLOOR 2 BEDROOM FLAT AT 28 WESTLODE STREET SPALDING Lincs. PE11 2AF.

Drawing Title: EXISTING GROUND FLOOR PLAN AND ELEVATIONS.

Scale: Date: Drawn: 1:50, 1:100 JAN 25 PB

Project No: Drawing No: Revision: 3021 102 B

Copyright JK Architecture. All dimensions to be verified on site.