
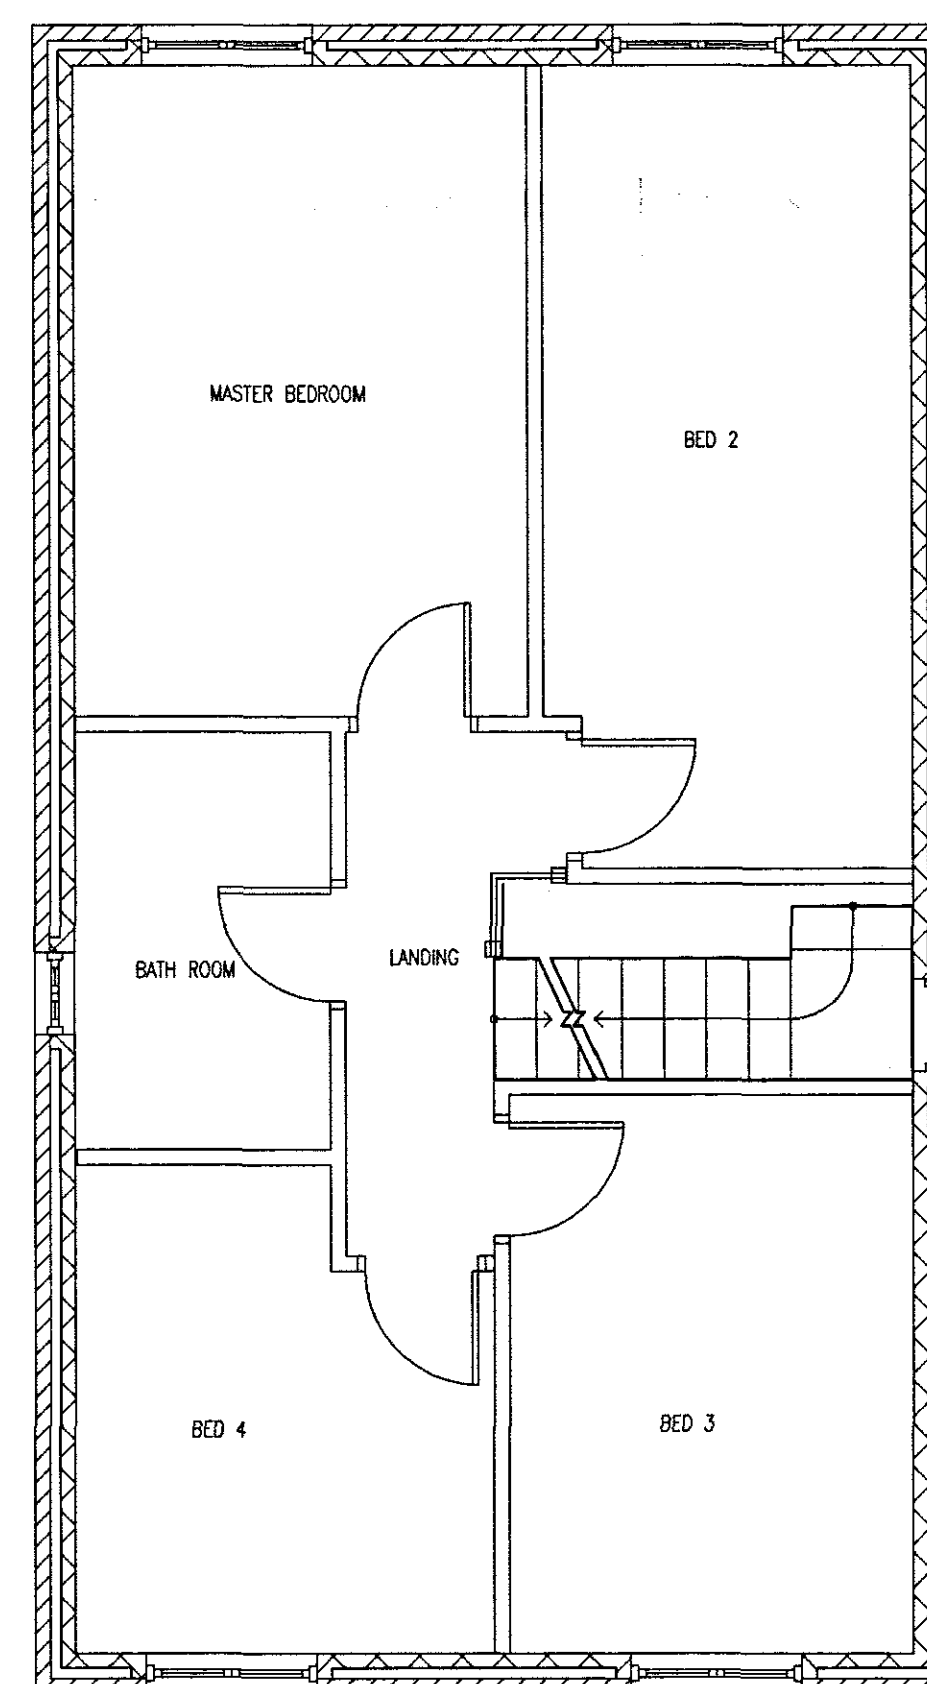
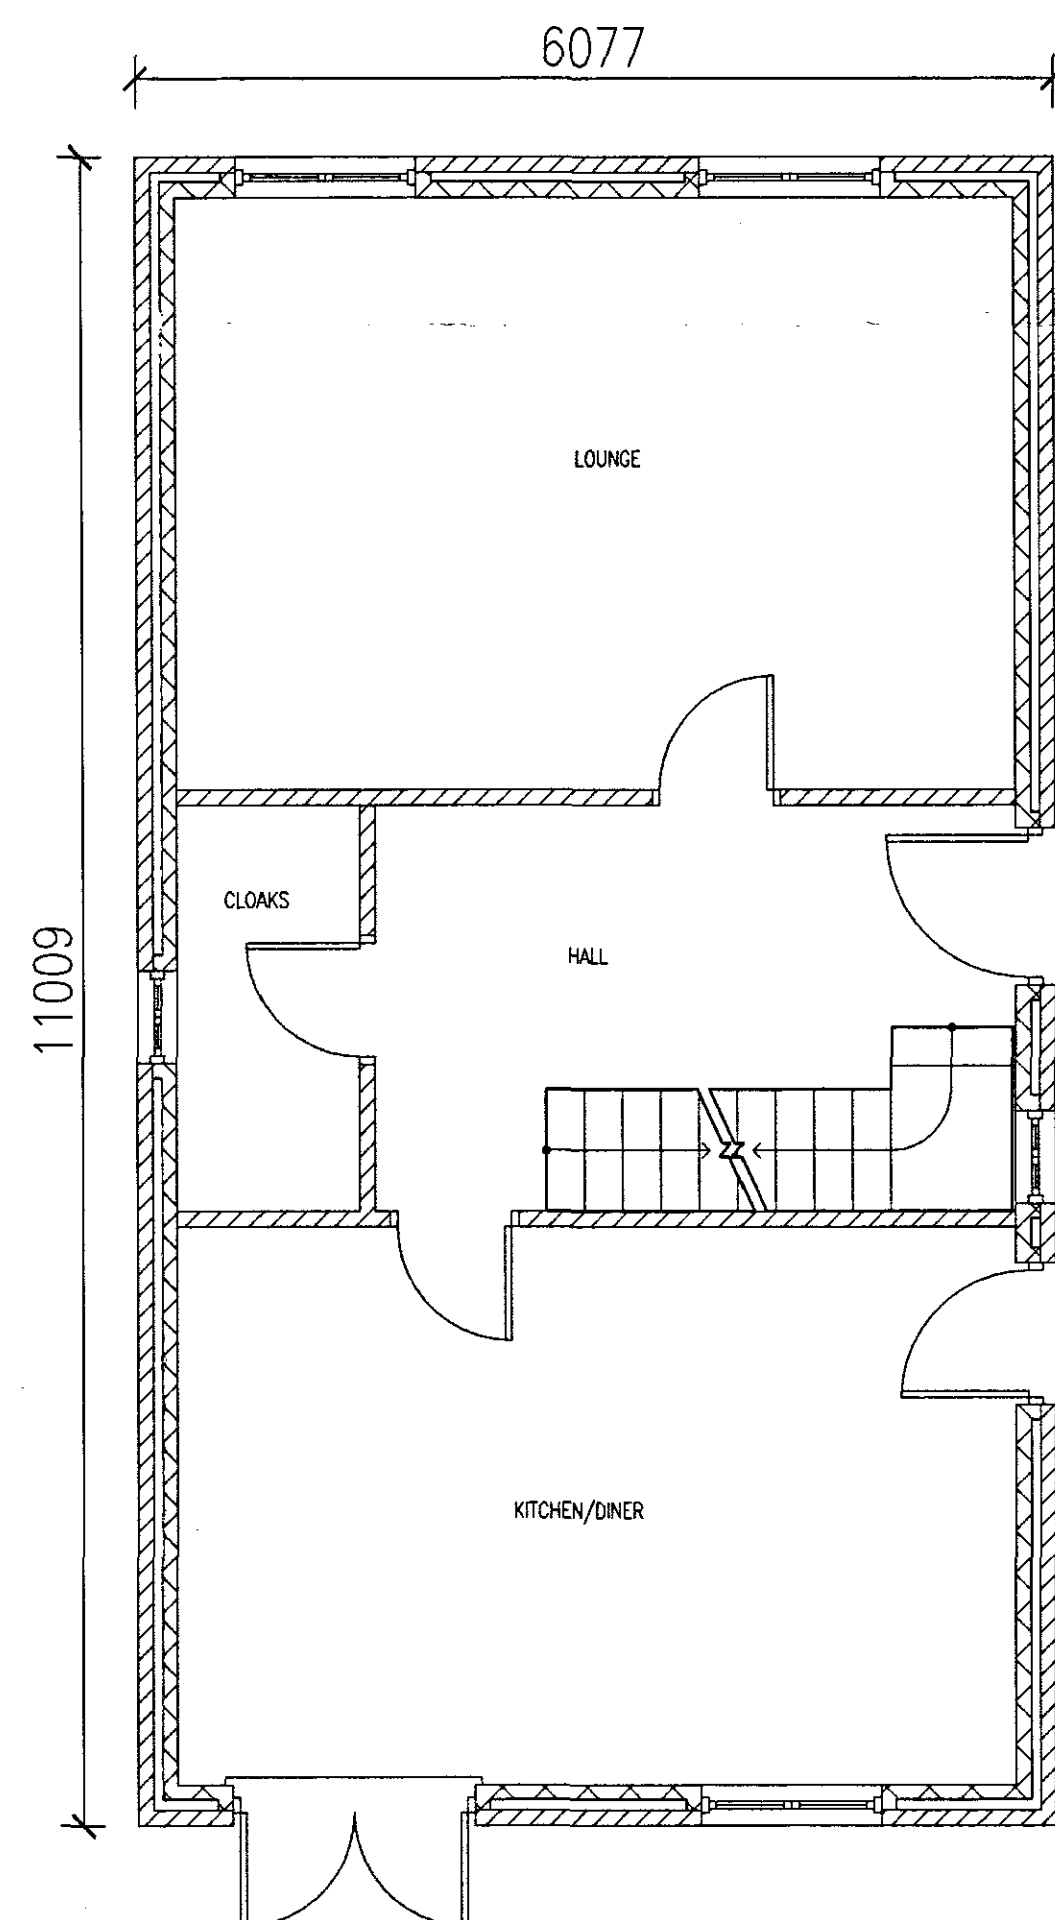
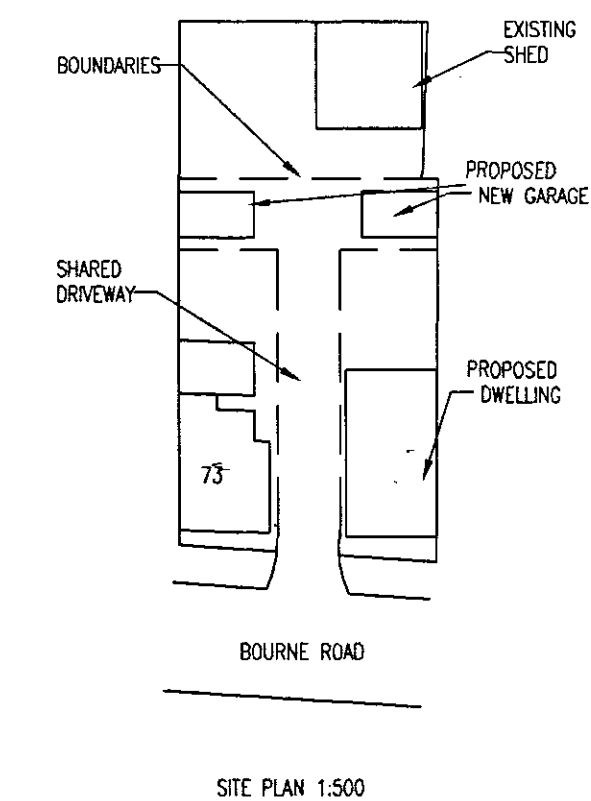
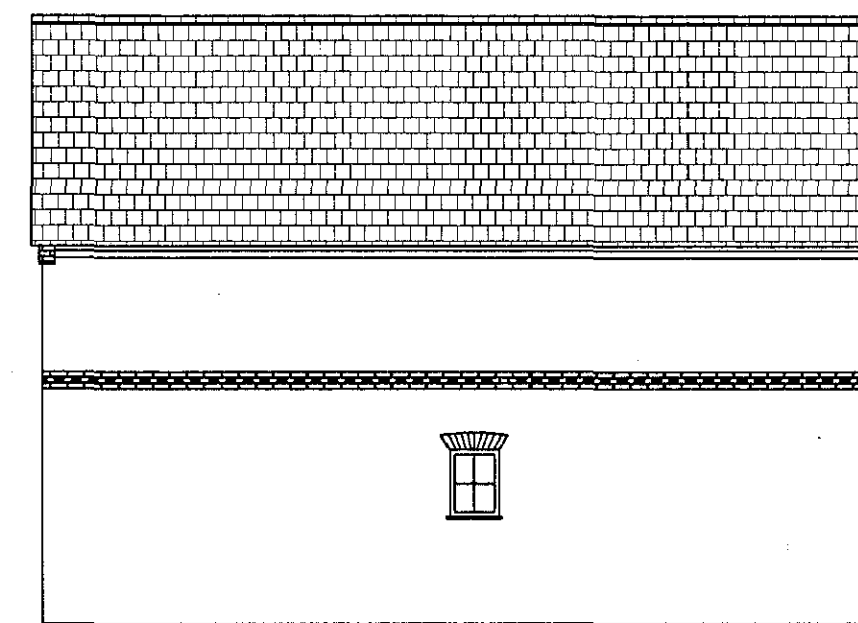
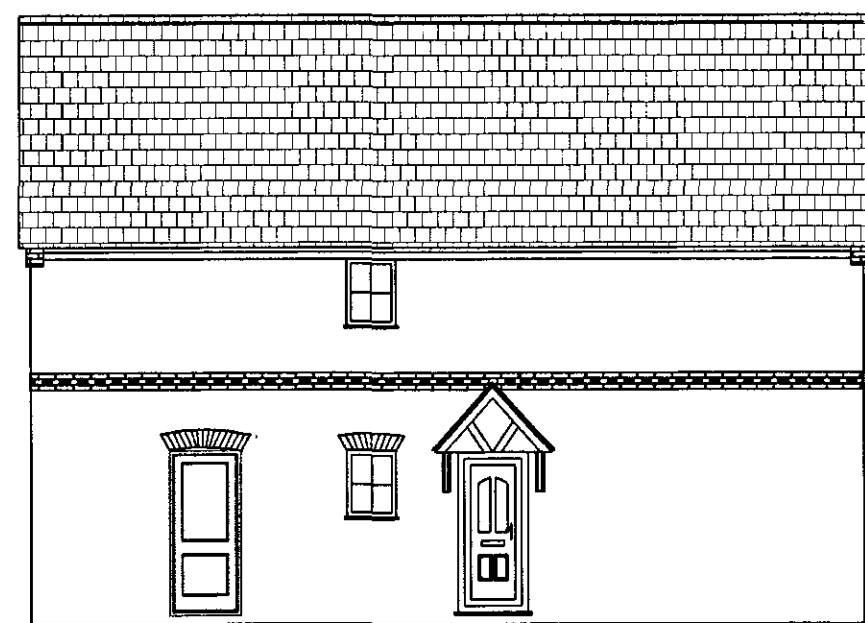


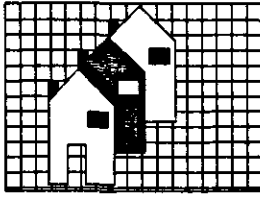

PLANNING & DEVELOPMENT
16 FEB 1967
Recd. 0212/07

DETERMINE
PLAN

Ref:	Revision:	Date:
WENMAN BUILDING DESIGN 2 Austendyke Road Weston Hills Spalding Lincs. PE12 6BX Tel/Fax 01775 724717 Mobile 0784 178457 		
Project:		
PROPOSED DWELLING AT PLOT ADJ. 73 BOURNE ROAD		
Client:	MR S GOODYEAR DANEM SOUTH DROVE SPALDING Lincs.	
DRAWING:	GROUND FLOOR PLAN FIRST FLOOR PLAN ELEVATIONS FOR RESERVED MATTERS TO L.A.P. OUTLINE PLANNING PERMISSION H16/0488/06	
DRAWING NO:	DATE:	WEN/1113/01 FEBRUARY 2007
DRAWN BY:	SCALES:	RW 1:50 1:100
COPYIES OF THESE SHEETS, MUST NOT BE LOANED, TRADED OR ALIENATED AND ANY PARTIALLY COPIED SHEETS THAT FOR ANY REASON ARE ISSUED WITHOUT AUTHORITY FROM WENMAN BUILDING DESIGN, THESE SERVICES ARE PROVIDED ONLY FOR THE PURPOSE OF OBTAINING PLANNING OR BUILDING REGULATIONS APPROVAL, AND DO NOT CONSTITUTE A FULL SPECIFICATION FOR THE PROPOSED WORK. THEREFORE, IT IS THE CLIENT OF THESE APPROVED BUILDING REGULATIONS RESPONSIBILITY TO CONTROL WENMAN/BUILDING DESIGN FROM ANY REUSE OF THE DRAWINGS FOR ANY OTHER PROJECTS. WENMAN BUILDING DESIGN WILL NOT BE RESPONSIBLE FOR ANY REUSE OF THE DRAWINGS FOR ANY OTHER PROJECTS. THE ACT OF ANY REUSE OF THE DRAWINGS FOR ANY OTHER PROJECTS WILL BE AT THE CLIENT'S RISK AND WENMAN BUILDING DESIGN WILL NOT BE RESPONSIBLE FOR ANY REUSE OF THE DRAWINGS FOR ANY OTHER PROJECTS. THE ACT OF ANY REUSE OF THE DRAWINGS FOR ANY OTHER PROJECTS WILL BE AT THE CLIENT'S RISK AND WENMAN BUILDING DESIGN WILL NOT BE RESPONSIBLE FOR ANY REUSE OF THE DRAWINGS FOR ANY OTHER PROJECTS.		
HEAD & LEGEND The client is to ensure that the approved conditions is tendered and comply with Health & Safety for Building Sites and Best Practice.		