




1 Site Location  
1 : 1000

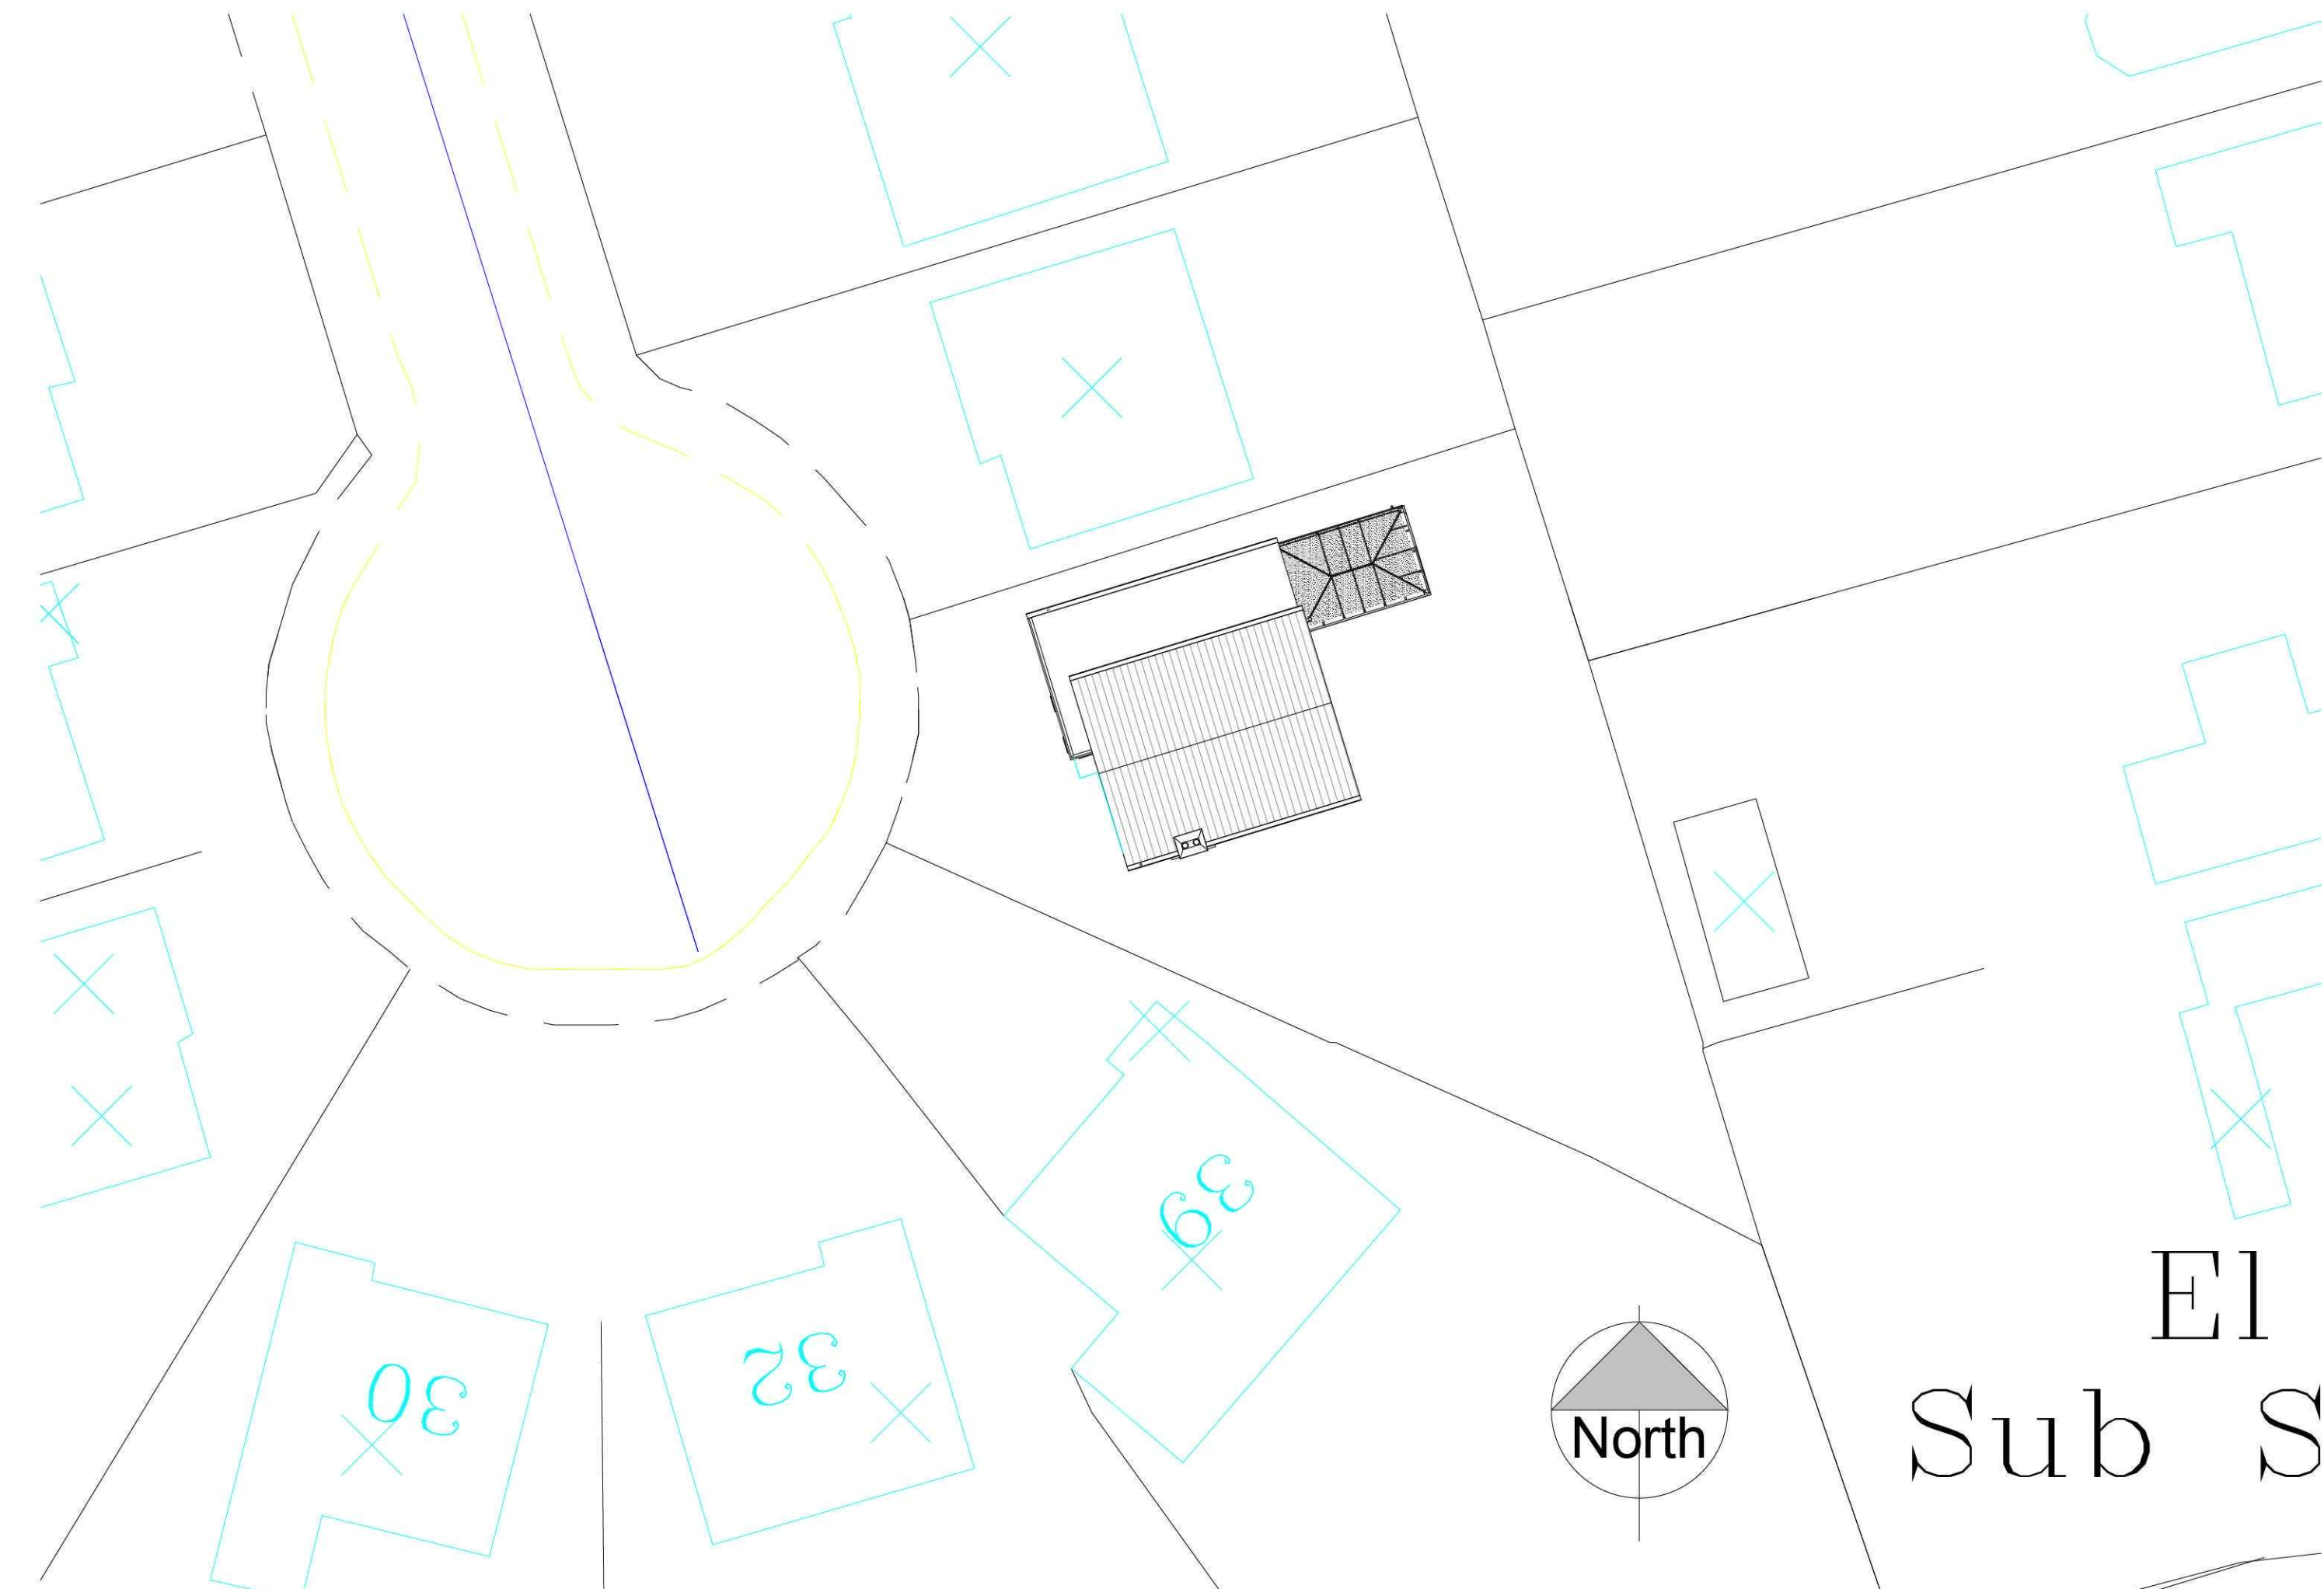

2 Site Block Plan  
1 : 200

GENERAL CONDITIONS  
Contractors are responsible for checking all dimensions on site when work commences and before ordering any materials Any discrepancies should be brought to the attention of the Client for remedial action before commencing further.  
All materials not specified to be of a standard suitable for the work proposed and be fit for purpose.All work to be in accordance with good building practise and all necessary BS codes for Workmanship on Building Sites.

| Revisions  |                                       |
|------------|---------------------------------------|
| Client:    | Mr C Marshall                         |
| Site:      | Single Storey Side and Rear Extension |
| Drg Title: | Existing Site Plans                   |




2nd Floor - 5B Sheepmarket  
Spalding  
P E 1 1 1 B H  
Tel : 01775 768 921  
e-mail: enquiries@remwaydesign.co.uk

| Drg Size | Drawing Number | Date  |
|----------|----------------|-------|
| a1       | 1916 - 01      | Feb11 |

Contractor to check all Dimensions on site prior to ordering materials / commencing work.Do Not Scale from this Drawing - If in doubt then please ask




2 Front Elevation  
1 : 100

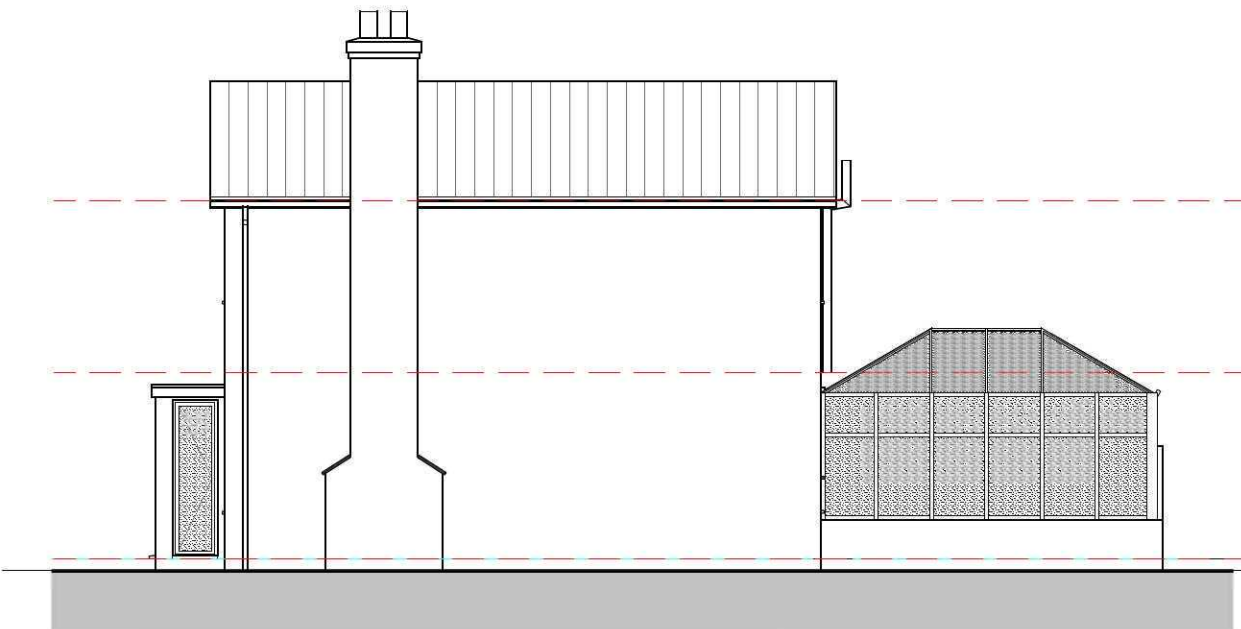


3 Right Side Elevation  
1 : 100




4 Rear Elevation  
1 : 100

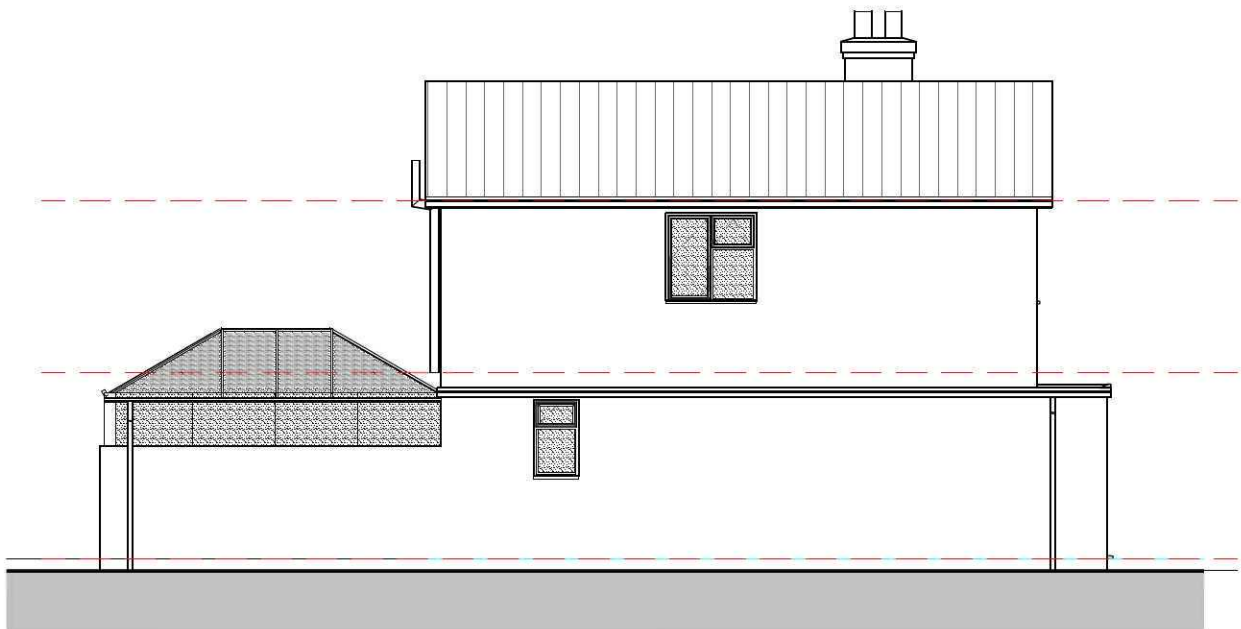


5 Left Side Elevation  
1 : 100

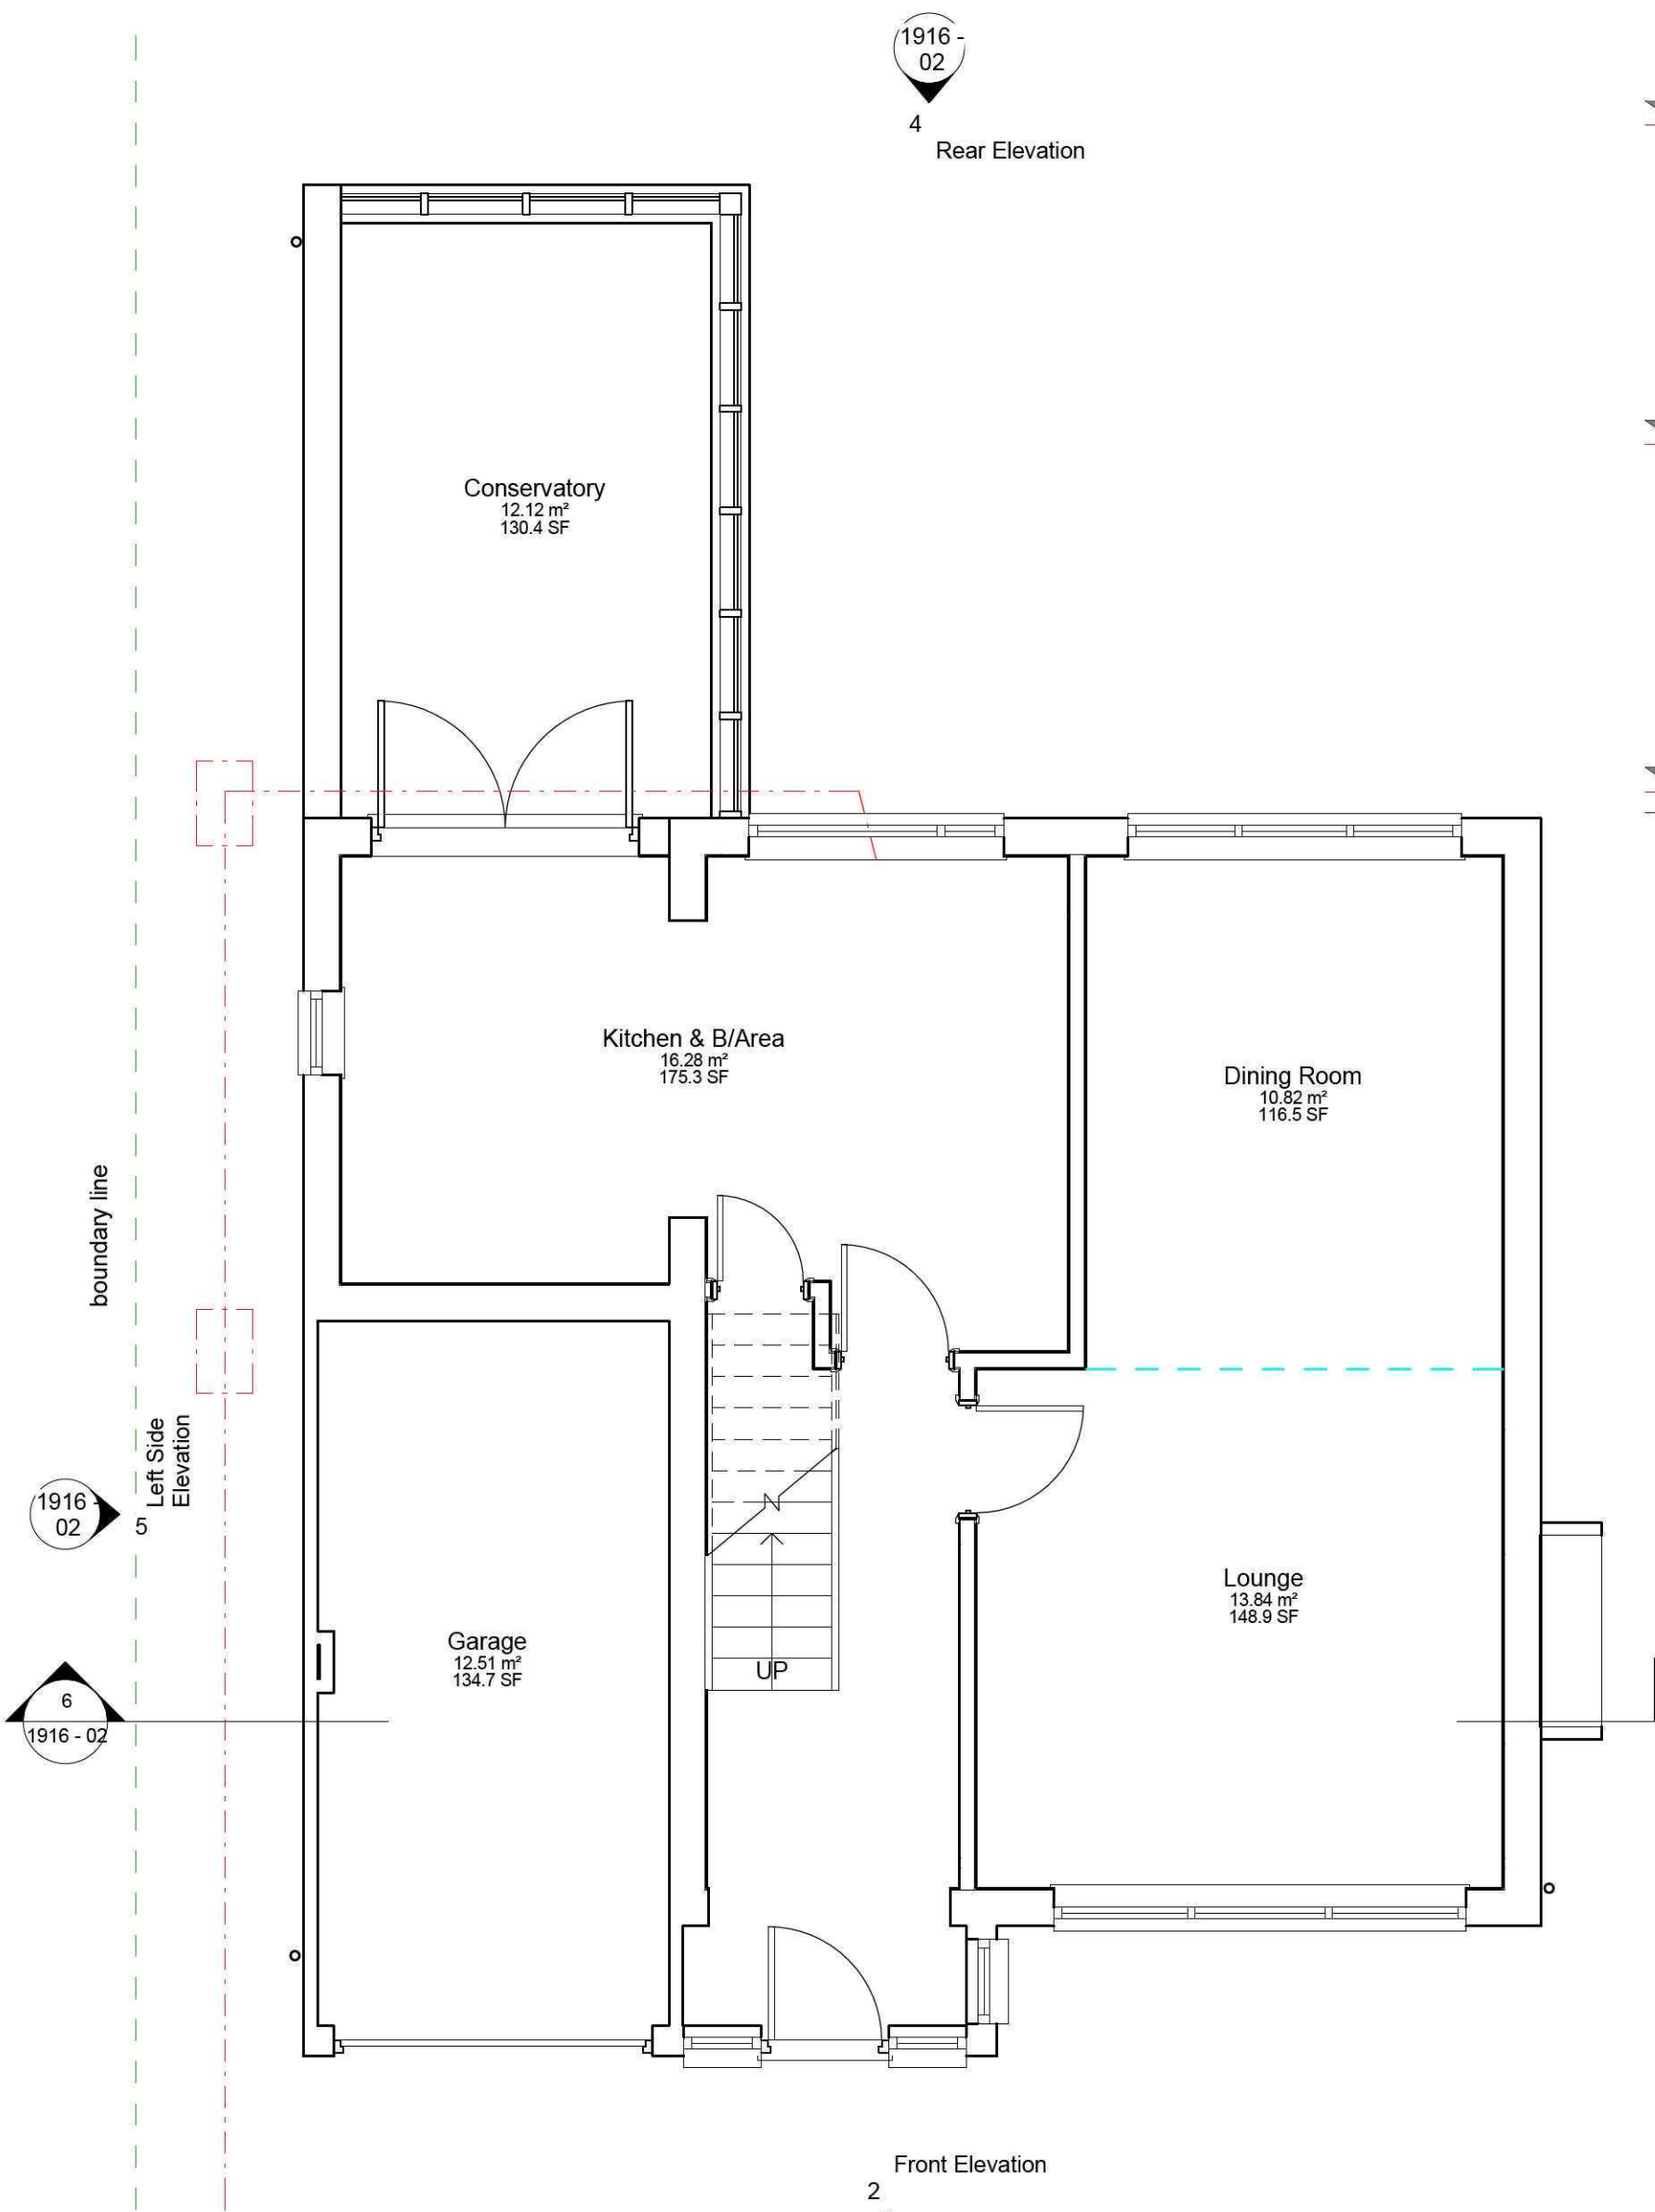


1 Ground Floor  
1 : 50

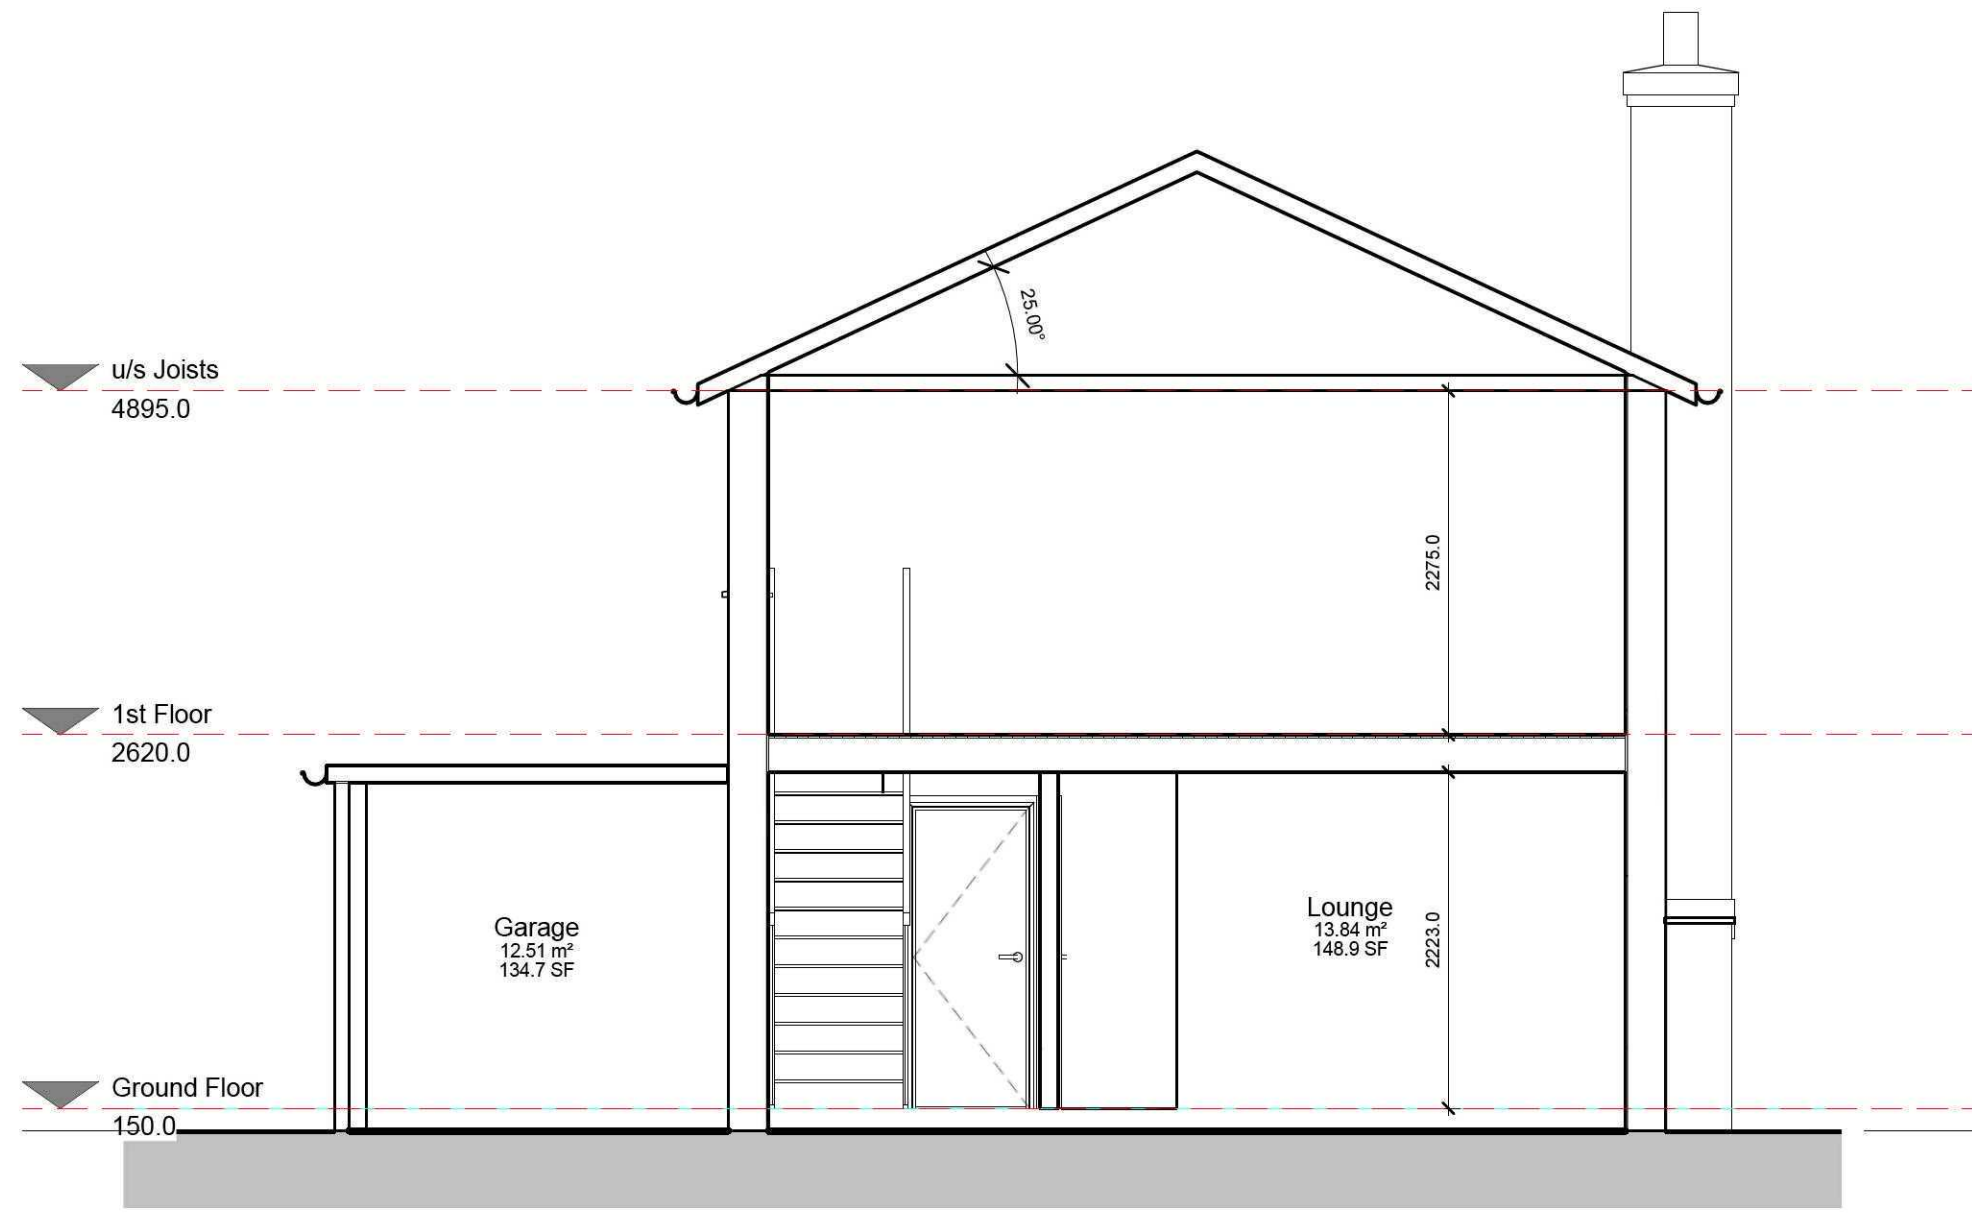

6 Section 1  
1 : 50

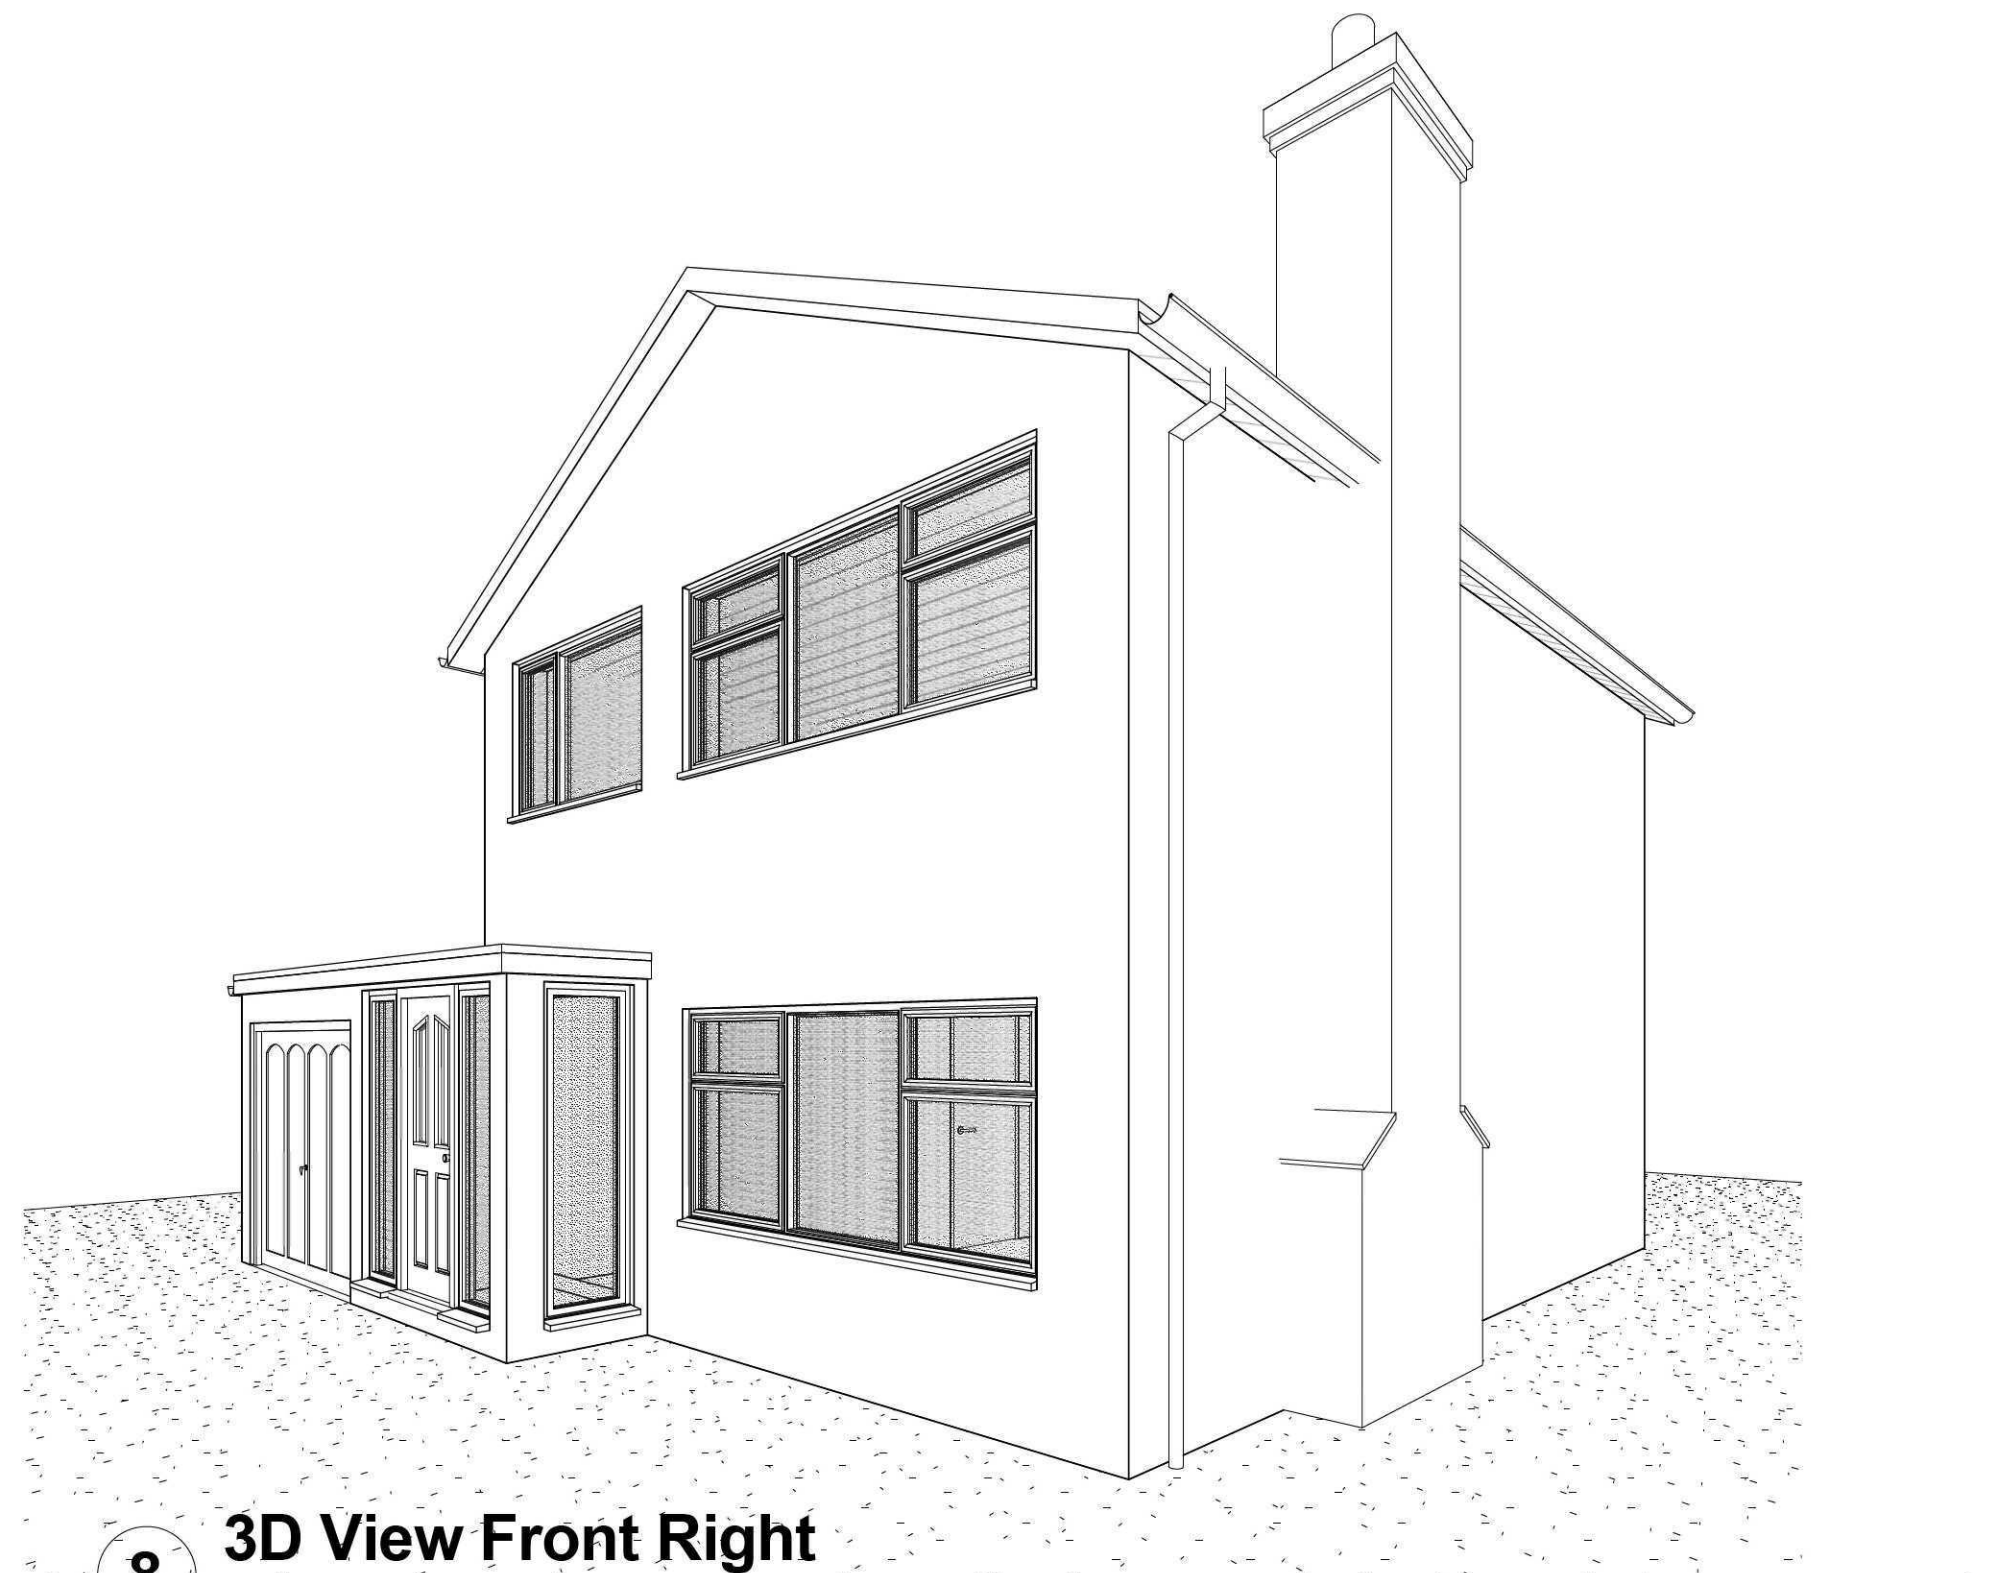

8 3D View Front Right

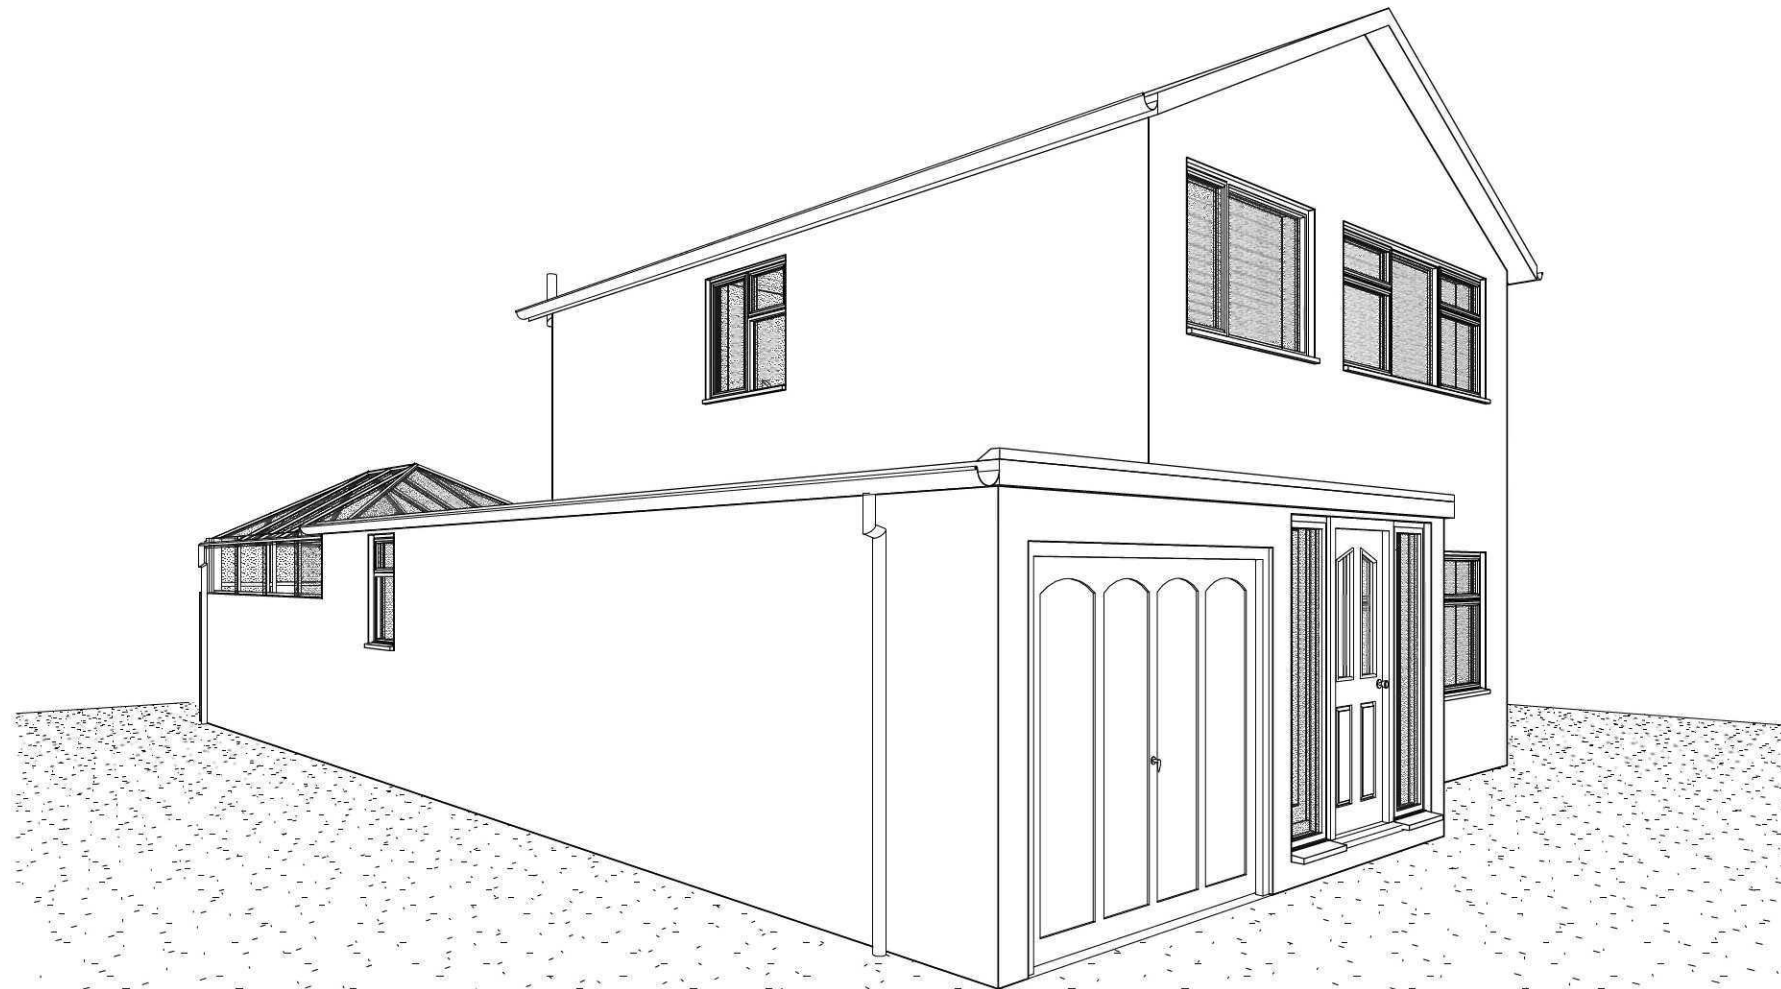

7 3D View Front Left

GENERAL CONDITIONS  
Contractors are responsible for checking all dimensions on site when work commences and before ordering any materials. Any discrepancies should be brought to the attention of the Client for remedial action before commencing further.  
All materials not specified to be of a standard suitable for the work proposed and be fit for purpose. All work to be in accordance with good building practice and all necessary BS codes for Workmanship on Building Sites.

Revisions

Client: Mr C Marshall

Site: Single Storey Side and Rear Extension


Drg Title: Existing Plans



2nd Floor - 5B Sheepmarket  
Spalding  
PE11 1BH  
Tel : 01775 768 921  
e-mail: enquiries@remwaydesign.co.uk

| Drg Size | Drawing Number | Date  |
|----------|----------------|-------|
| a1       | 1916 - 02      | Feb11 |

Contractor to check all Dimensions on site prior to ordering materials / commencing work.Do Not Scale from this Drawing - If in doubt then please ask

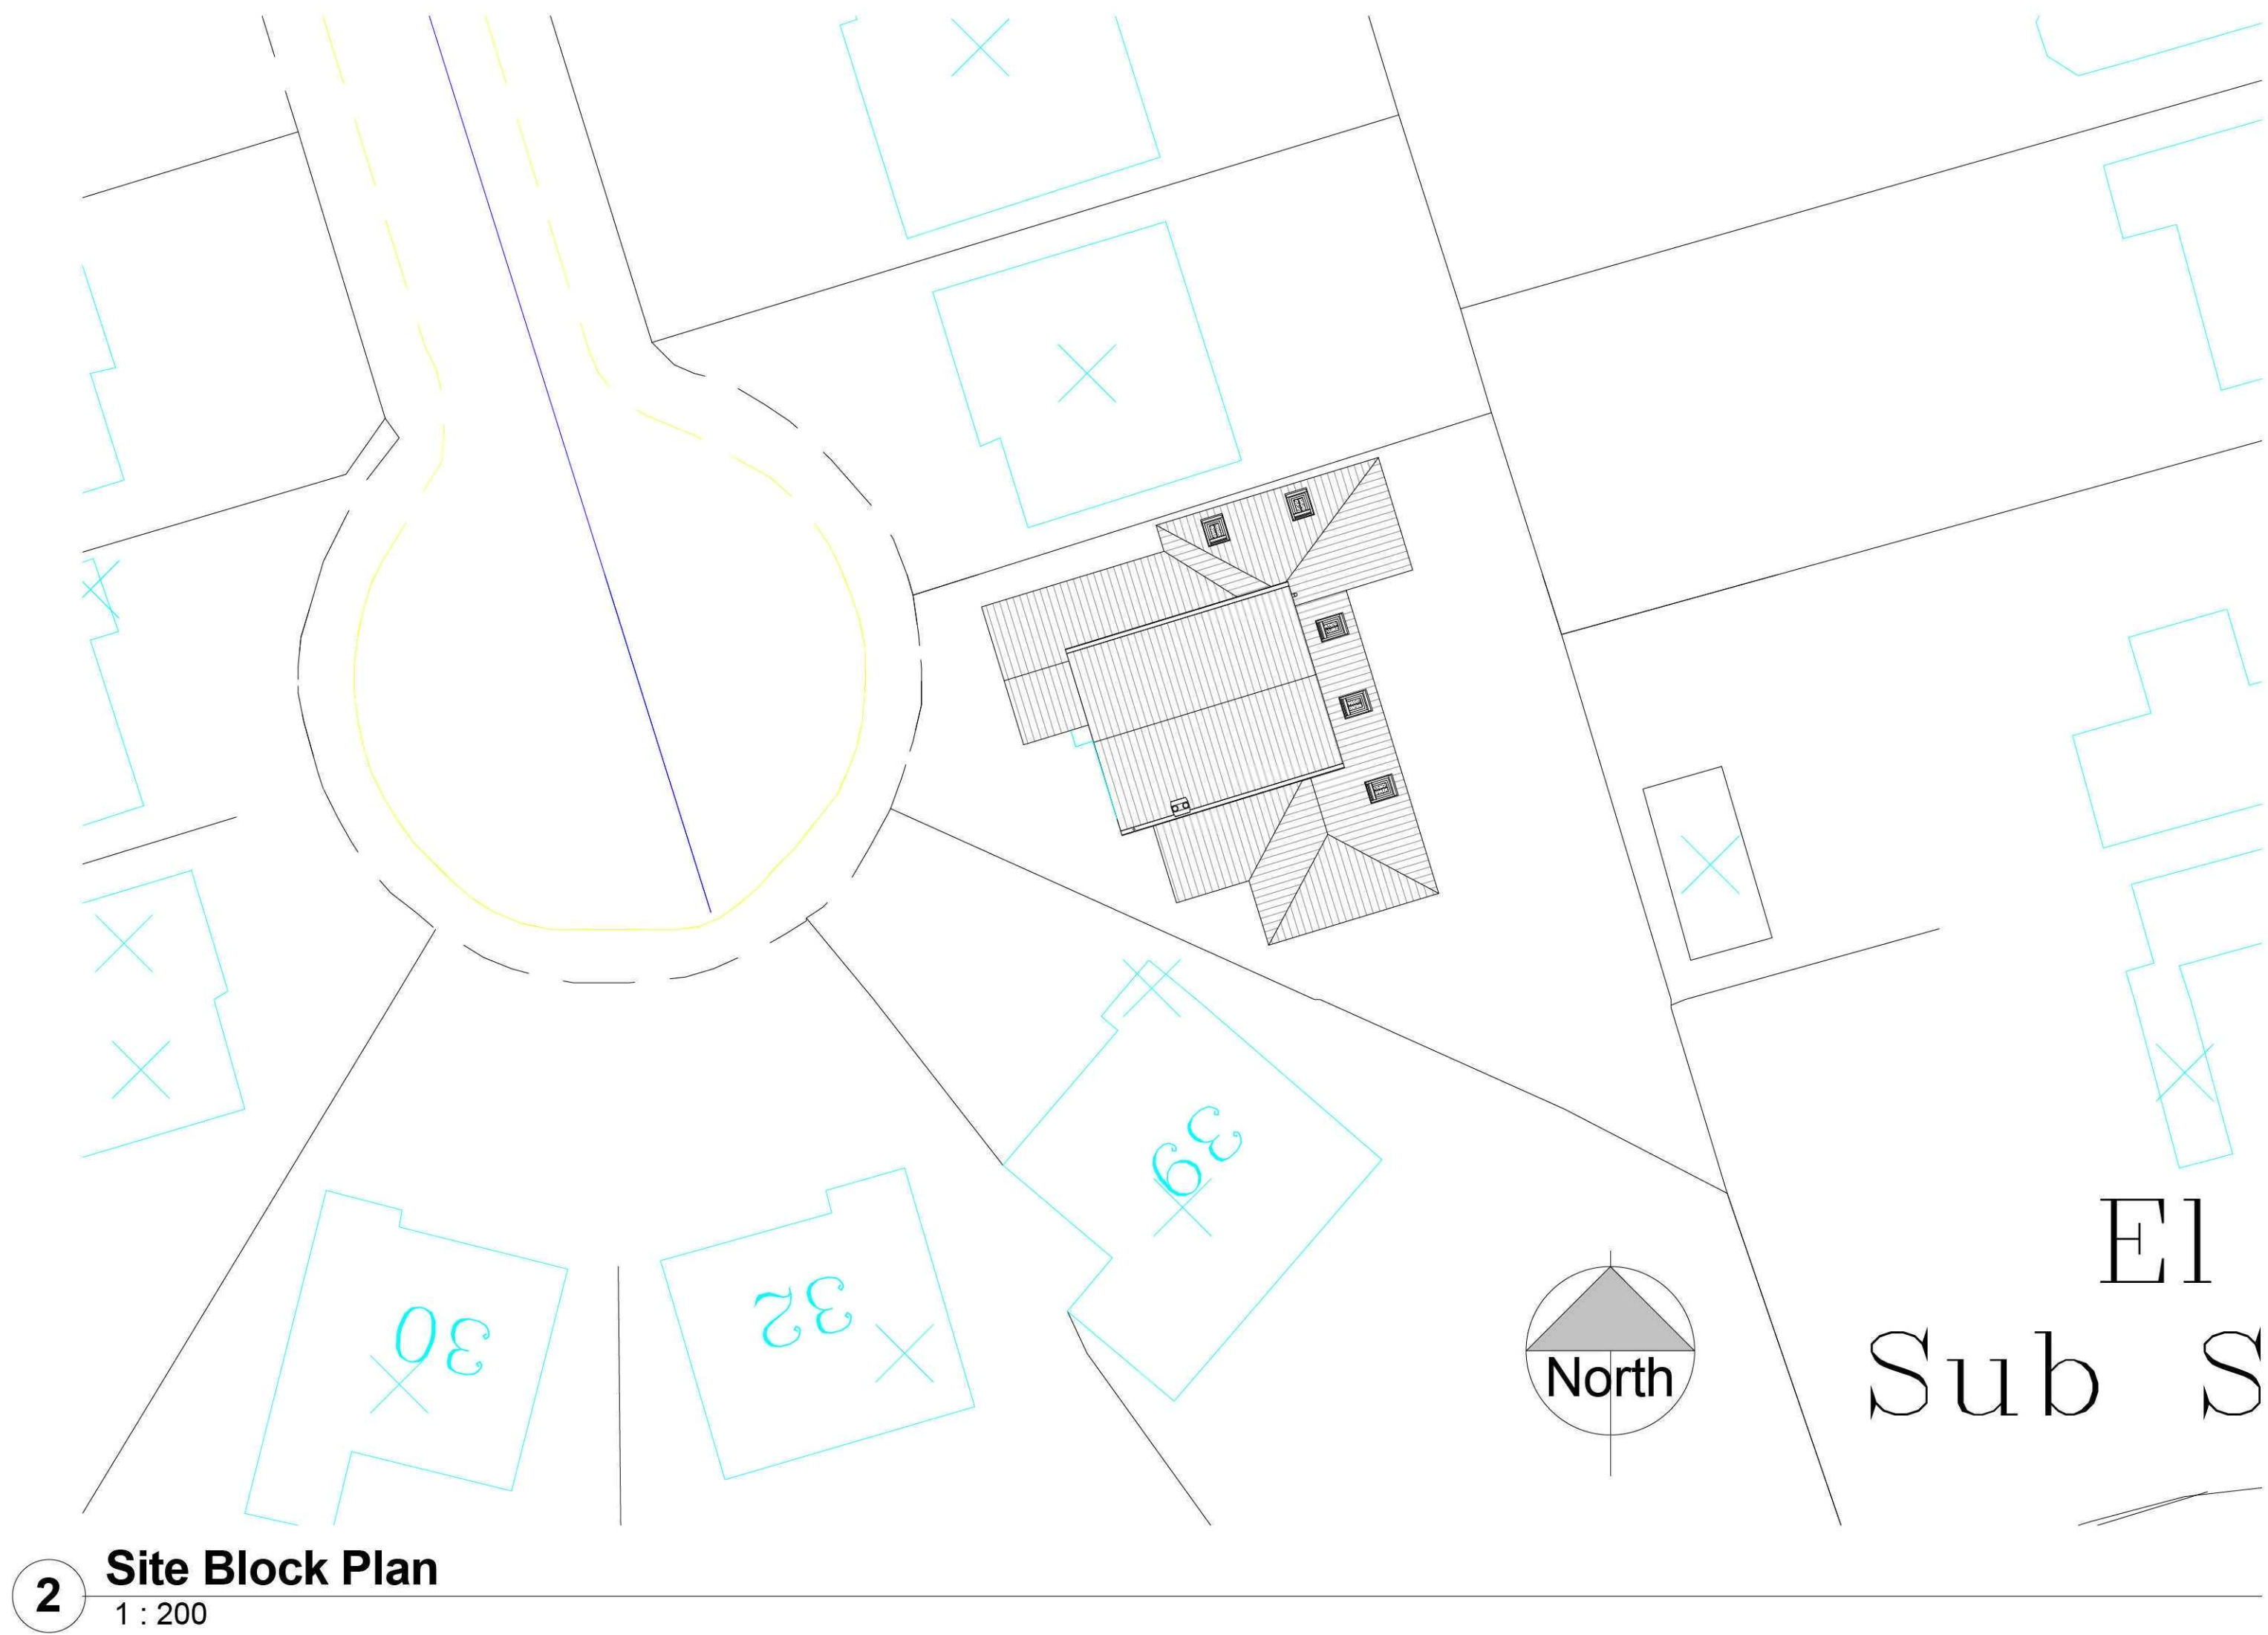

GENERAL CONDITIONS  
Contractors are responsible for checking all dimensions on site when work commences and before ordering any materials. Any discrepancies should be brought to the attention of the Client for remedial action before commencing further.  
All materials not specified to be of a standard suitable for the work proposed and be fit for purpose. All work to be in accordance with good building practise and all necessary BS codes for Workmanship on Building Sites.

Revisions

Client: **Mr C Marshall**  
Site: **Single Storey Side and Rear Extension**

Drg Title: **Proposed Site Block Plan**


**remway**  
Design Ltd  
2nd Floor - 5B Sheepmarket  
Spalding  
P E 1 1 1 B H  
Tel : 01775 768 921  
e-mail: enquiries@remwaydesign.co.uk

| Drg Size | Drawing Number | Date  |
|----------|----------------|-------|
| a1       | 1916 - 03      | Feb11 |

Contractor to check all Dimensions on site prior to ordering materials / commencing work.Do Not Scale from this Drawing - If in doubt then please ask



2 Front Elevation  
1 : 100

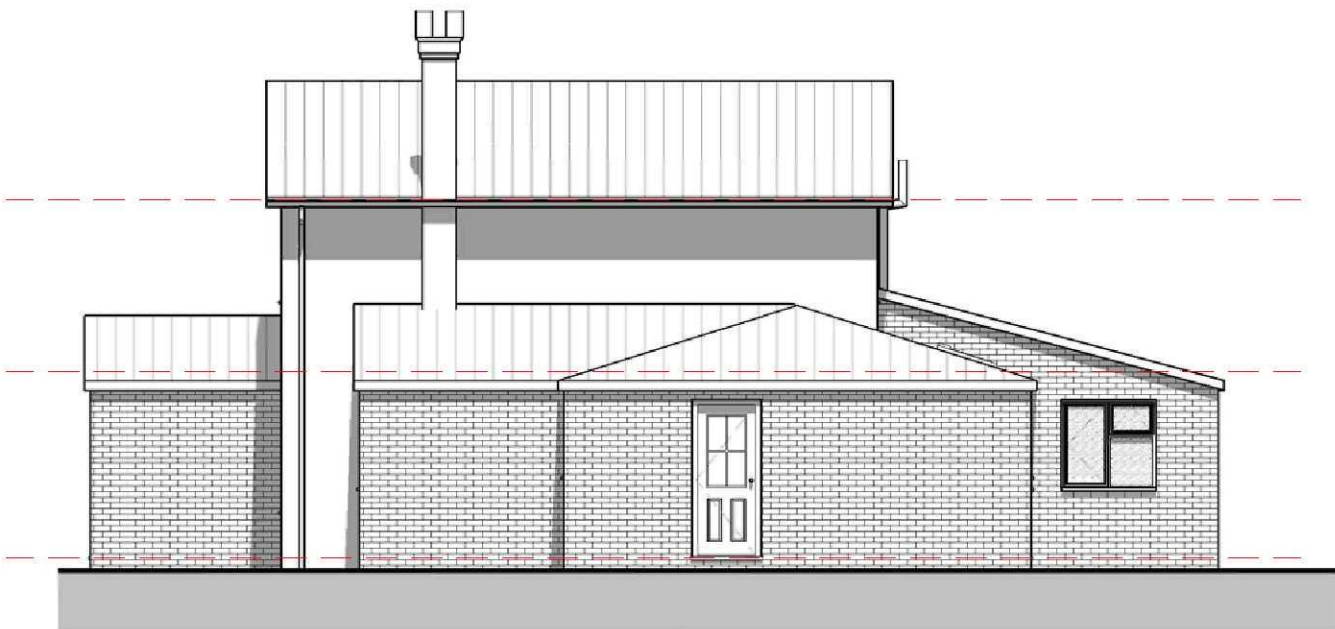

3 Right Side Elevation  
1 : 100



4 Rear Elevation  
1 : 100




5 Left Side Elevation  
1 : 100

| Roof Material Takeoff |                |  |
|-----------------------|----------------|--|
| Material: Name        | Material: Area |  |
| Roofing               | 57.64 m²       |  |
| Roofing               | 29.15 m²       |  |
| Roofing               | 33.48 m²       |  |

| Wall Material Takeoff - Brickwork |                |                 |             |
|-----------------------------------|----------------|-----------------|-------------|
| Mark                              | Material: Area | Material: Name  | Brick Qty's |
| 01                                | 0.25 m²        | Masonry - Brick | 15          |
| 02                                | 0.25 m²        | Masonry - Brick | 15          |
| 03                                | 0.56 m²        | Masonry - Brick | 33          |
| 04                                | 1.86 m²        | Masonry - Brick | 112         |
| 05                                | 2.36 m²        | Masonry - Brick | 142         |
| 06                                | 3.86 m²        | Masonry - Brick | 232         |
| 07                                | 4.87 m²        | Masonry - Brick | 292         |
| 08                                | 5.41 m²        | Masonry - Brick | 324         |
| 09                                | 6.18 m²        | Masonry - Brick | 371         |
| 10                                | 6.53 m²        | Masonry - Brick | 392         |
| 11                                | 7.34 m²        | Masonry - Brick | 441         |
| 12                                | 9.04 m²        | Masonry - Brick | 542         |
| 13                                | 10.30 m²       | Masonry - Brick | 618         |
| 14                                | 11.57 m²       | Masonry - Brick | 694         |
| 15                                | 14.89 m²       | Masonry - Brick | 894         |
| 16                                | 19.93 m²       | Masonry - Brick | 1142        |
|                                   | 104.32 m²      | Masonry - Brick | 6259        |

| Wall Material Takeoff - Blockwork |                |                          |             |
|-----------------------------------|----------------|--------------------------|-------------|
| Mark                              | Material: Area | Material: Name           | Block Qty's |
| 04                                | 1.44 m²        | Masonry - Concrete Block | 14          |
| 05                                | 2.43 m²        | Masonry - Concrete Block | 24          |
| 07                                | 5.01 m²        | Masonry - Concrete Block | 50          |
| 08                                | 5.57 m²        | Masonry - Concrete Block | 56          |
| 09                                | 6.18 m²        | Masonry - Concrete Block | 62          |
| 10                                | 6.37 m²        | Masonry - Concrete Block | 64          |
| 11                                | 7.52 m²        | Masonry - Concrete Block | 75          |
| 12                                | 9.23 m²        | Masonry - Concrete Block | 92          |
| 13                                | 10.30 m²       | Masonry - Concrete Block | 103         |
| 14                                | 11.92 m²       | Masonry - Concrete Block | 119         |
| 15                                | 15.59 m²       | Masonry - Concrete Block | 156         |
| 16                                | 19.59 m²       | Masonry - Concrete Block | 196         |
| 17                                | 2.09 m²        | Masonry - Concrete Block | 21          |
| 18                                | 3.12 m²        | Masonry - Concrete Block | 31          |
| 19                                | 3.40 m²        | Masonry - Concrete Block | 34          |
| 20                                | 3.74 m²        | Masonry - Concrete Block | 37          |
| 21                                | 3.80 m²        | Masonry - Concrete Block | 38          |
| 22                                | 5.55 m²        | Masonry - Concrete Block | 55          |
| 23                                | 5.82 m²        | Masonry - Concrete Block | 58          |
| 24                                | 13.35 m²       | Masonry - Concrete Block | 133         |
| 25                                | 13.77 m²       | Masonry - Concrete Block | 138         |
|                                   | 155.81 m²      |                          | 1556        |

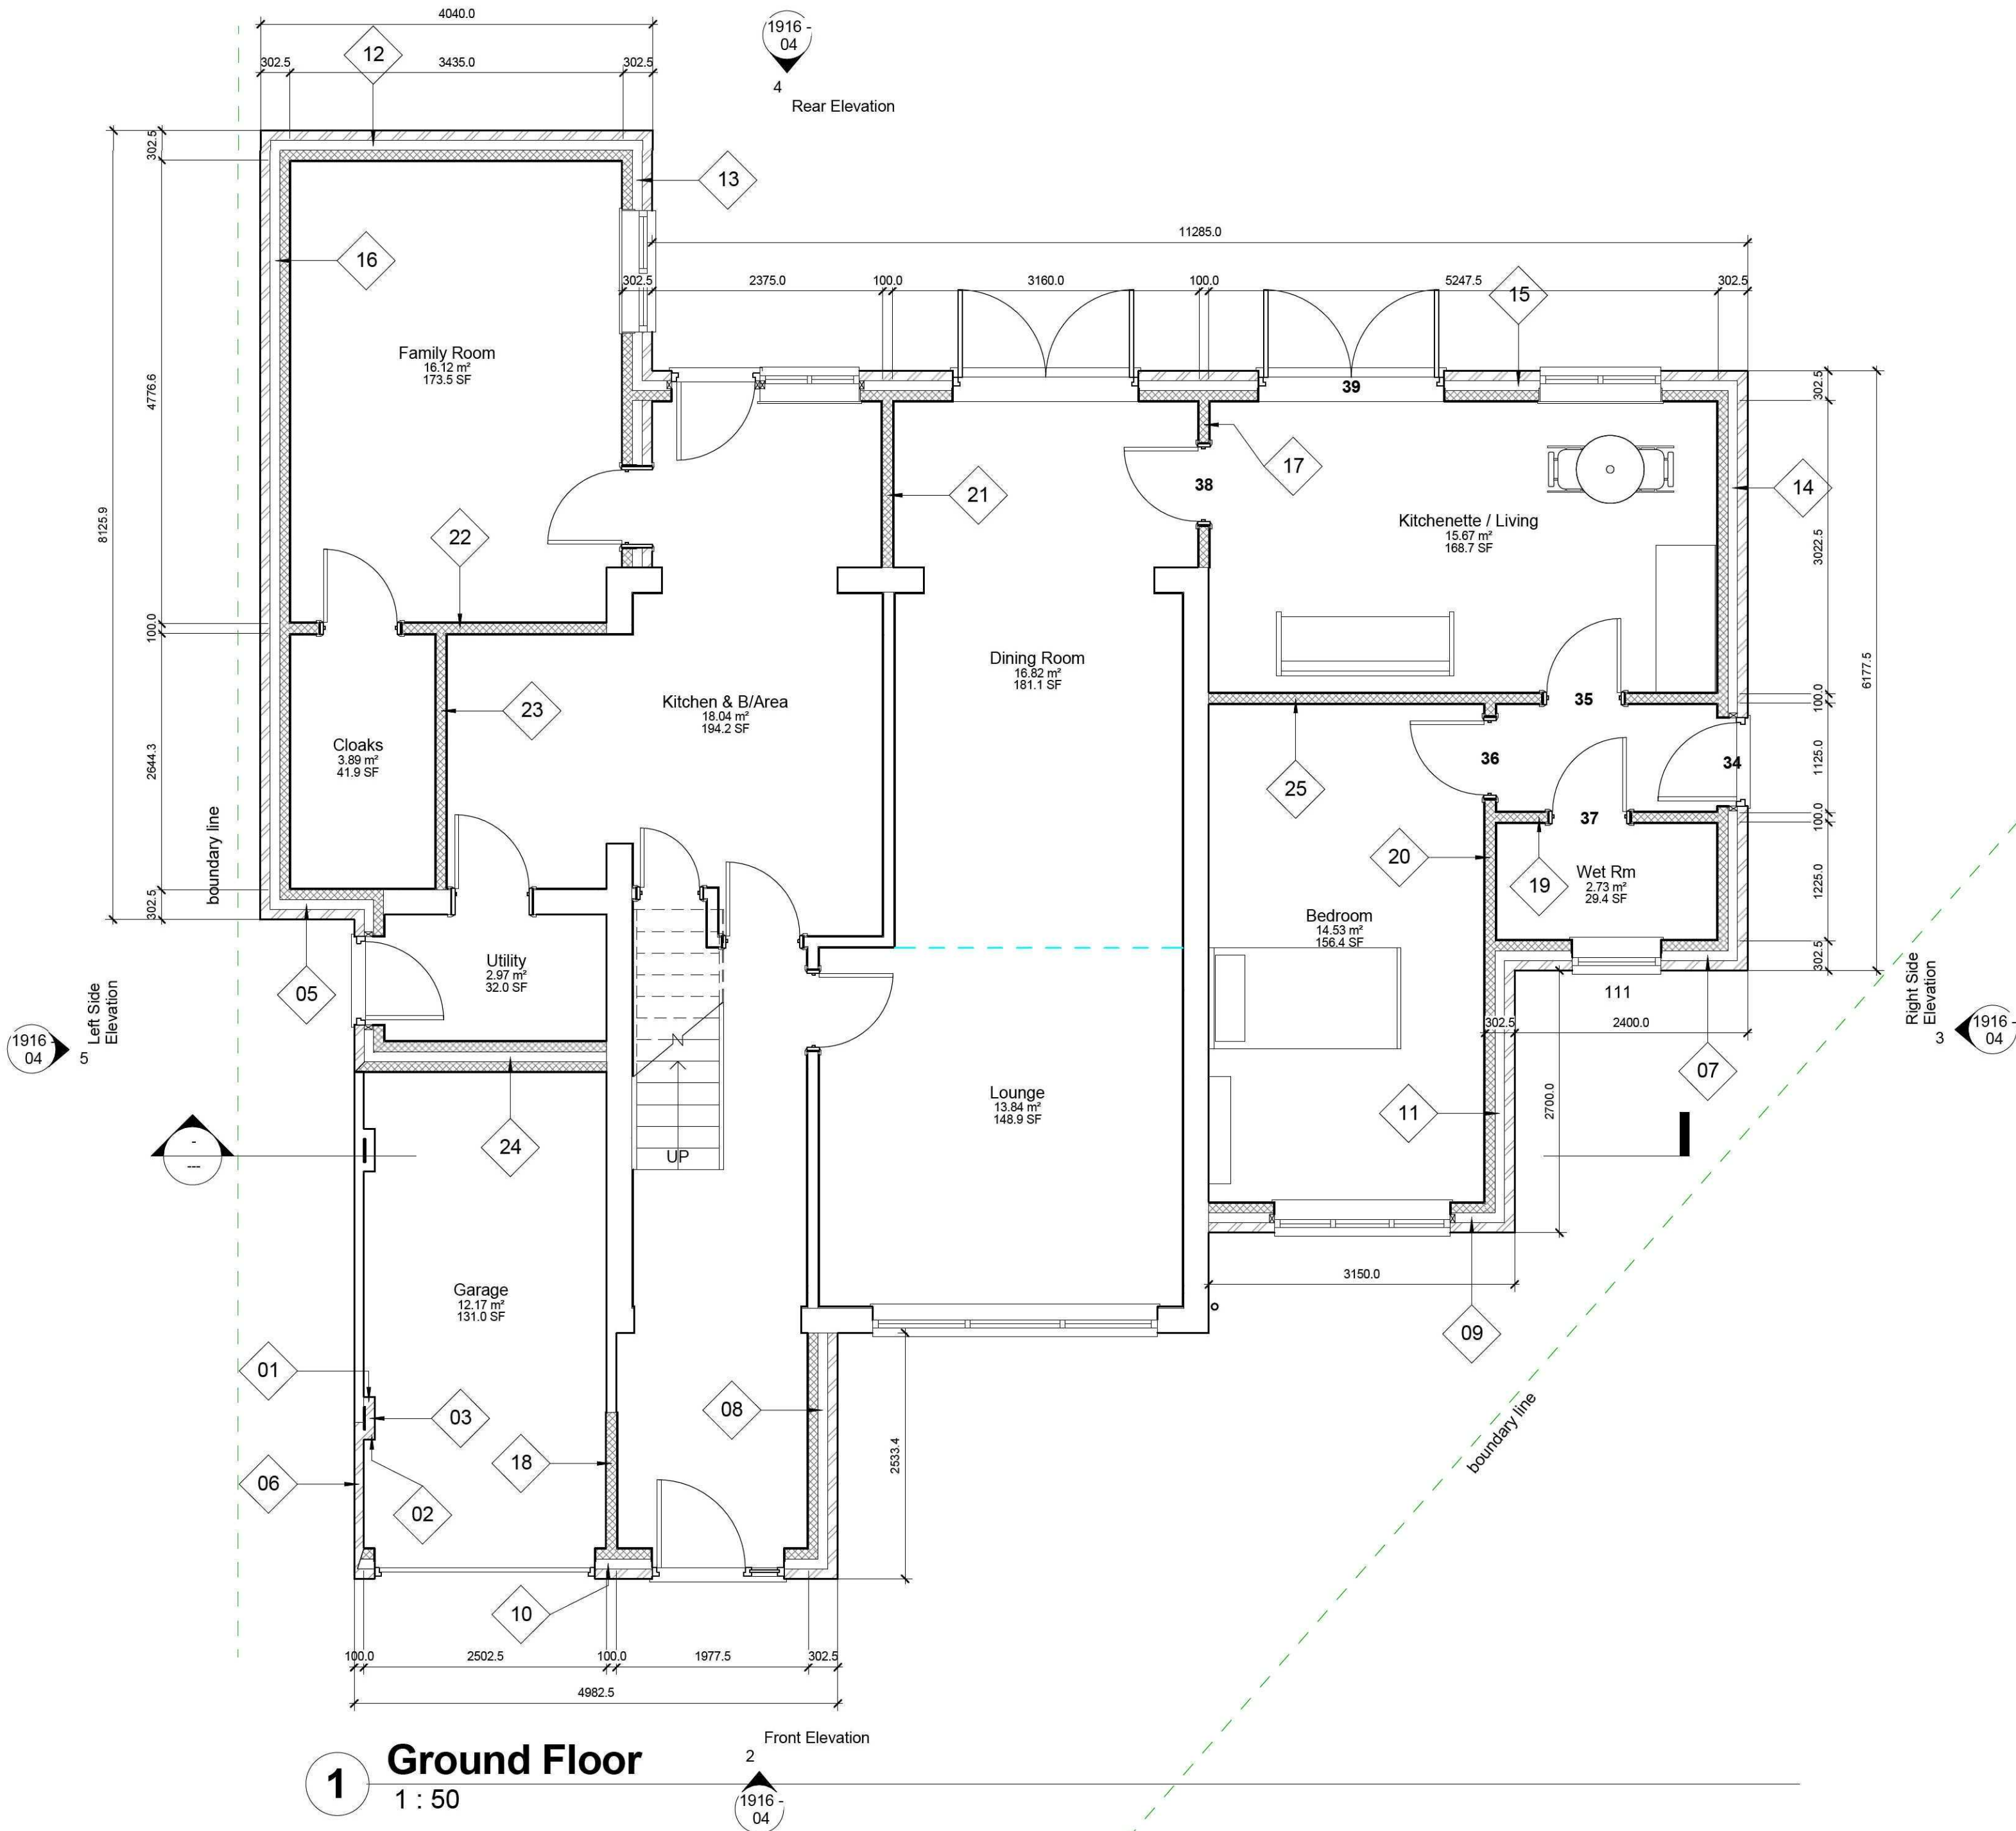

1 Ground Floor  
1 : 50

GENERAL CONDITIONS  
Contractors are responsible for checking all dimensions on site when work commences and before ordering any materials. Any discrepancies should be brought to the attention of the Client for remedial action before commencing further.  
All materials not specified to be of a standard suitable for the work proposed and be fit for purpose. All work to be in accordance with good building practise and all necessary BS codes for Workmanship on Building Sites.

Revisions  
Client: Mr C Marshall  
Site: Single Storey Side and Rear Extension

Drg Title: Proposed Plans

remway Design Ltd  
2nd Floor - 5B Sheepmarket  
Spalding  
PE11 1BH  
Tel : 01775 768 921  
e-mail: enquiries@remwaydesign.co.uk


| Drg Size | Drawing Number | Date  |
|----------|----------------|-------|
| a1       | 1916 - 04      | Feb11 |




4 3D View Rear Right



3 3D View Rear left

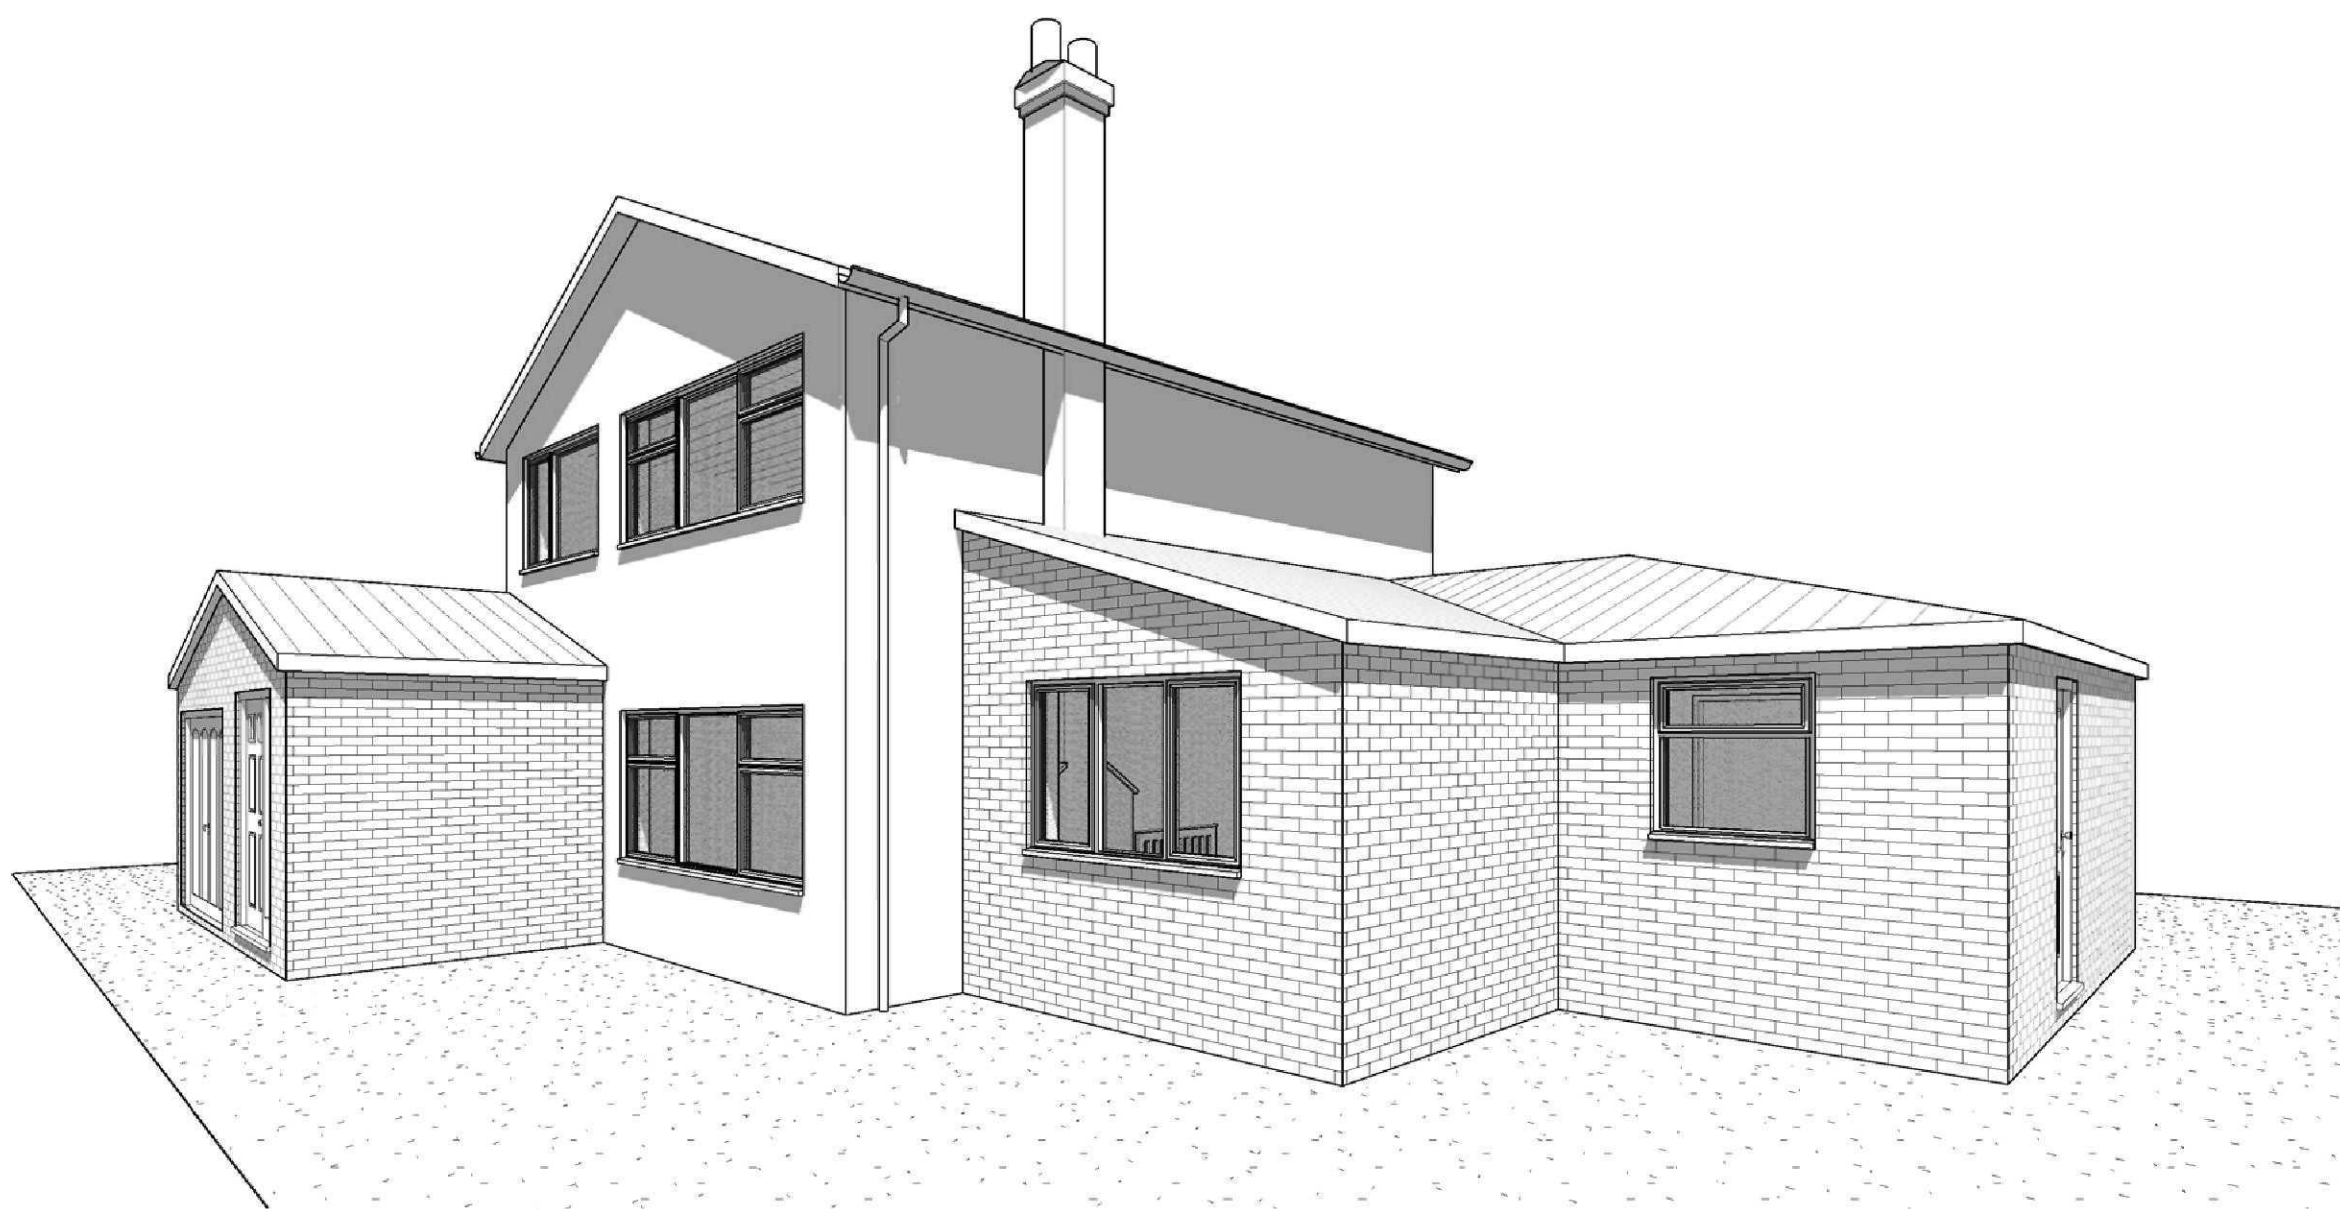

2 3D View Front Right

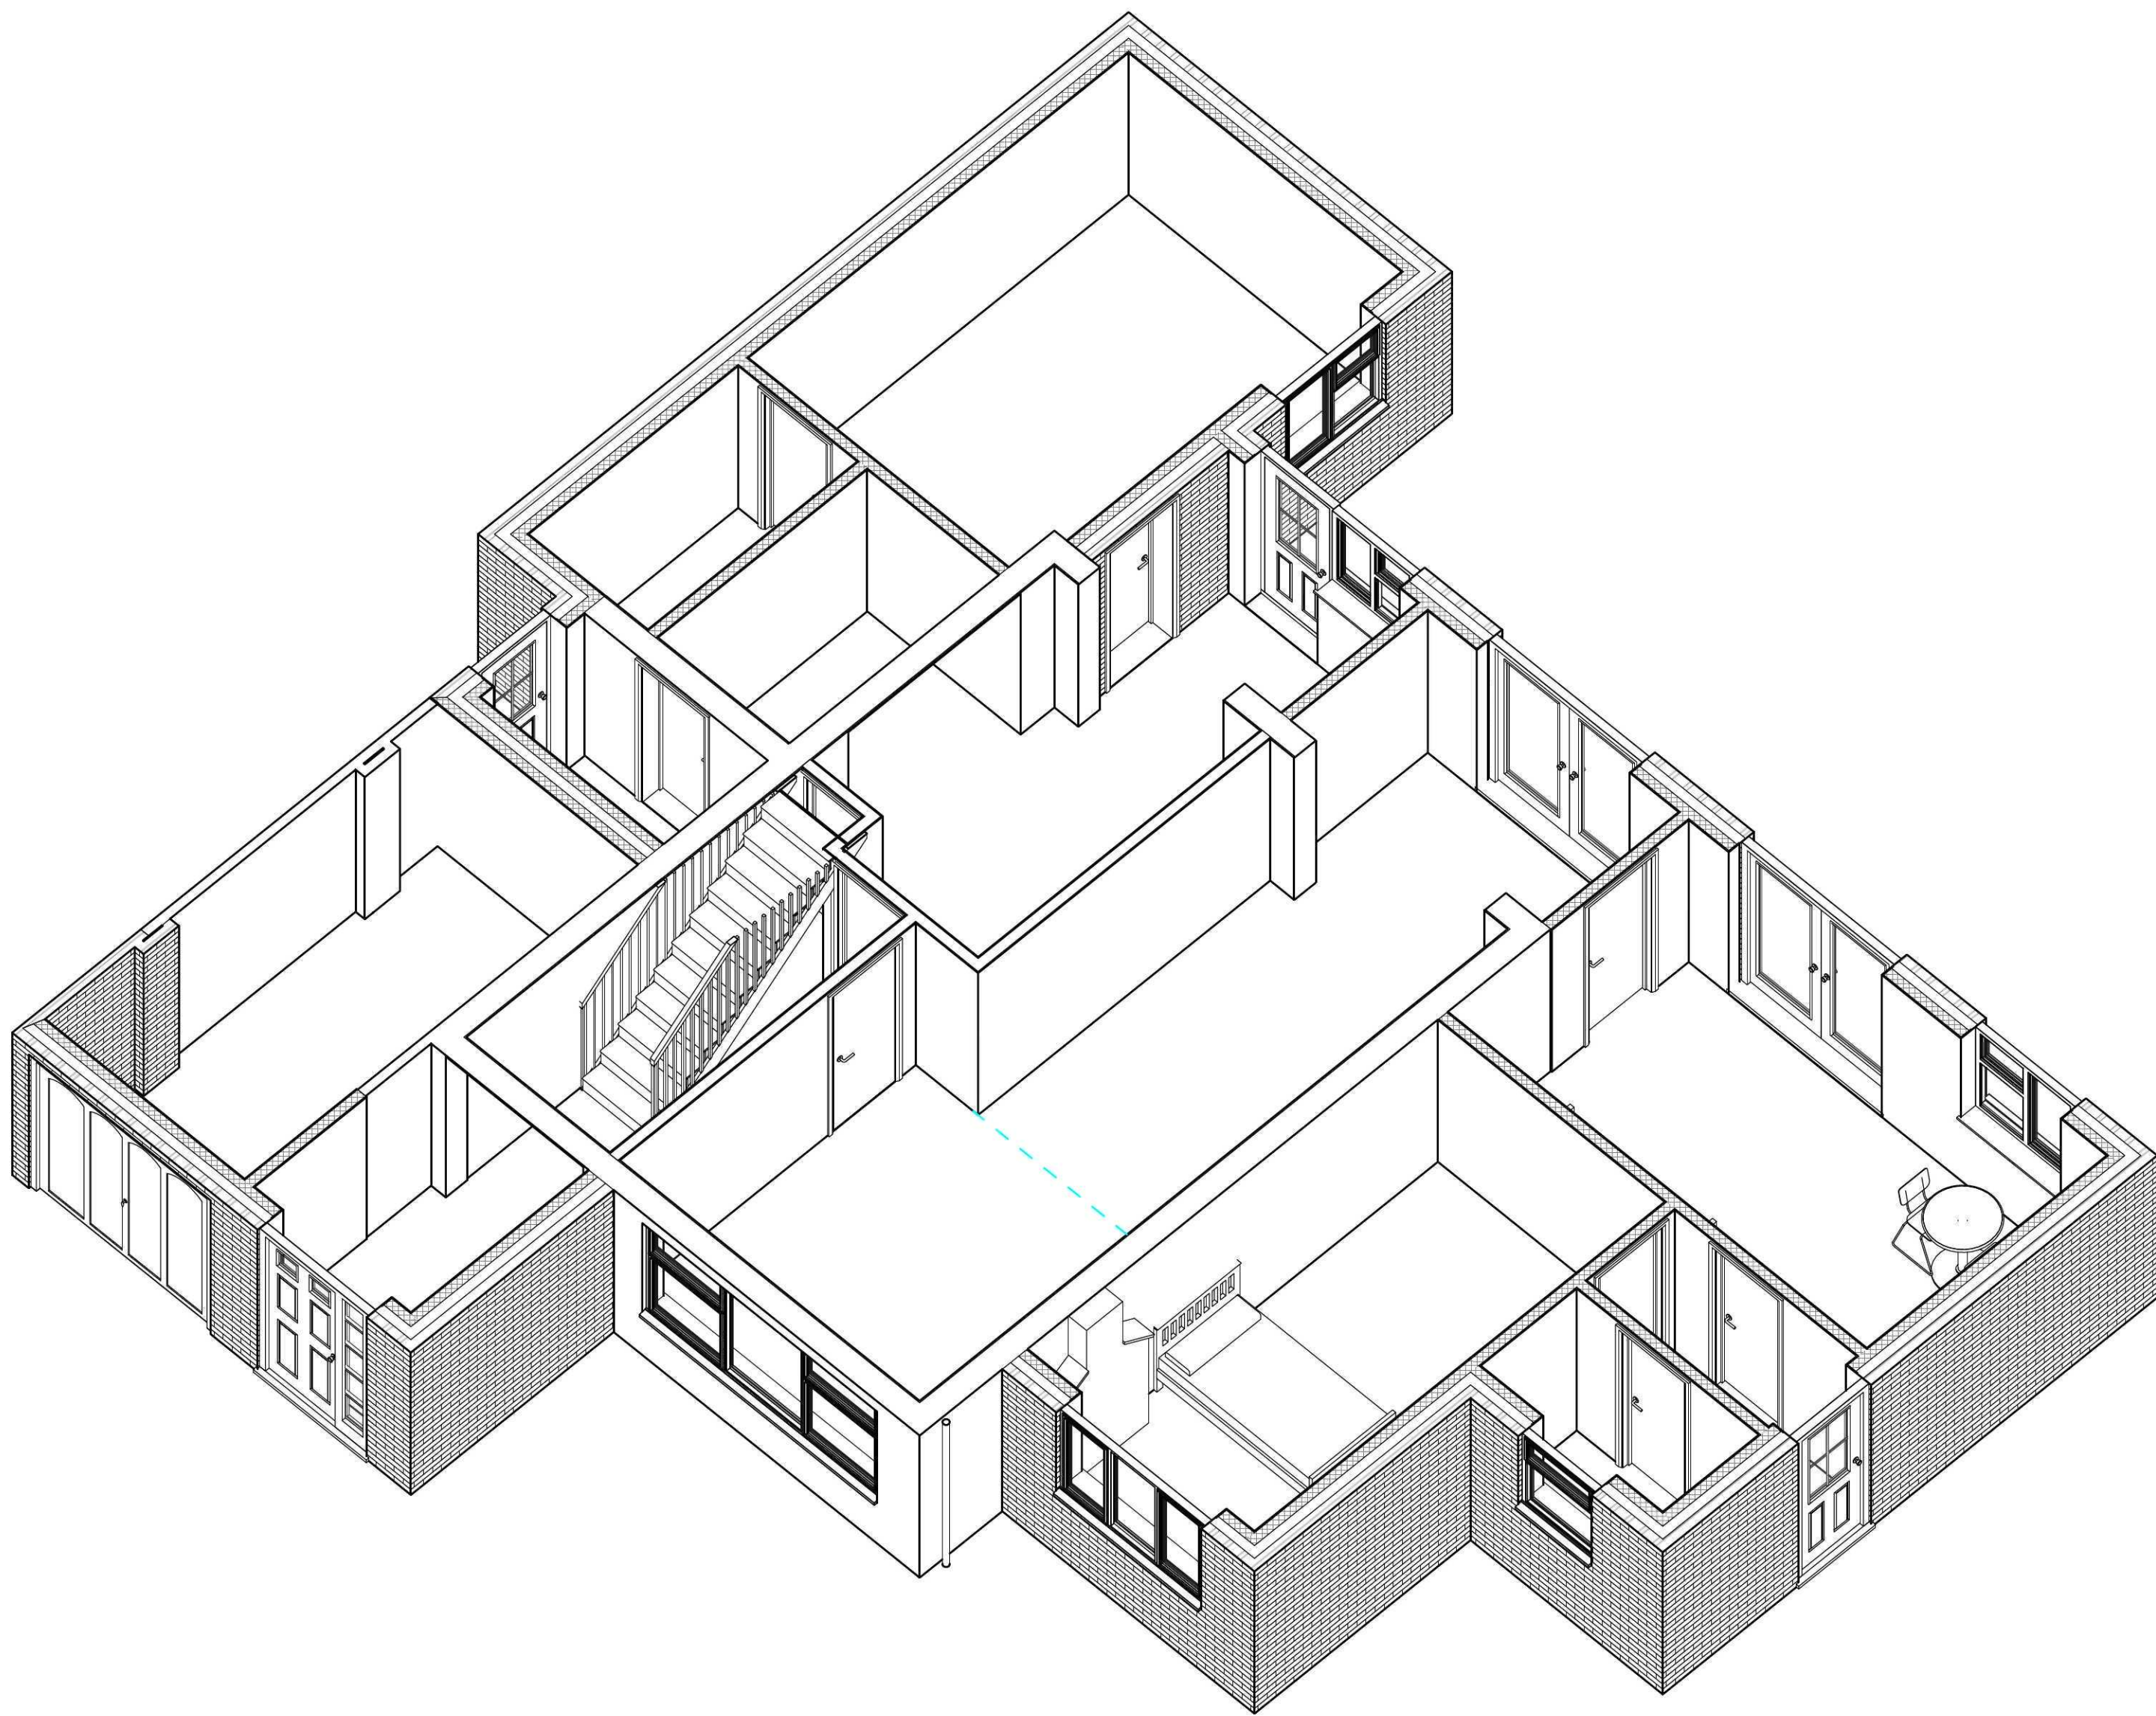

5 3D Cutaway View Grd Floor



1 3D View Front Left

GENERAL CONDITIONS  
Contractors are responsible for checking all dimensions on site when work commences and before ordering any materials. Any discrepancies should be brought to the attention of the Client for remedial action before commencing further.  
All materials not specified to be of a standard suitable for the work proposed and be fit for purpose. All work to be in accordance with good building practise and all necessary BS codes for Workmanship on Building Sites.

Revisions  
Client: **Mr C Marshall**  
Site: **Single Storey Side and Rear Extension**  
Drg Title: **3D Views**

**remway**  
Design Ltd  
2nd Floor - 5B Sheepmarket  
Spalding  
PE11 1BH  
Tel : 01775 768 921  
e-mail: enquiries@remwaydesign.co.uk  
Drg Size: **a1** Drawing Number: **1916 - 05** Date: **Feb11**