




Front Elevation- Scale 1:200 @ A3

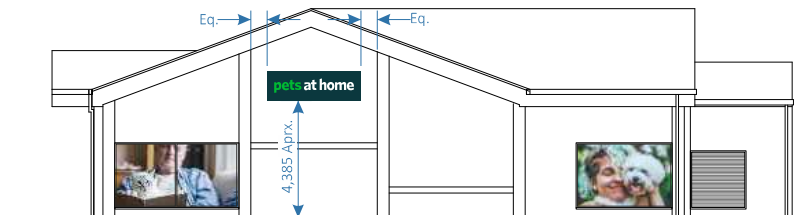

Side Elevation - Scale 1:200 @A3

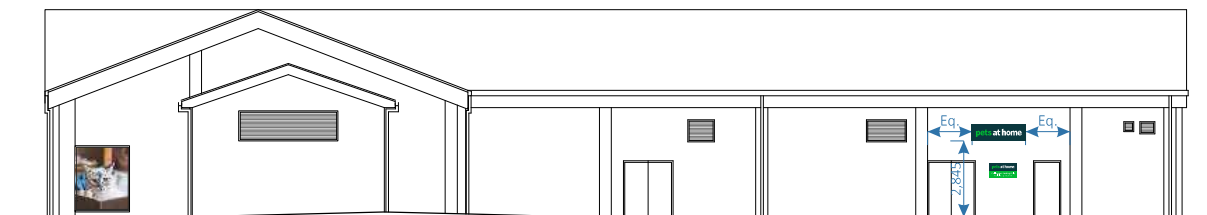

Rear Elevation- Scale 1:200 @ A3

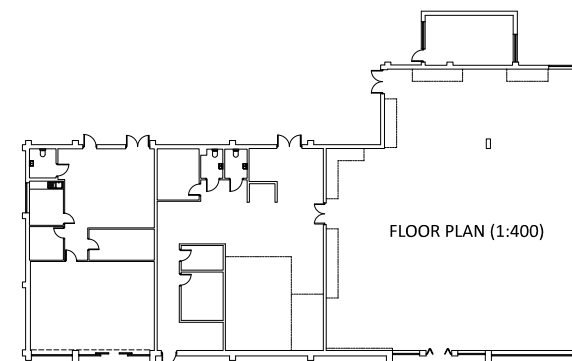

FLOOR PLAN (1:400)



Sign-A - Scale 1:50

1-off New Signcase Finished Grey c/w Vinyl Applied Flex Face Skin
& Internal Static LED Illumination.



Sign-D - Scale 1:50

2-off Non-Illuminated Hinged and Lockable
40 x 60" Grey Painted Poster Cases Fitted in Direct
Replacement of Existing.




Sign-B - Scale 1:50

1-off New Signcase Finished Grey c/w Vinyl Applied
Flex Face Skin & Internal Static LED Illumination.



Sign-C - Scale 1:50

1-off New Signcase Finished Grey c/w Vinyl Applied
Flex Face Skin & Internal Static LED Illumination.

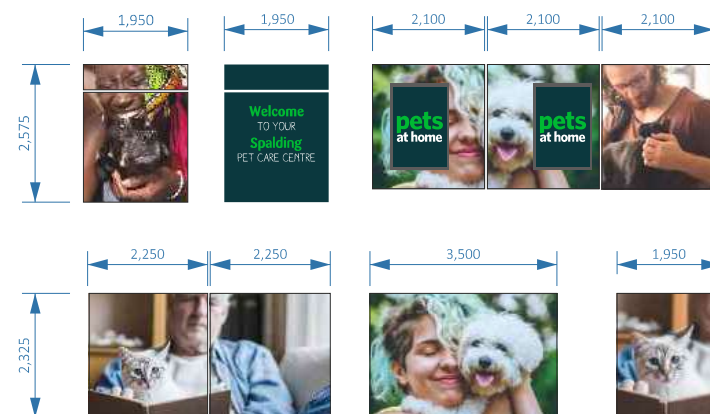

Sign-E: Scale 1:100

Various Windows to Receive Digitally Printed and Satin
Clear Laminated Vinyl Graphics.

All Sizes Shown are Subject to Full Site Survey

Rev.:	Rev Date:	Revision Details:

File Name: Proposal Drawings 03					Client: Pets at Home
Job No: 60875	Scale: as above	Drawn by: M.R.W	Checked by:	Date: 1.3.23	Site: Spalding

