





EXISTING FRONT ELEVATION
SCALE 1:50

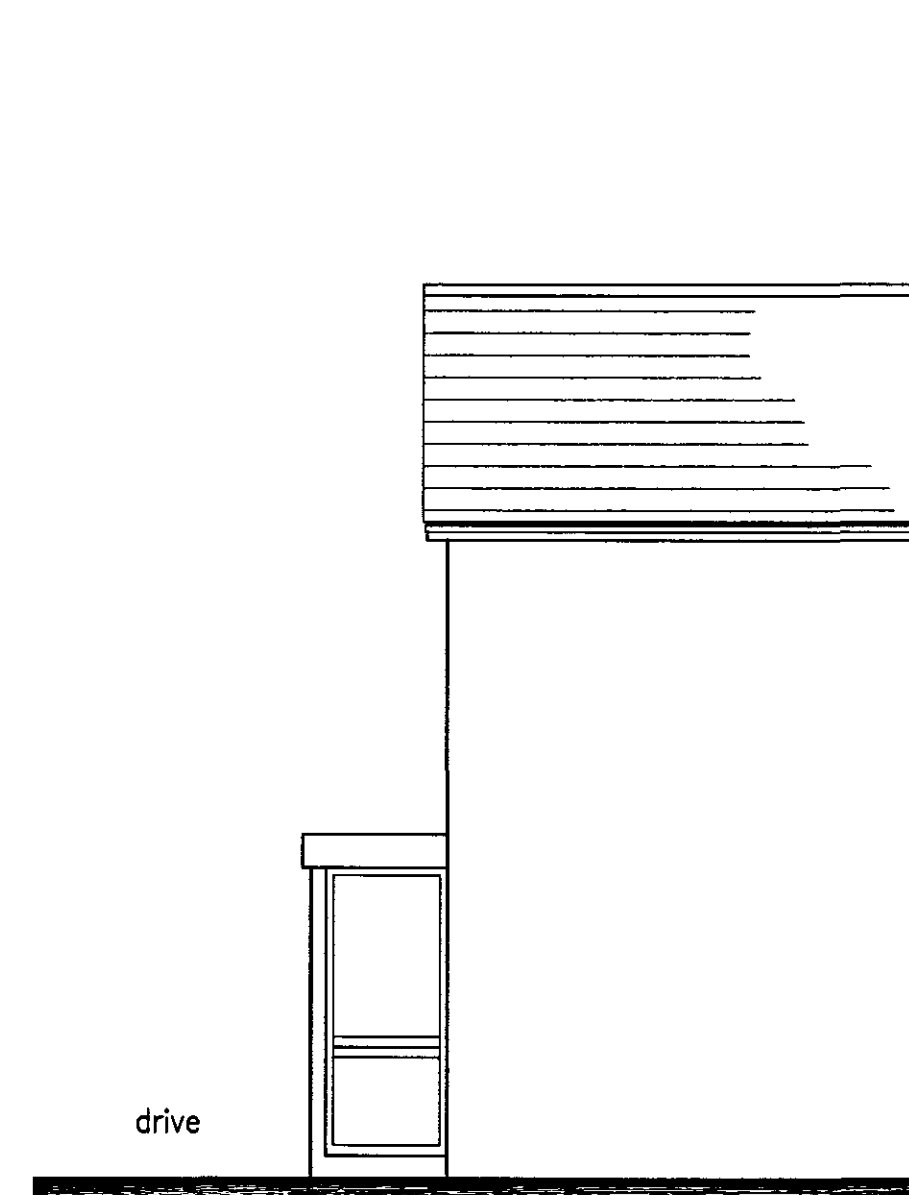


EXISTING SIDE ELEVATION
SCALE 1:50




PROPOSED FRONT ELEVATION
SCALE 1:50

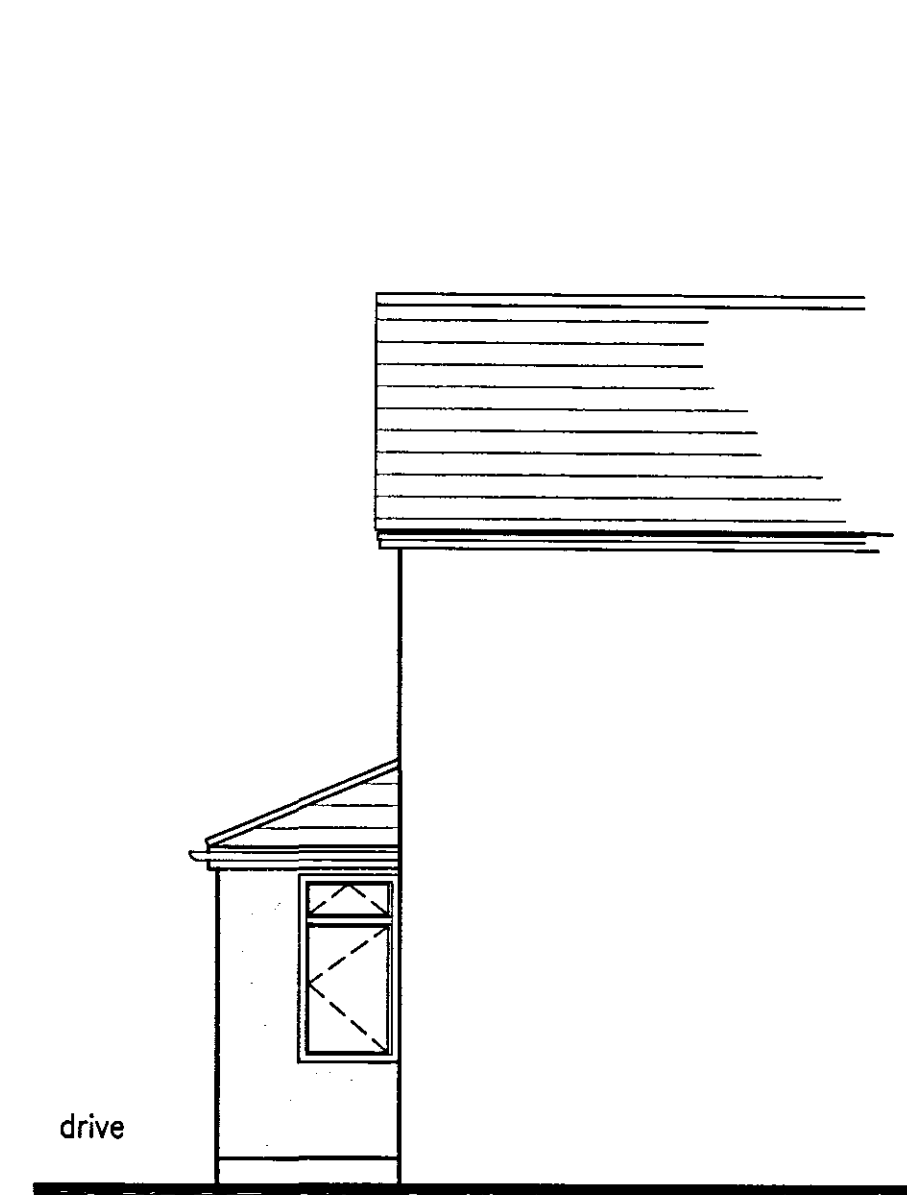

PROPOSED SIDE ELEVATION
SCALE 1:50

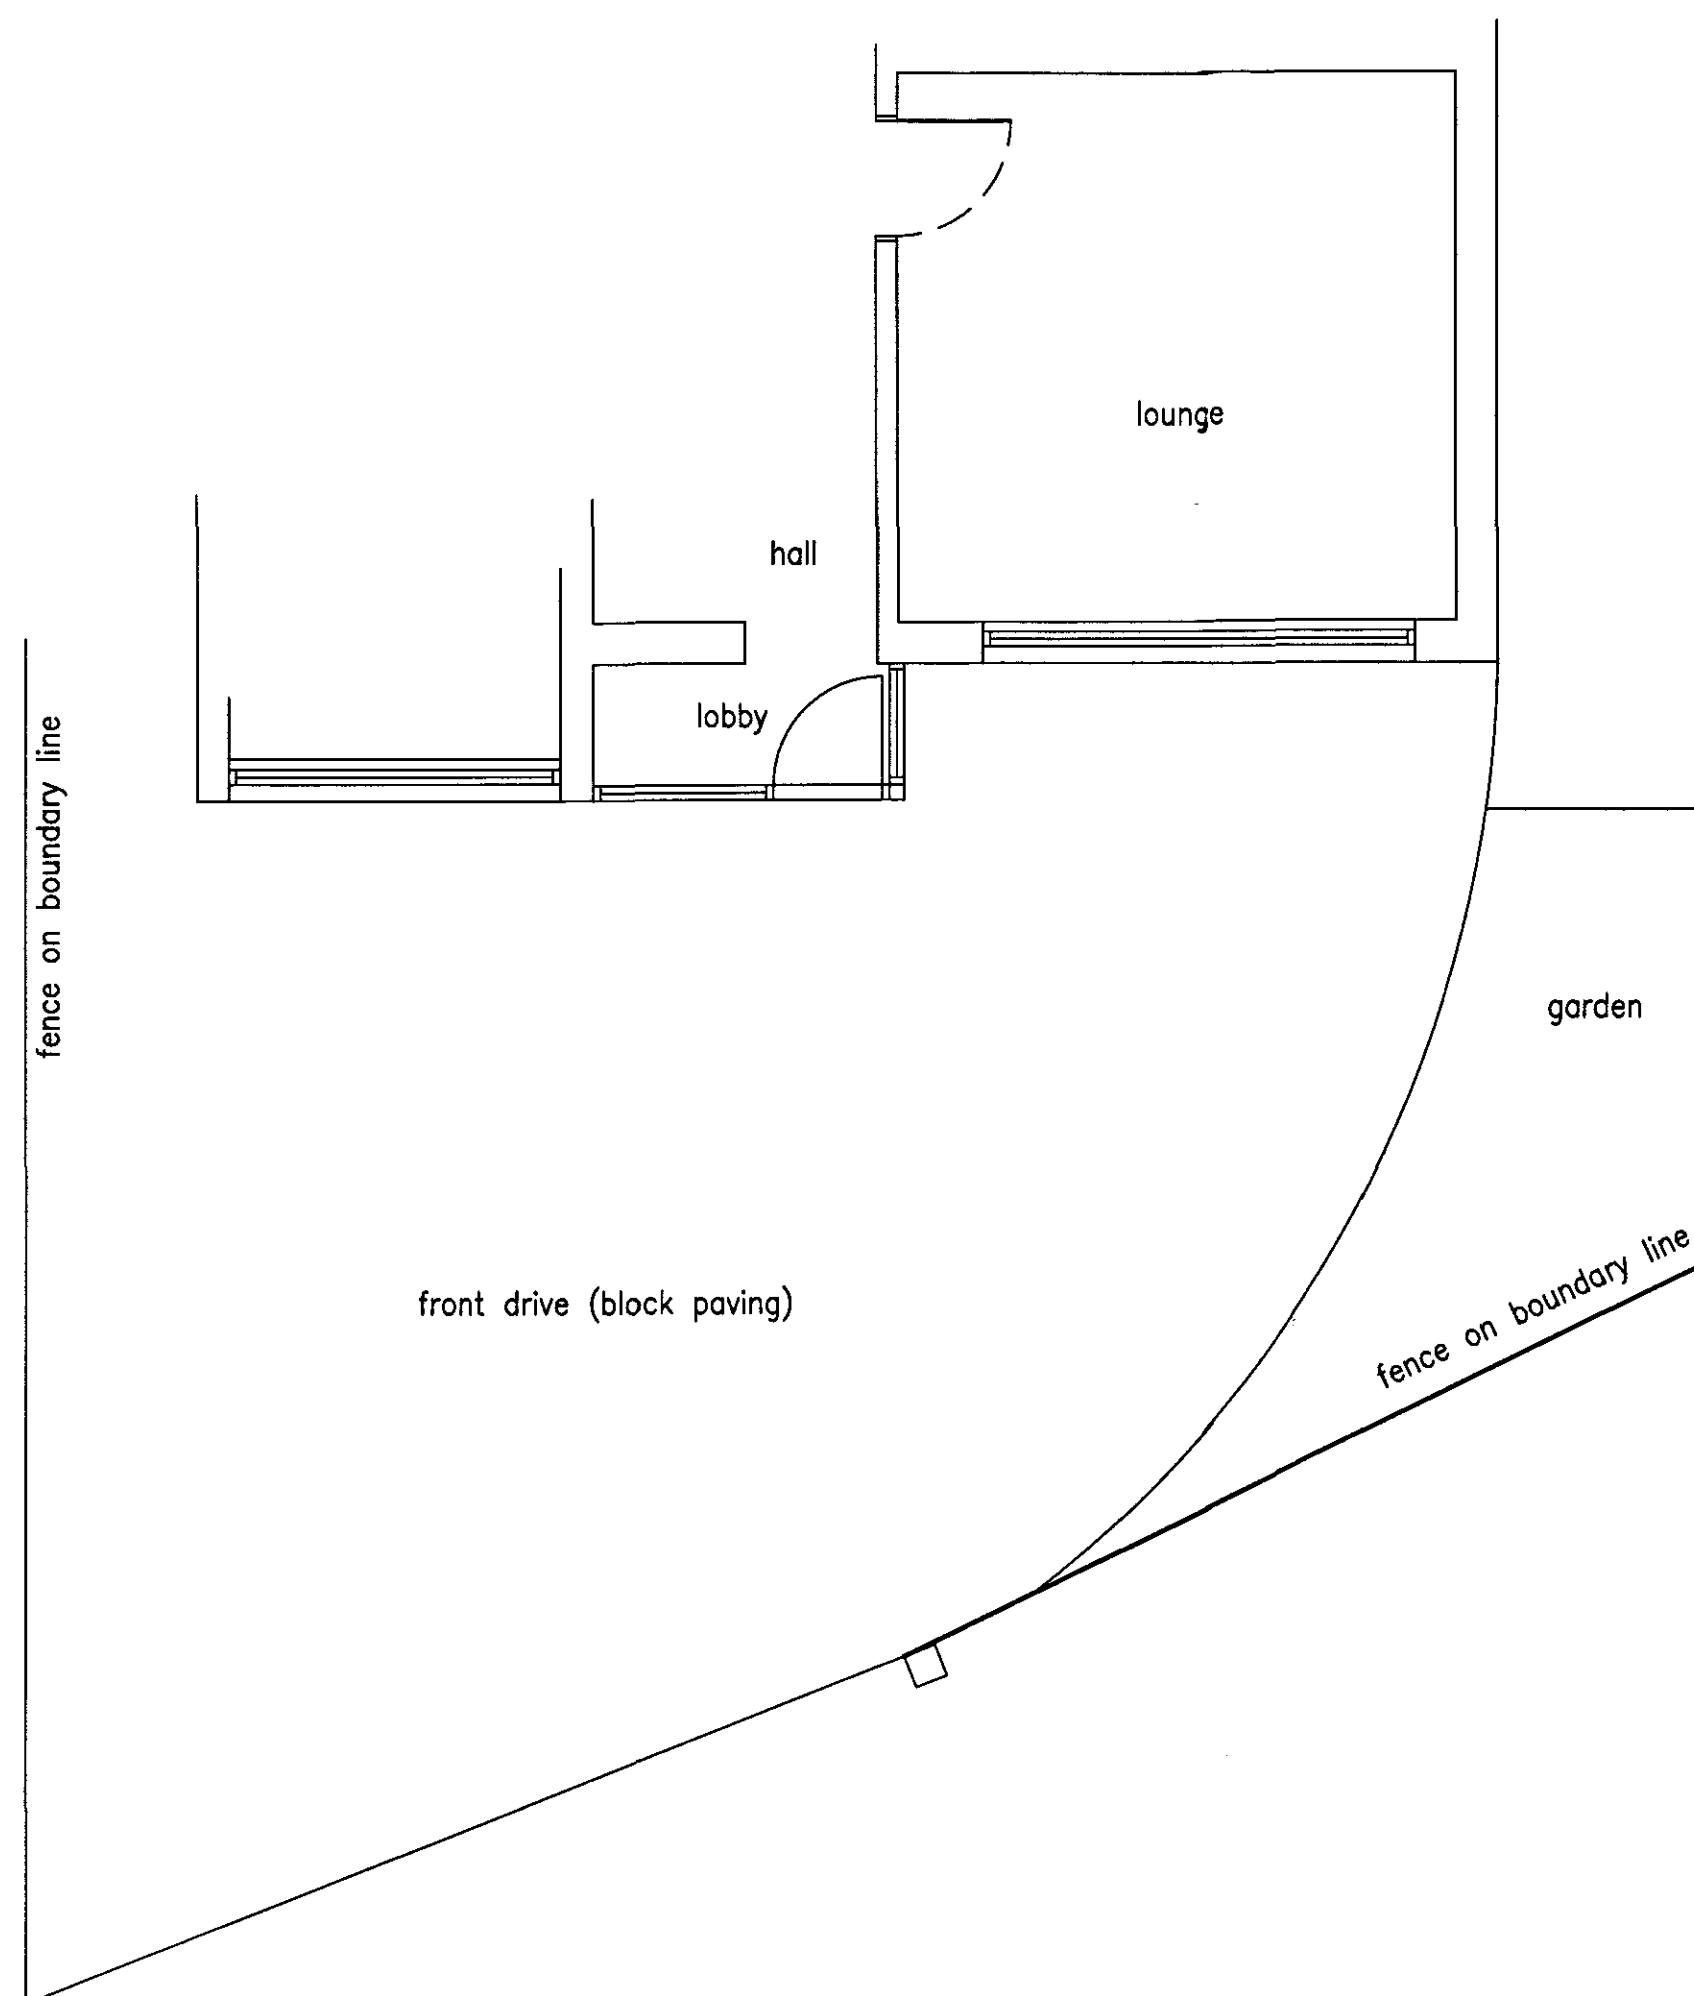

EXISTING GROUND FLOOR PLAN
SCALE 1:50

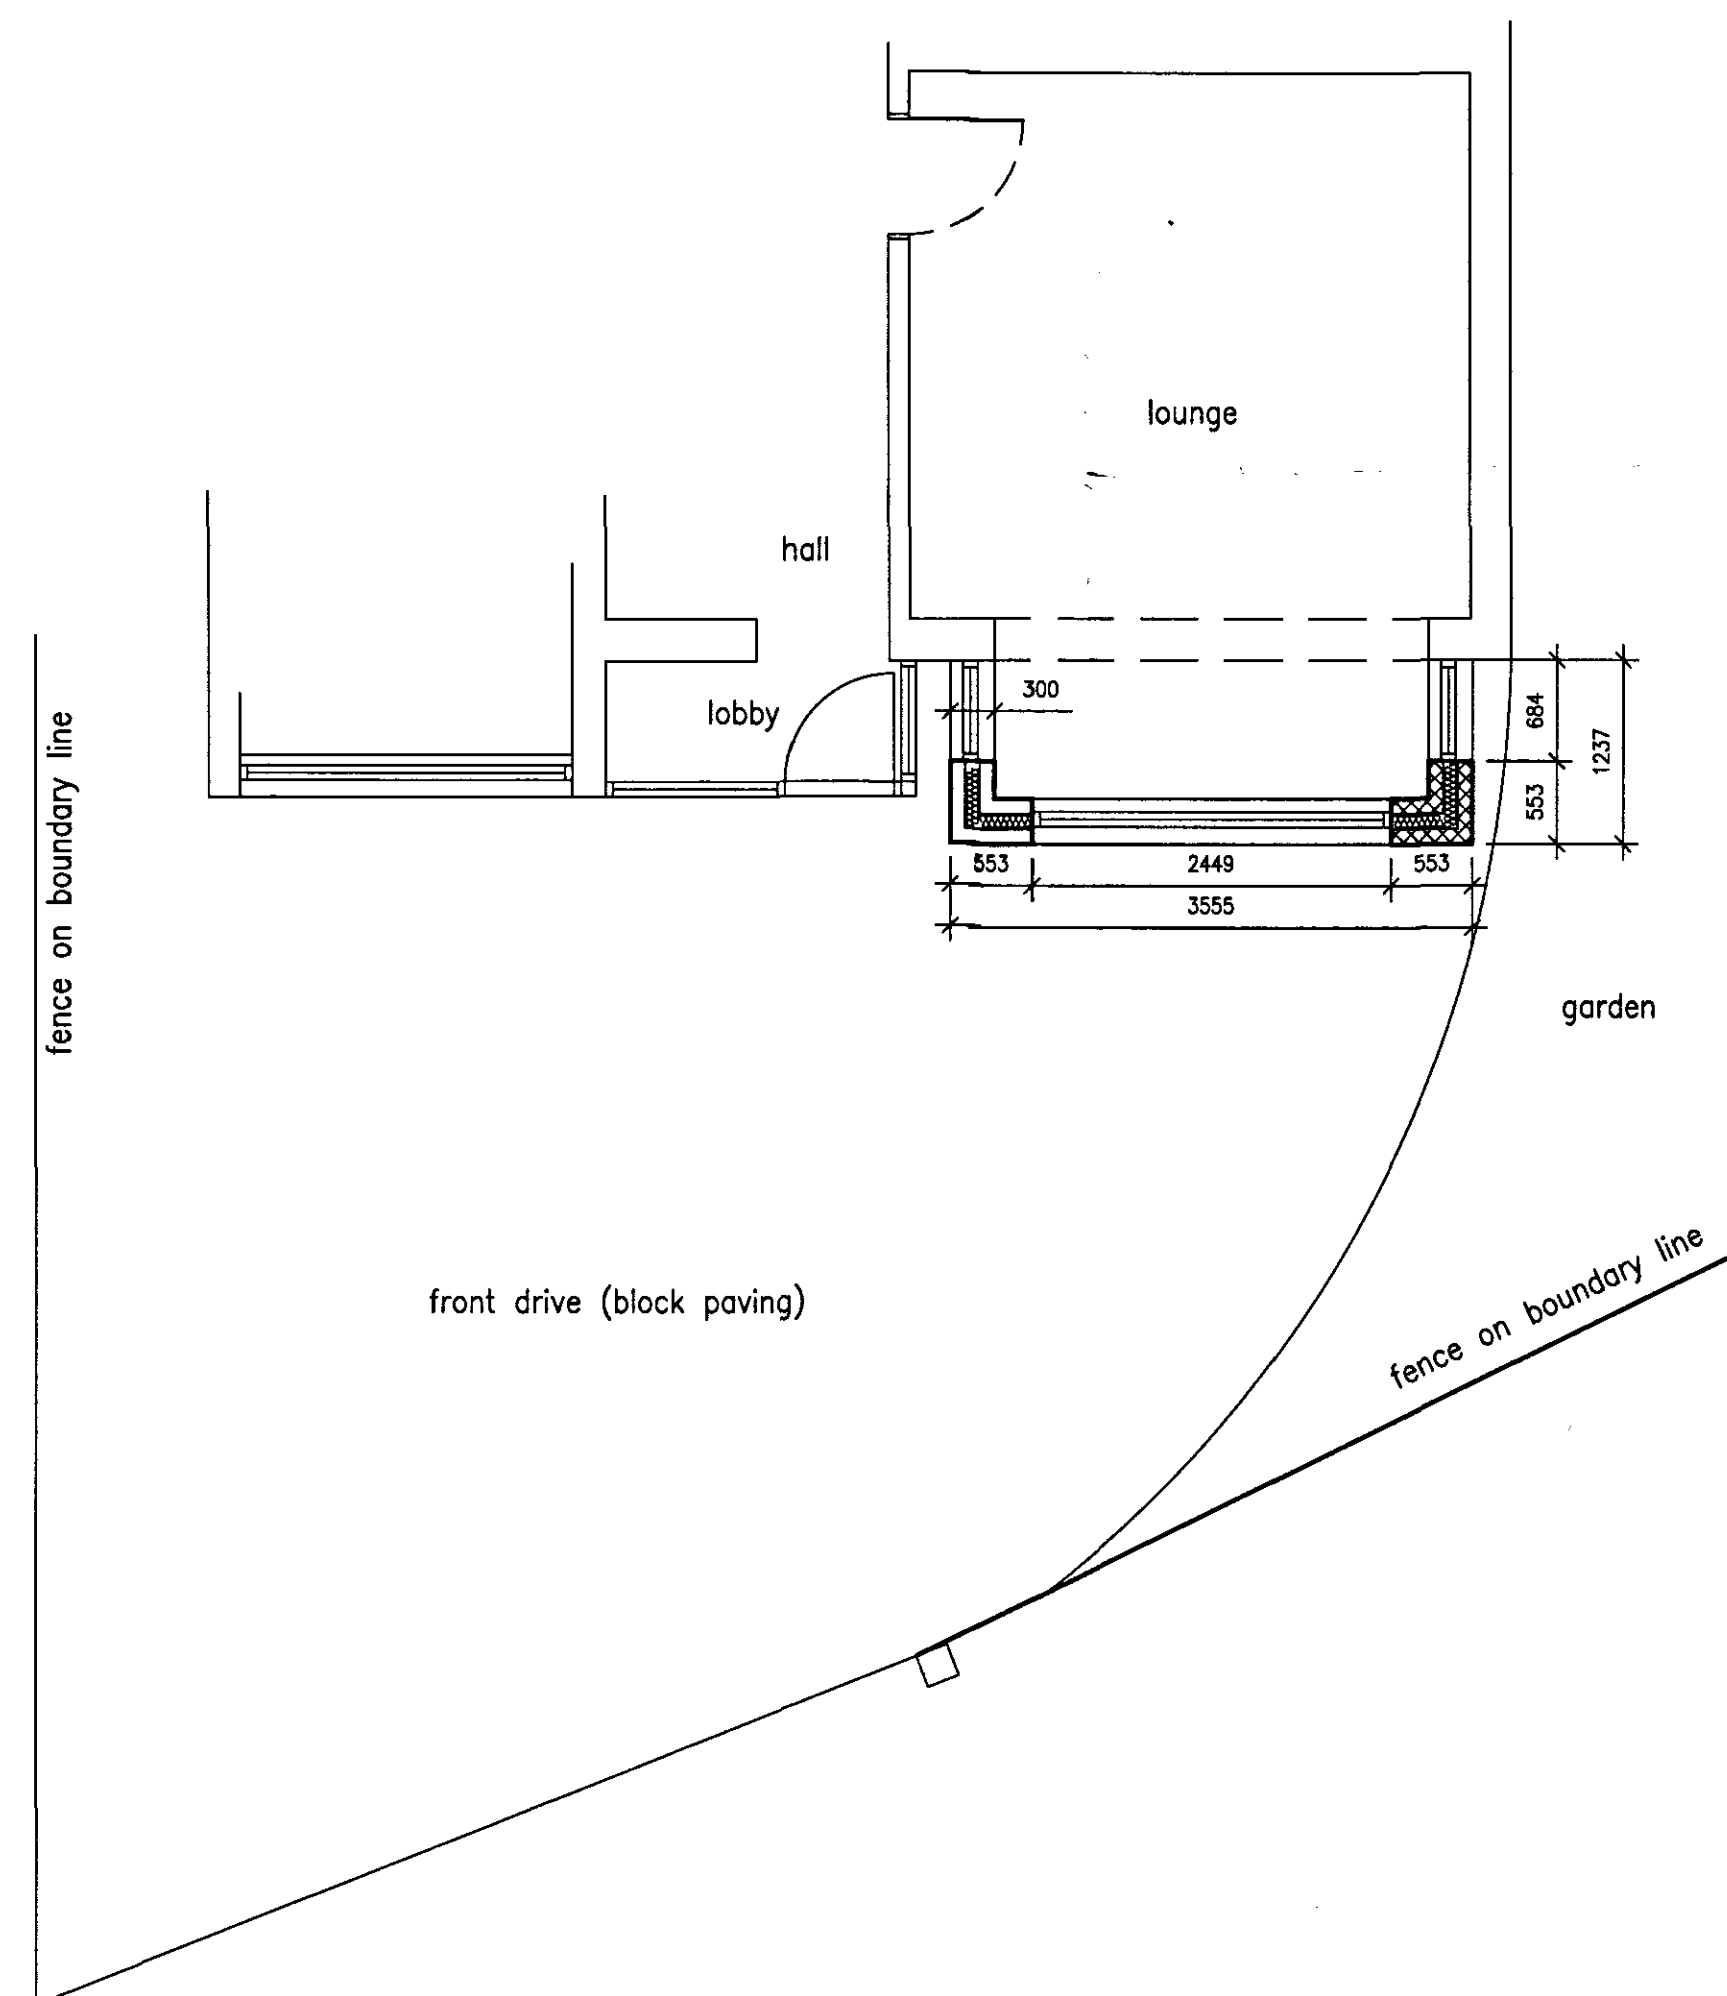


PROPOSED GROUND FLOOR PLAN
SCALE 1:50



SITE LOCATION PLAN 1:1250

$$\begin{aligned}
 &1.237 \times 3.555 \times 1.9 \\
 &= 8.36 \\
 &(2.6 - 1.9) \times 1.237 \times 3.555 \\
 &\div 2 = 1.54 \\
 &9.9
 \end{aligned}$$

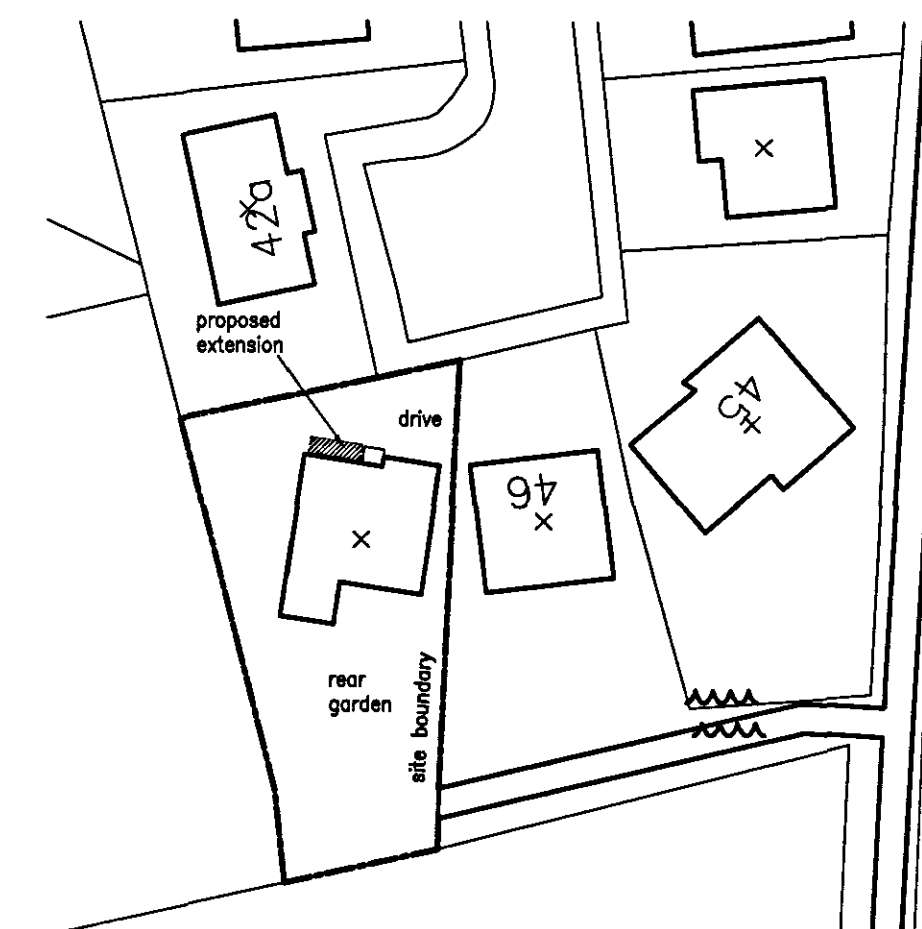

SITE PLAN 1:500

**DETERMINED
PLAN**

S420
PLANNING & DEVELOPMENT
20 FEB 2008
Ref. 0219108



GOOD-DESIGNING Ltd
LITTON HOUSE,
GLOBAL BUSINESS PARK,
SAVILLE ROAD,
PETERBOROUGH,
PE3 7PR.

TEL 01733 843366
E-MAIL
good.designing@ntlworld.com

PROJECT
Proposed extension
to 44 Exeter Drive
Spalding.

date:
13th February 2008

DRAWING
Existing and
Proposed Plans and
Elevations and
Location plan

drawing number:
08015-001