

Key

- 1. Existing single storey element to be demolished

Key

- 1. New facing brickwork - existing walls to be relined
- 2. New stone cladding - existing walls to be relined
- 3. New slate tile (fibre cement) - existing timber fascia and concrete tile roof to be replaced
- 4. New grey windows and doors - existing white uPVC to be replaced
- 5. New grey gutters and trims - existing to be replaced



Existing Front (SW) Elevation
1:100



Proposed Front (SW) Elevation
1:100



REV	DATE	COMMENTS												
			SW	A3	PROJECT TITLE 38 CROSS STREET									
					DRAWING TITLE FRONT ELEVATION									
					DWG STATUS PLANNING									
			DRAWN	—	JOB NO.	15001	DATE	05/03/2016	FILE	—				
			CHECKED	—	DWG NO.	PL006	REVISION	—	SCALE	1:100				

Key


- Existing single storey element to be demolished



Existing Rear (NE) Elevation
1:100

Key

1. New facing brickwork - existing walls to be relined
2. New stone cladding - existing walls to be relined
3. New slate tile (fibre cement) - existing timber fascia and concrete tile roof to be replaced
4. New grey windows and doors - existing white uPVC to be replaced
5. New grey gutters and trims - existing to be replaced
6. Single ply membrane to flat roof roof in slate grey colour

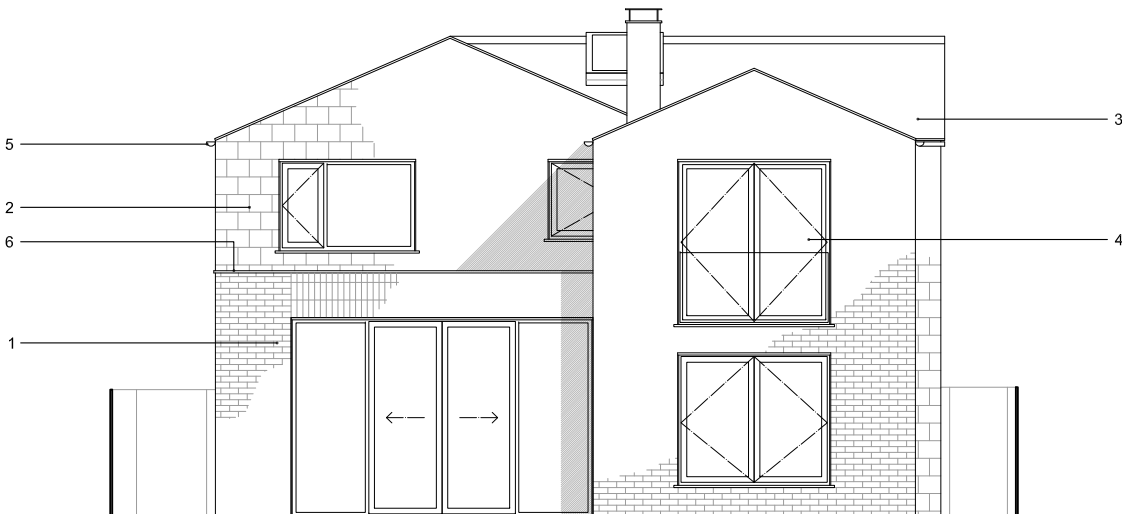Proposed Rear (NE) Elevation
1:100

REV	DATE	COMMENTS

NE

A3

PROJECT TITLE 38 CROSS STREET


DRAWING TITLE REAR ELEVATION

DWG STATUS PLANNING


DRAWN	—	JOB NO.	15001	DATE	05/03/2016	FILE	—
CHECKED	—	DWG NO.	PL007	REVISION	—	SCALE	1:100

Key

- 1. New facing brickwork - existing walls to be relined
- 2. New stone cladding - existing walls to be relined
- 3. New slate tile (fibre cement) - existing timber fascia and concrete tile roof to be replaced
- 4. New grey windows and doors - existing white uPVC to be replaced
- 5. New grey gutters and trims - existing to be replaced
- 6. Single ply membrane to flat roof roof in slate grey colour

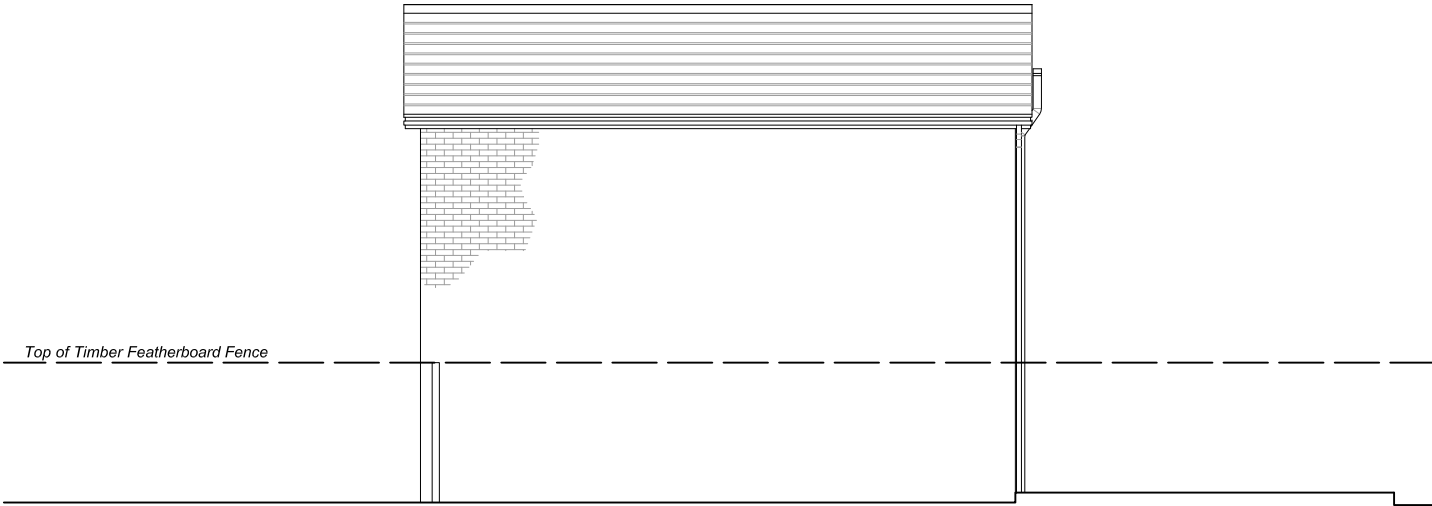

Existing Side (SE) Elevation
1:100

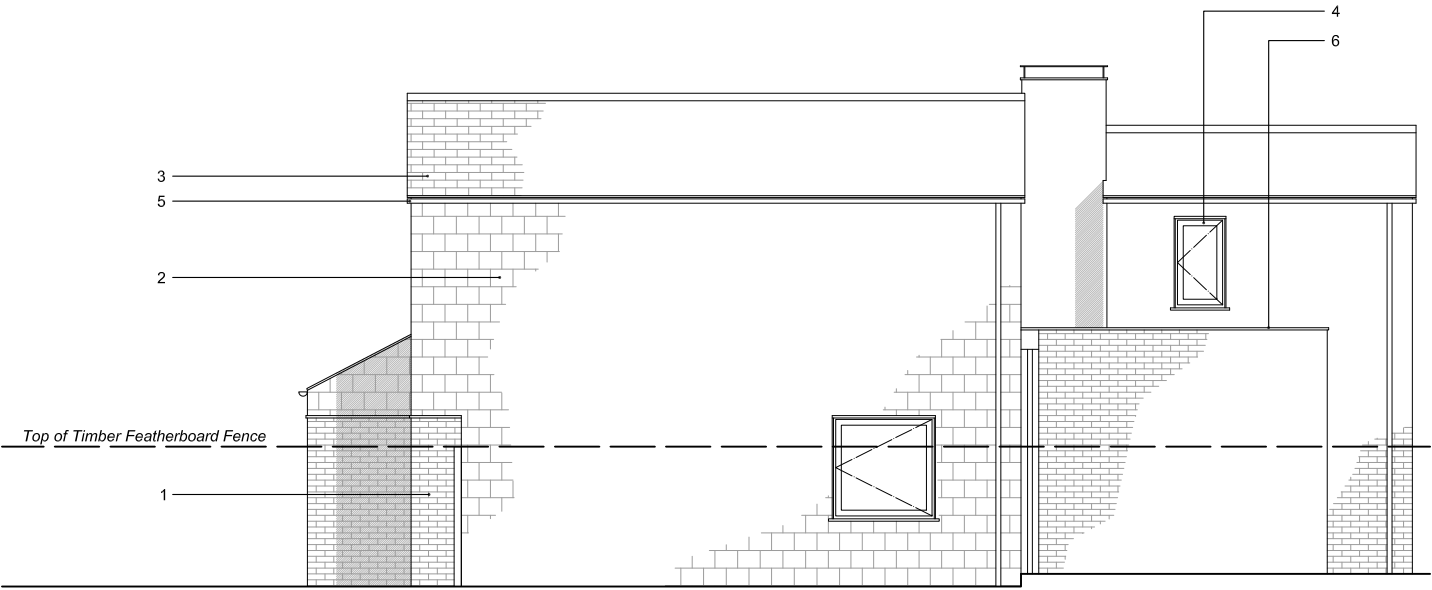

Proposed Side (SE) Elevation
1:100



REV	DATE	COMMENTS								
			SE		A3		PROJECT TITLE 38 CROSS STREET			
							DRAWING TITLE RIGHT SIDE ELEVATION			
							DWG STATUS PLANNING			
			DRAWN		—		JOB NO.	15001	DATE	05/03/2016
			CHECKED		—		DWG NO.	PL008	REVISION	—
							FILE		—	
							SCALE		1:100	

Key


- 1. Existing single storey element to be demolished

Key

- 1. New facing brickwork - existing walls to be relined
- 2. New stone cladding - existing walls to be relined
- 3. New slate tile (fibre cement) - existing timber fascia and concrete tile roof to be replaced
- 4. New grey windows and doors - existing white uPVC to be replaced
- 5. New grey gutters and trims - existing to be replaced
- 6. Frosted window to first floor bathroom
- 7. Rooflight
- 8. Meter cupboard



Existing Side (NW) Elevation
1:100

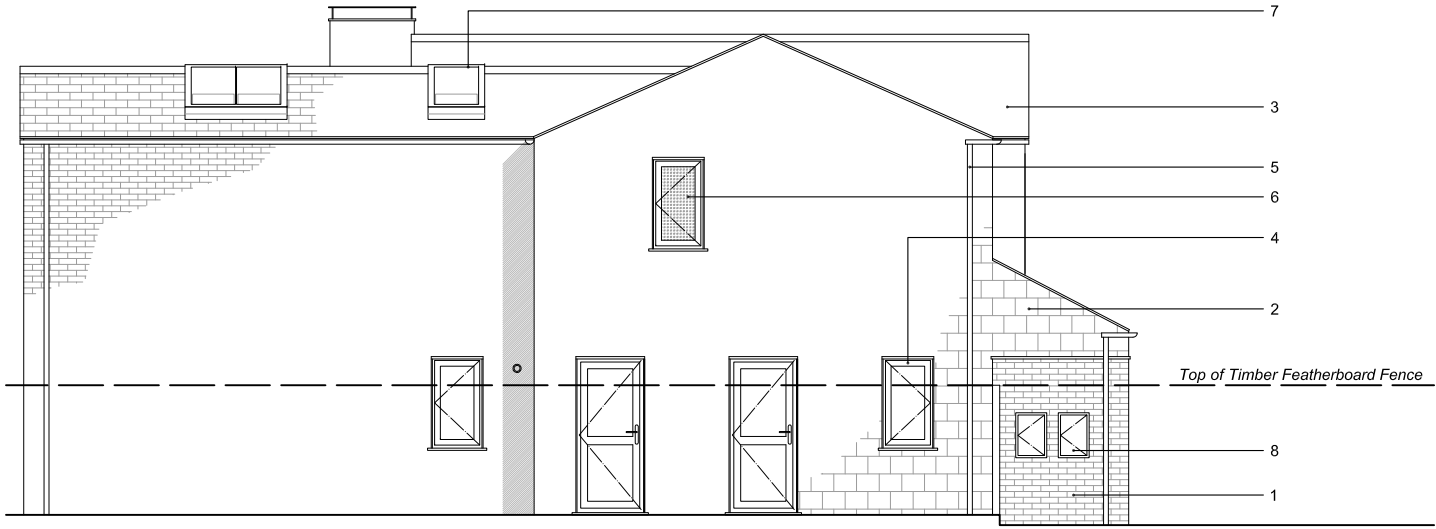

Proposed Side (NW) Elevation
1:100



REV	DATE	COMMENTS												
			NW	A3	PROJECT TITLE 38 CROSS STREET									
					DRAWING TITLE LEFT SIDE ELEVATION									
					DWG STATUS PLANNING									
			DRAWN	—	JOB NO.	15001	DATE	05/03/2016	FILE	—				
			CHECKED	—	DWG NO.	PL009	REVISION	—	SCALE	1:100				