


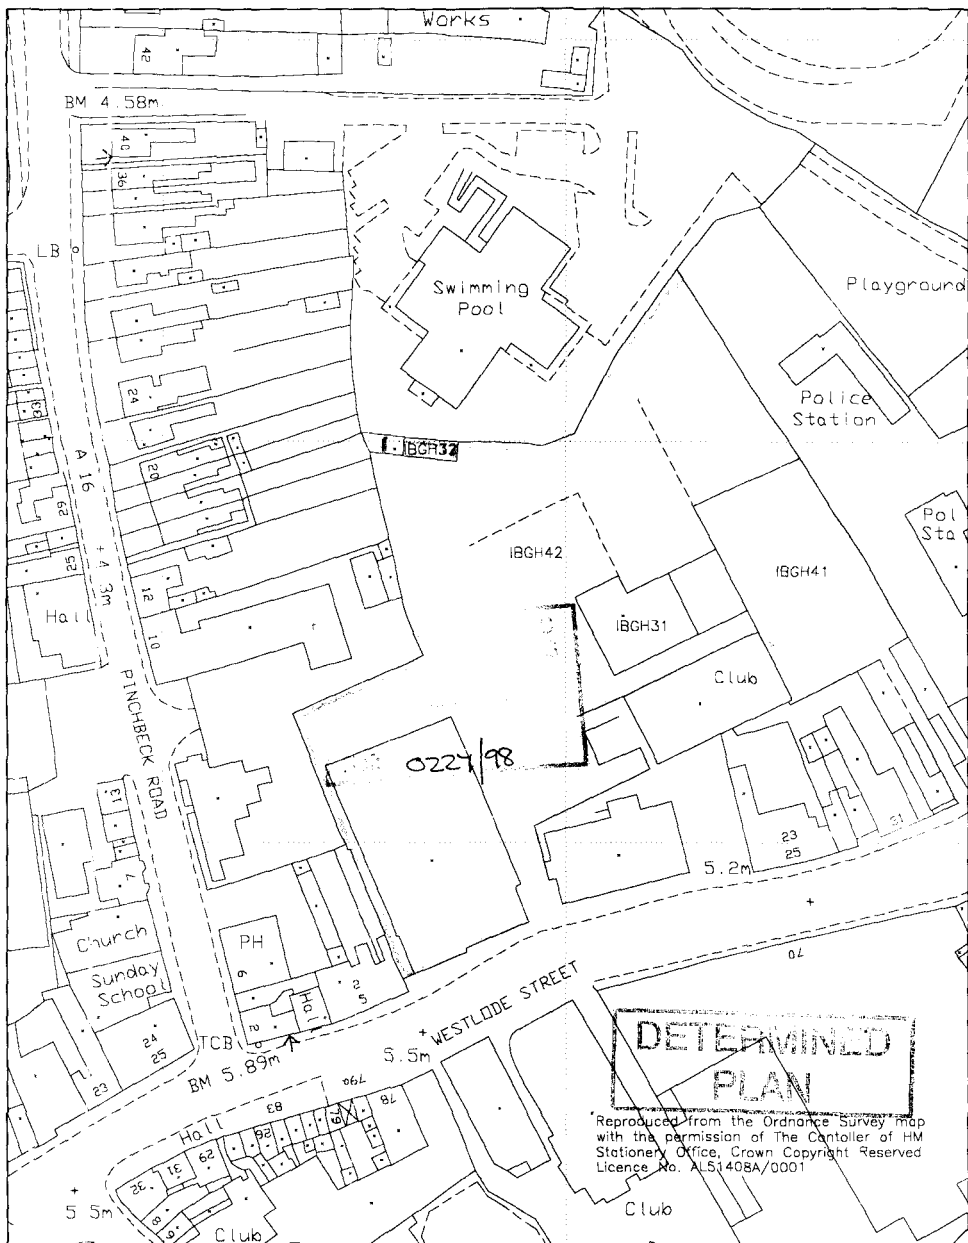

Reproduced from the Ordnance Survey map
with the permission of The Controller of HM
Stationery Office, Crown Copyright Reserved
Licence No. AL51408A/0001

Drawing No. S/96/100/02

Broadgate House
Spalding

Drawn S.A.K

Scale 1 : 1250

Date 28.03.96

TITLE

Site Plan

Broadgate Builders (Spalding) Ltd

Broadgate House, Weston Hills,
Spalding, Lincolnshire, PE12 6DB.

Telephone: (01406) 380532 Fax: (01406) 380014