


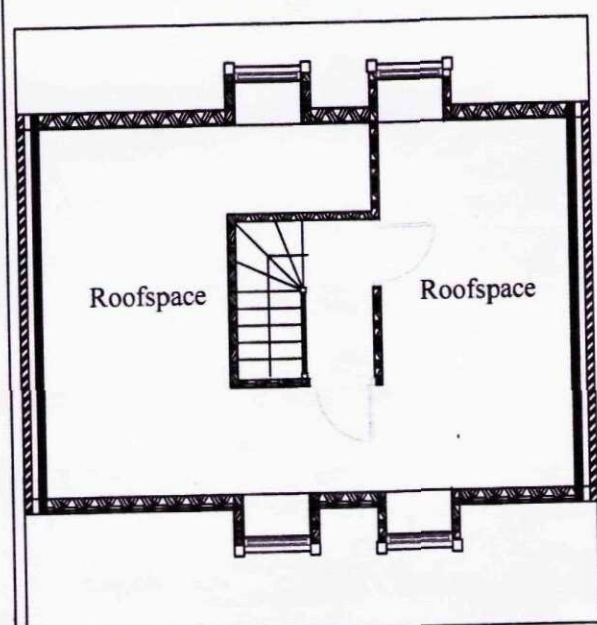
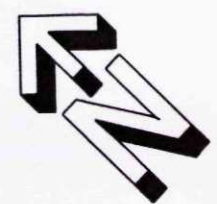


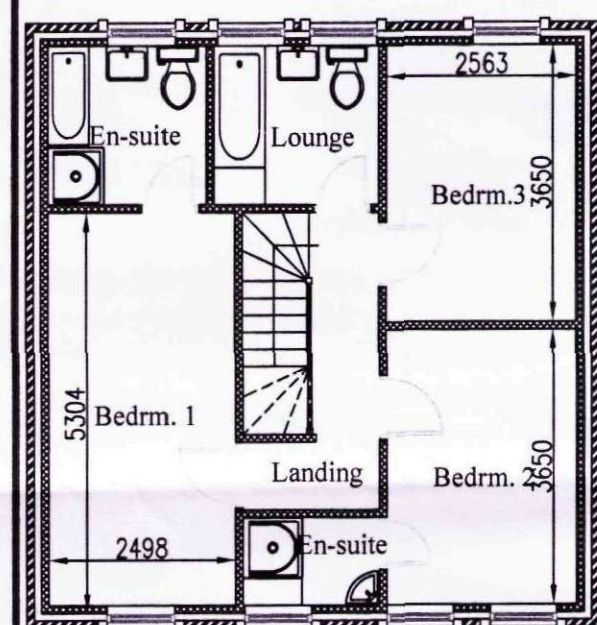

SECOND FLOOR PLAN

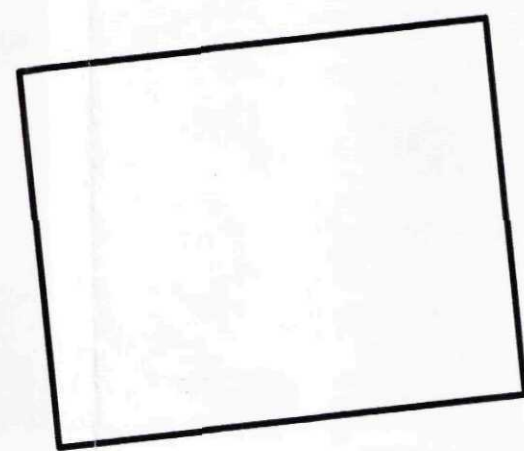

FIRST FLOOR PLAN

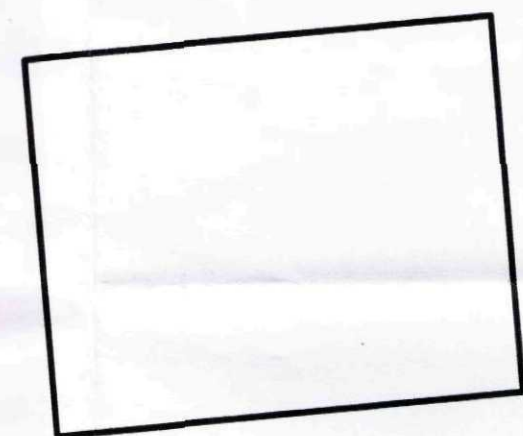


8 Clay Lake


CLAY LAKE




Charcoal grey double roman concrete tiles
Charcoal grey tilehanging

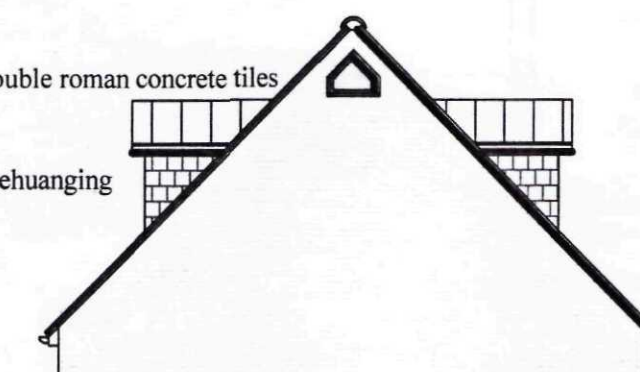

LBC Nene Valley Facing brickwork.

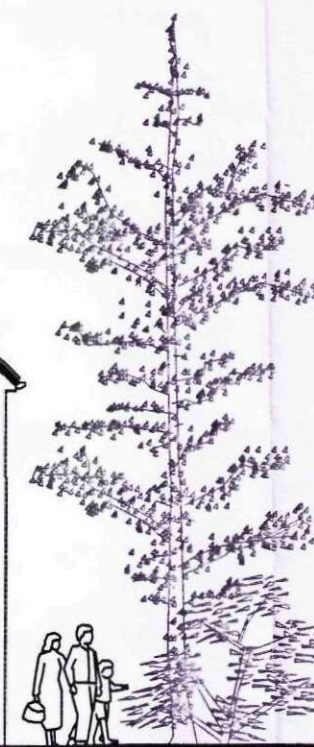

WEST ELEVATION

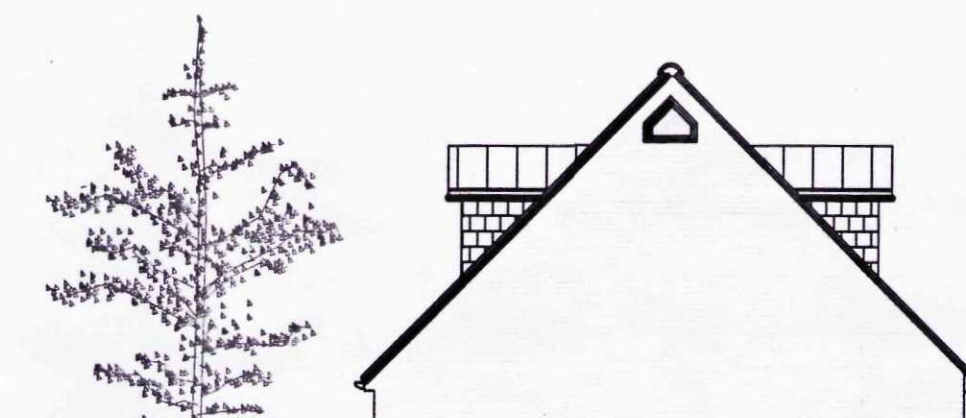


LBC Nene Valley Facing brickwork.

EAST ELEVATION





SOUTH ELEVATION

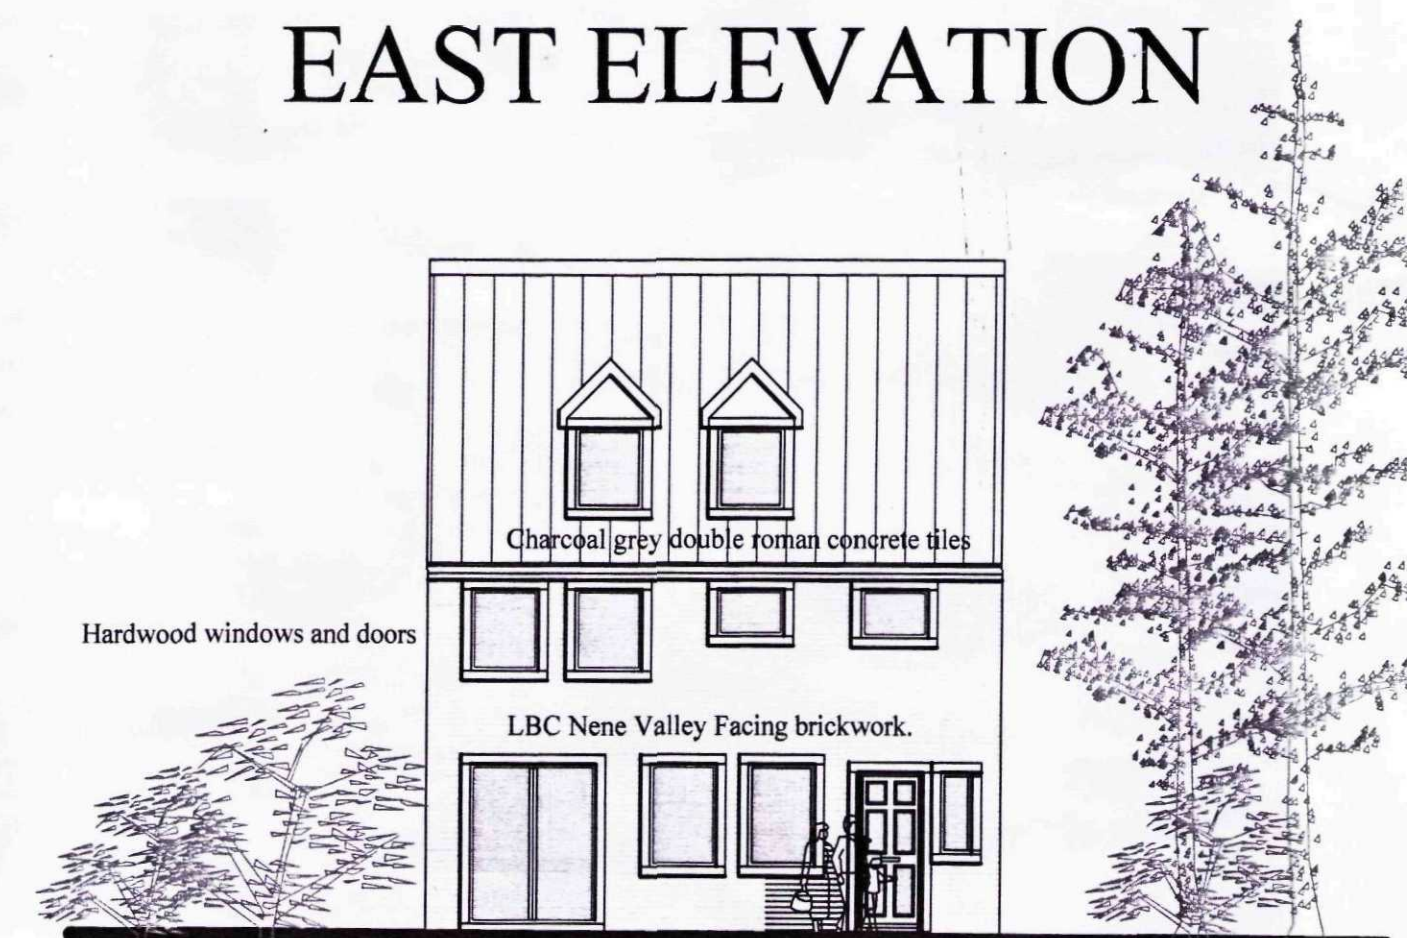


NORTH ELEVATION

SHDC
PLANNING & DEVELOPMENT
20 MAR 2012
Ref. 0229-12

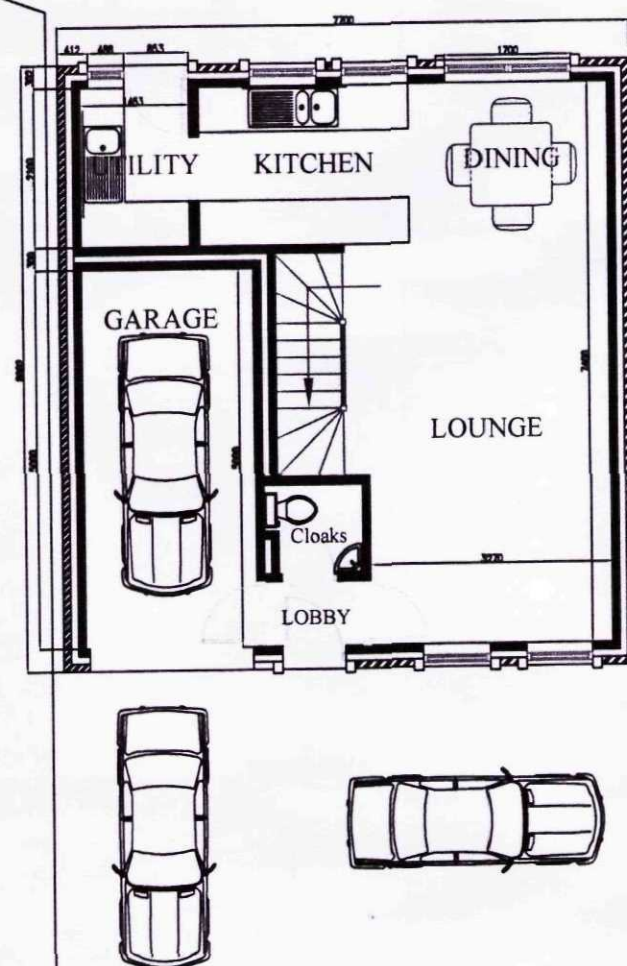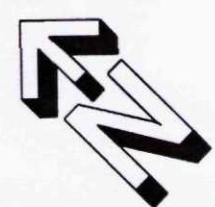


GROUND FLOOR PLAN
CLAY LAKE

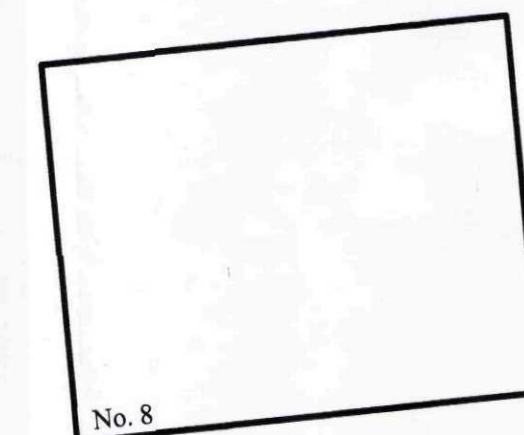


No. 8

ELECTRICAL SUB-STATION SITE

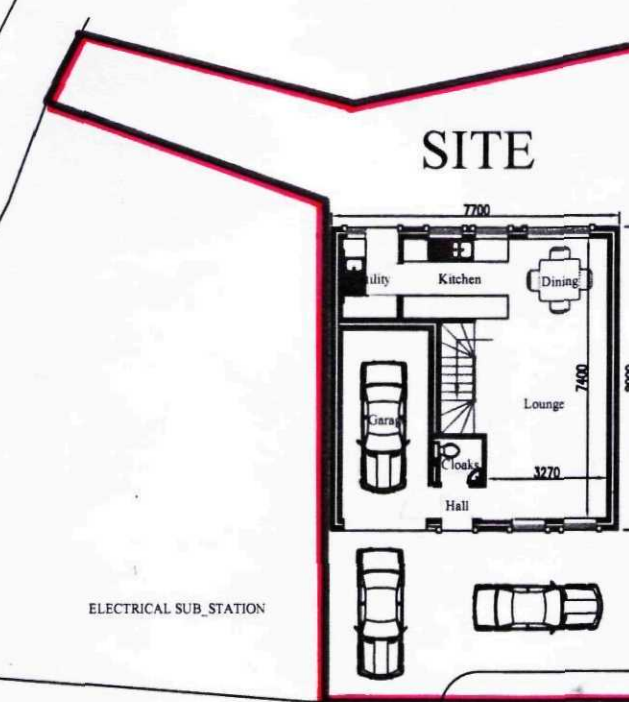

CLAY LAKE

SITE PLAN

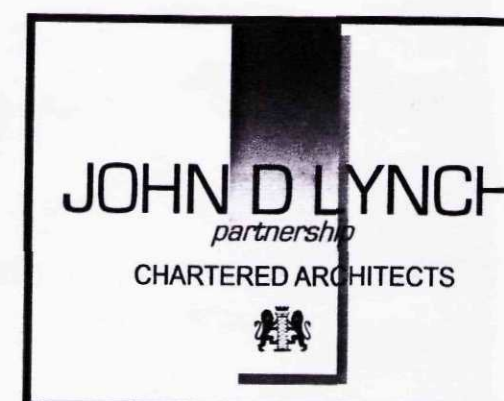

Client Mr Ben Gaskin	
Project New dwelling at No. 8 Clay Lake, Spalding.	
Drawing Plans & elevations of dwelling, Site Plan & Location Plan	
Date March 2012	Drawn
Job No. 1714	Drawing No. AD/1
Scale 1:100, 1:200, 1:1250	
Revisions A	

John D Lynch Dip. Arch (Dundee) ARIBA, AARC
28 Havock Street, Spalding, Lincs. PE11 1QF
Tel: 01775 724187, Fax: 01775 724187
Mobile: 07920102789