




Contractor to check all Dimensions on site prior to ordering materials / commencing work.Do Not Scale from this Drawing - If in doubt then please ask

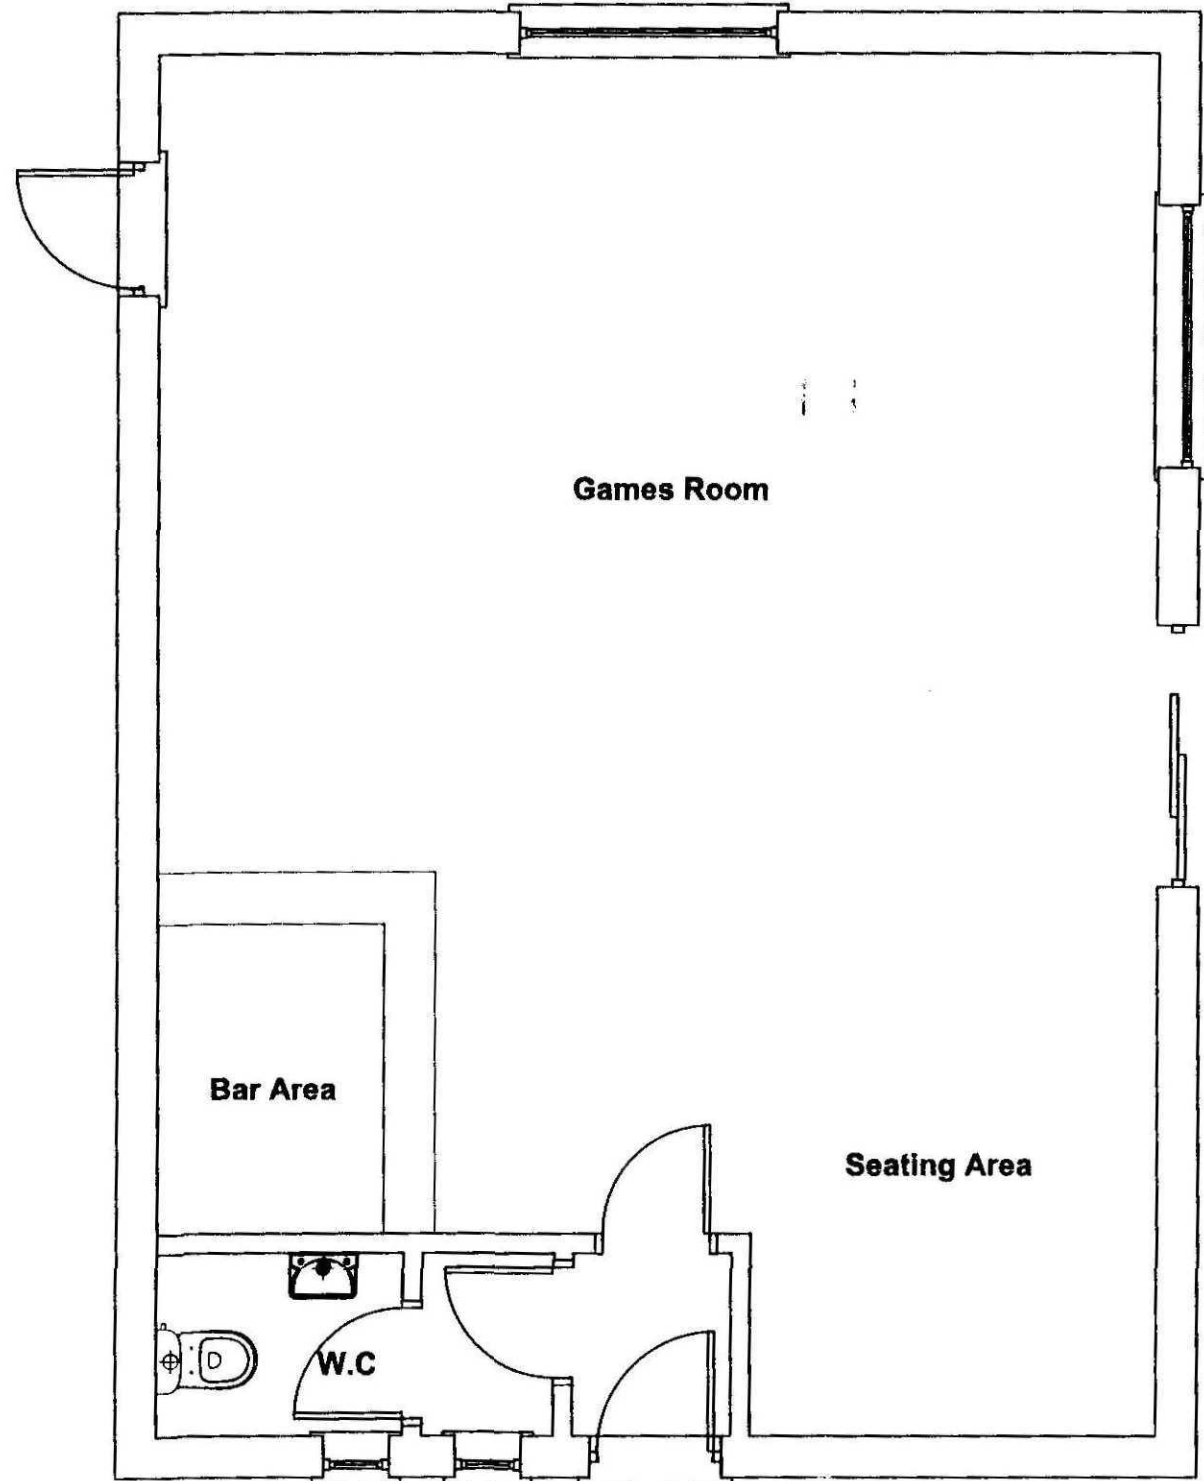


Existing Ground Floor Plan
Scale 1:50

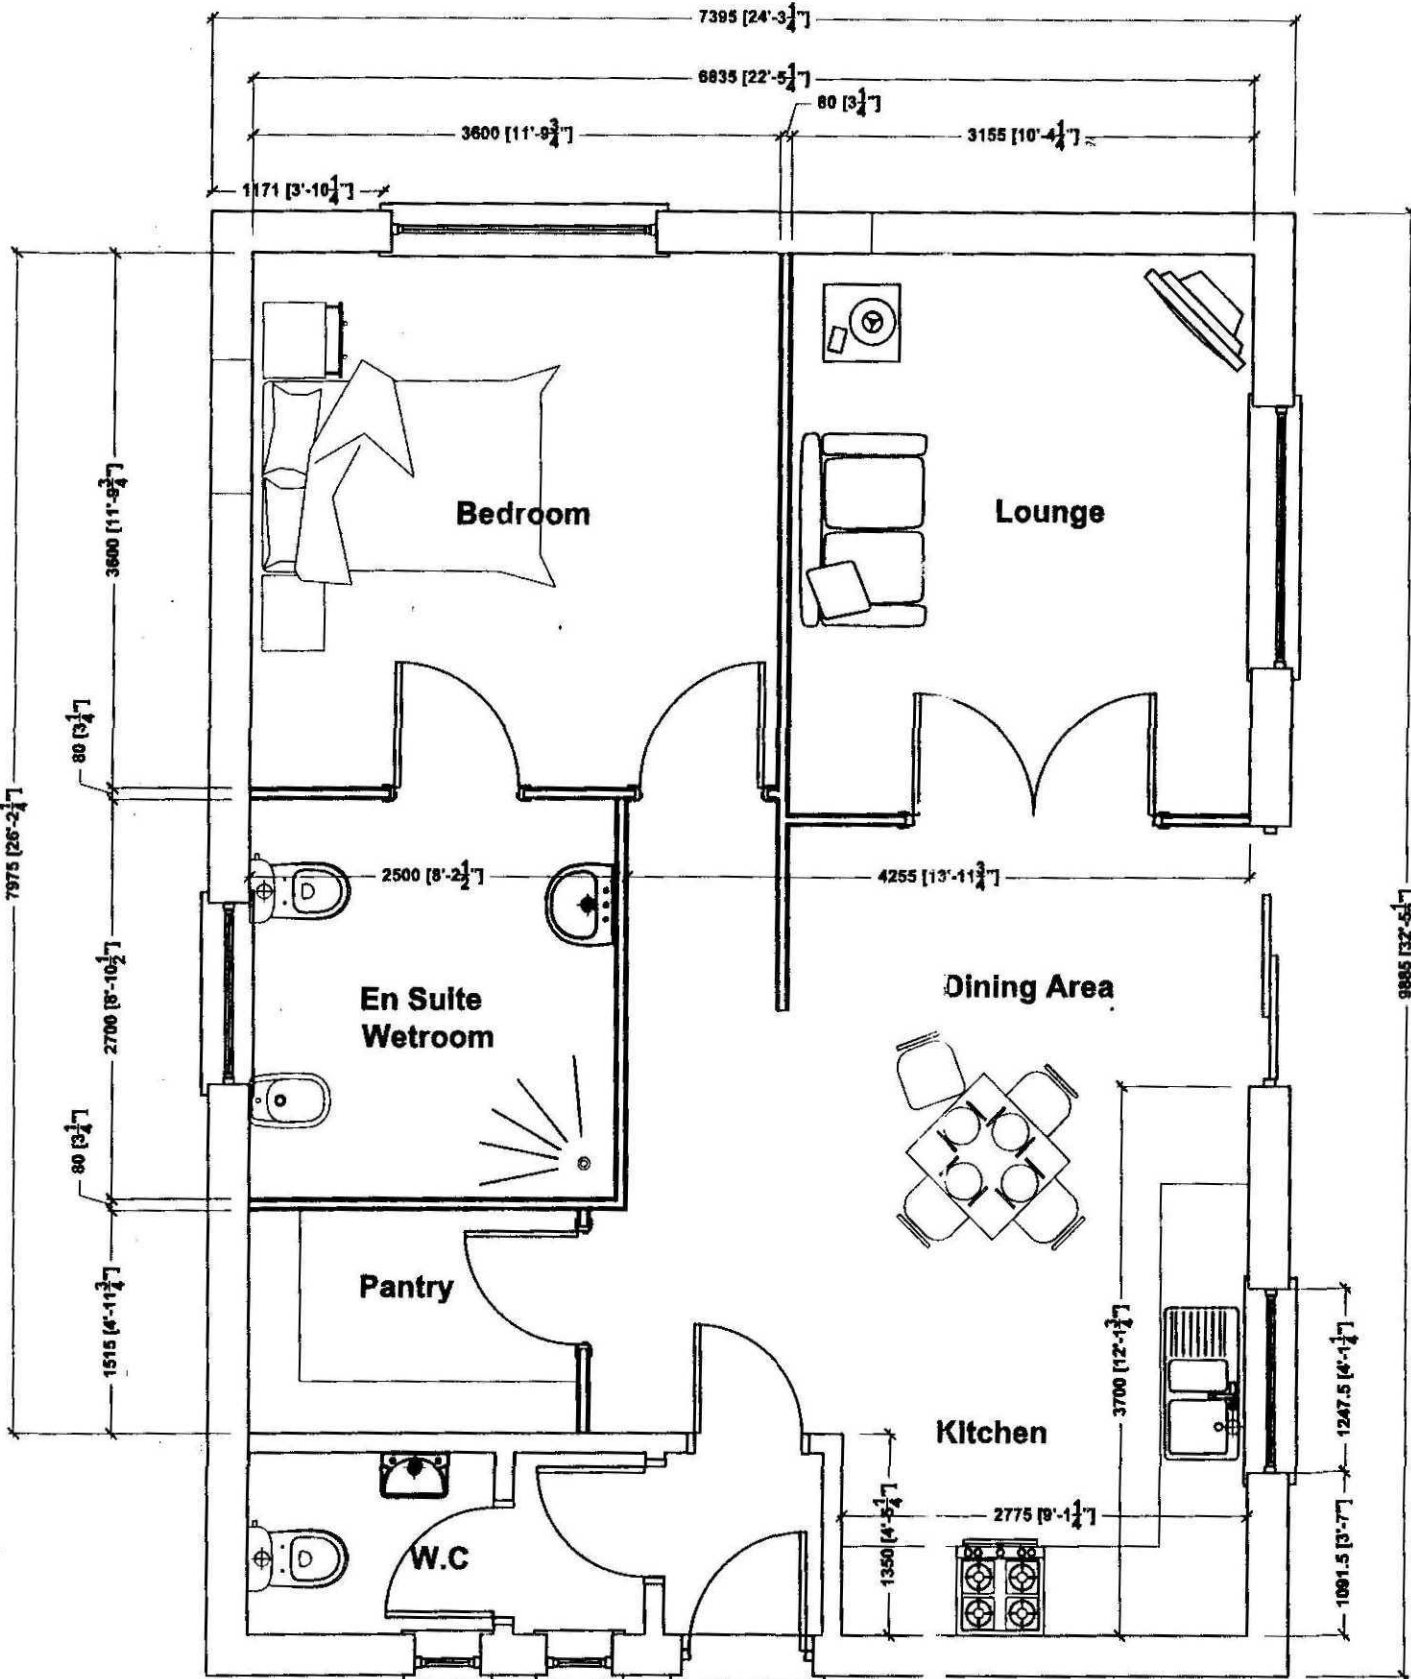


Proposed Ground Floor Plan
Scale 1:50

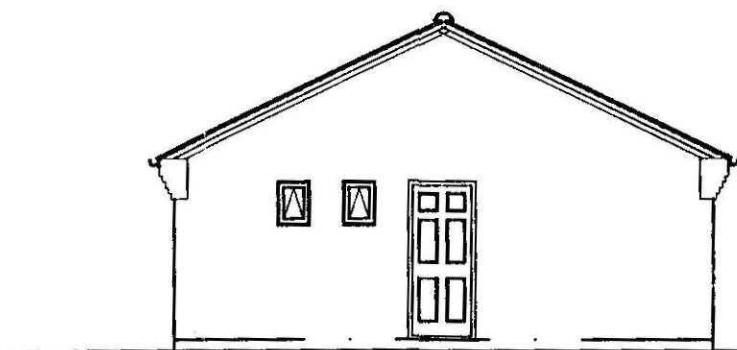


Existing Front Elevation
Scale 1:100

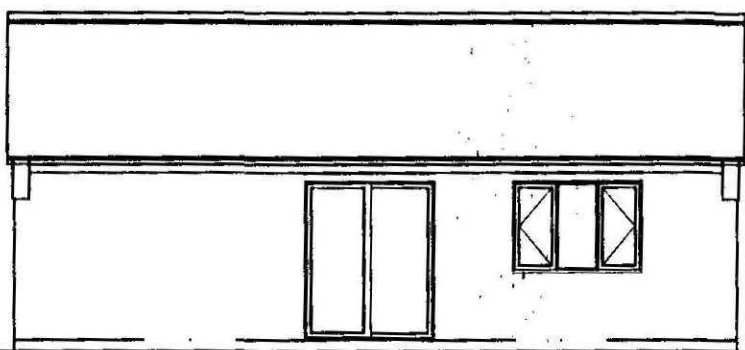

Existing Side Elevation
Scale 1:100

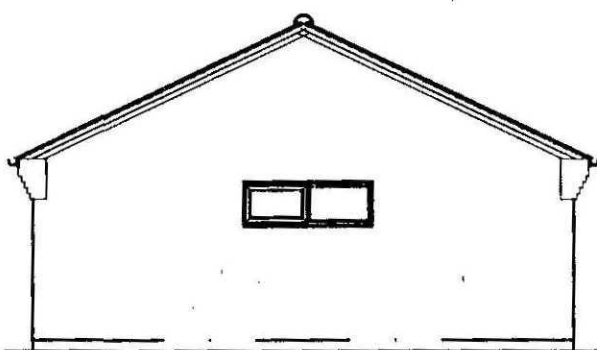


Existing Rear Elevation
Scale 1:100

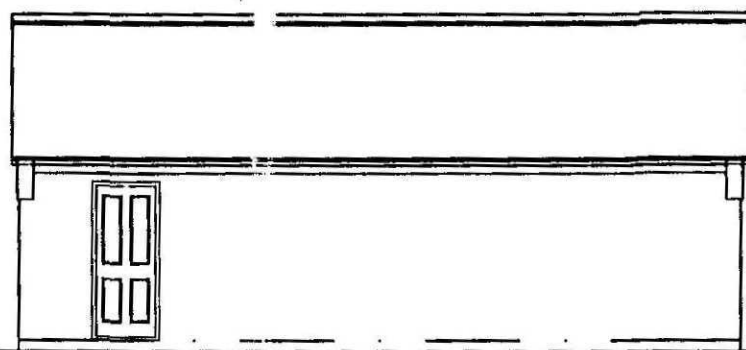


Existing Side Elevation
Scale 1:100




Proposed Front Elevation
Scale 1:100

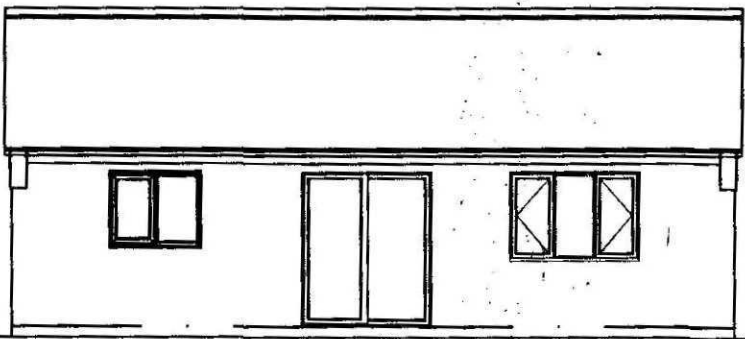


Proposed Side Elevation
Scale 1:100

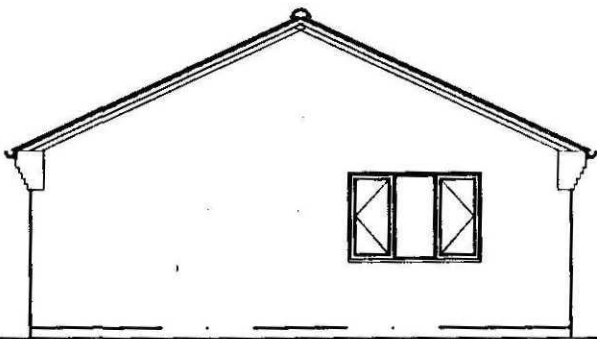

Proposed Rear Elevation
Scale 1:100

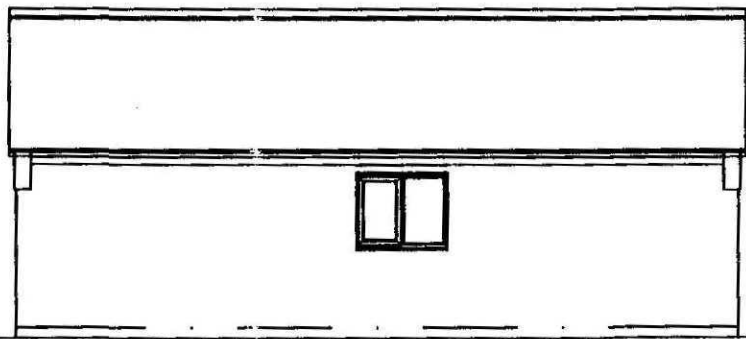

Proposed Side Elevation
Scale 1:100

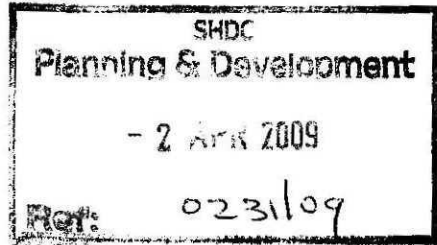

GENERAL CONDITIONS
Contractors are responsible for checking all dimensions on site when work commences and before ordering any materials. Any discrepancies should be brought to the attention of the Client for remedial action before commencing further.

All materials not specified to be of a standard suitable for the work proposed and be fit for purpose. All work to be in accordance with good building practice and all necessary BS codes for Workmanship on Building Sites.

Revisions

"B" - 17.03.09 - Amended to suit the Client's comments
"A" - 07.03.09 - Amended to suit the Client's comments

Client:

Mrs Matthews

Site:

Proposed Conversion of Existing Games Room into a Self Contained Granny Annex at 30 Matmore Gate Spalding

Dwg Title:

Existing & Proposed Floor Plans & Elevations



2nd Floor - 5B Sheepmarket

Spalding

P E 11 1 B H

Tel: 01775 788 921

e-mail: enquiries@remwaydesign.co.uk

Dwg Size

Drawing Number

Revision:

A1

1714-01

"B"

PLEASE NOTE:
Due to areas of the structure being covered, unexposed or otherwise inaccessible the notes / specifications of existing materials are subject to confirmation of site when it is feasible to expose the relevant areas of construction.