



OS Mastermap
10 March 2010
www.centremapslive.com


1:1250 scale print at A4

©Crown Copyright. All rights reserved. Licence no.
10001998


Mapping
sourced from

Ordnance
Survey

CENTREMAPSlive®
www.centremapslive.co.uk

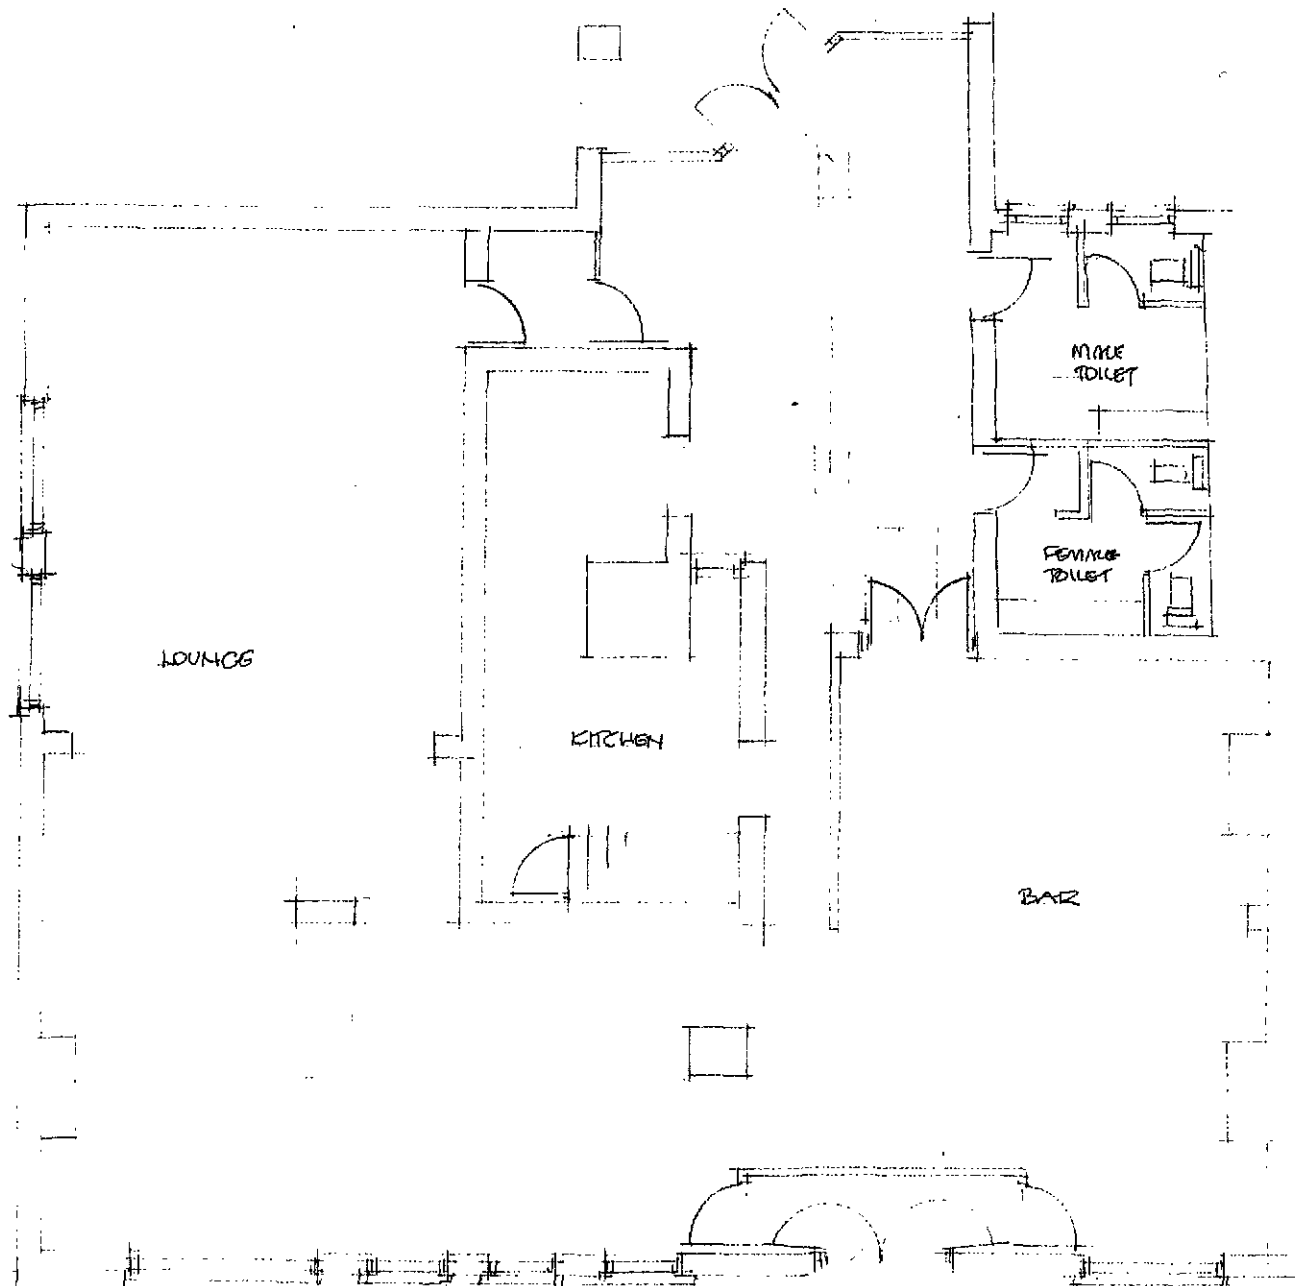

GROUND FLOOR

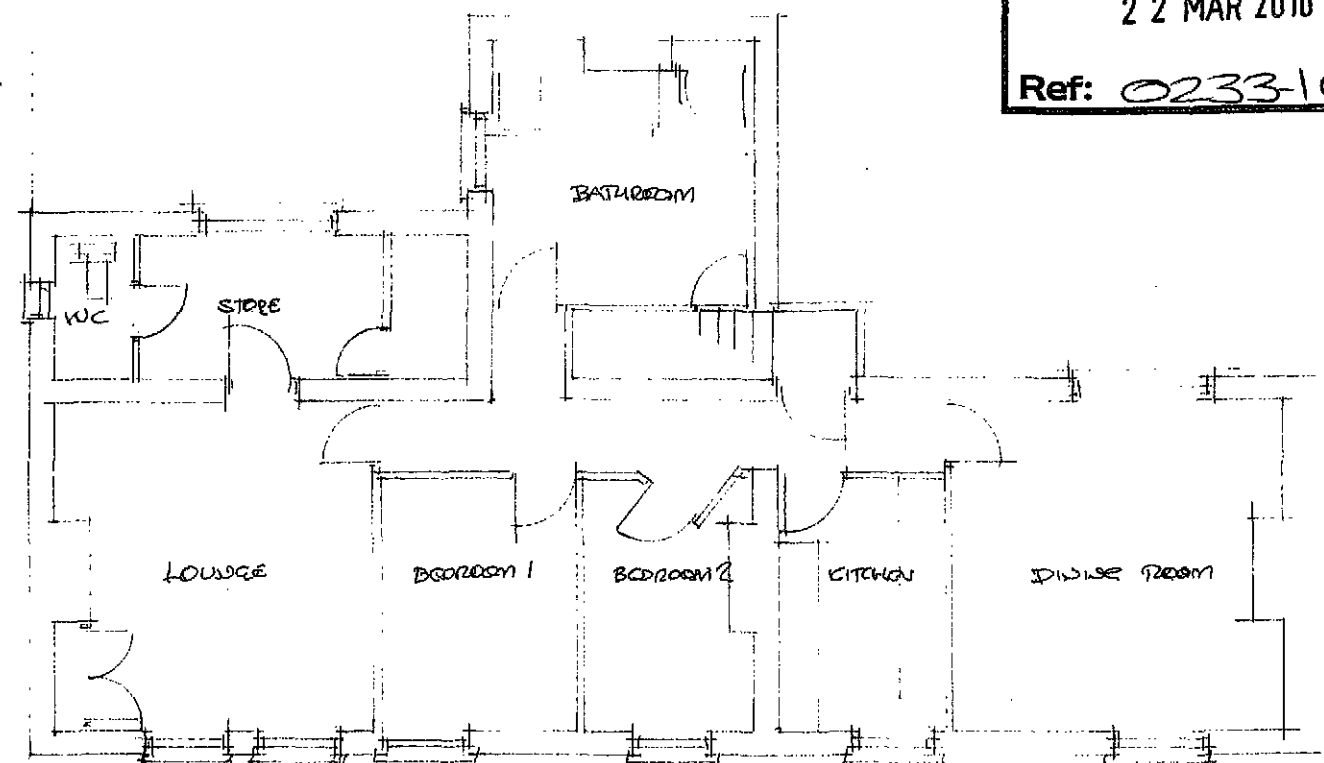

1st Floor


SHDC
Planning & Development
22 MAR 2010
Ref: 0233-10

Proposed Alterations & Conversion To Restaurant
& Retail Shop
The Peacock PH, Pinchbeck Road, Spalding


Dwg No 4200/10/1
Date PCB 20/10
Scale 1:100

EXISTING FLOOR PLANS

B. Shemeld 264 Eastfield Rd Peterborough Cambs PE1 4BE Tel 01733 891771

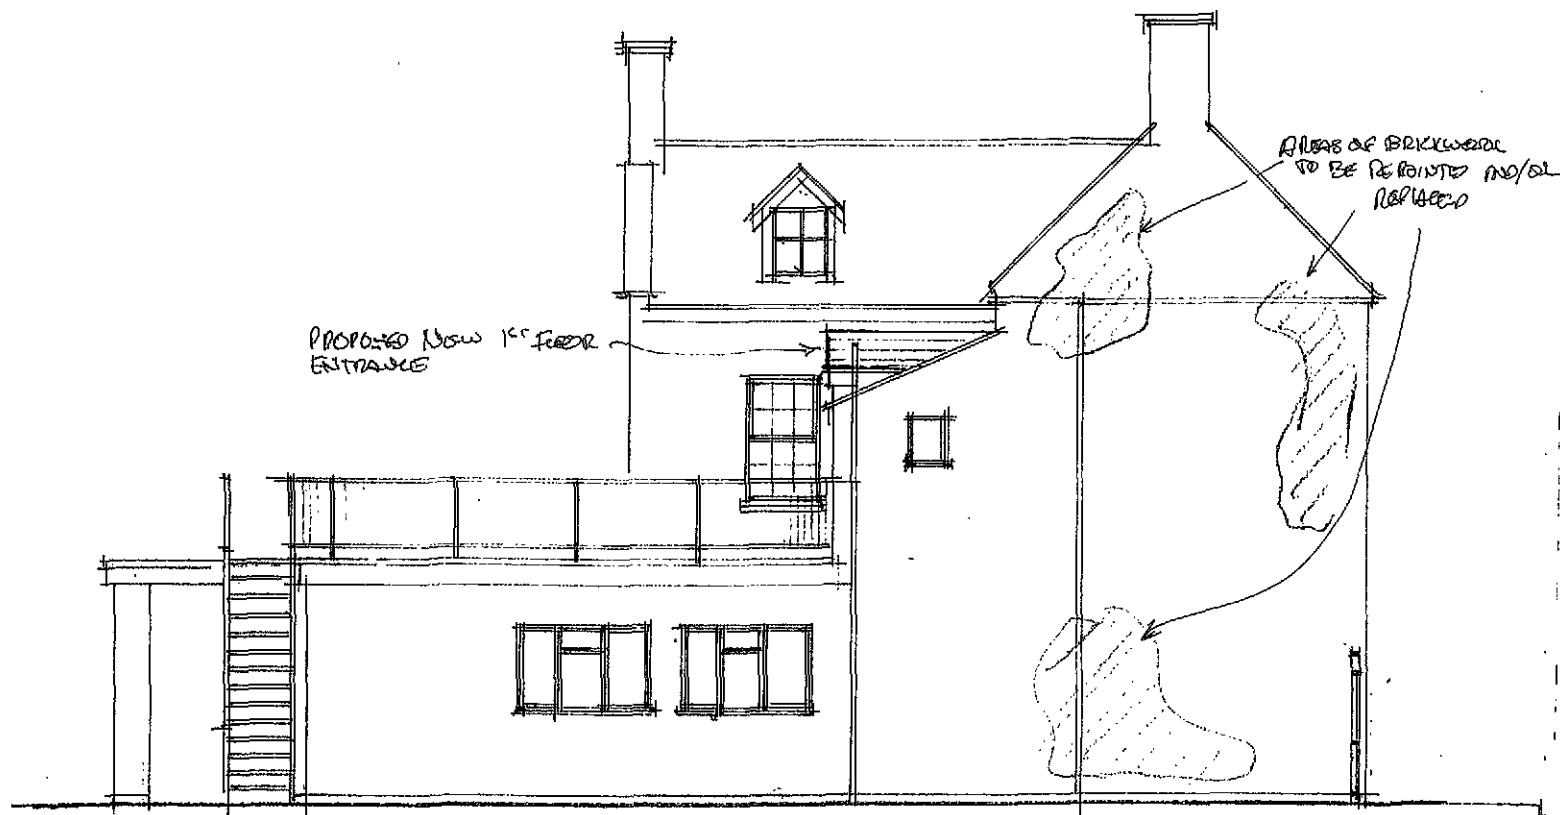


SIDE ELEVATION (N)

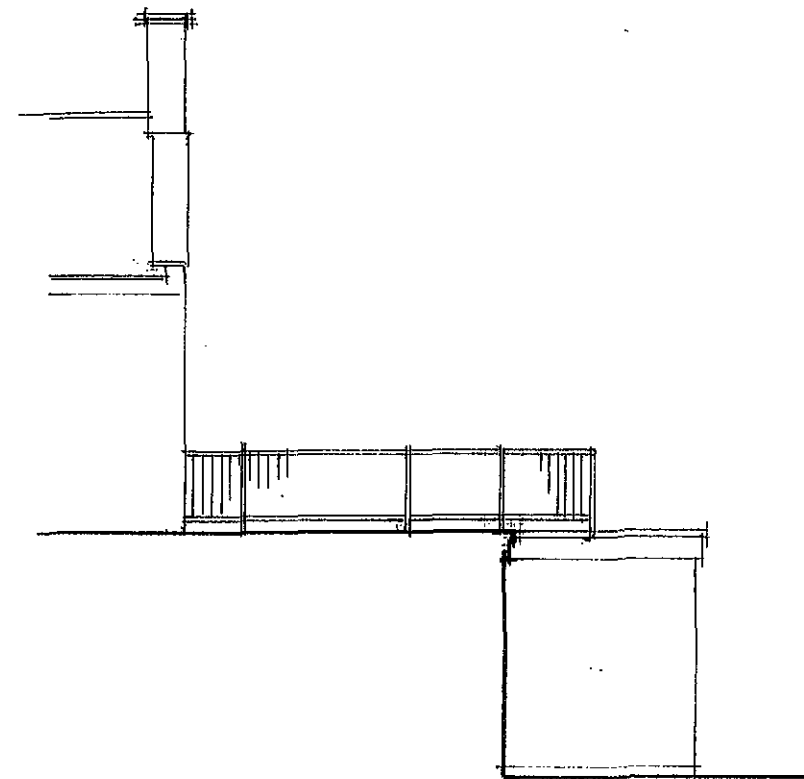


SIDE ELEVATION (S)

SHDC
Planning & Development
22 MAR 2010
Ref: 0233-10

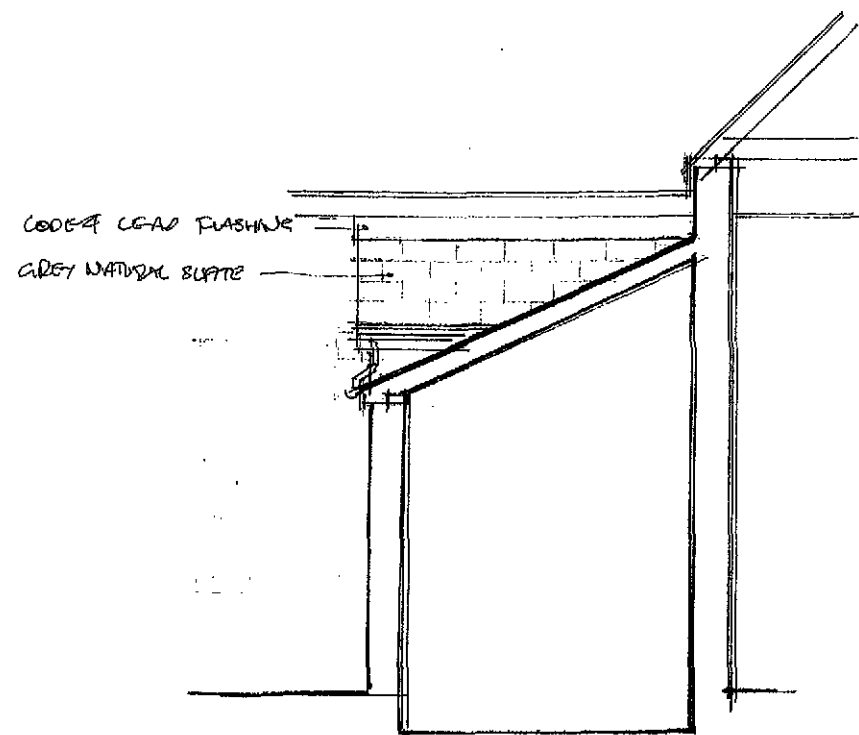

SIDE. NEW ENTRANCE

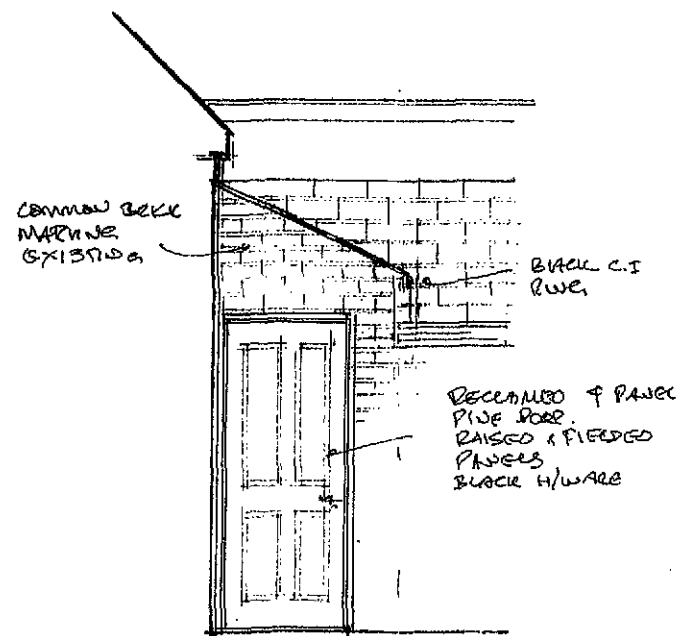



FRONT. NEW ENTRANCE

Proposed Alterations &
Conversion To Restaurant
& Retail Shop
The Peacock PH
Pinchbeck Road
Spalding


Proposed Elevations

Dwg No 4200/2
Date FEB 2010
Scale 1:100

B. Shemeld
264 Eastfield Rd
Peterborough
Cambs
PE1 4BE
Tel 01733 891771

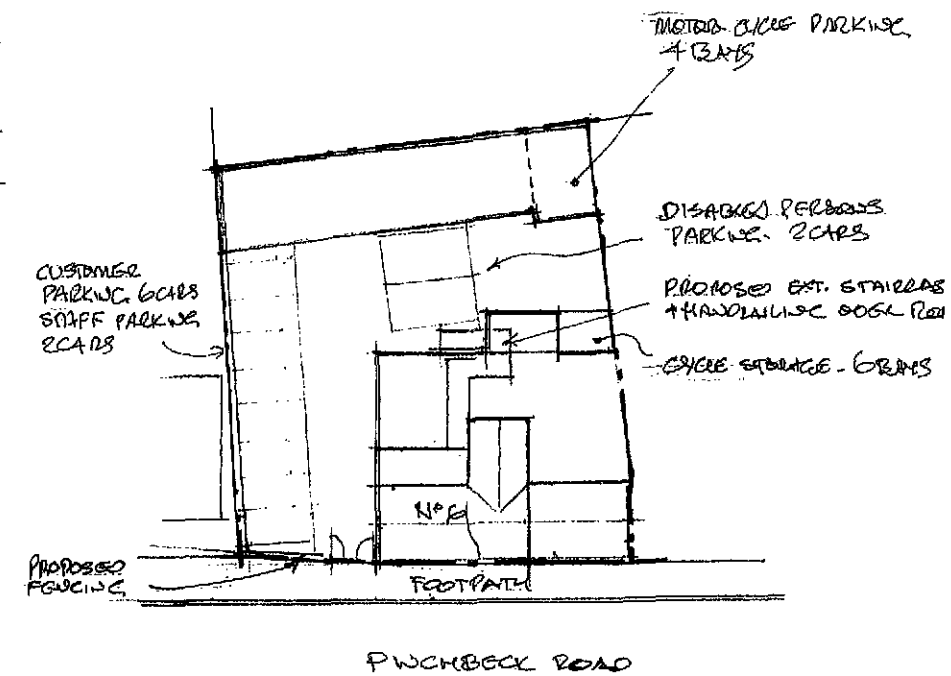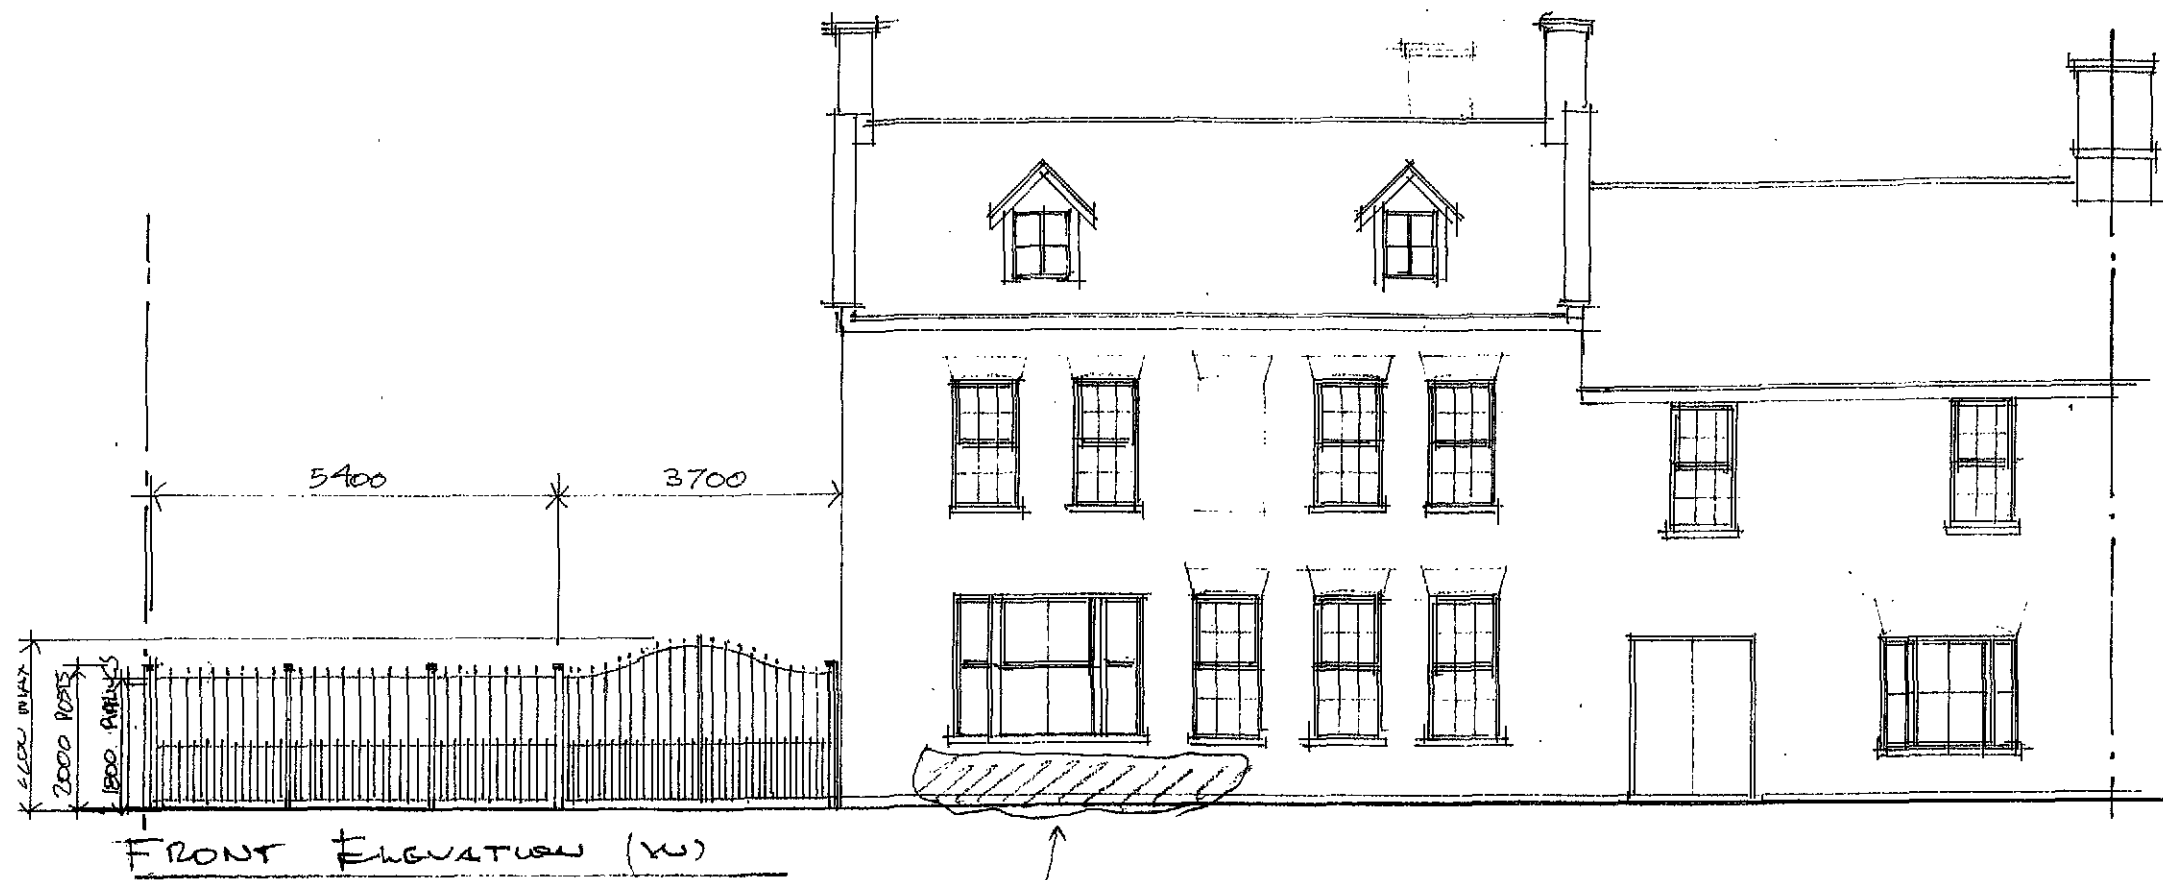

SITE PLAN

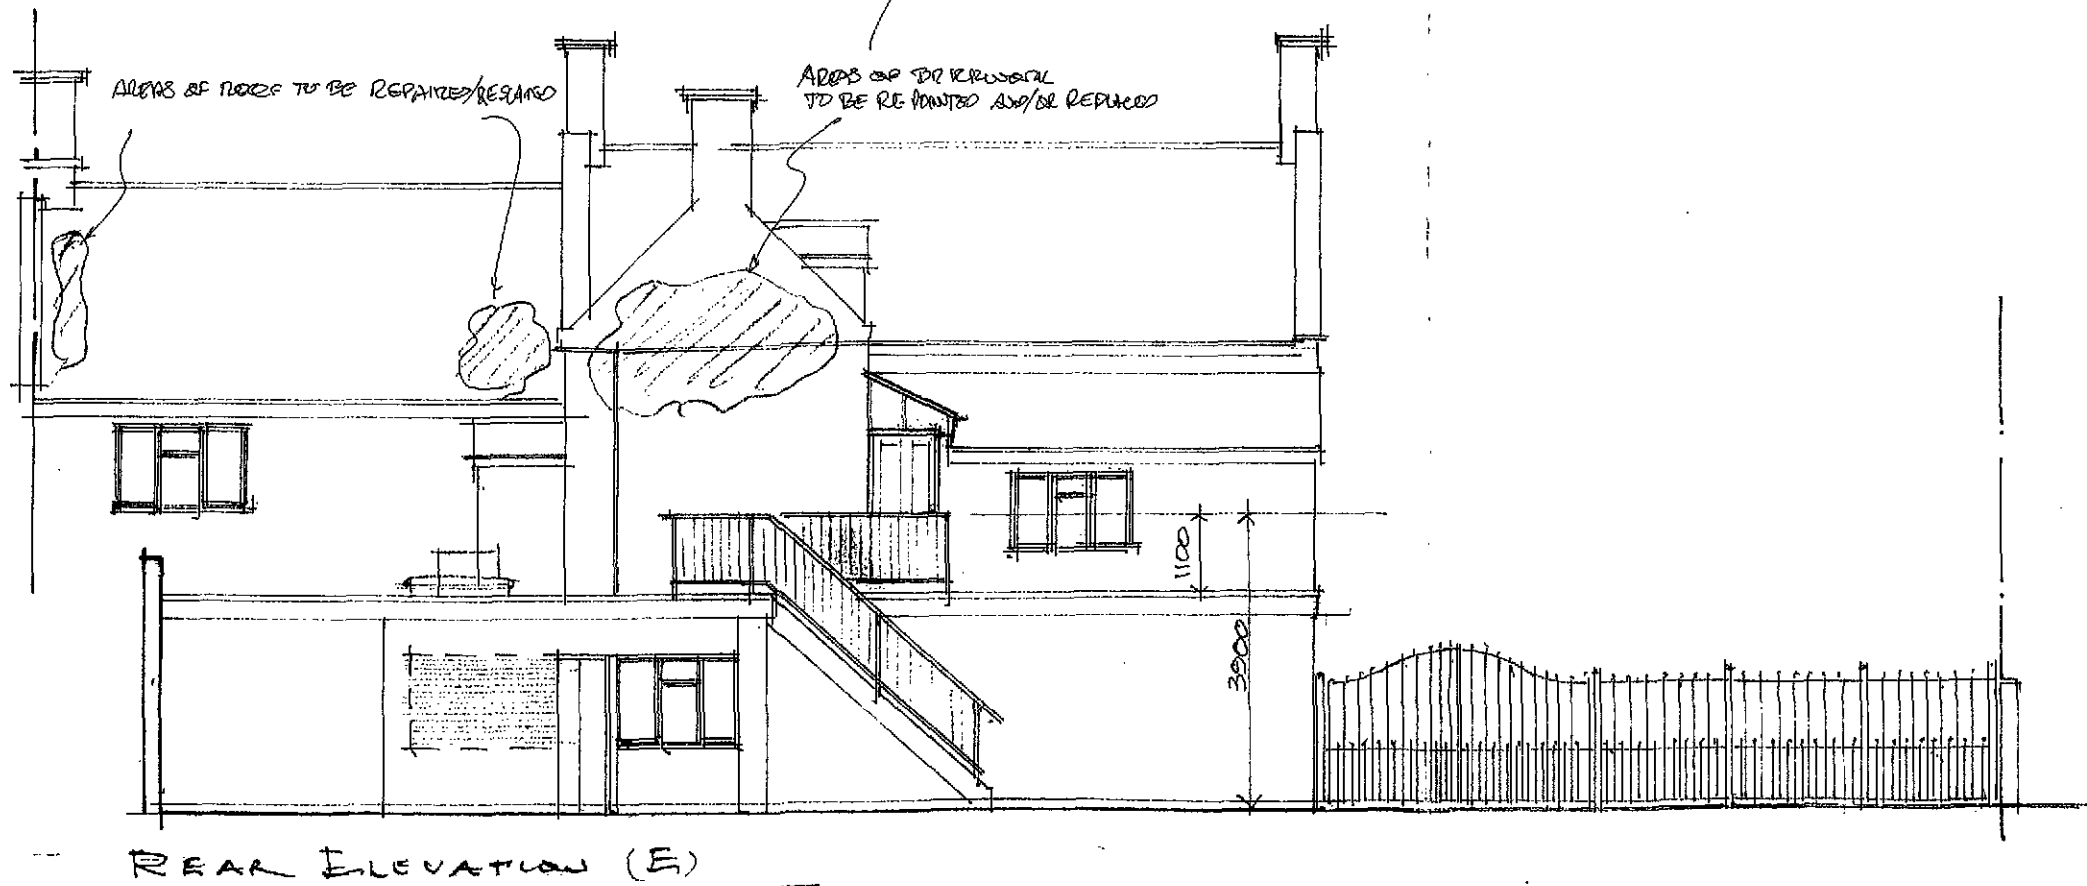


SHDC
Planning & Development
22 MAR 2010
Ref: 0233-10

Proposed Alterations &
Conversion To Restaurant
& Retail Shop
The Peacock PH
Pinchbeck Road
Spalding

PROPOSED ELEVATIONS
& SITE PLAN

Dwg No 4200/1
Date FEB 2010
Scale 1:100 1:500

B. Shemeld
264 Eastfield Rd
Peterborough
Cambs
PE1 4BE
Tel 01733 891771

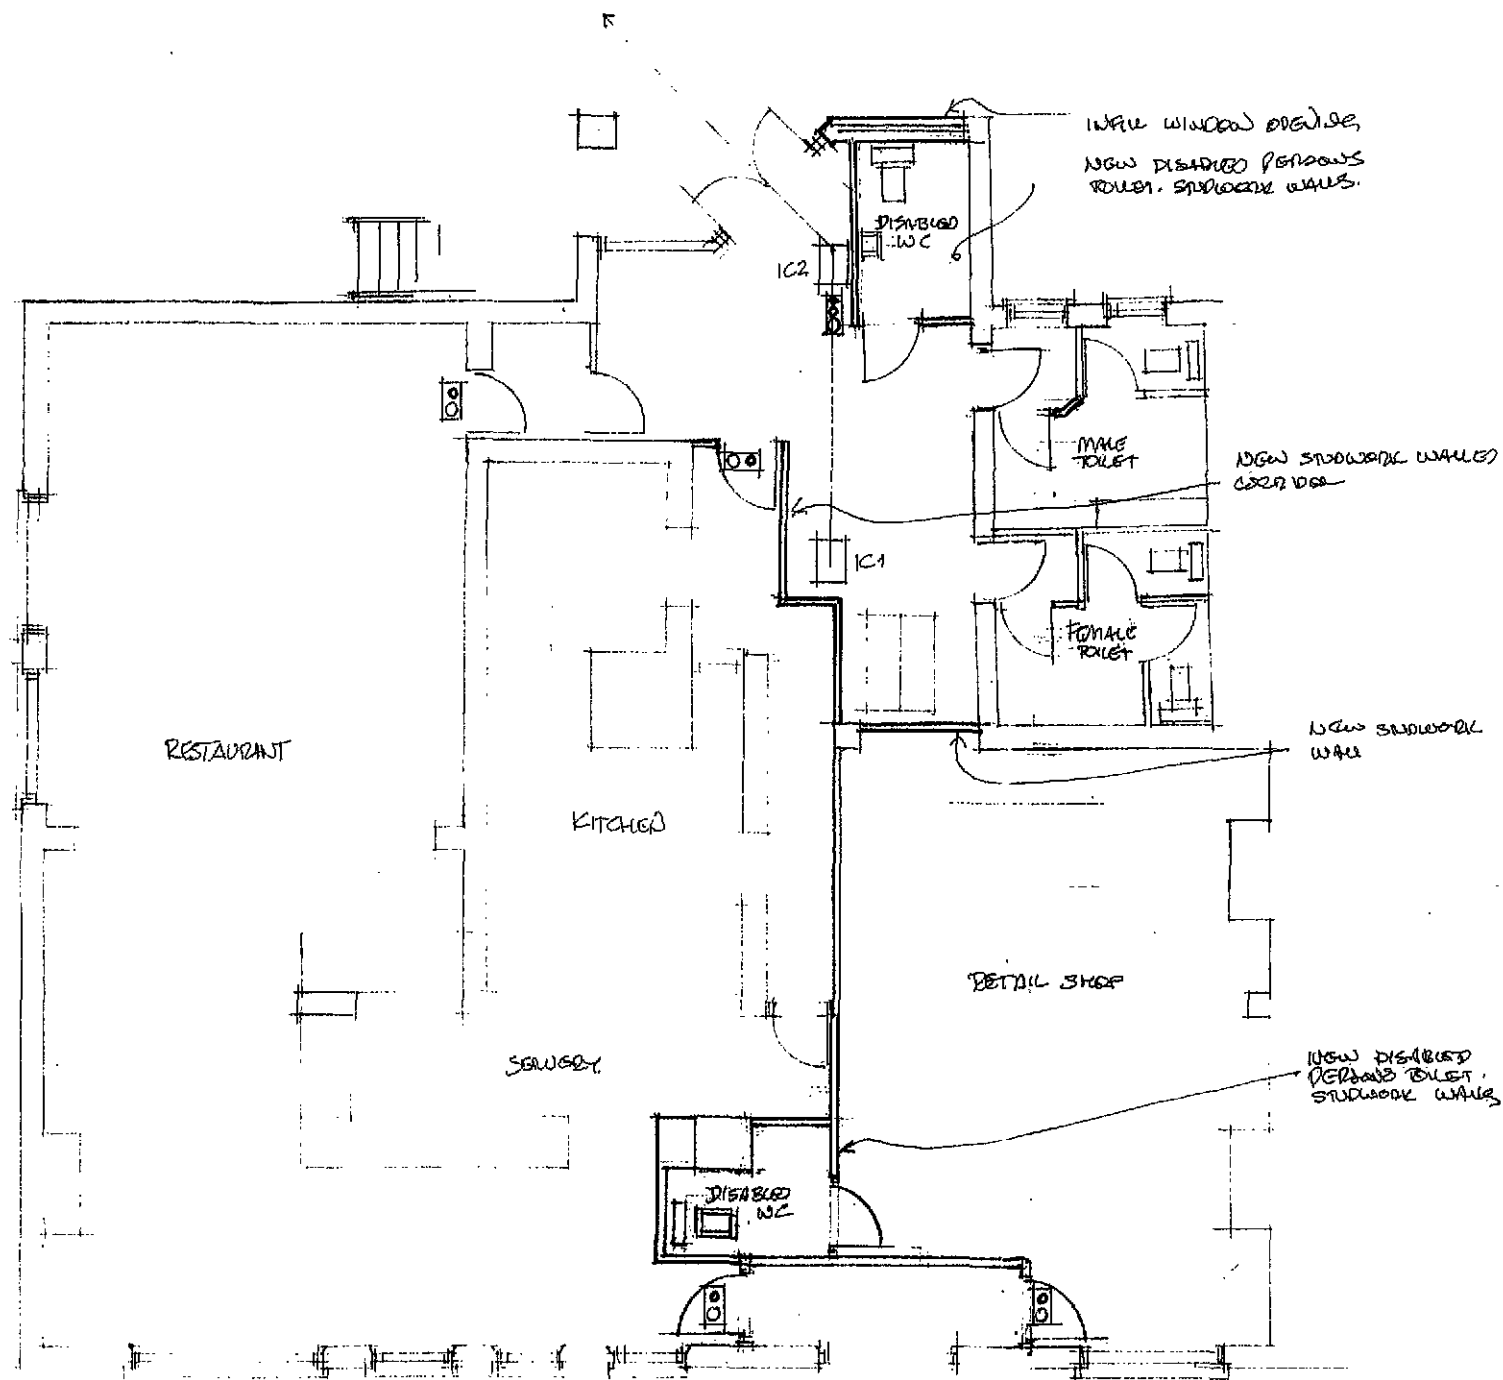



SHDC
Planning & Development
22 MAR 2010
Ref: 0233-10

Proposed Alterations &
Conversion To Restaurant
& Retail Shop
The Peacock PH
Pinchbeck Road
Spalding

PROPOSED GROUND FLOOR

Dwg No 4200/3
Date Feb 2010
Scale 1/100

B. Shemeld
264 Eastfield Rd
Peterborough
Cambs
PE1 4BE
Tel 01733 891771

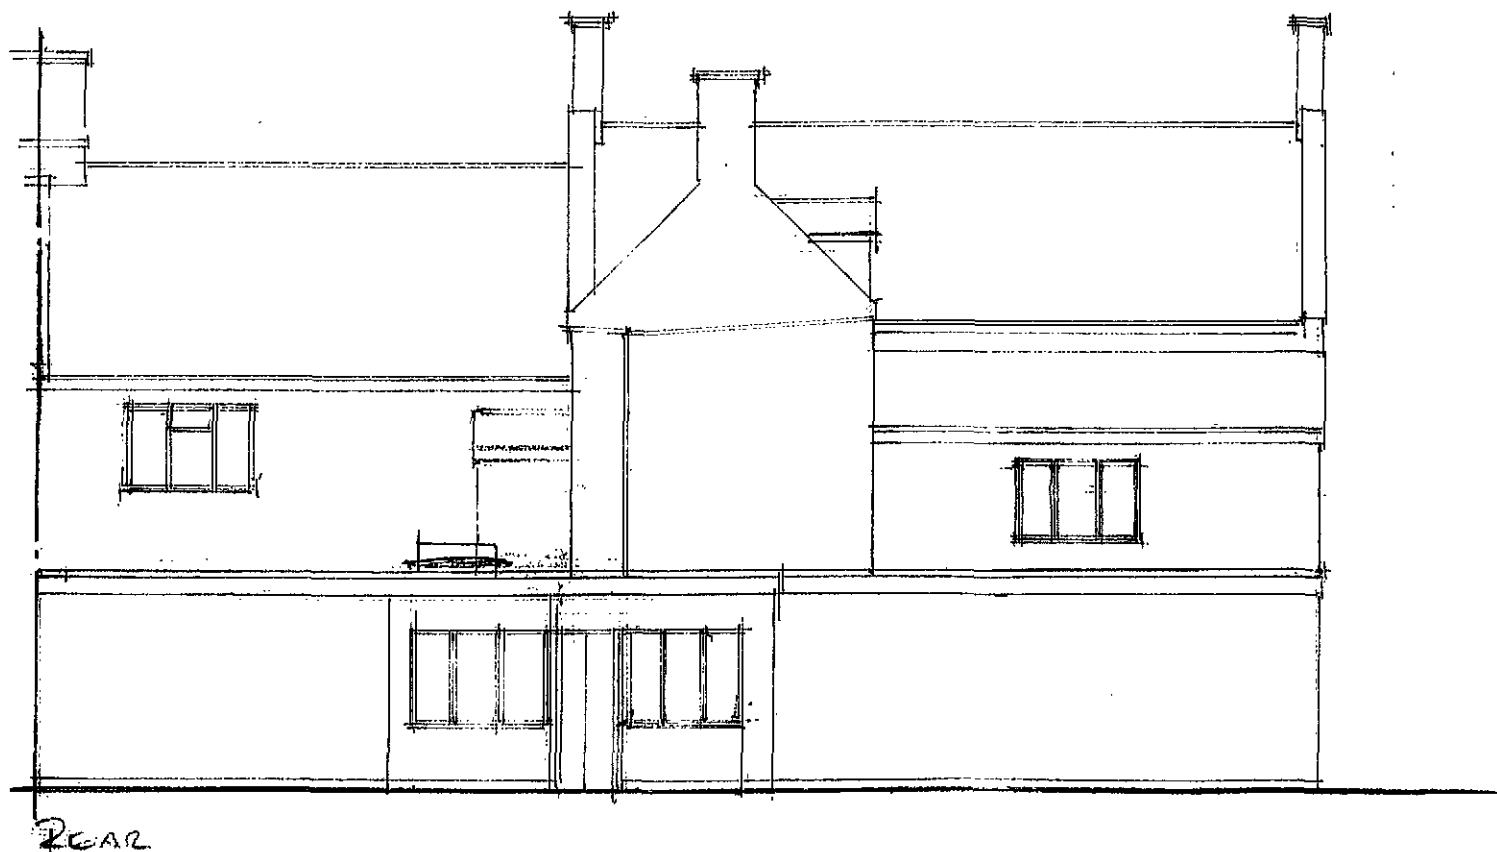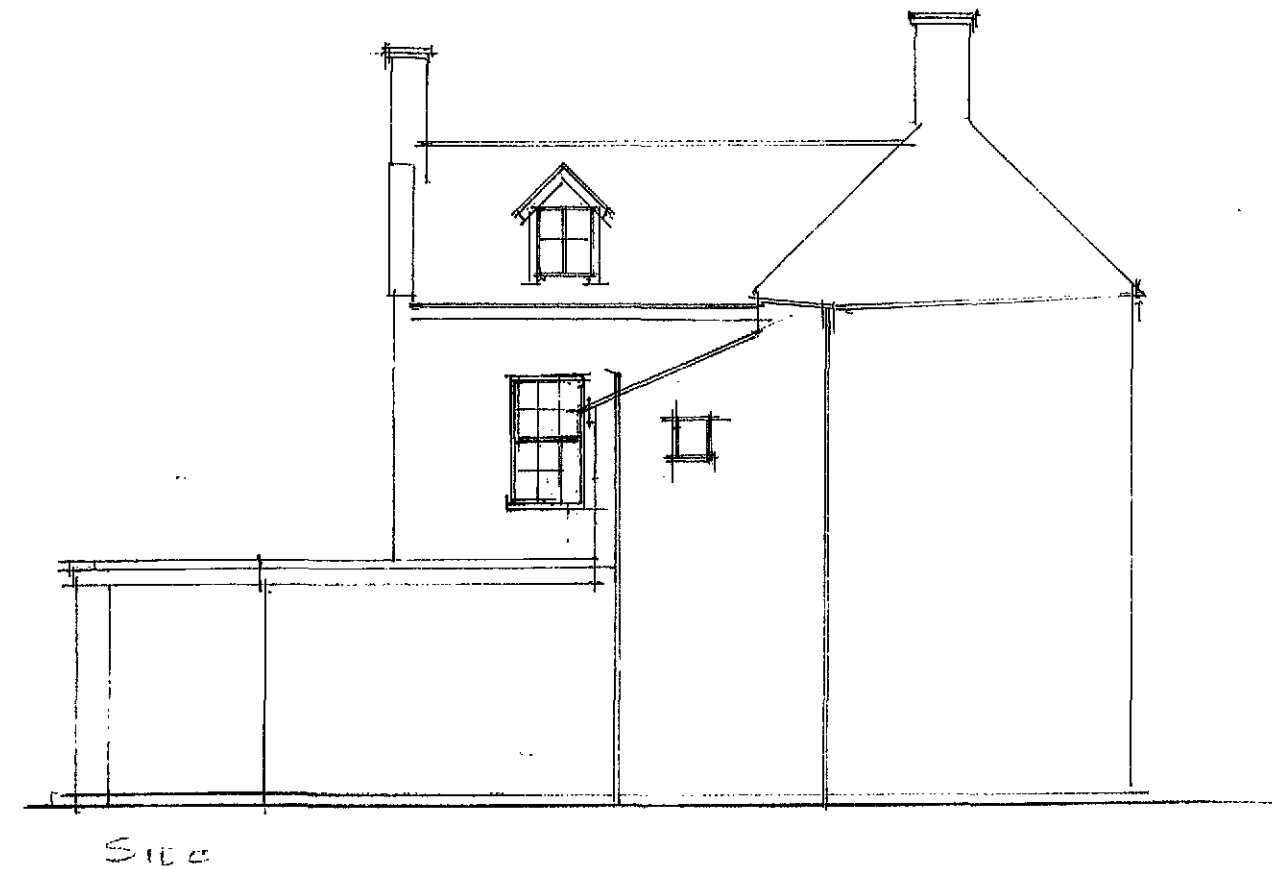


SHDC
Planning & Development
22 MAR 2010
Ref: 0233-10

Proposed Alterations &
Conversion To Restaurant
& Retail Shop.
The Peacock PH
Pinchbeck Road
Spalding

EXISTING ELEVATIONS

Drg No 4200/100
Date Feb 10/10
Scale 1:100

B. Shemeld
264 Eastfield Rd
Peterborough
Cambs
PE1 4BE
Tel 01733 891771

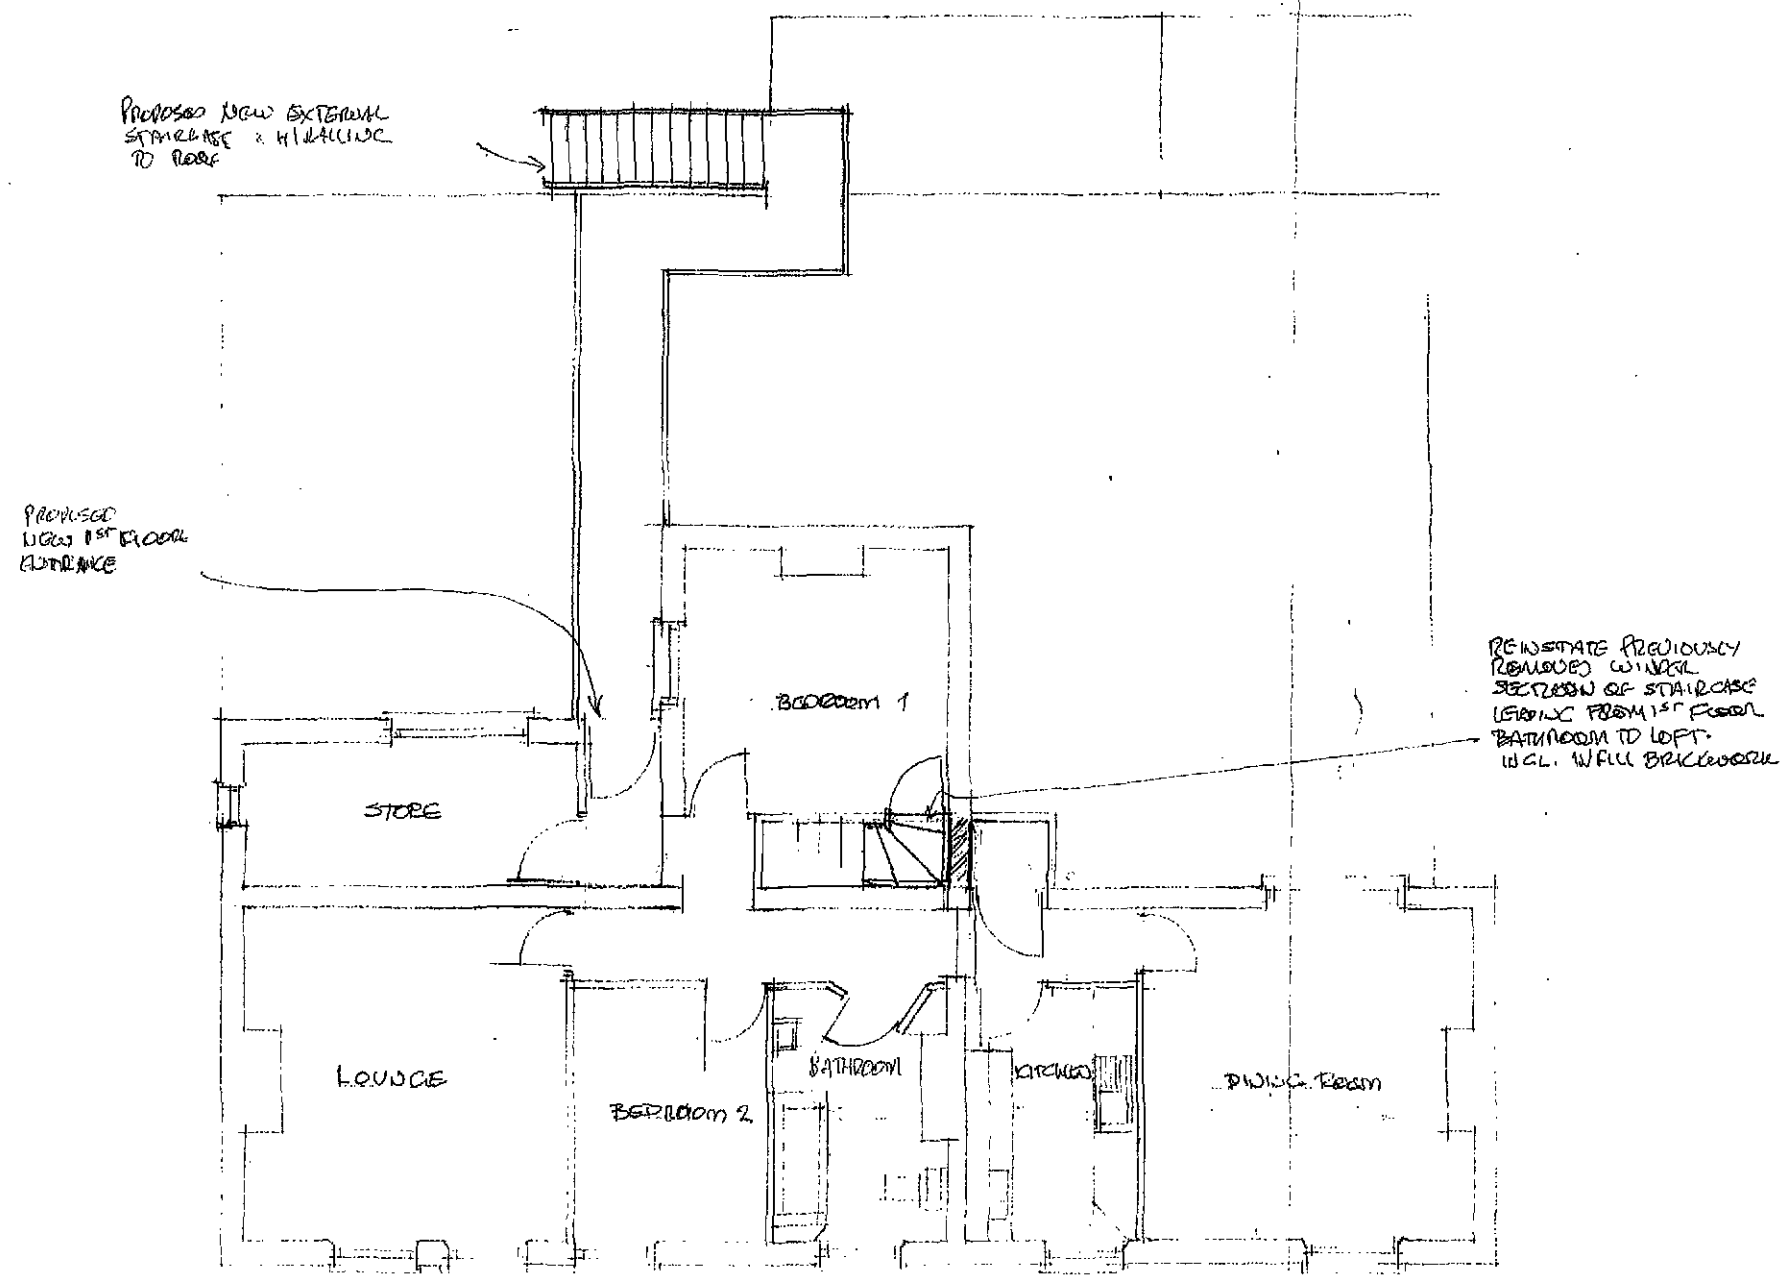

SHDC
Planning & Development
 22 MAR 2010
 Ref: 0233/10

*Proposed Alterations &
 Conversion To Restaurant
 & Retail Shop
 The Peacock PH
 Pinchbeck Road
 Spalding*

PROPOSED 1st FLOOR

Dwg No 4200/4
 Date FEB 2010
 Scale 1:100

B. Shemeld
 264 Eastfield Rd
 Peterborough
 Cambs
 PE1 4BE
 Tel 01733 891771