



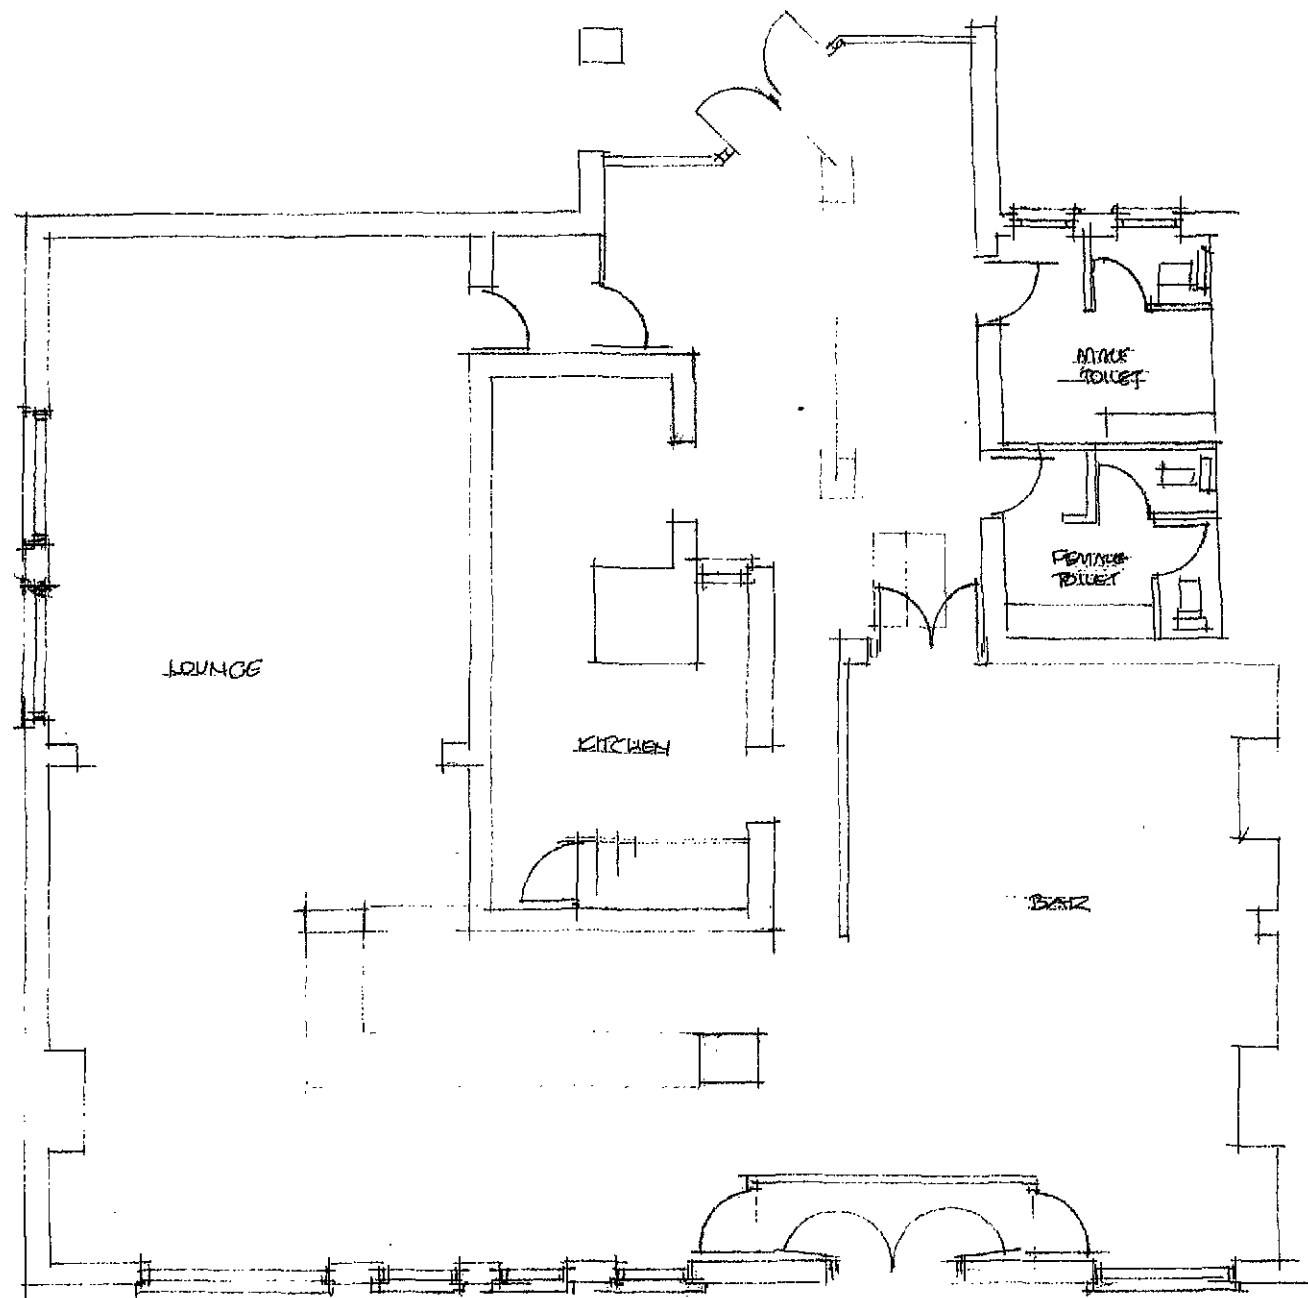

Ground Floor

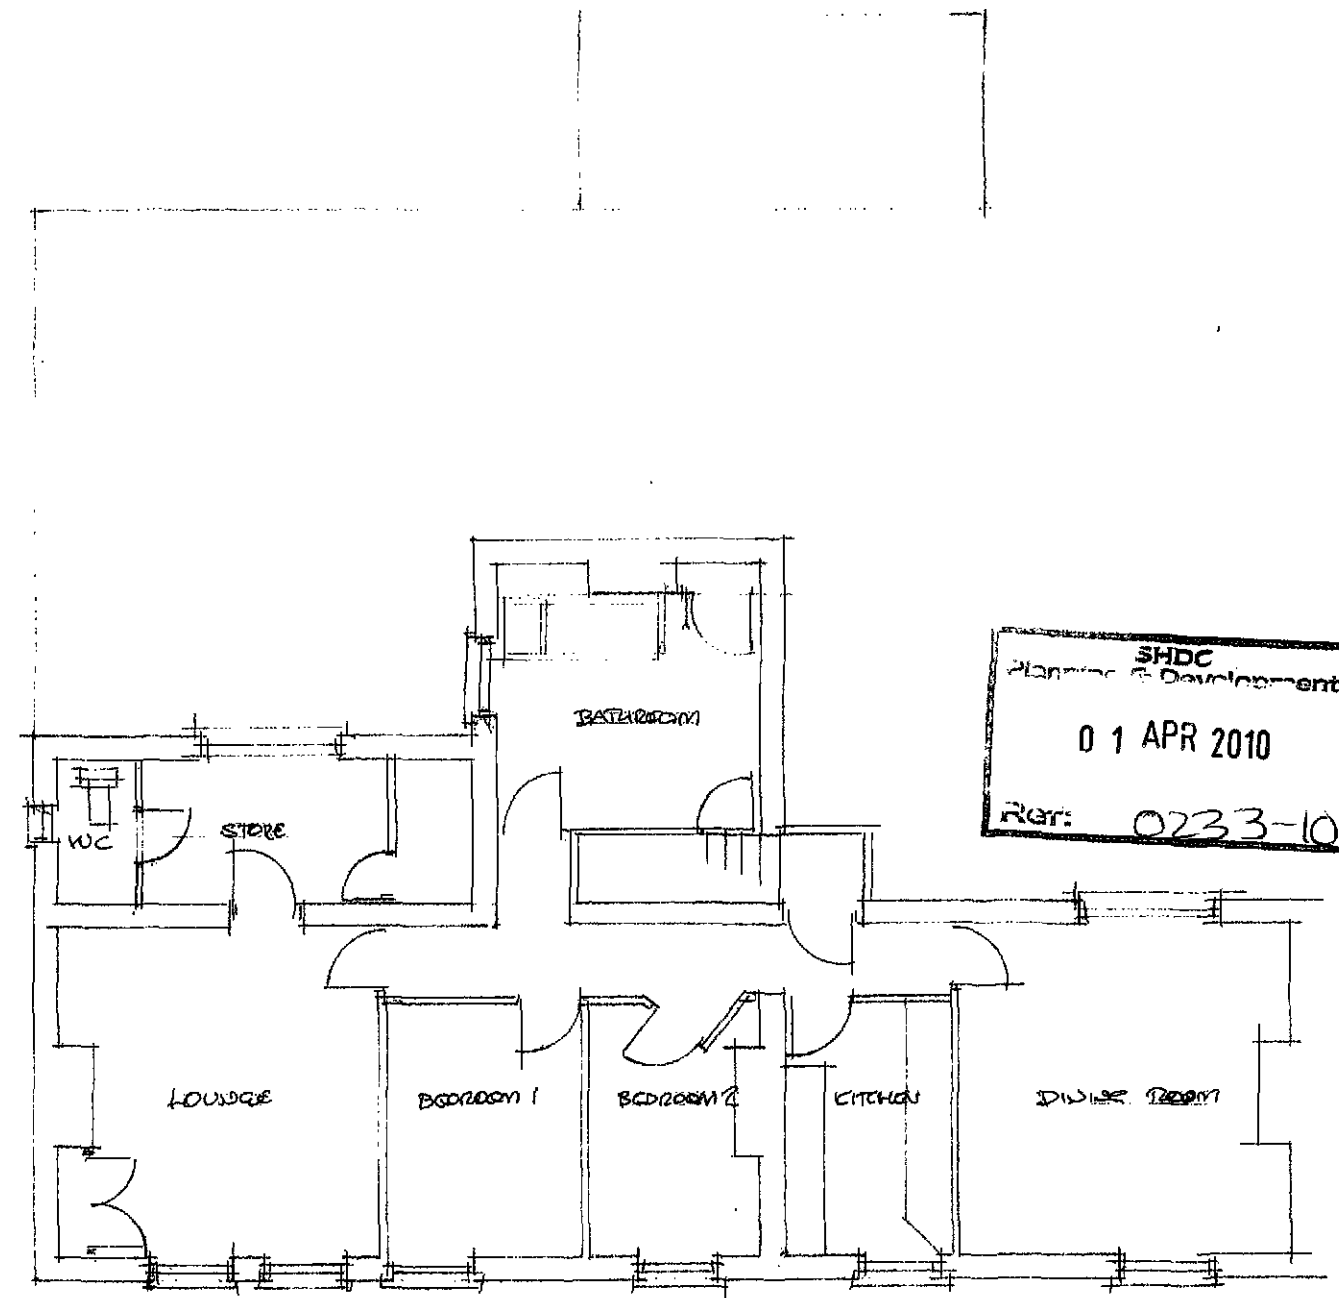



1st Floor

Proposed Alterations & Conversion To Restaurant
& Retail Shop
The Peacock PH, Pinchbeck Road, Spalding

Drg No 4200/101
Date Dec 2009
Scale 1:100

EXISTING Floor Plans

B. Shemeld 264 Eastfield Rd Peterborough Cambs PE1 4BE Tel 01733 891771


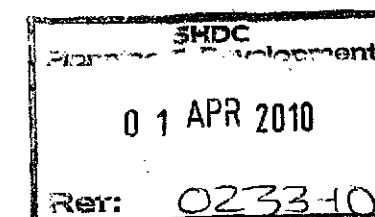
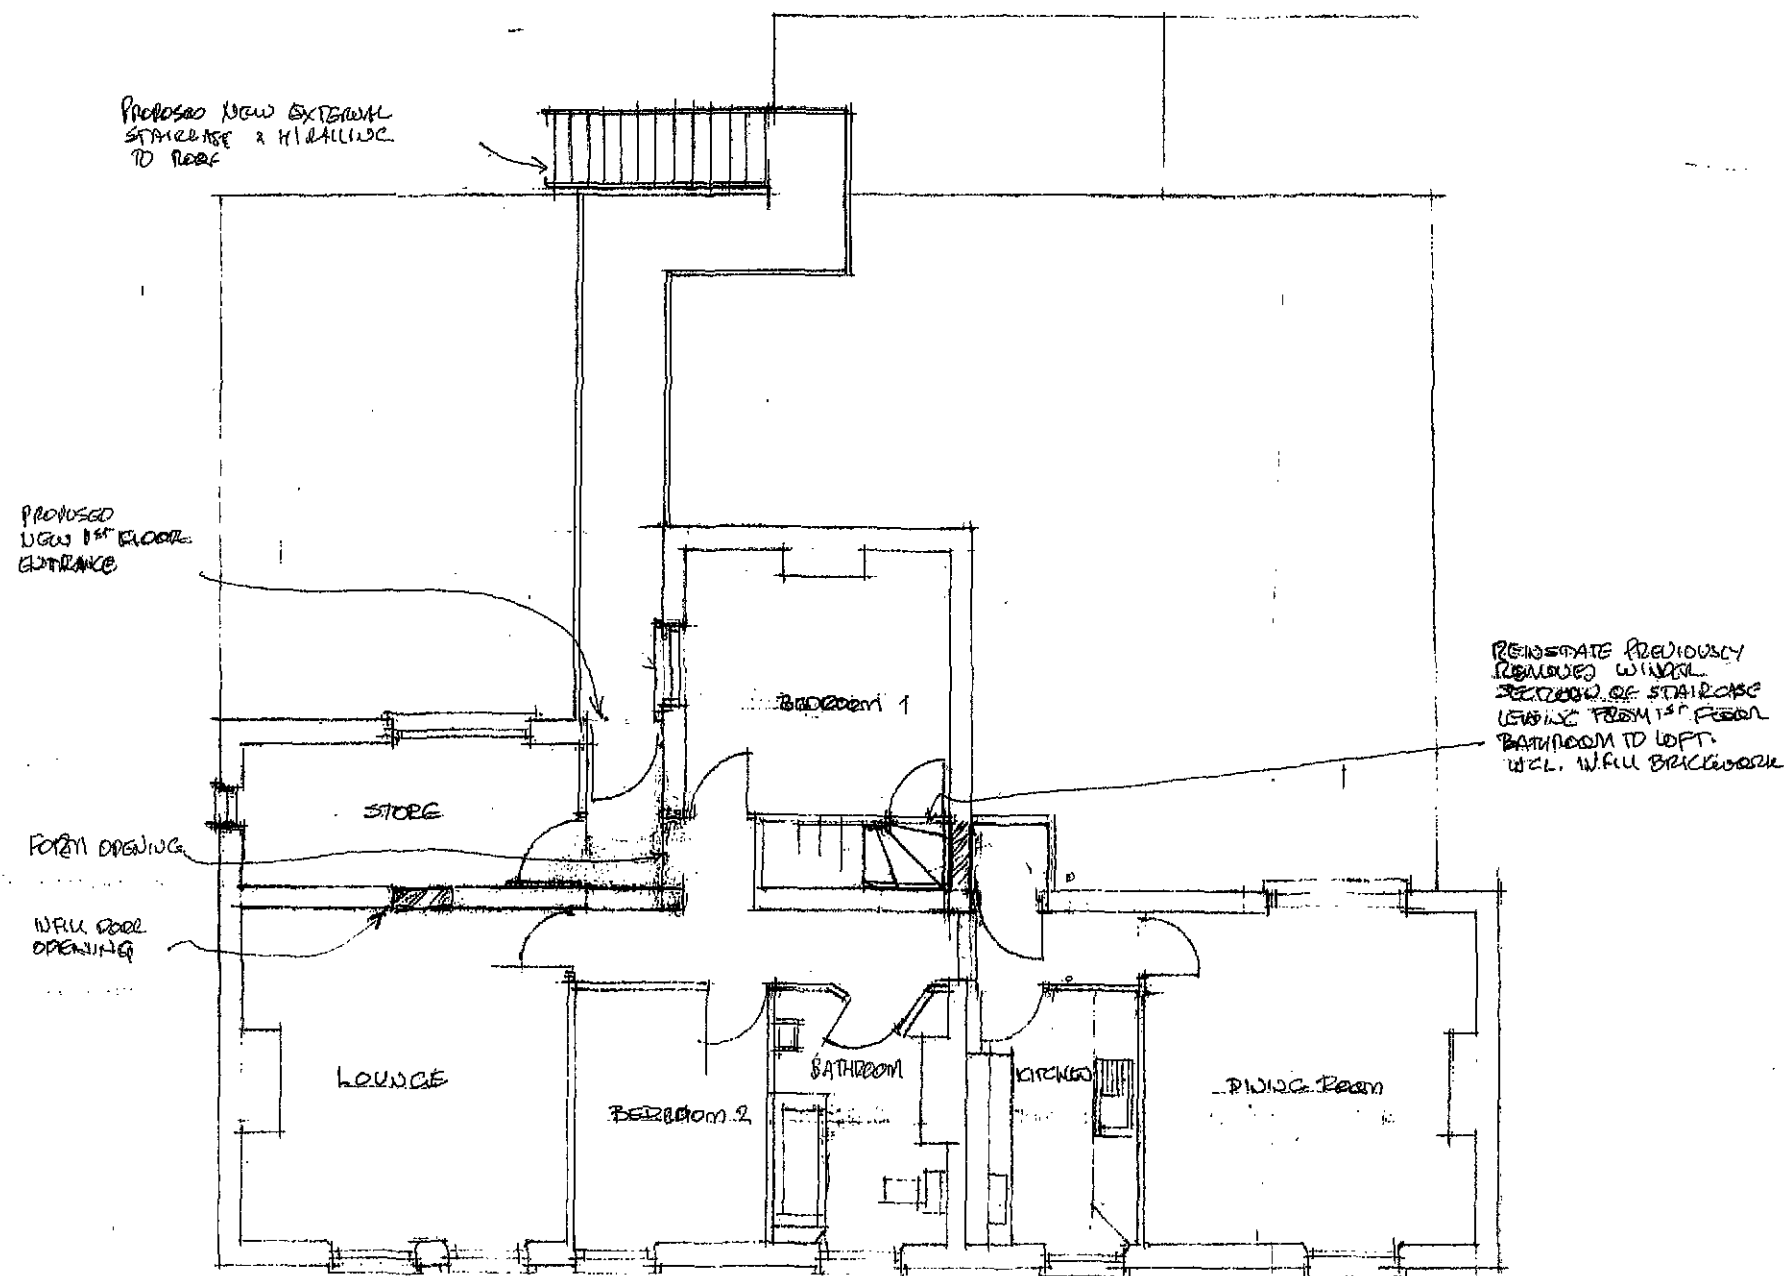


Proposed Alterations &
Conversion To Restaurant
& Retail Shop
The Peacock PH
Pinchbeck Road
Spalding


Proposed 1st Floor

Dwg No 4200 / 4
Date Feb 2010
Scale 1/100

B. Shemeld
264 Eastfield Rd
Peterborough
Cambs
PE1 4BE
Tel 01733 891771

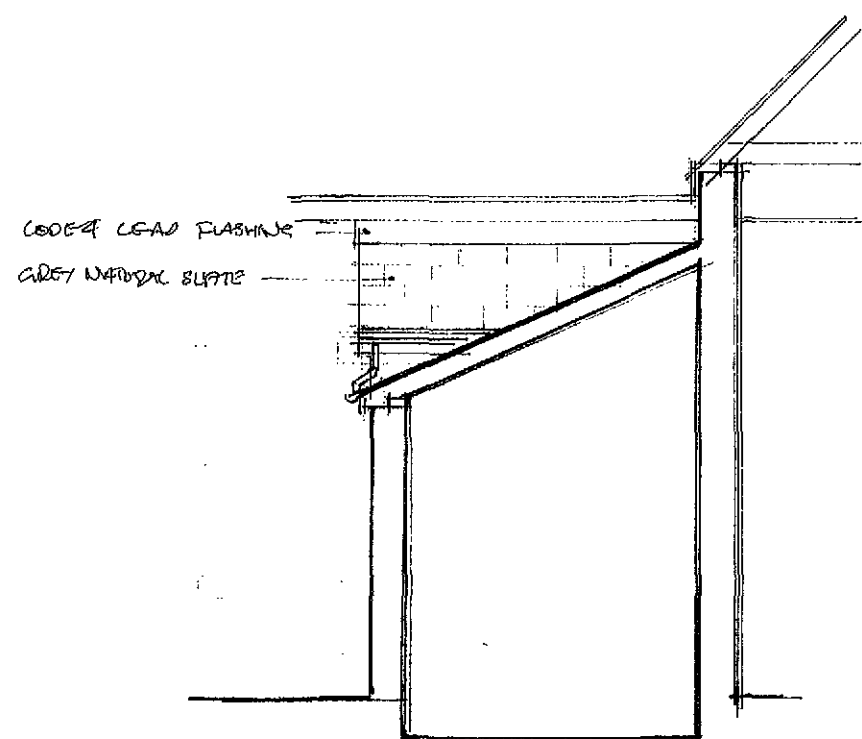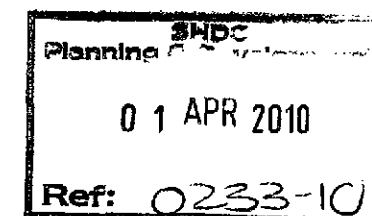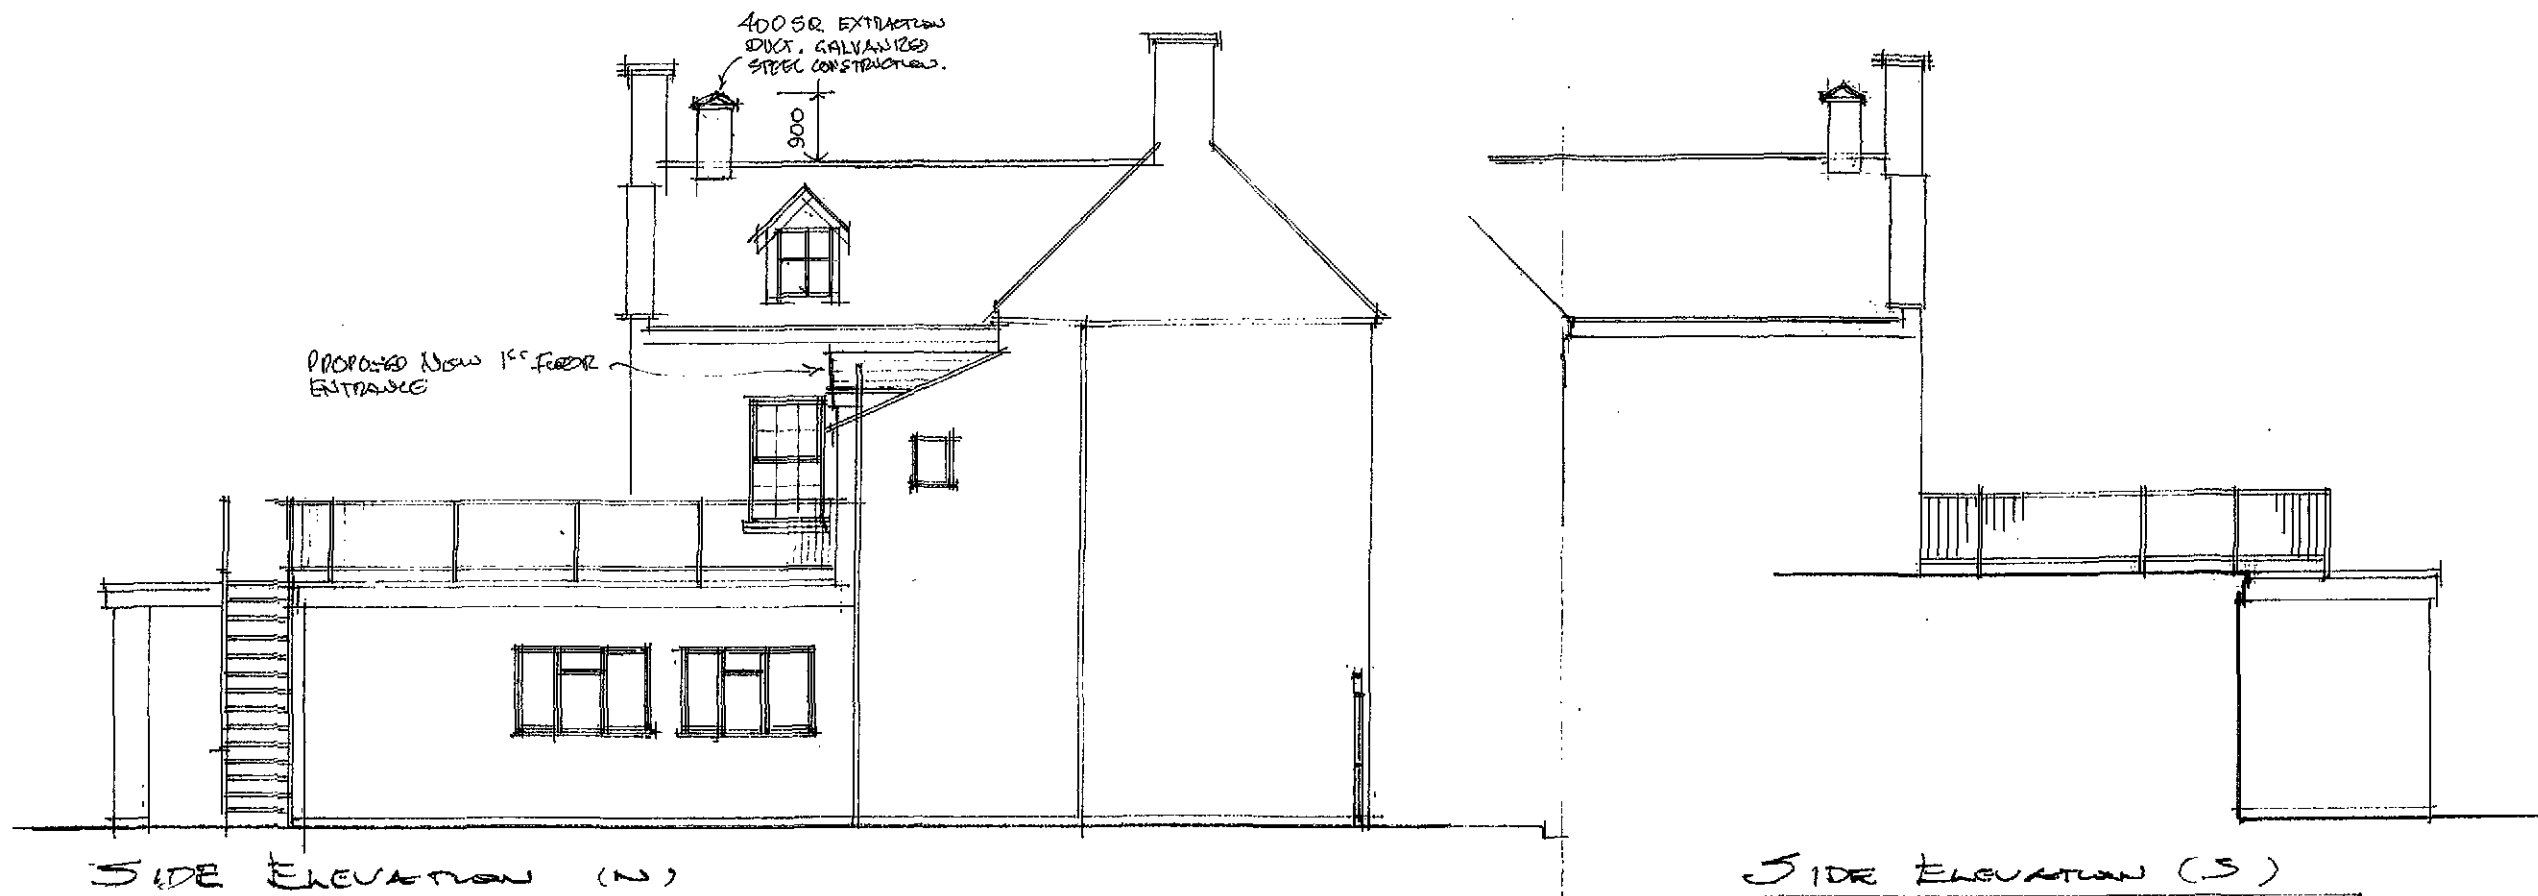

SIDE. NEW ENTRANCE

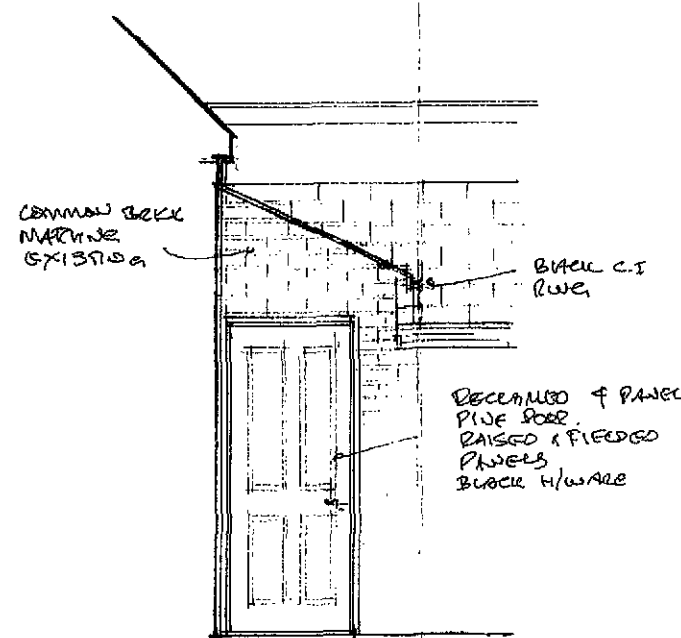



FRONT. NEW ENTRANCE

Proposed Alterations &
Conversion To Restaurant
& Retail Shop
The Peacock PH
Pinchbeck Road
Spalding



PROPOSED ELEVATIONS

Dwg No 4200 / 2
Date Feb 2010
Scale 1:100 1:50

B. Shemeld
264 Eastfield Rd
Peterborough
Cambs
PE1 4BE
Tel 01733 891771

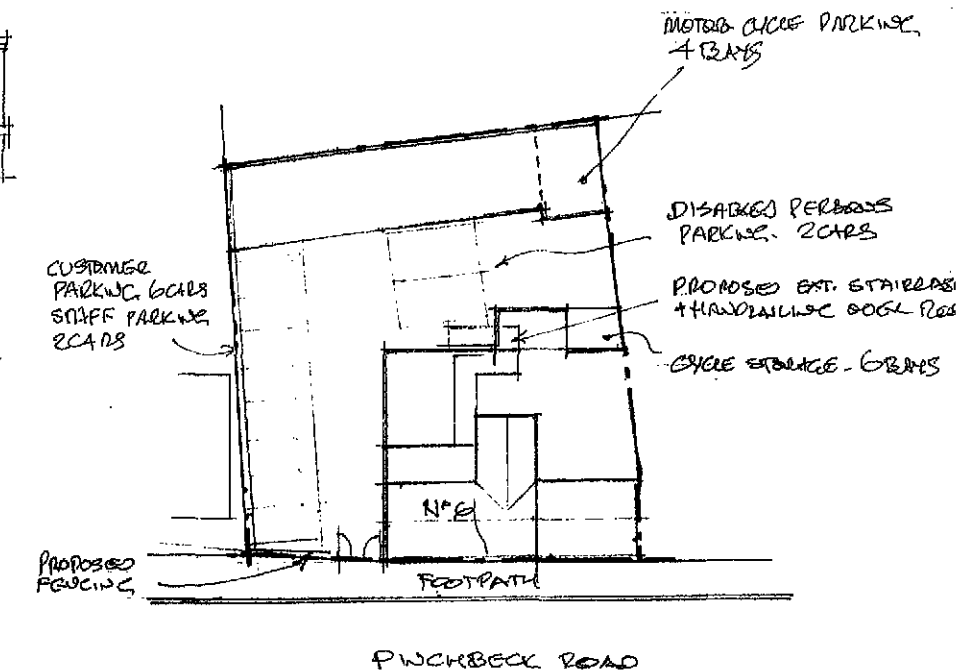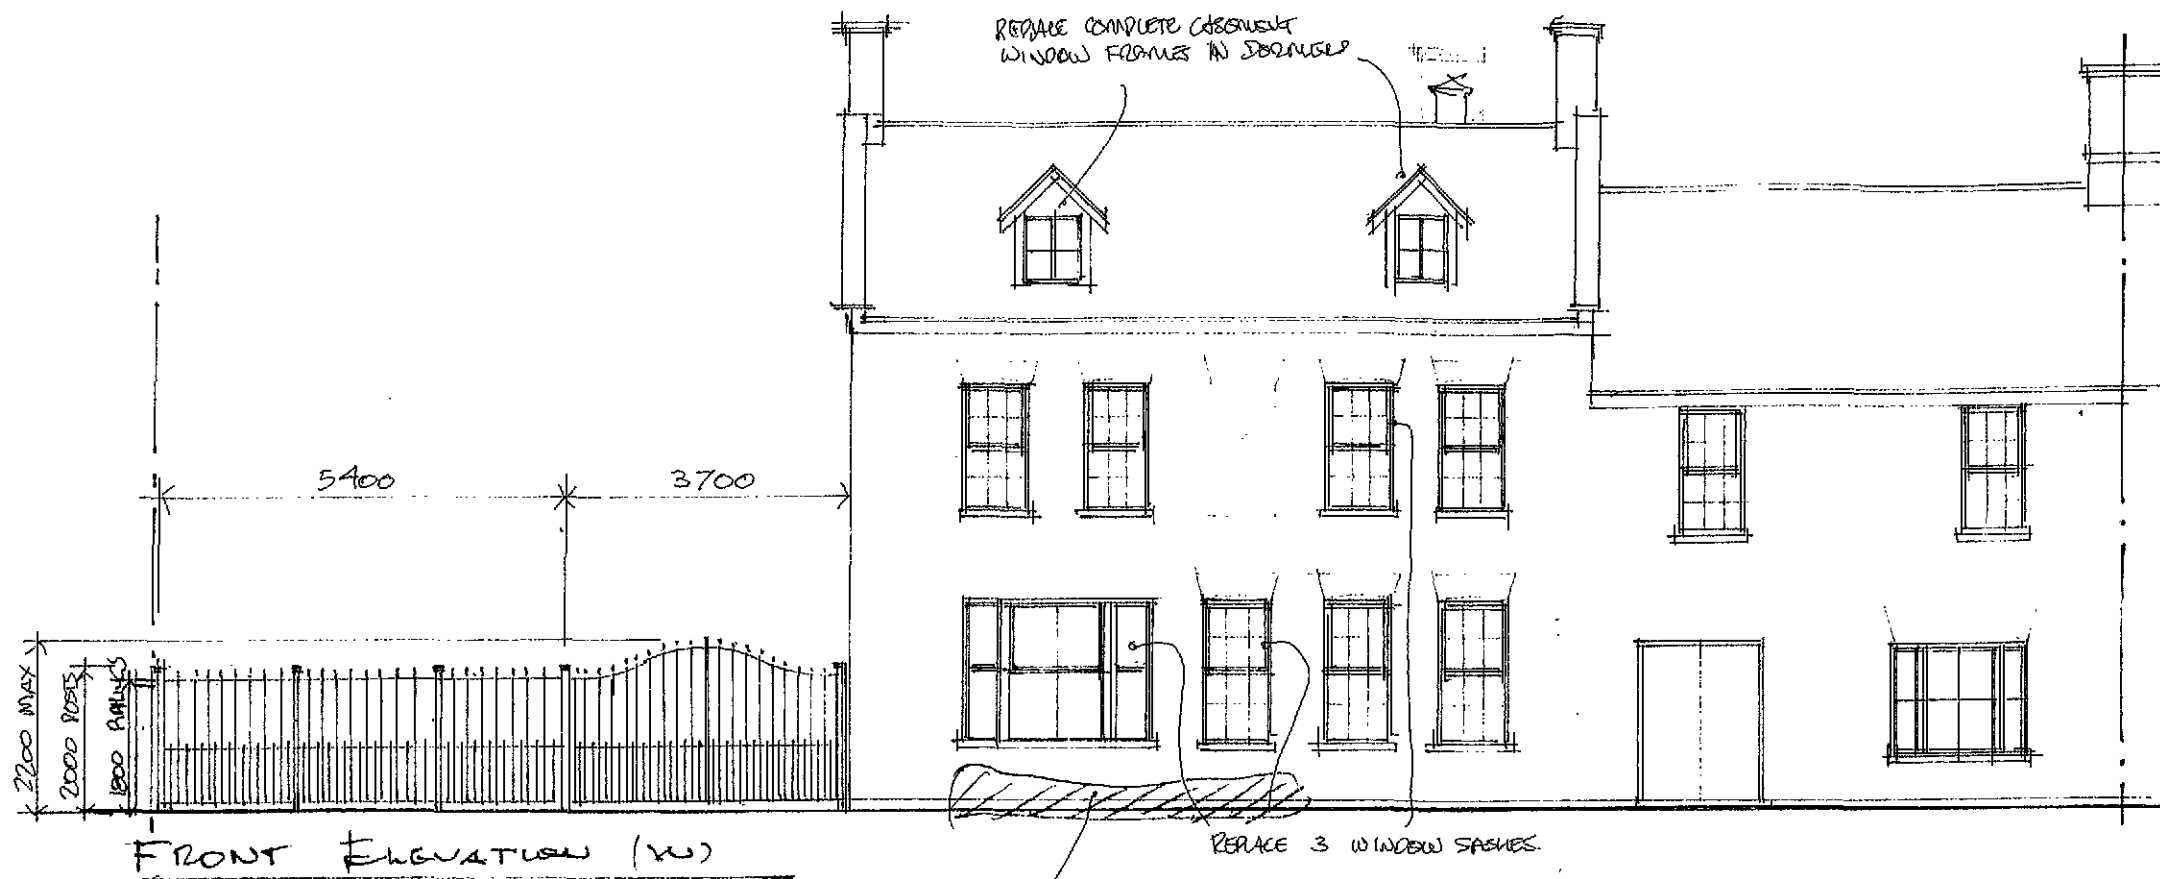

SITE PLAN

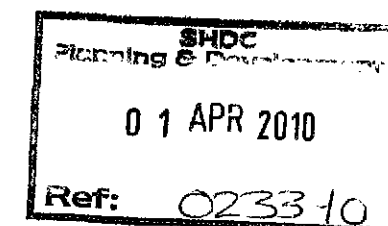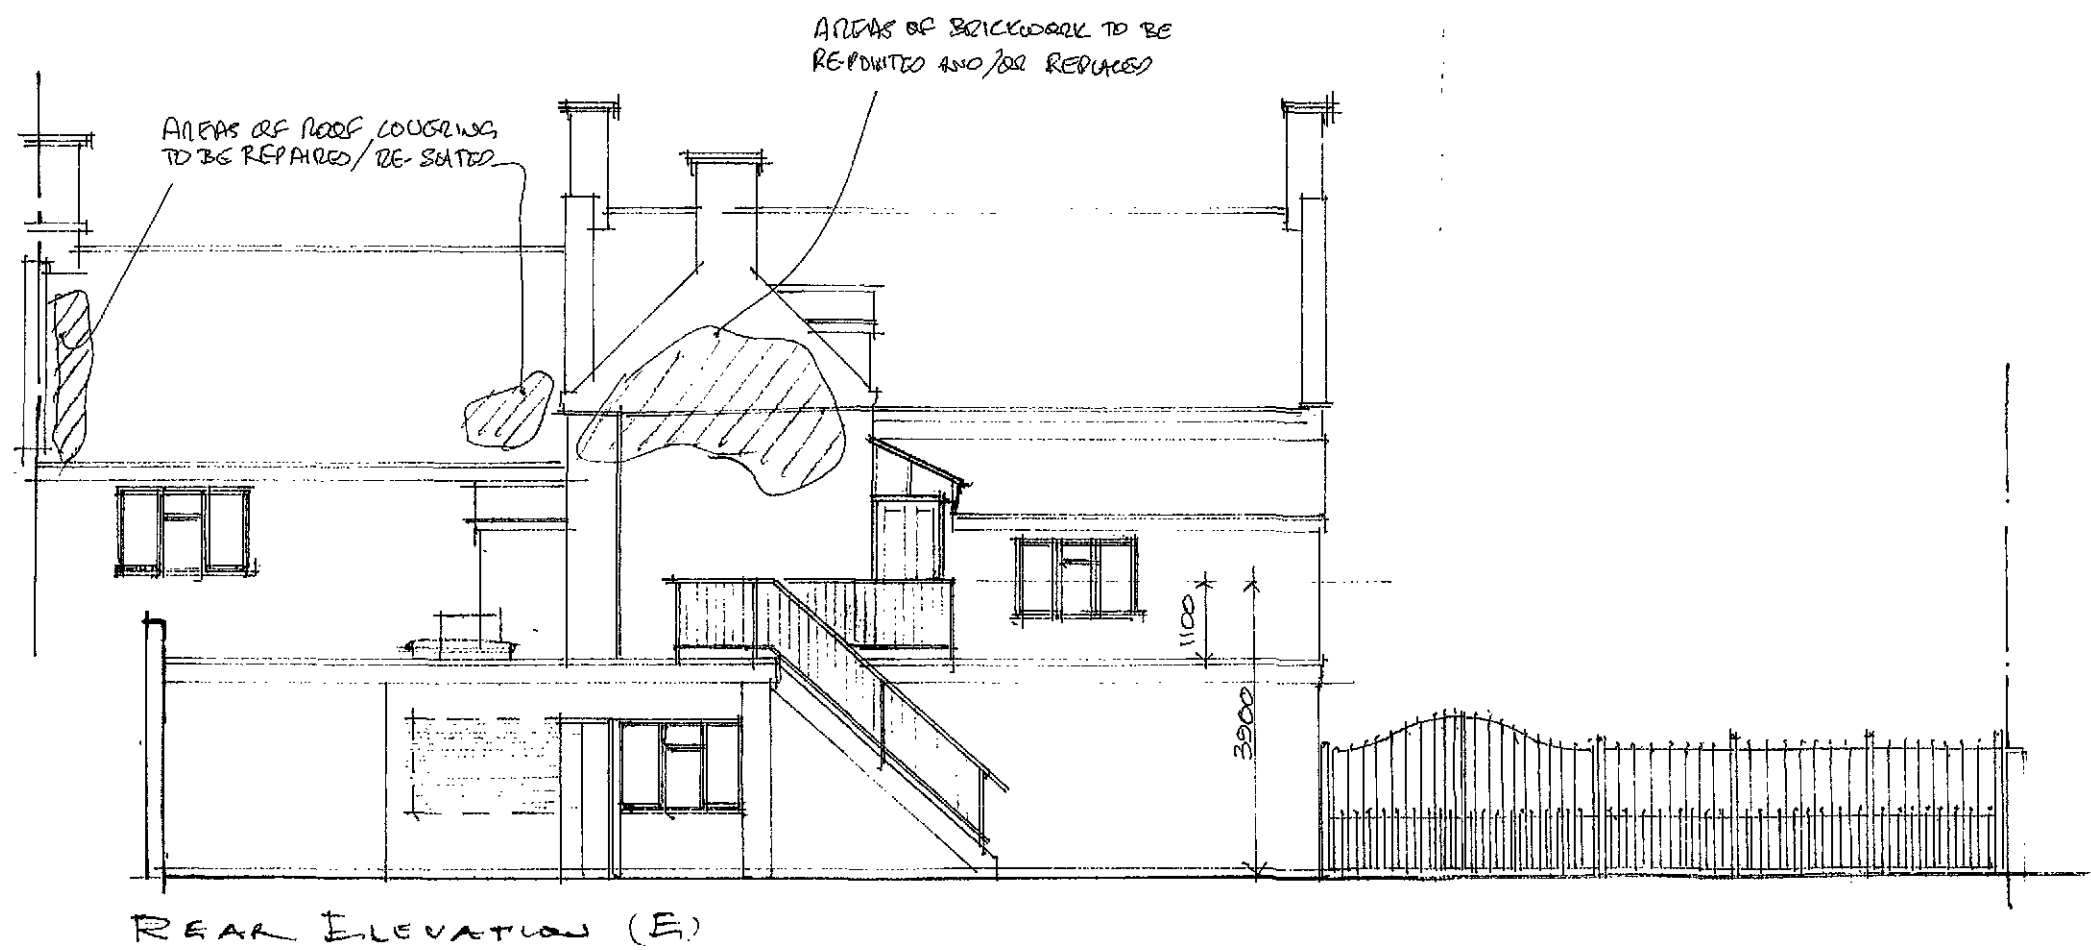

Proposed Alterations &
Conversion To Restaurant
& Retail Shop
The Peacock PH
Pinchbeck Road
Spalding

PROPOSED ELEVATIONS


Dwg No 4200 / 1
Date Feb 2010
Scale 1:100 1:500

B. Shemeld
264 Eastfield Rd
Peterborough
Cambs
PE1 4BE
Tel 01733 891771




FRONT


0 1 2 3 4 5m.

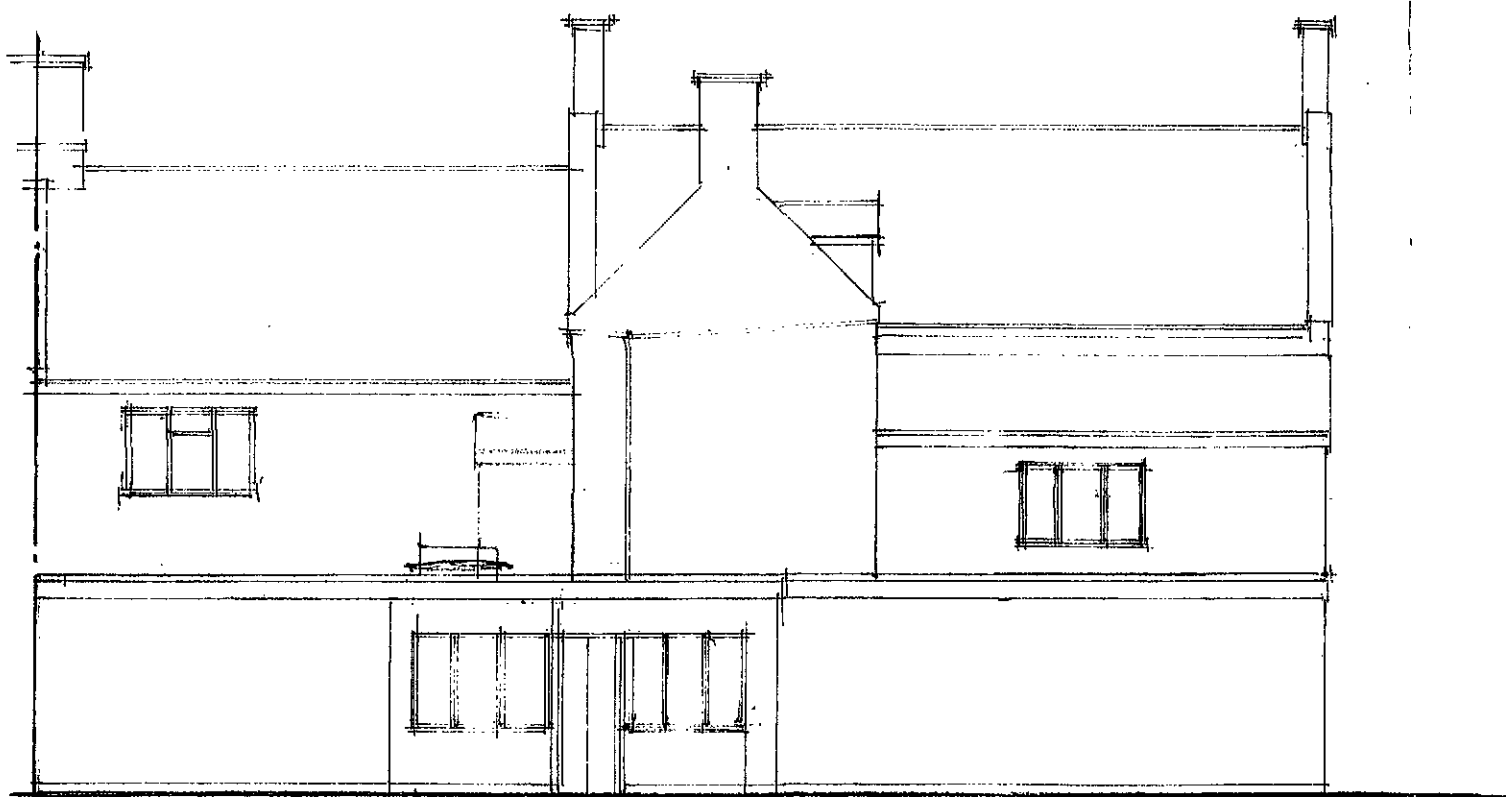

REAR

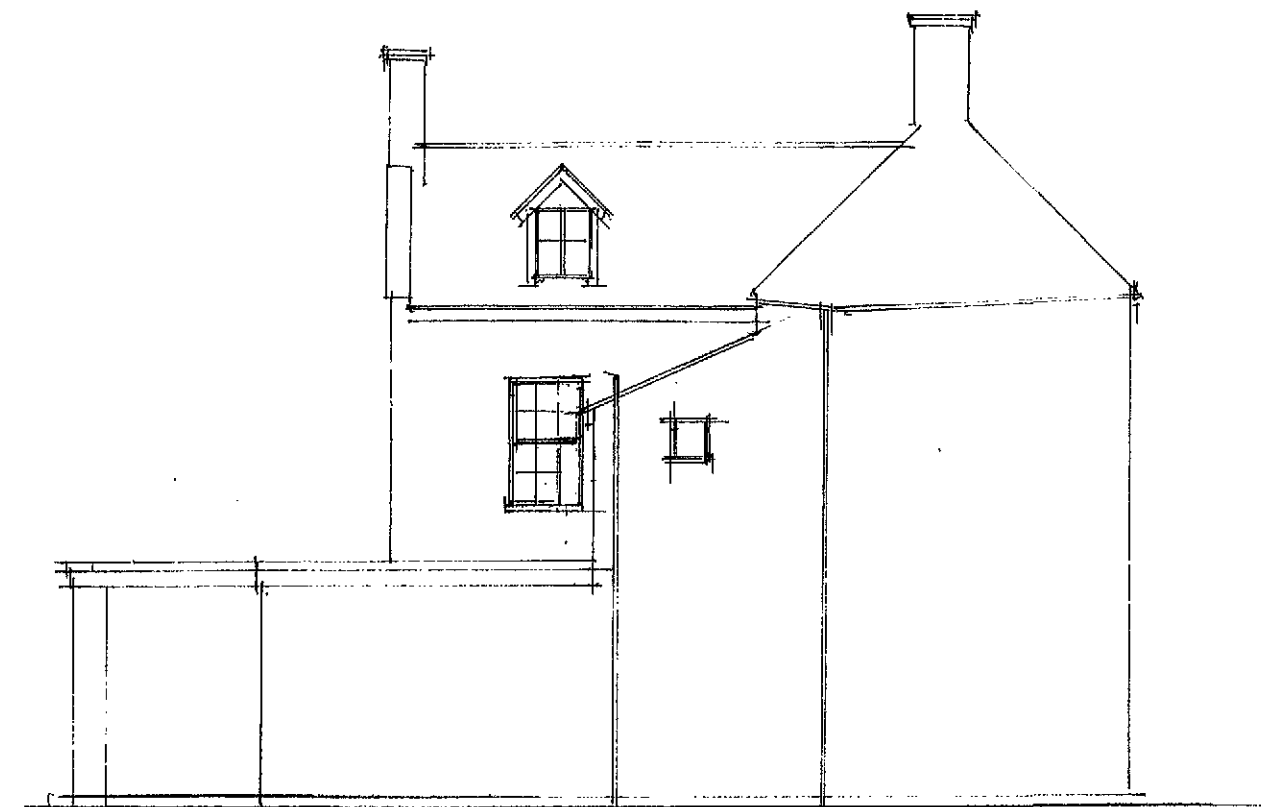

SIDE

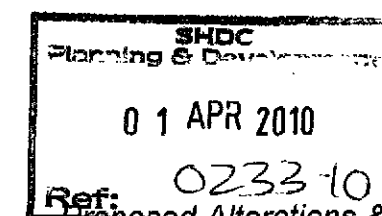

Ref: 0233-10
Proposed Alterations &
Conversion To Restaurant
& Retail Shop.
The Peacock PH
Pinchbeck Road
Spalding

EXISTING ELEVATIONS

Dwg No 4200/100
Date DEC 2009
Scale 1:100

B. Shemeld
264 Eastfield Rd
Peterborough
Cams
PE1 4BE
Tel 01733 891771