




Contractor to check all Dimensions on site prior to ordering materials / commencing work.Do Not Scale from this Drawing - If In doubt then please ask

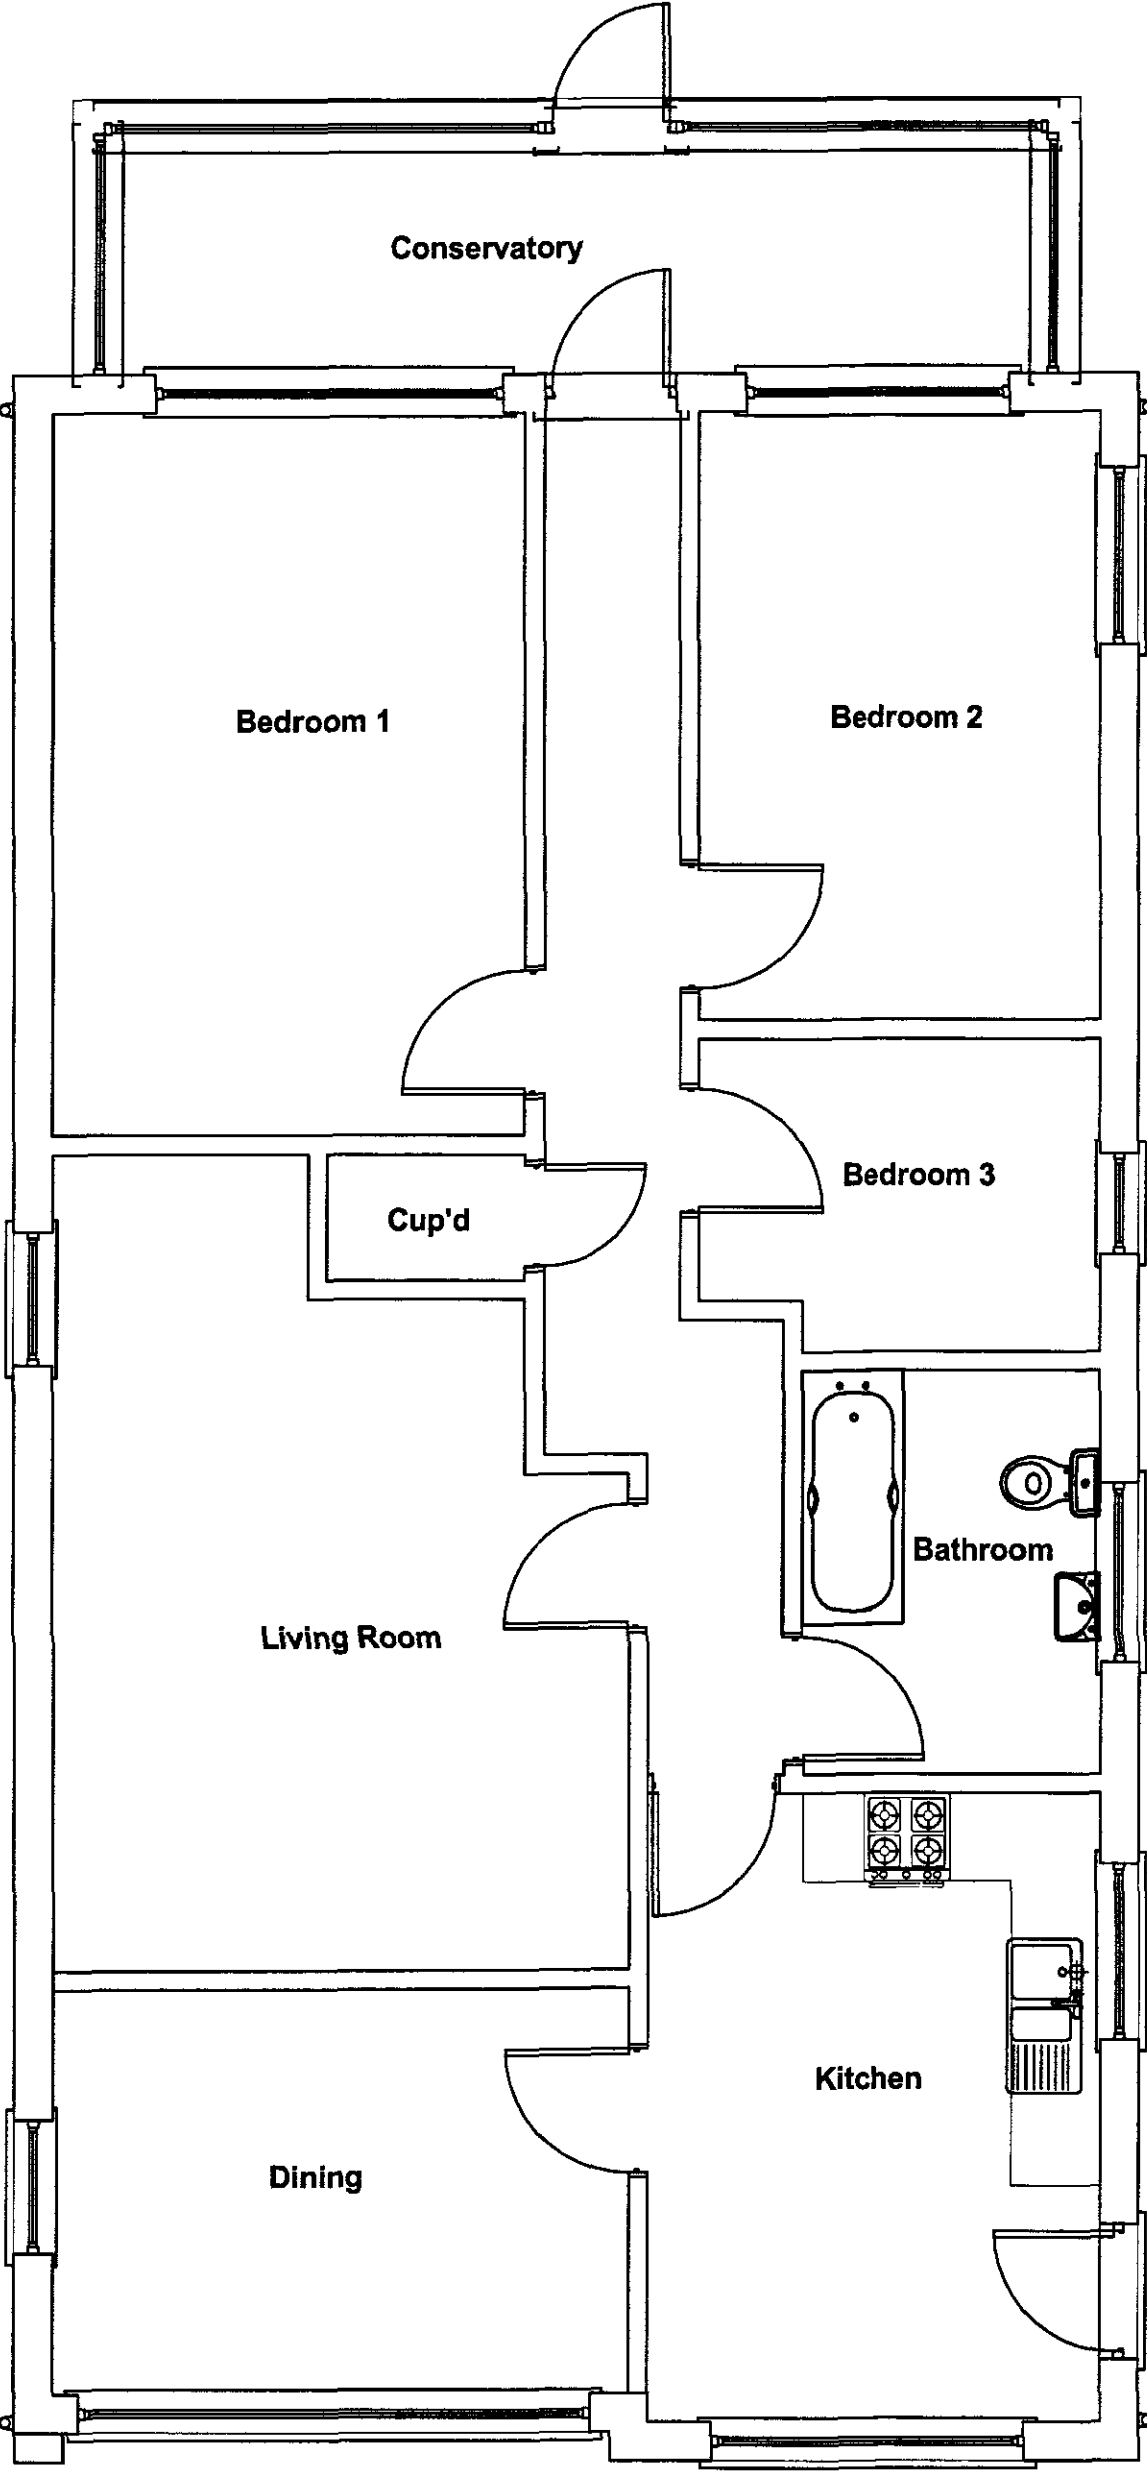


Existing Ground Floor Plan - 120m²
Scale 1:50

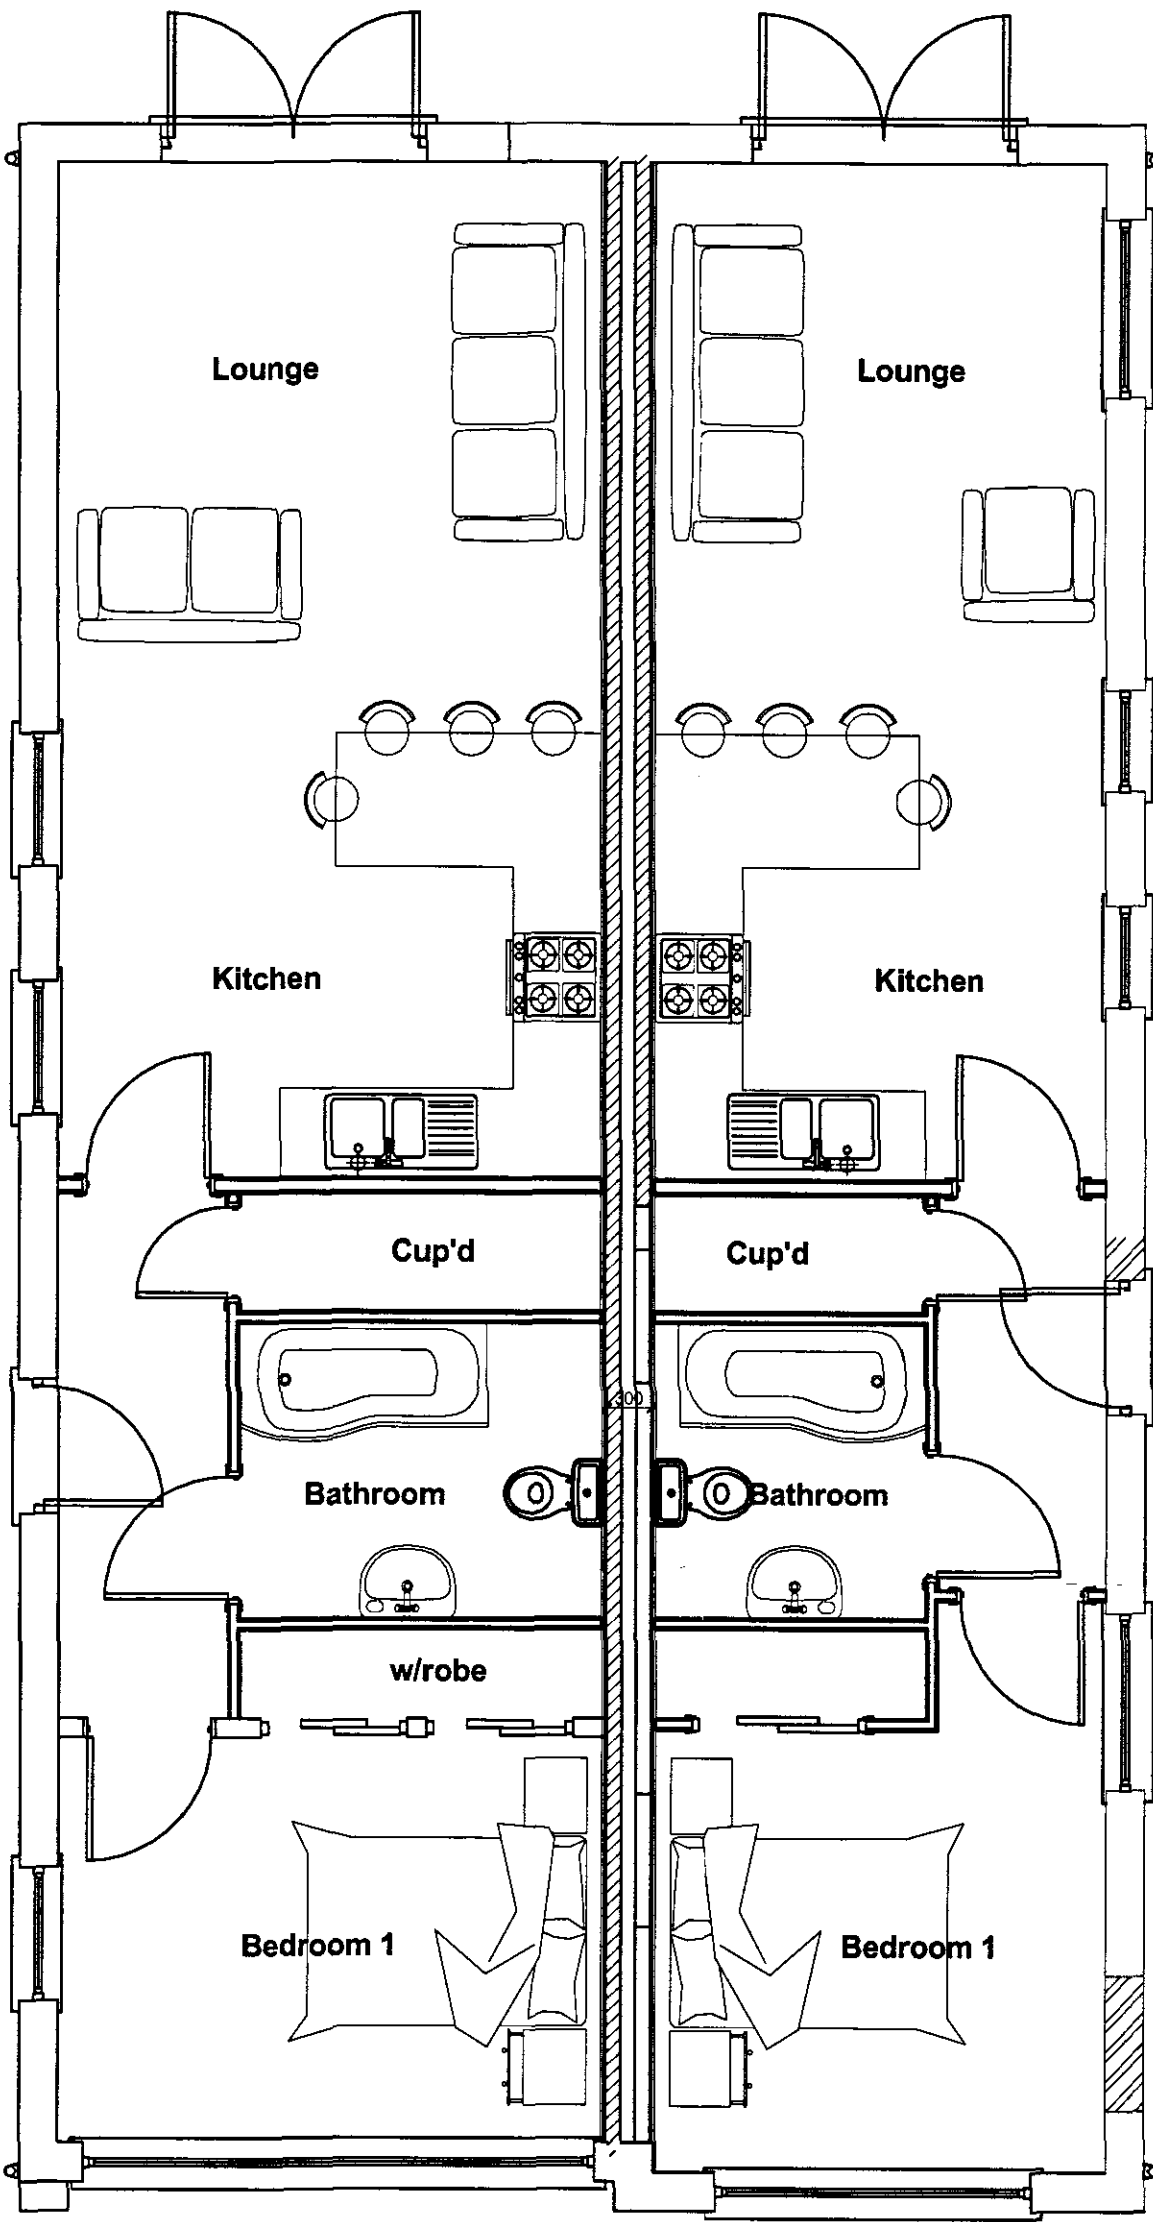

Proposed Ground Floor Plan - 107m²
Scale 1:50

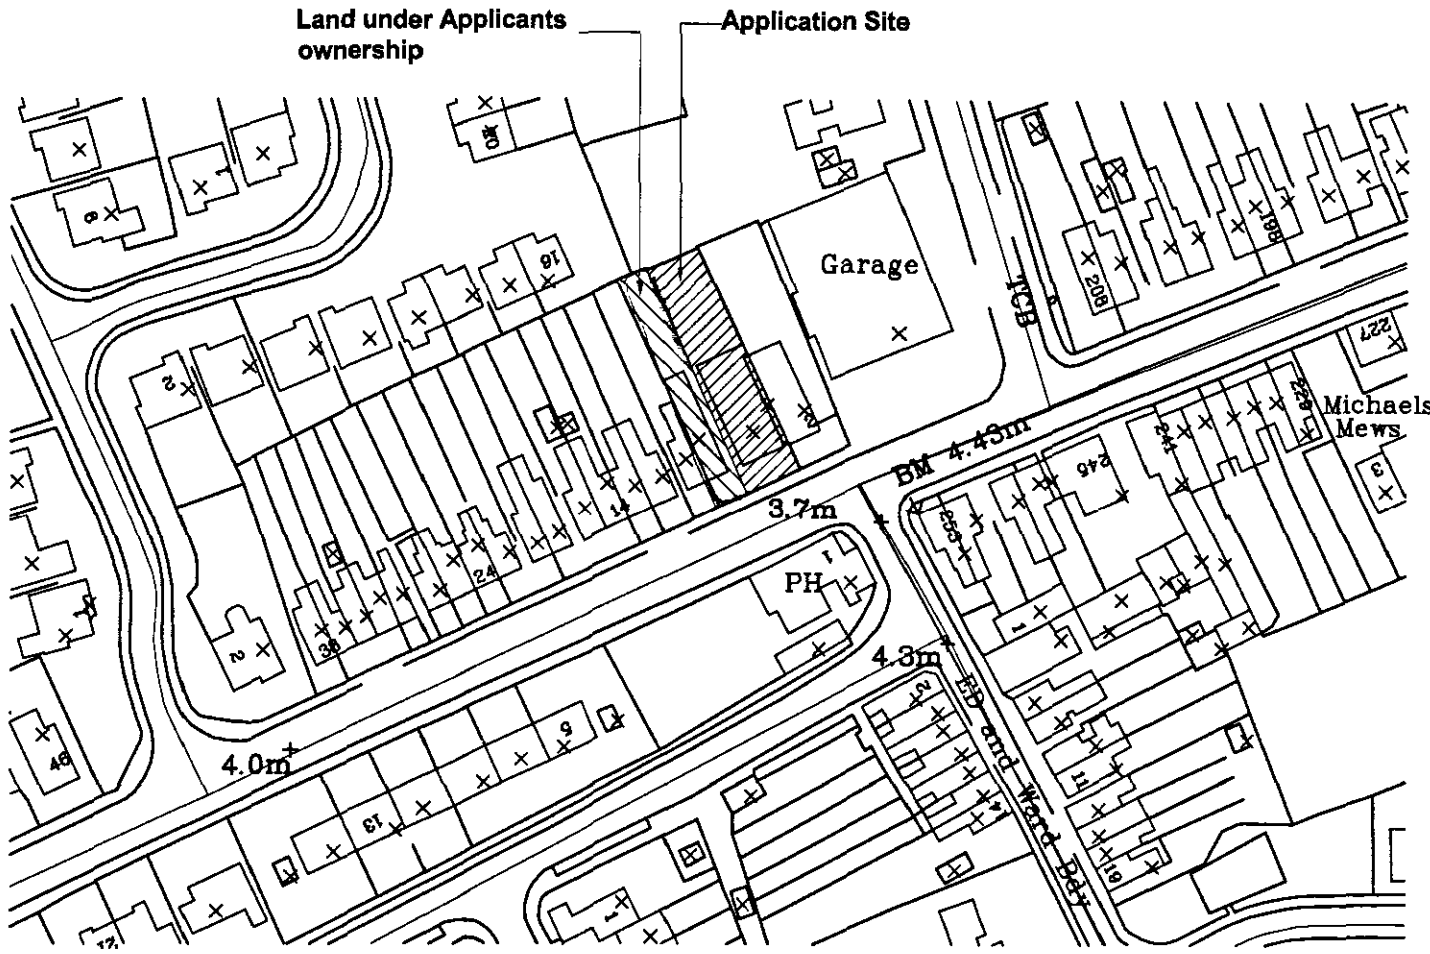

Site Location Plan
Scale 1:1250

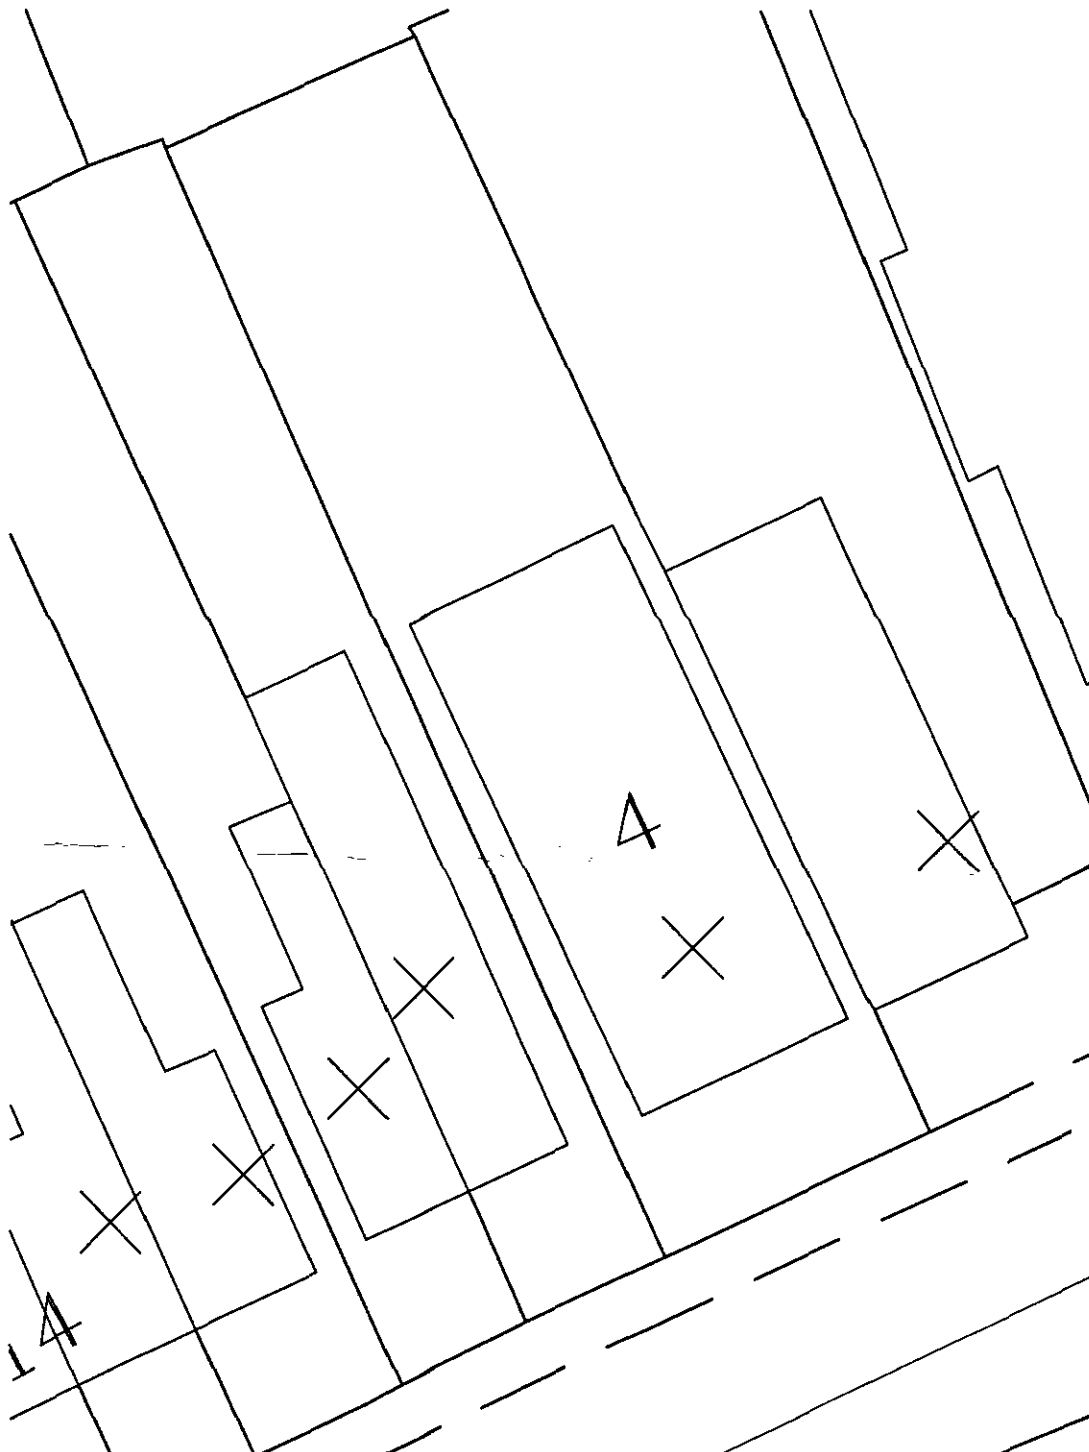

Site Block Plan
Scale 1:250

SHDC
Planning & Development
25 FEB 2008
Ref: 0234108

DETERMINED
PLAN


Client :
Mr D Roberts
75 Bourne Rd
Spalding
PE11 1JR

Site :
Proposed Conversion of Existing
3 Bed Bungalow into 2no. One
Bed Self Contained Flats at:
4 Bourne Road
Spalding


remway
Design Ltd
2nd Floor - 5B Sheepmarket
Spalding
PE11 1BH
Tel : 01775 788 921
e-mail: enquiries@remwaydesign.co.uk

jan08 Scale: As Noted


1526 - 01

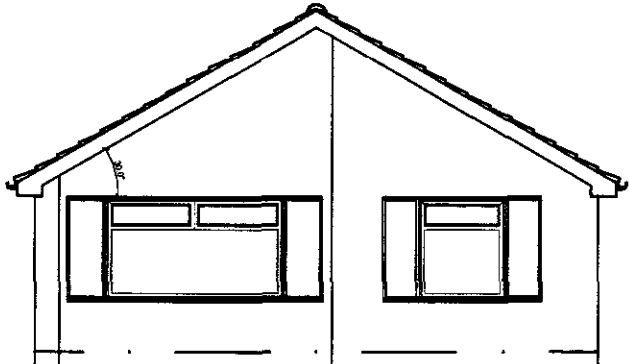


Existing Front Elevation
Scale 1:100

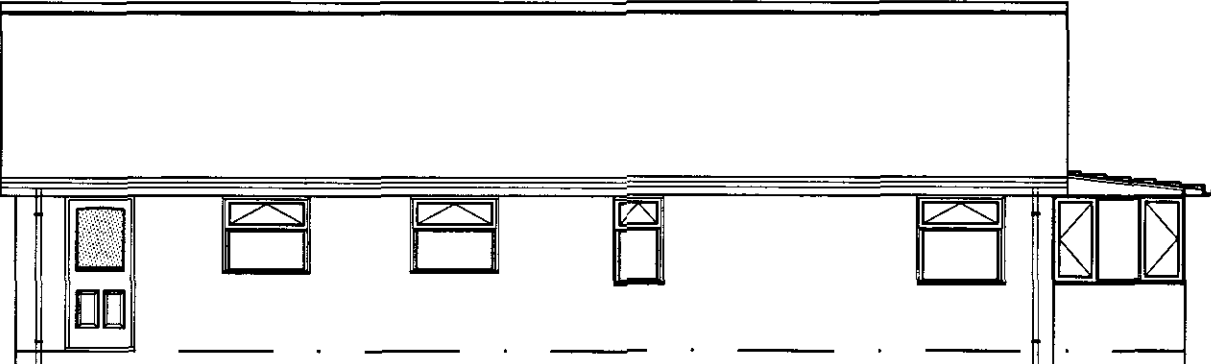


Existing Side Elevation
Scale 1:100

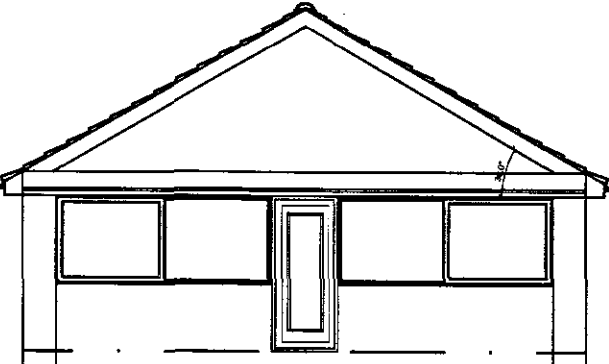


Existing Rear Elevation
Scale 1:100

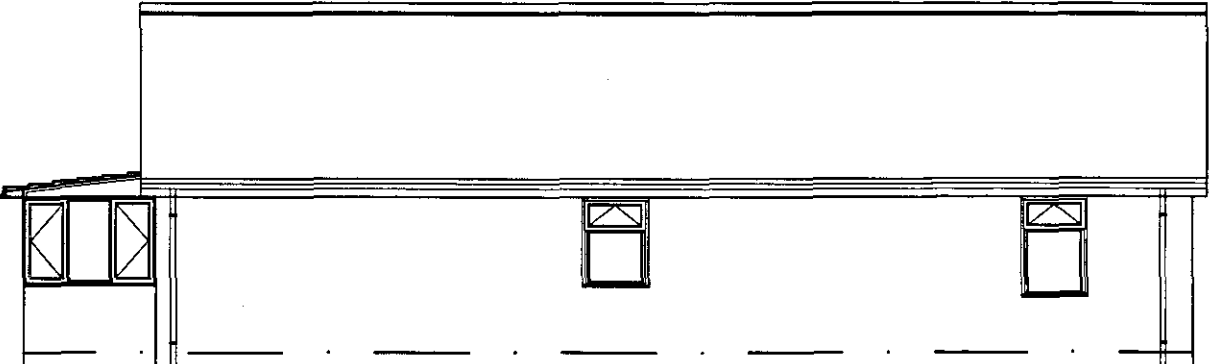


Existing Side Elevation
Scale 1:100

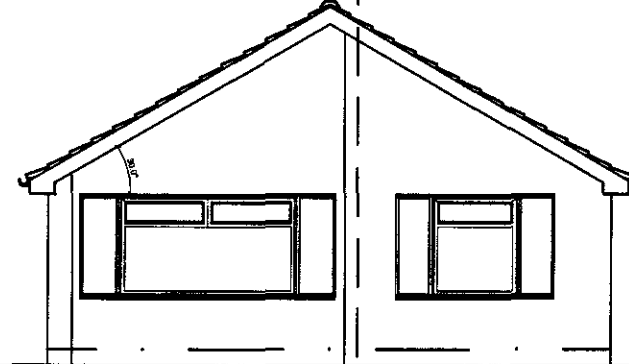


Proposed Front Elevation
Scale 1:100

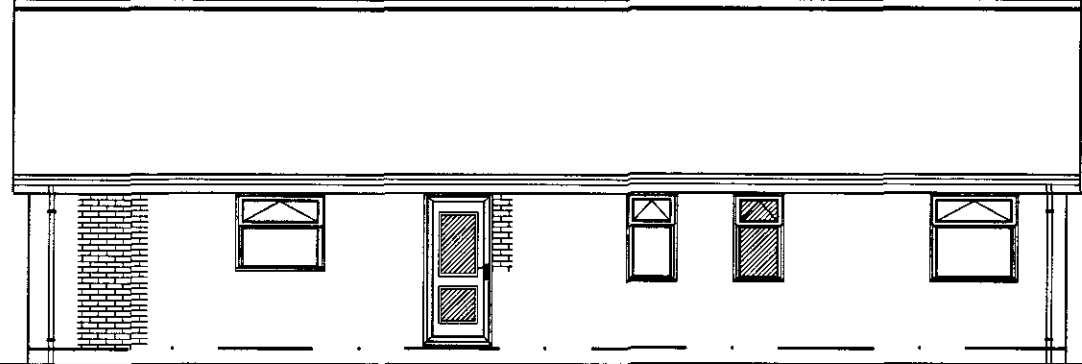

Proposed Side Elevation
Scale 1:100

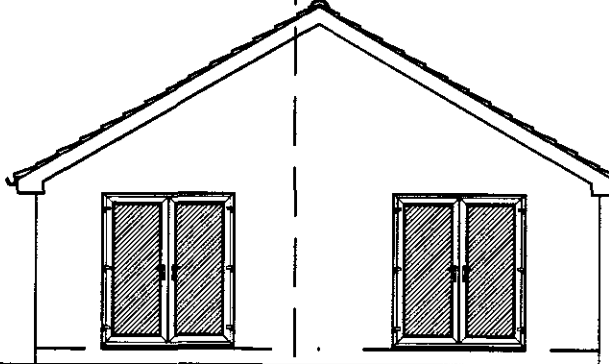

Proposed Rear Elevation
Scale 1:100

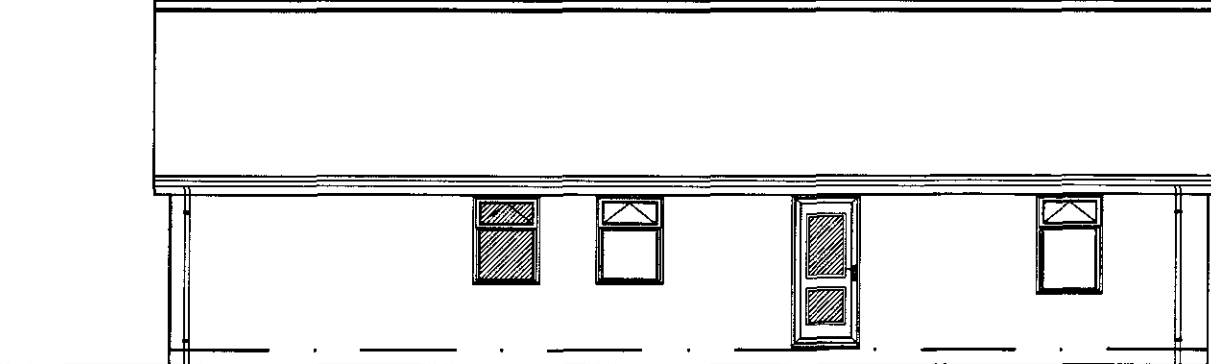

Proposed Side Elevation
Scale 1:100