



01 - Front Elevation
1 : 100

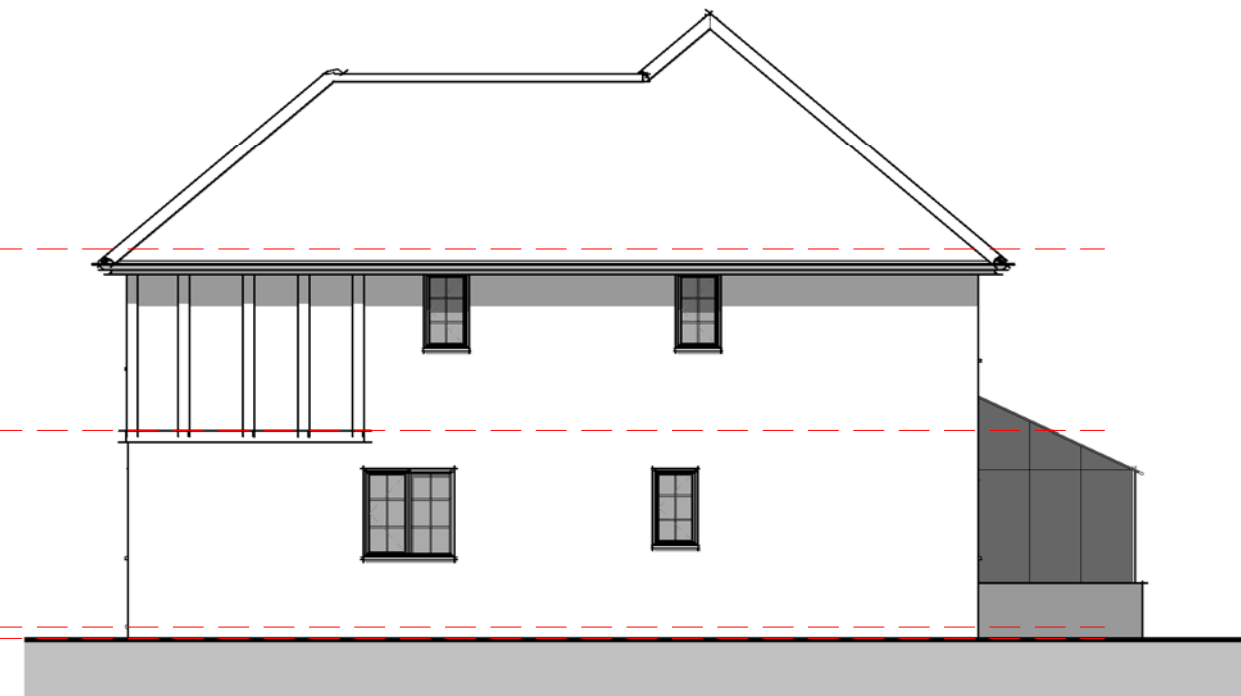

02 - Right Flank
1 : 100

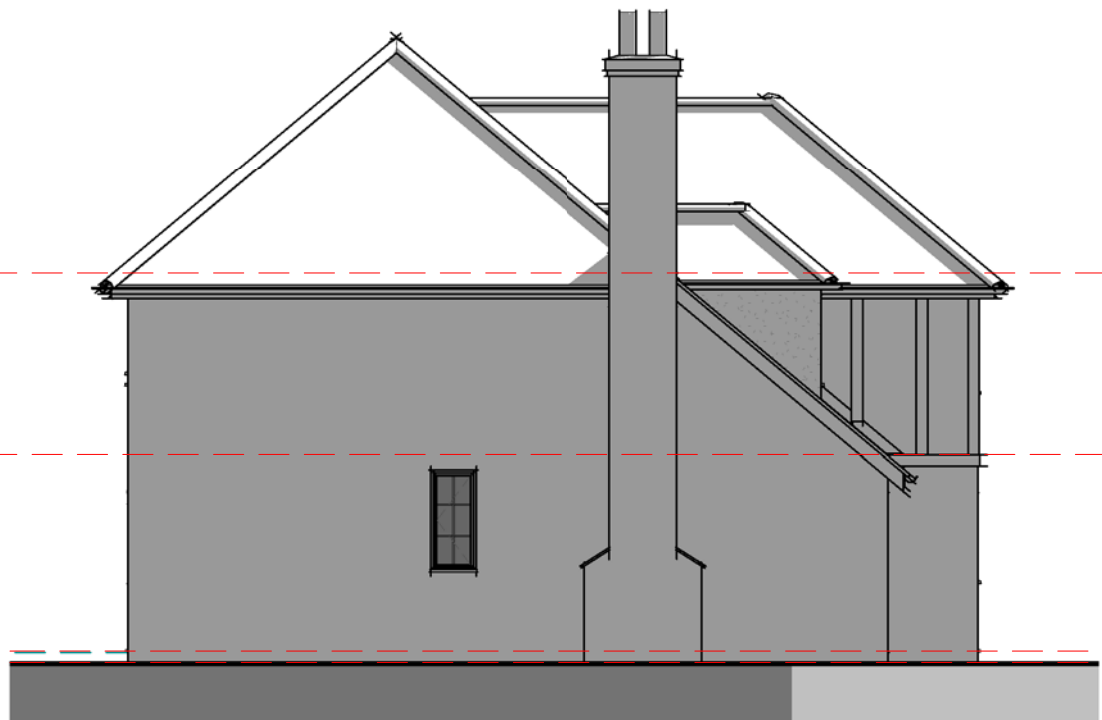

04 - Left Flank
1 : 100



3D View 1



3D View 2




01 - Ground Floor Plan
1 : 50

Room Schedule		
Name	Area	Perimeter
Conservatory	18.00 m ²	21.0 m
Dining Area	9.10 m ²	12.1 m
Family Room	10.95 m ²	13.3 m
Hall	16.15 m ²	17.0 m
Hobby Room	24.10 m ²	20.0 m
Kitchen	16.45 m ²	18.1 m
Lounge	22.75 m ²	19.9 m
Utility	6.35 m ²	10.3 m
W.C.	2.30 m ²	6.1 m
Grand total: 9	126.15 m ²	137.7 m



Site Location Plan
1 : 1000

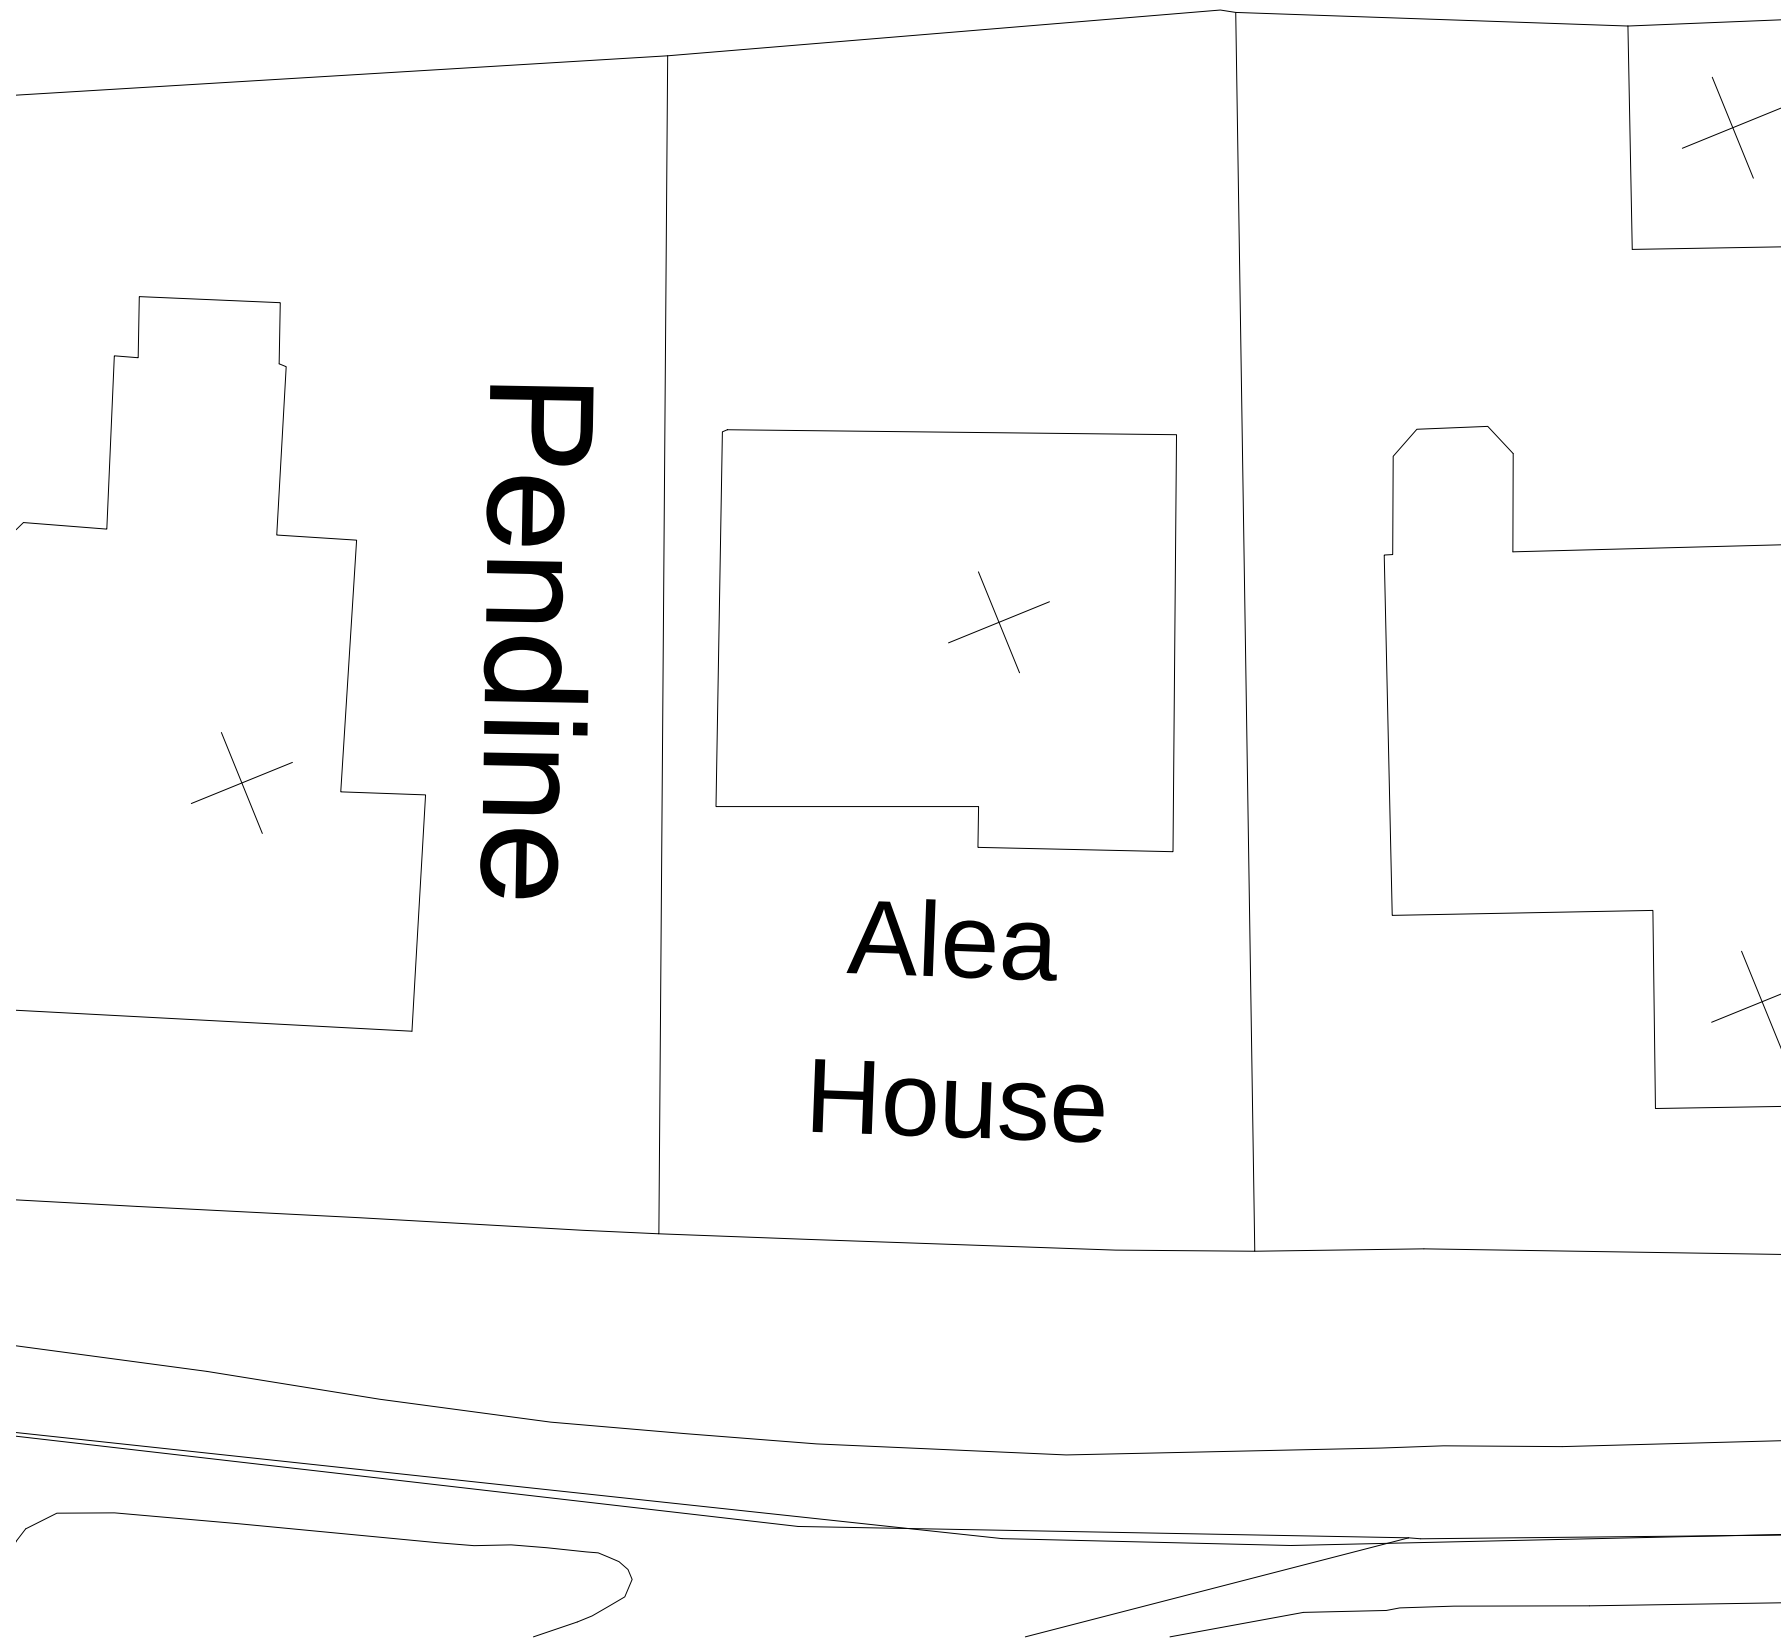

Site Block Plan
1 : 200

PLANNING ISSUE

Due to areas of the structure being covered, unexposed or otherwise inaccessible the notes / specifications of existing materials are subject to confirmation of site when it is feasible to expose the relevant areas of construction.

GENERAL CONDITIONS
Contractors are responsible for checking all dimensions on site when work commences and before ordering any materials. Any discrepancies should be brought to the attention of the Client for remedial action before commencing further.
All materials not specified to be of a standard suitable for the work proposed and be fit for purpose. All work to be in accordance with good building practise and all necessary BS codes for Workmanship on Building Sites.

Client: Mr & Mrs R Robson

Site: Ten Mile House
The Raceground
Spalding

Drg Title: Existing Plans



Date: 06.02.14
Contract No: 2518
Drg No: 001