




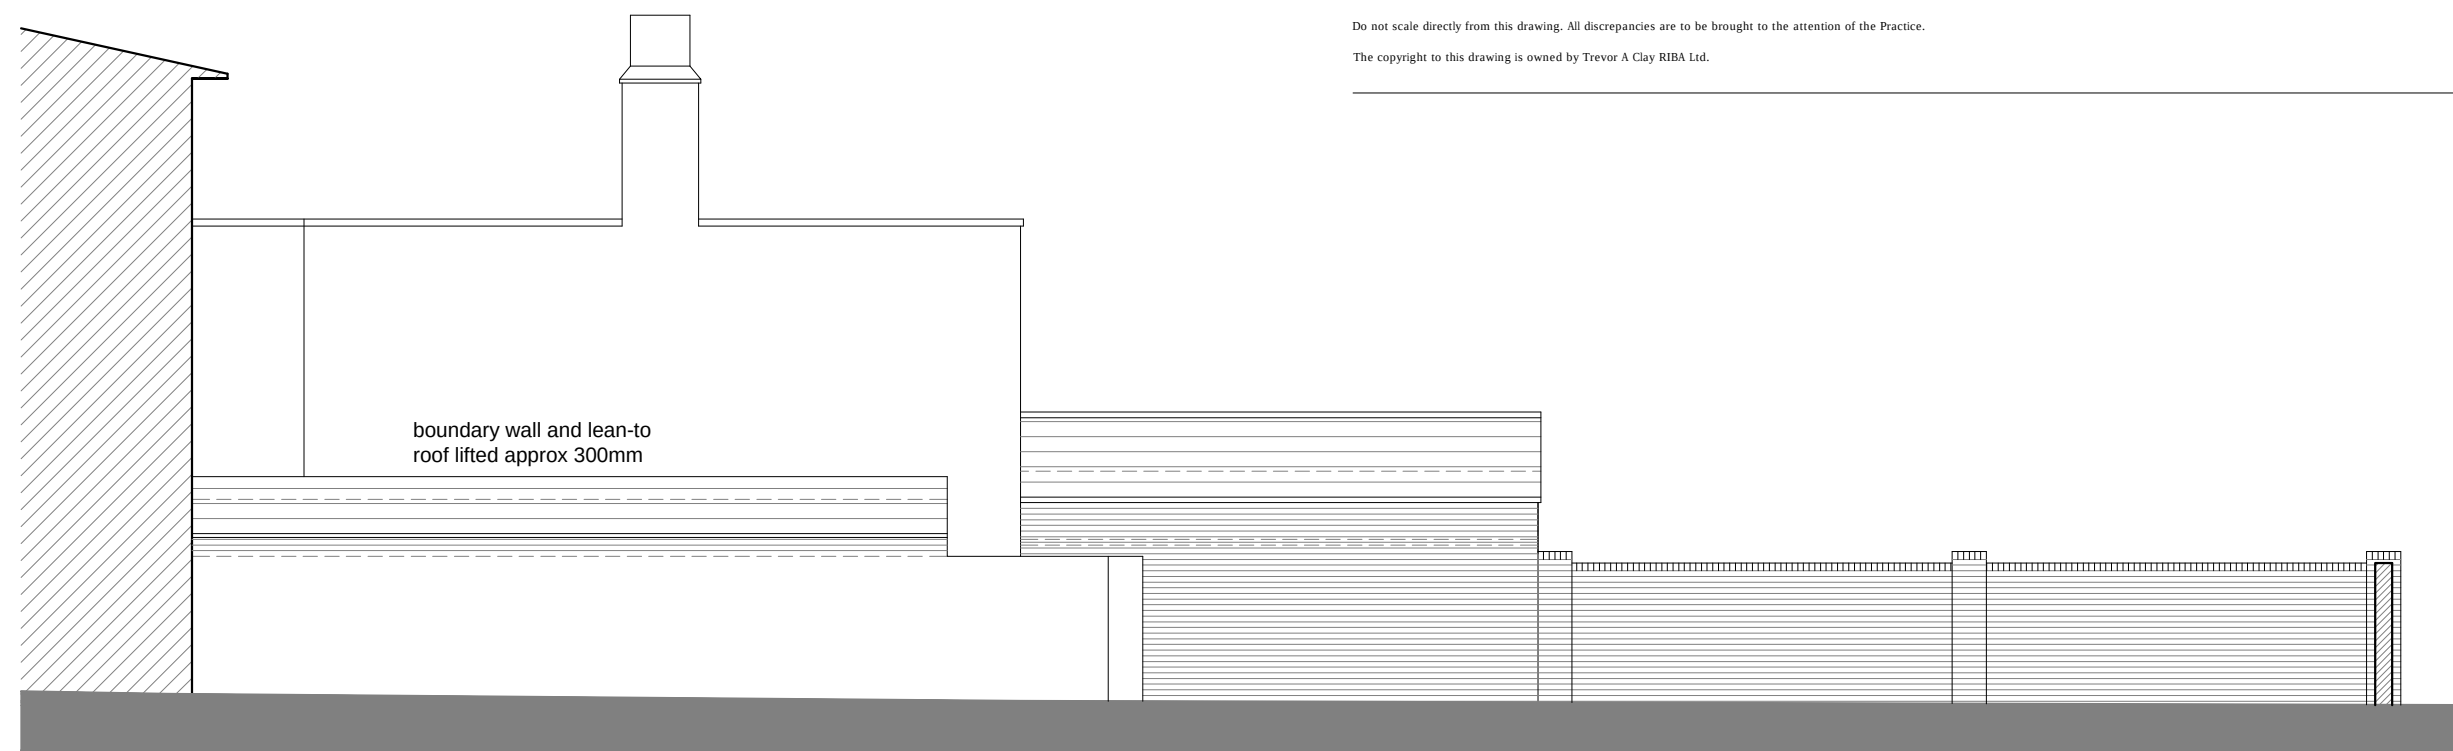

LOCATION PLAN

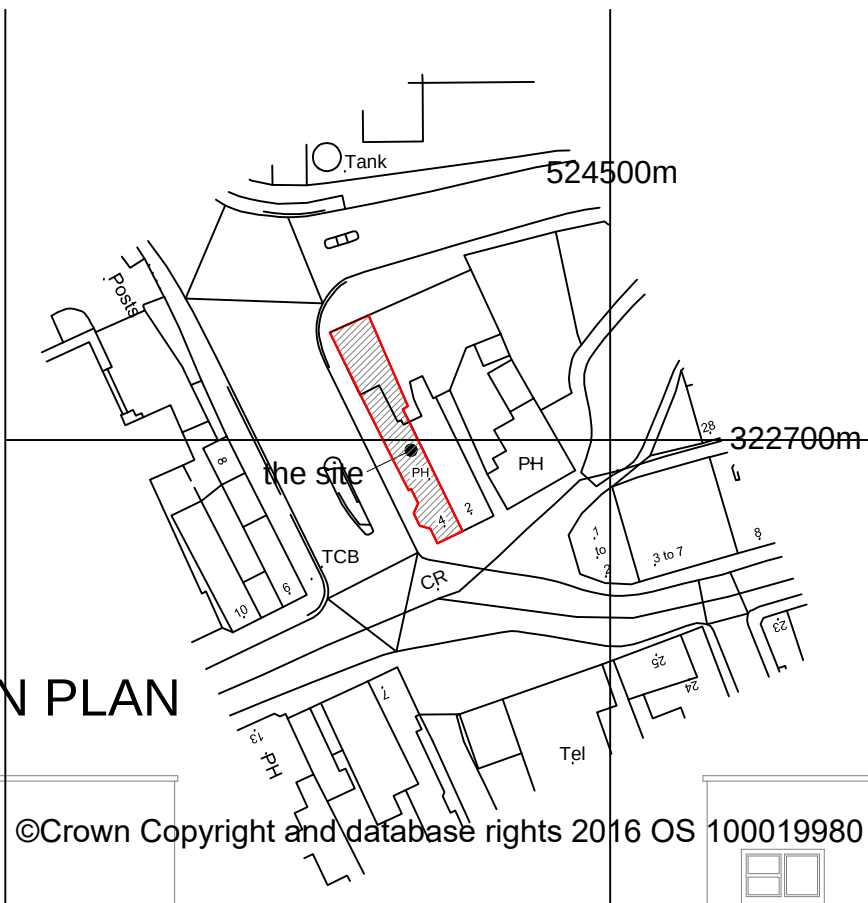

NORTH EAST ELEVATION

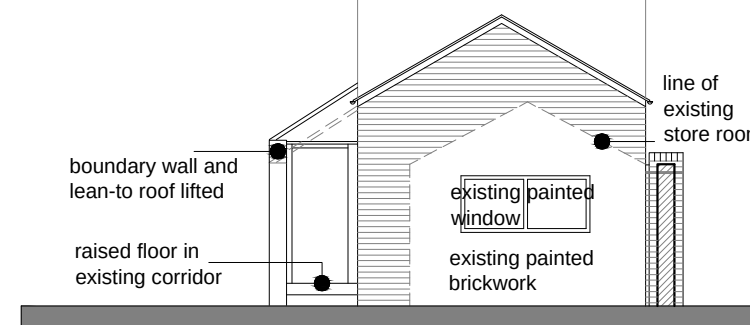

N W ELEVATION  
- to yard area




N W ELEVATION  
- to Swan Street



SOUTH WEST ELEVATION - to A151

existing facing brick wall raised to new eaves height in bricks to match existing

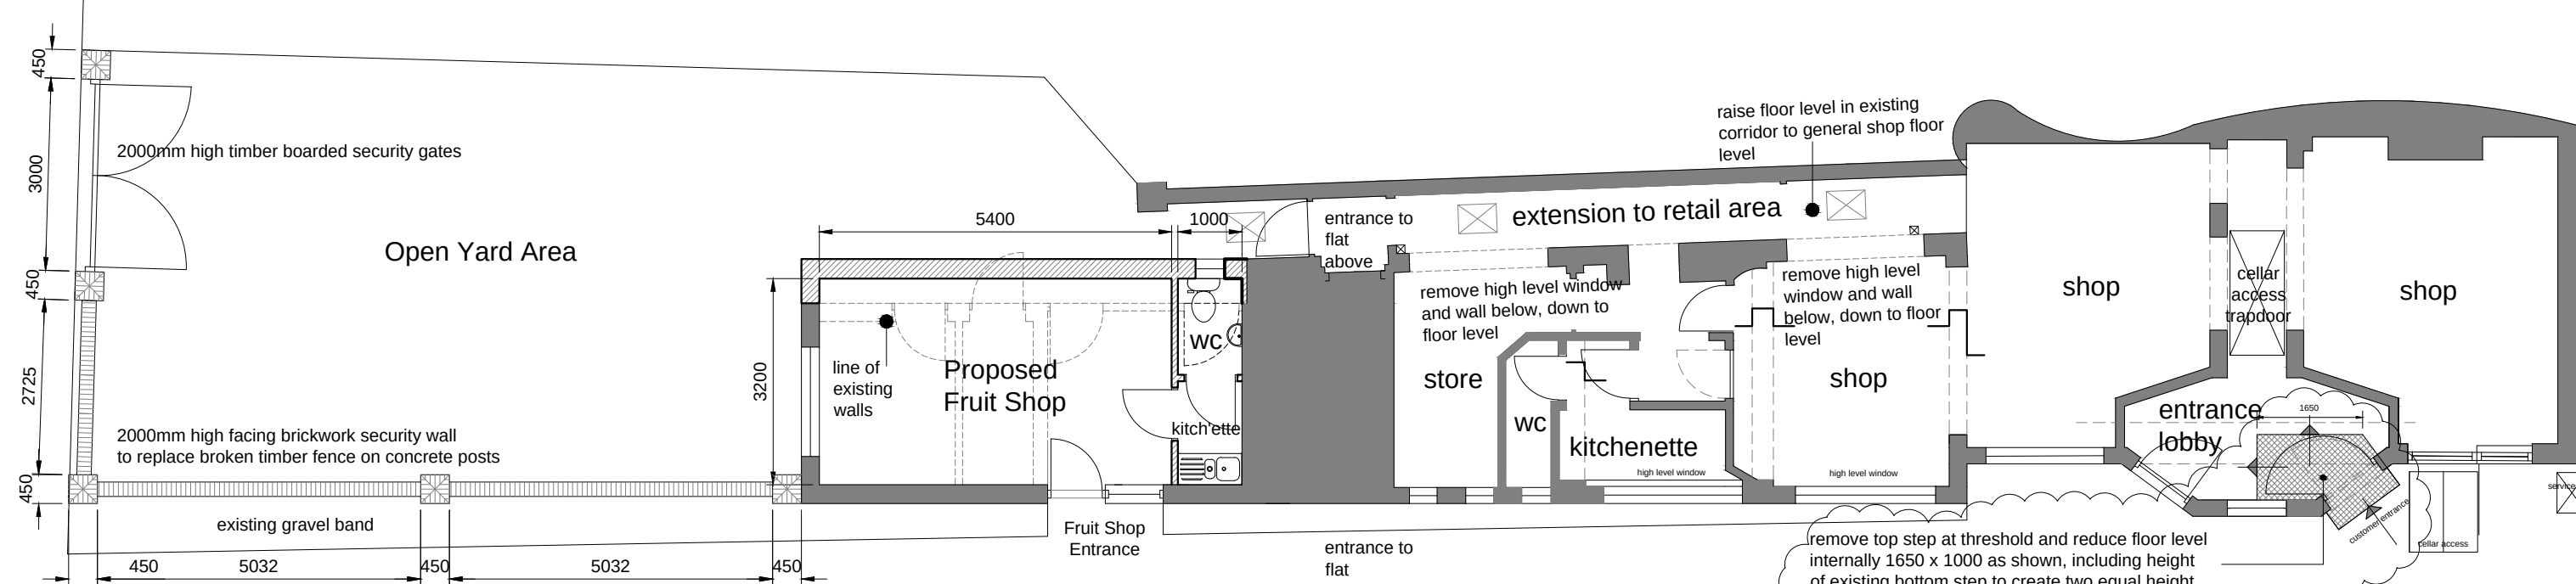

GROUND FLOOR / SITE PLAN

A151

|   |                                                   |       |                              |
|---|---------------------------------------------------|-------|------------------------------|
| Client   | Mr Z Abdullah                                     |       |                              |
| Project   | Proposed Alterations to 4 Winsover Road, Spalding |       |                              |
| Drawing   | Planning Application Drawing                      |       |                              |
| Scale   | 1:100, 1:1250 @A2                                 | Drawn | TAC Chkd AWM Date 01/12/2016 |
| Trevor A Clay RIBA Ltd, 14 Old Fendike Road, Weston Hills, Spalding, Lincs. PE126DD 01406 380027 07778 597975 trevor@tacarchitects.co.uk |                                                   |       |                              |



Drawing No. 16/456/PA/004B