

Notes

1. All dimensions must be checked on site and not scaled from this drawing. Any discrepancy is to be reported to the office before.
2. The Contractor must make a survey of the site and shall be responsible for obtaining all dimensions and levels necessary for the proper construction of works as indicated.

Client
LAKEY

Job Title
**PROPOSED CONSERVATORY
303 BOURNE ROAD
PODE HOLE
SPALDING**

Drawing Title
PROPOSED

©Copyright
ELEVATION
ELEVATION DESIGN LTD
**DESIGN - CONSTRUCTION
PROJECT MANAGEMENT**
16 Wright Street Hull HU2 8JU
Telephone 01482 221155
Fax 01482 221105
Email enquiries@elevationdesign.org.uk

Revisions	Date	Description	DR	LC

Status
PLANNING

Scale
A3- 1:100

Date
19/03/10

Drawn By
DMM

Checked


Approved

Drawing No.
1001/158/02


Rev




Rear Elevation

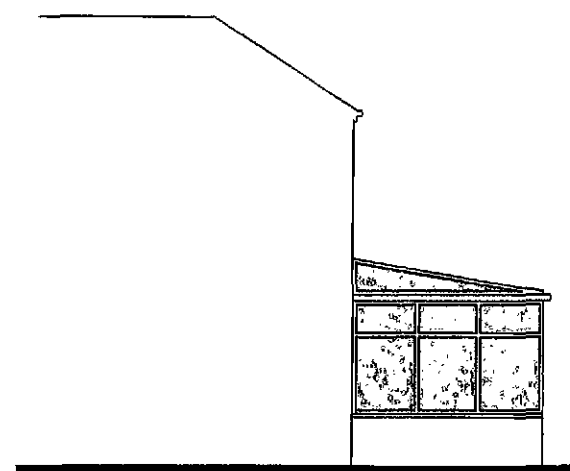


Side Elevation

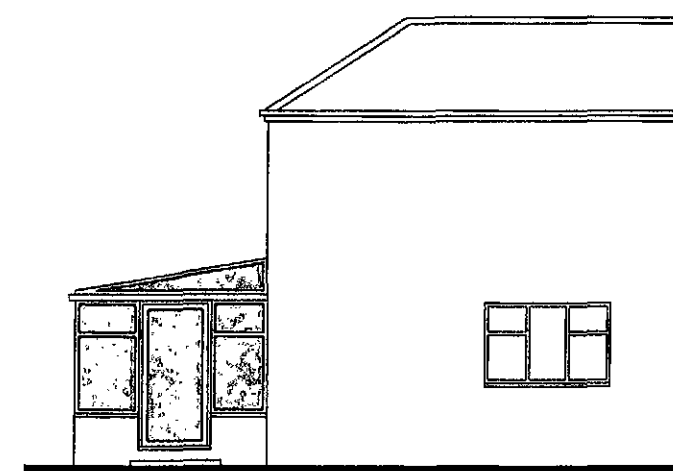

Side Elevation

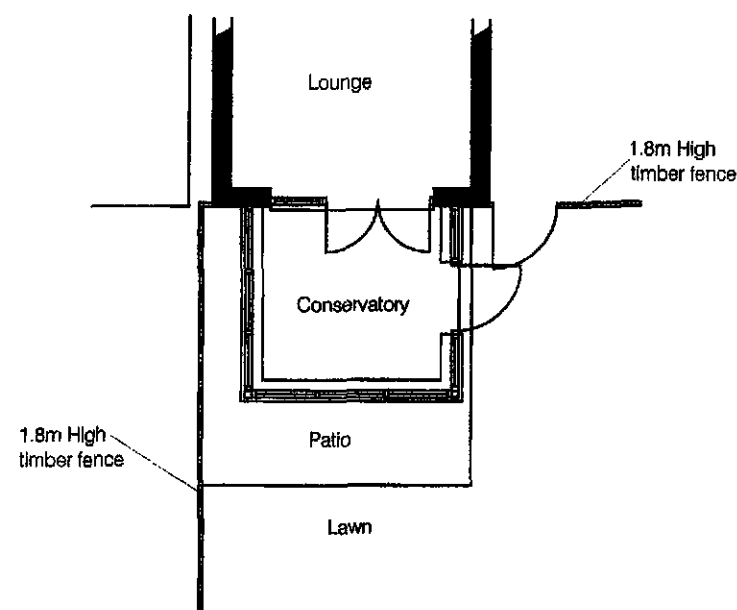

Ground Floor Plan

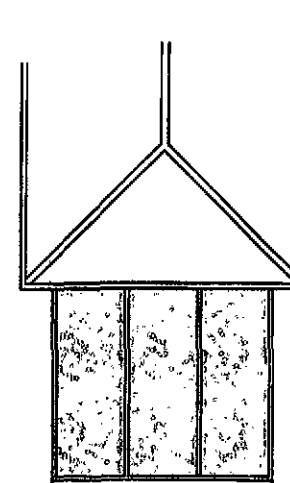

Roof Plan

**SHDC
Planning & Development**
25 MAR 2010
Ref: 0241-10

Notes

1. All dimensions must be checked on site and not scaled from this drawing, any discrepancies to be reported to the office team.
2. The Contractor shall make a survey of the site and shall be responsible for obtaining all dimensions and levels necessary for the proper construction of works as indicated.

Client

LAKEY

Job Title

PROPOSED CONSERVATORY
303 BOURNE ROAD
PODE HOLE
SPALDING

Drawing Title

SURVEY

Copyright

ELEVATION

ELEVATION DESIGN LTD
DESIGN - CONSTRUCTION
PROJECT MANAGEMENT
16 Wright Street Hull HU2 6JU
Telephone 01482 221155
Fax 01482 221105
Email london@elevationdesign.org.uk

Revisions	Date	Description	DR	C

Status

SURVEY


Scale	AS- 1:100	Date	19/03/10
-------	-----------	------	----------

Drawn By	QMM	Checked	Approved
----------	-----	---------	----------


Drawing No.	1001/158/01	Rev	
-------------	-------------	-----	--




Rear Elevation

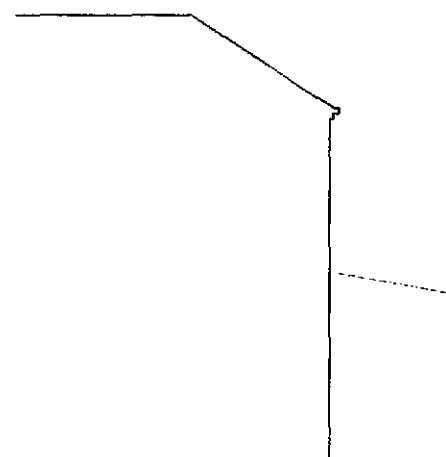

Side Elevation

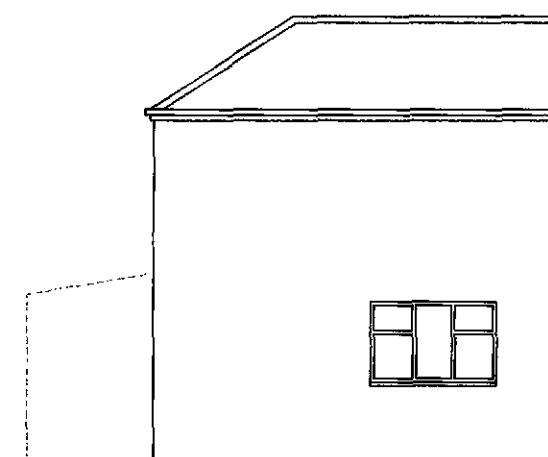


Side Elevation

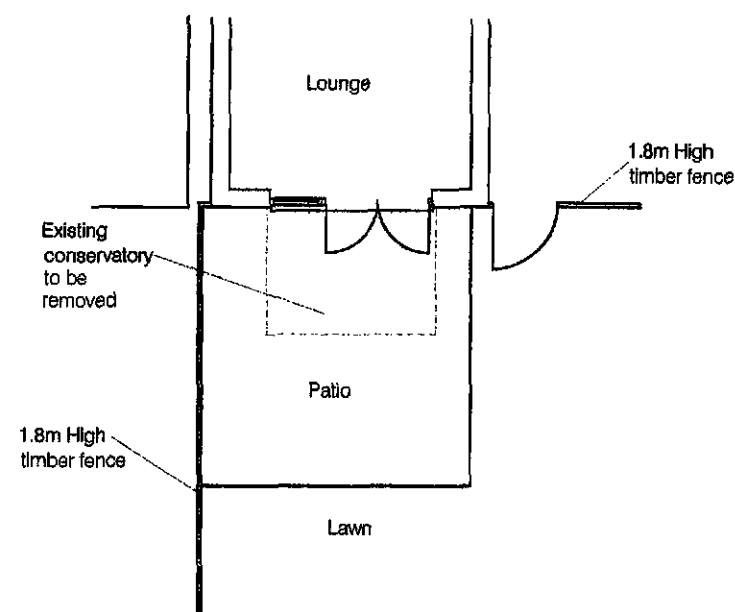

Ground Floor Plan

SHDC
Planning & Development
2 5 MAR 2010
Ref: 0241-10

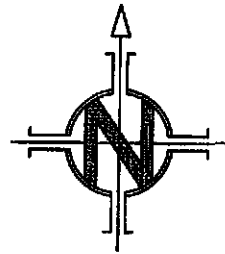

SHDC
Planning & Development
25 MAR 2010
Ref: 0241-10

Notes

1. All dimensions must be checked on site and not scaled from this drawing. Any discrepancies to be reported to the office below.
2. The Contractor shall make a survey of the site and shall be responsible for obtaining all dimensions and levels necessary for the proper construction of works as indicated.

Client

LAKEY

Job Title

PROPOSED CONSERVATORY
303 BOURNE ROAD
PODE HOLE
SPALDING

Drawing Title

BLOCK PLAN

Copyright

ELEVATION

ELEVATION DESIGN LTD

DESIGN - CONSTRUCTION
PROJECT MANAGEMENT

16 Wright Street Hull HU2 8JU

Telephone 01482 221155
Fax 01482 221109
Email technical@elevationdesign.org.uk


Revisions	Date	Description	DR	C


Status PLANNING

Scale A3- 1:500 Date 19/03/10

Drawn By DMM Checked Approved

Drawing No. 1001/158/03 Rev

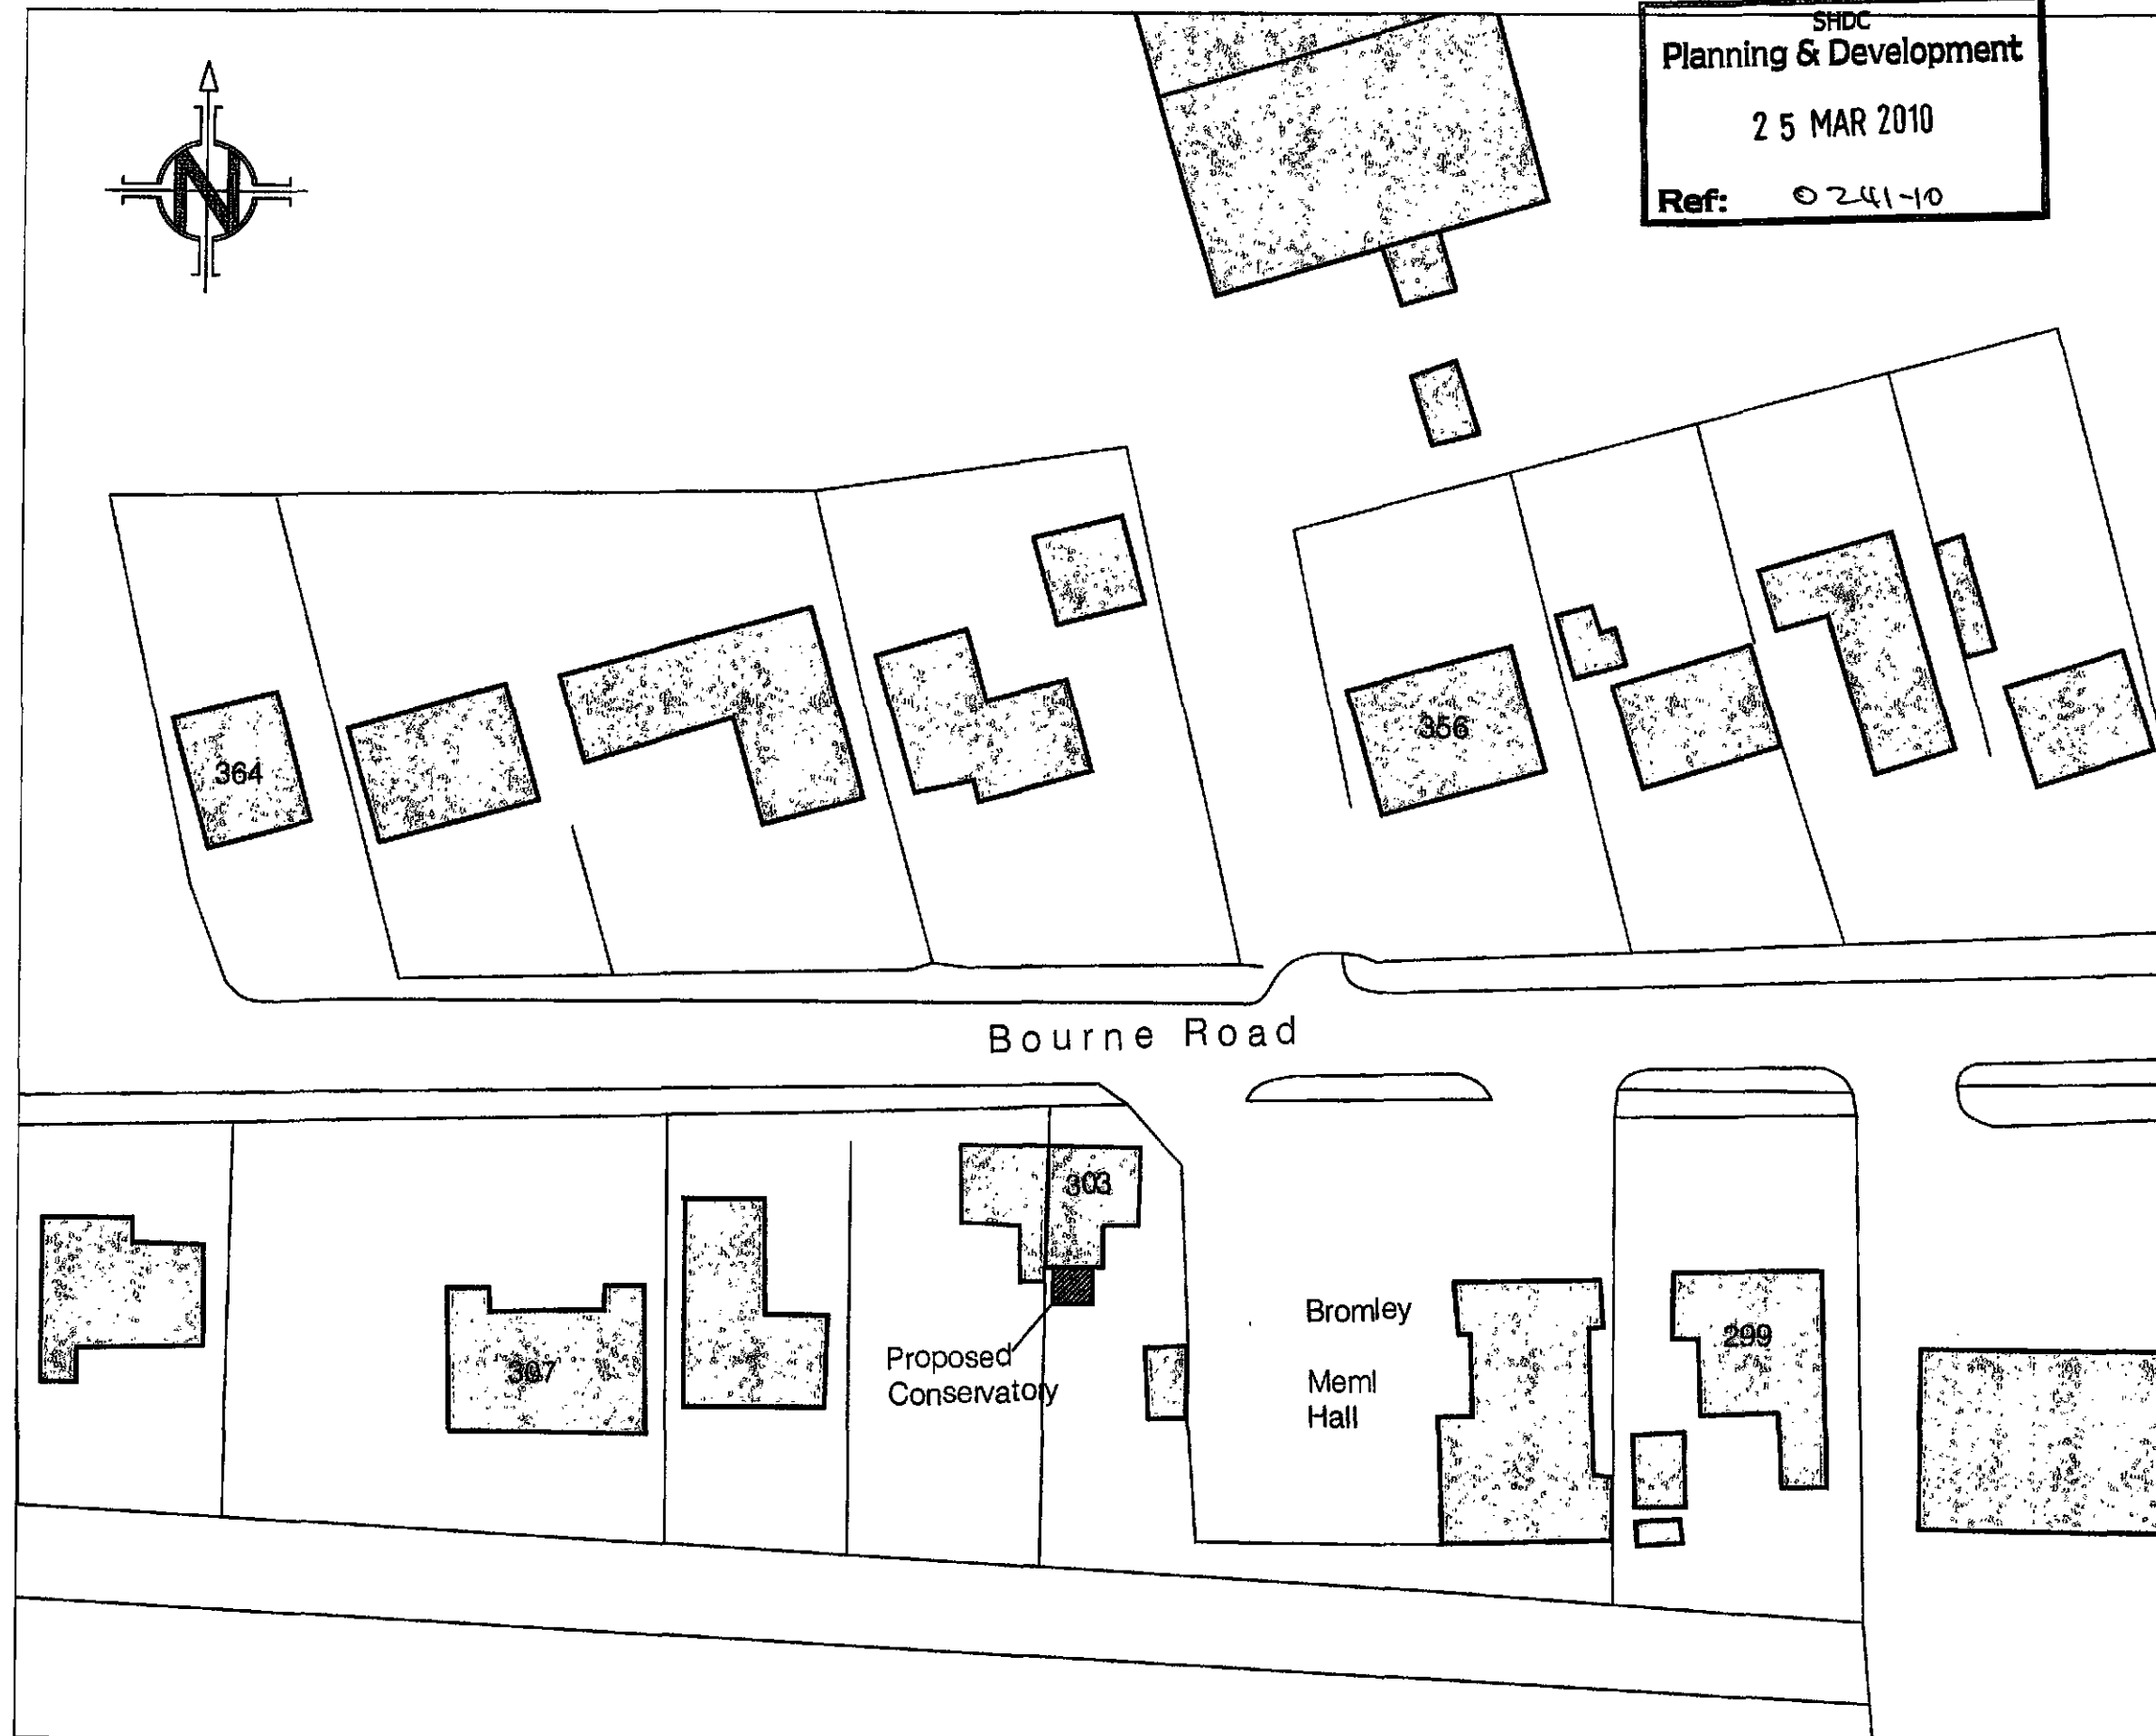

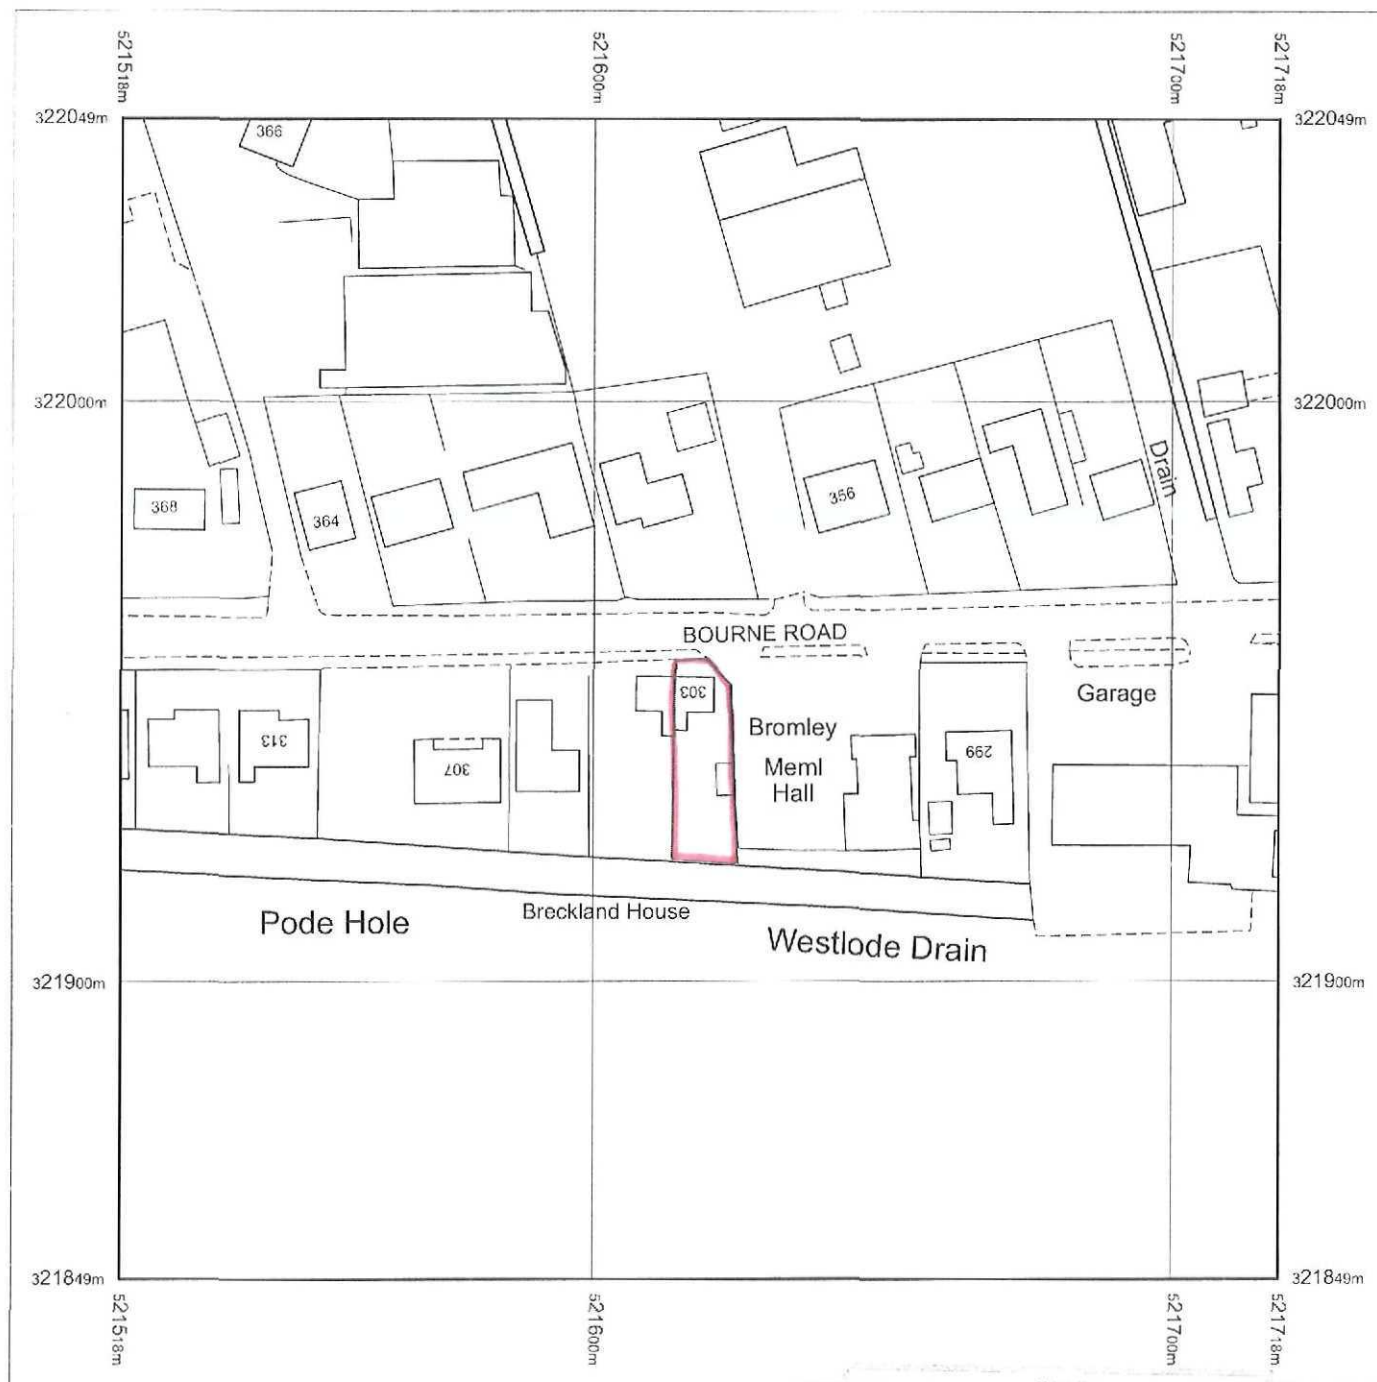

Produced 24.03.2010 from the Ordnance Survey National Geographic Database and incorporating surveyed revision available at this date. © Crown Copyright 2010.


Reproduction in whole or part is prohibited without the prior permission of Ordnance Survey.

Ordnance Survey, the OS Symbol and OS Sitemap are registered trademarks of Ordnance Survey, the national mapping agency of Great Britain.

The representation of a road, track or path is no evidence of a right of way.

The representation of features as lines is no evidence of a property boundary.

Part or all of this OS Sitemap is enlarged from mapping produced at one or more of the following scales: 1:1250, 1:2500, 1:10000.

 

Scale 1:1250

Supplied by: **Outlet User**

Serial number: 00043500

Centre coordinates: 521618.5 321948.75

Further information can be found on the OS Sitemap Information leaflet or the Ordnance Survey web site:
www.ordnancesurvey.co.uk

