




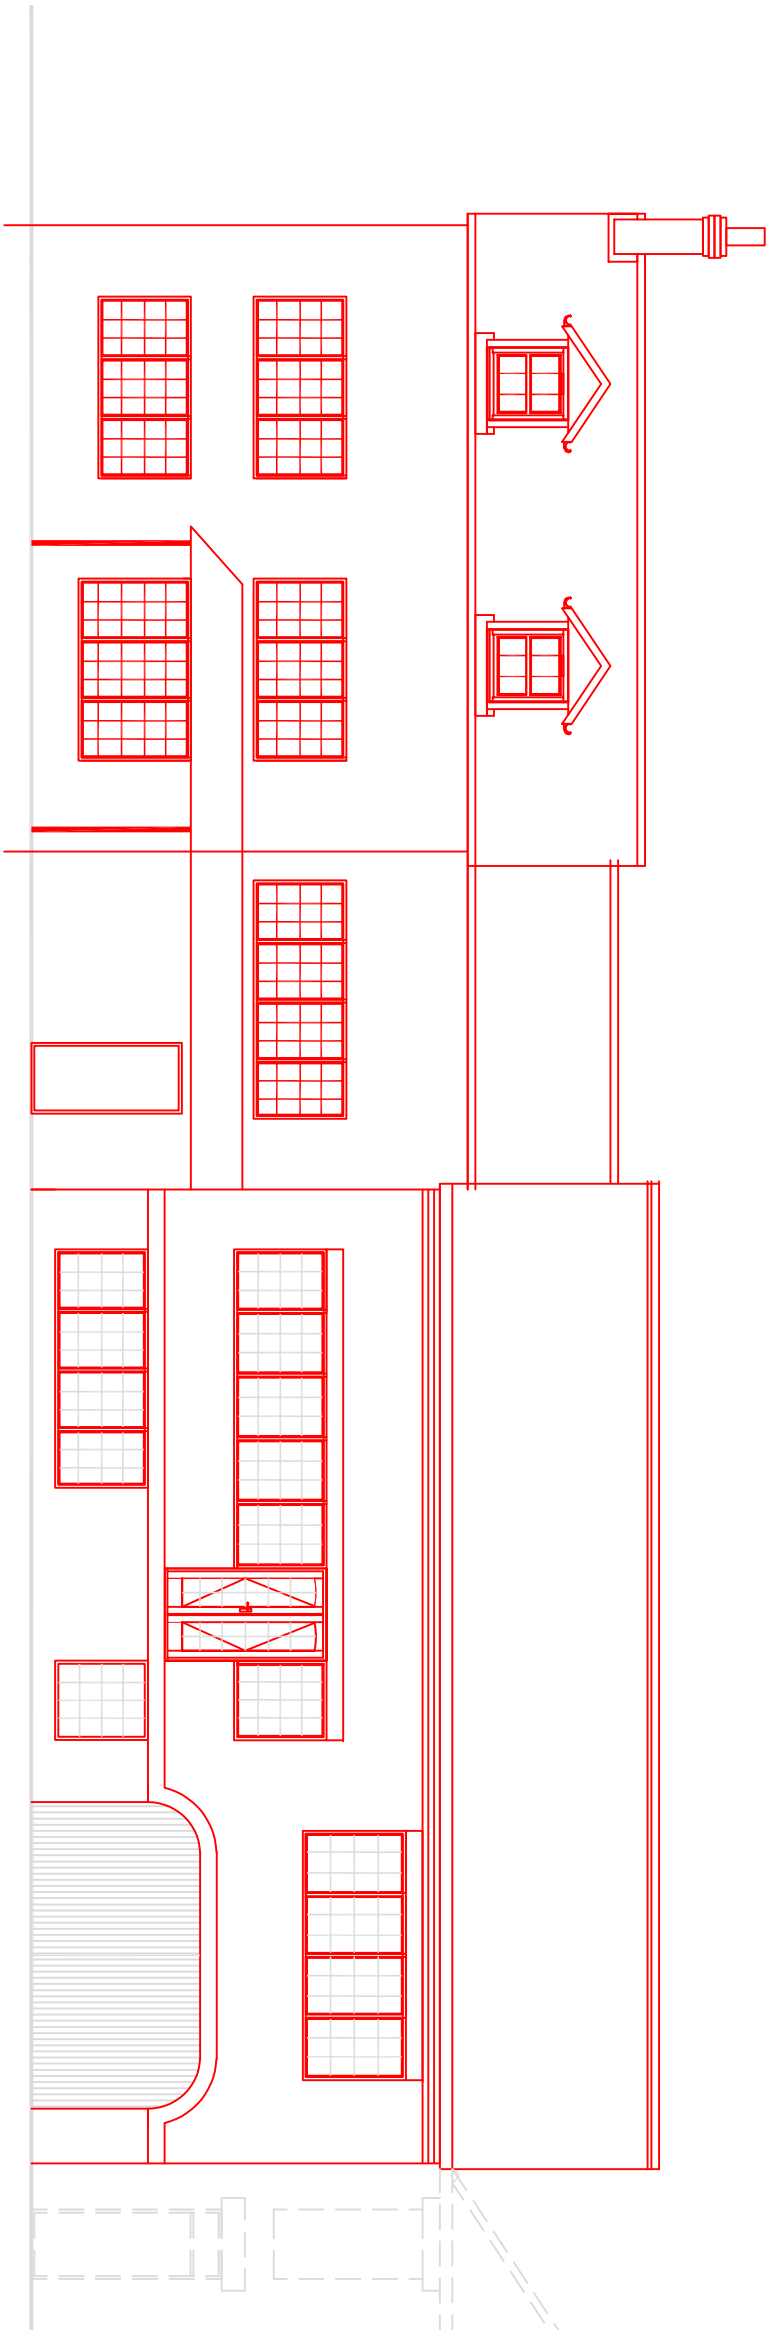

EXISTING & PROPOSED FRONT ELEVATION
Scale 1:100

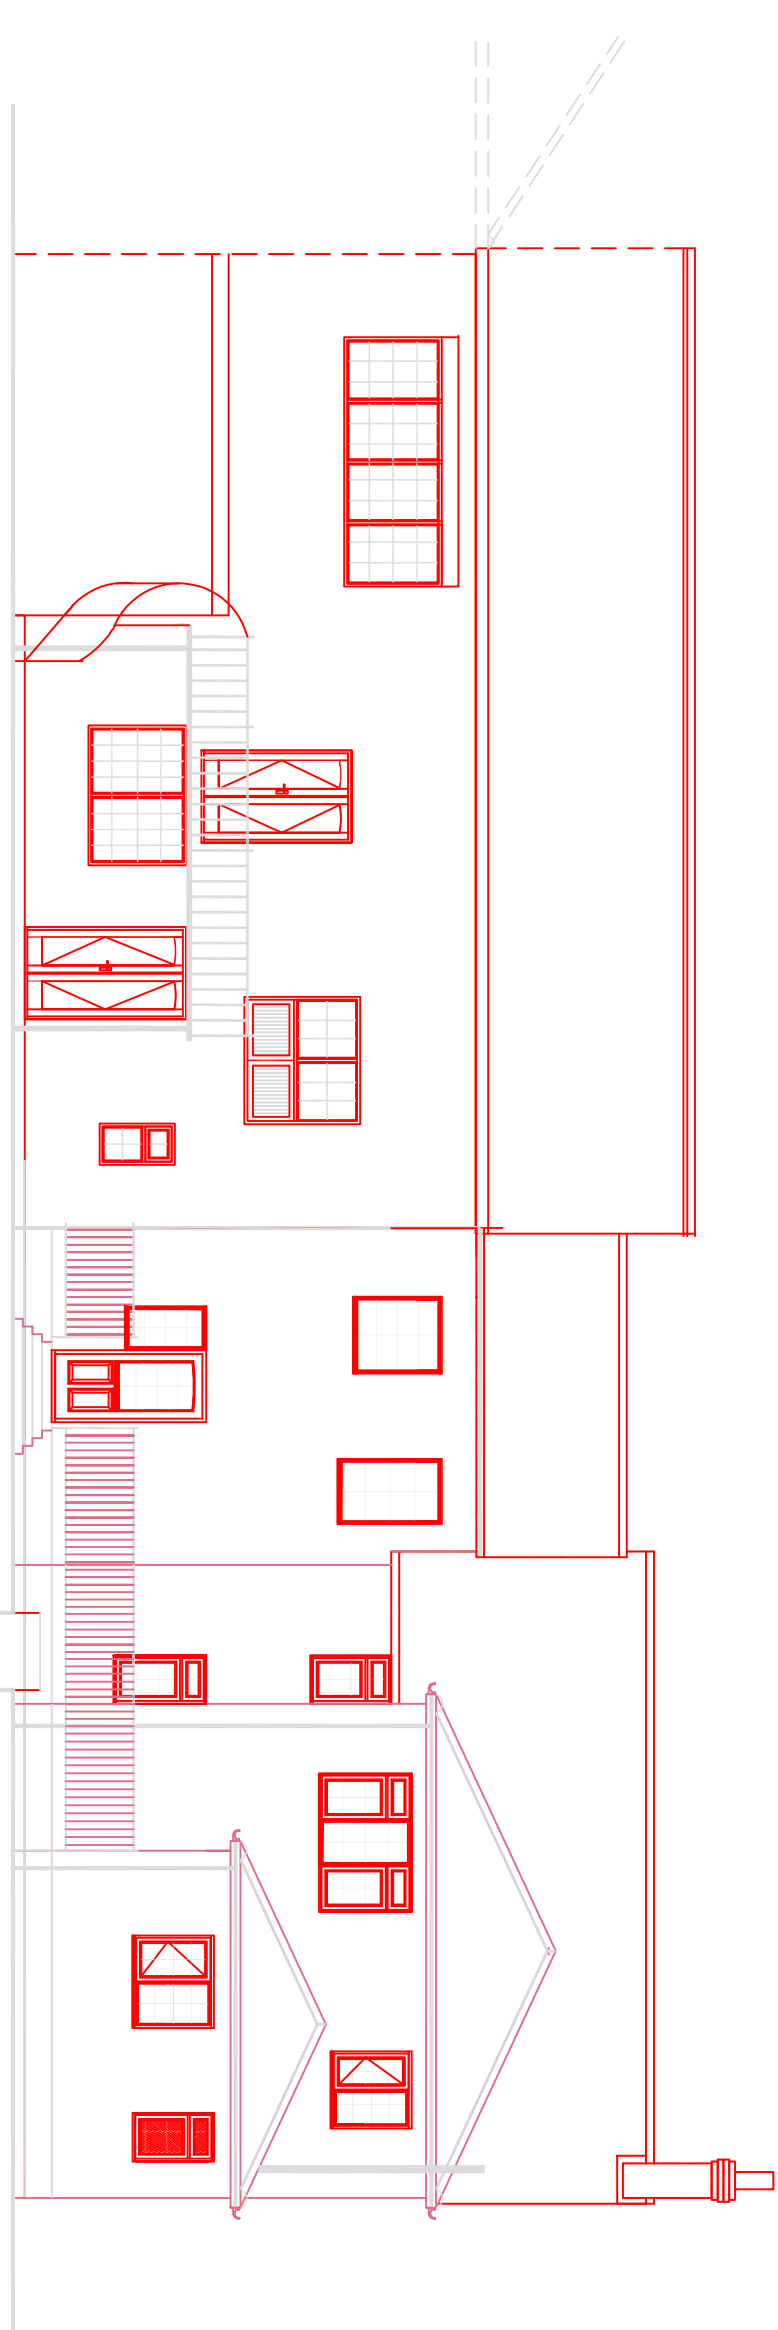


EXISTING & PROPOSED REAR ELEVATION
Scale 1:100

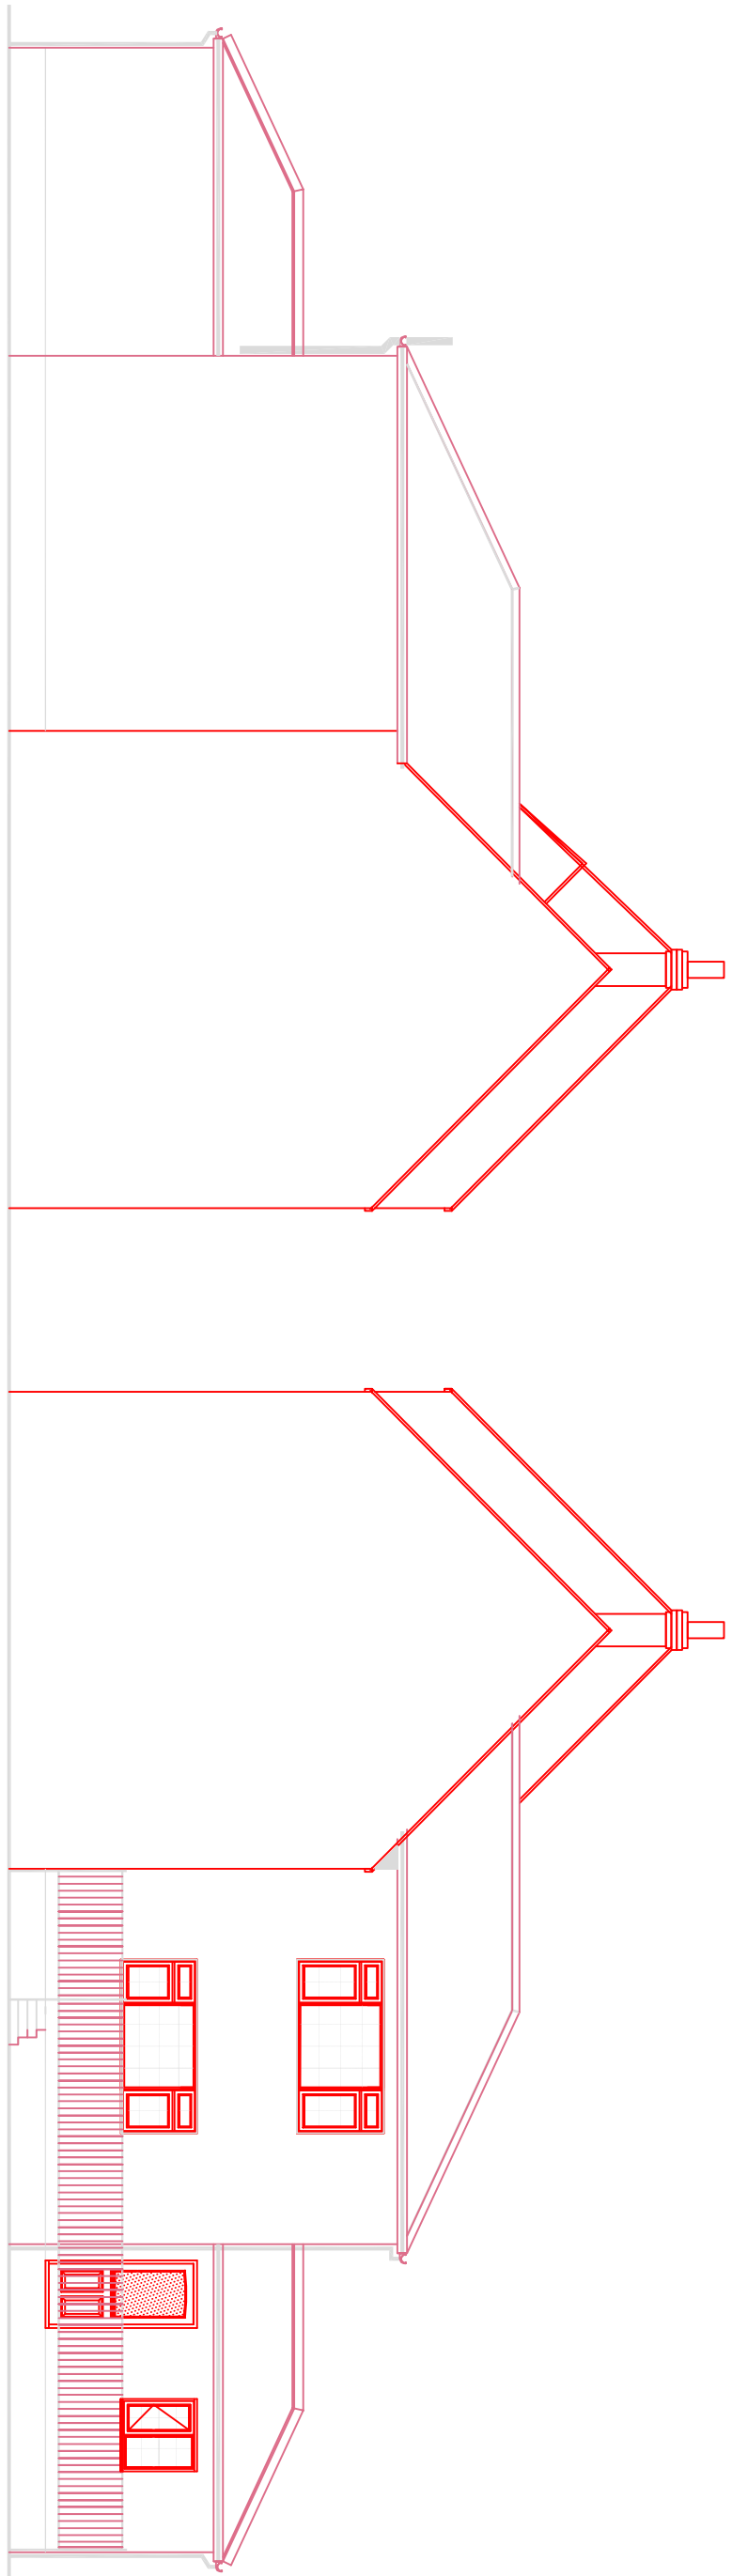


EXISTING & PROPOSED SIDE ELEVATION
Scale 1:100


EXISTING & PROPOSED SIDE ELEVATION
Scale 1:100

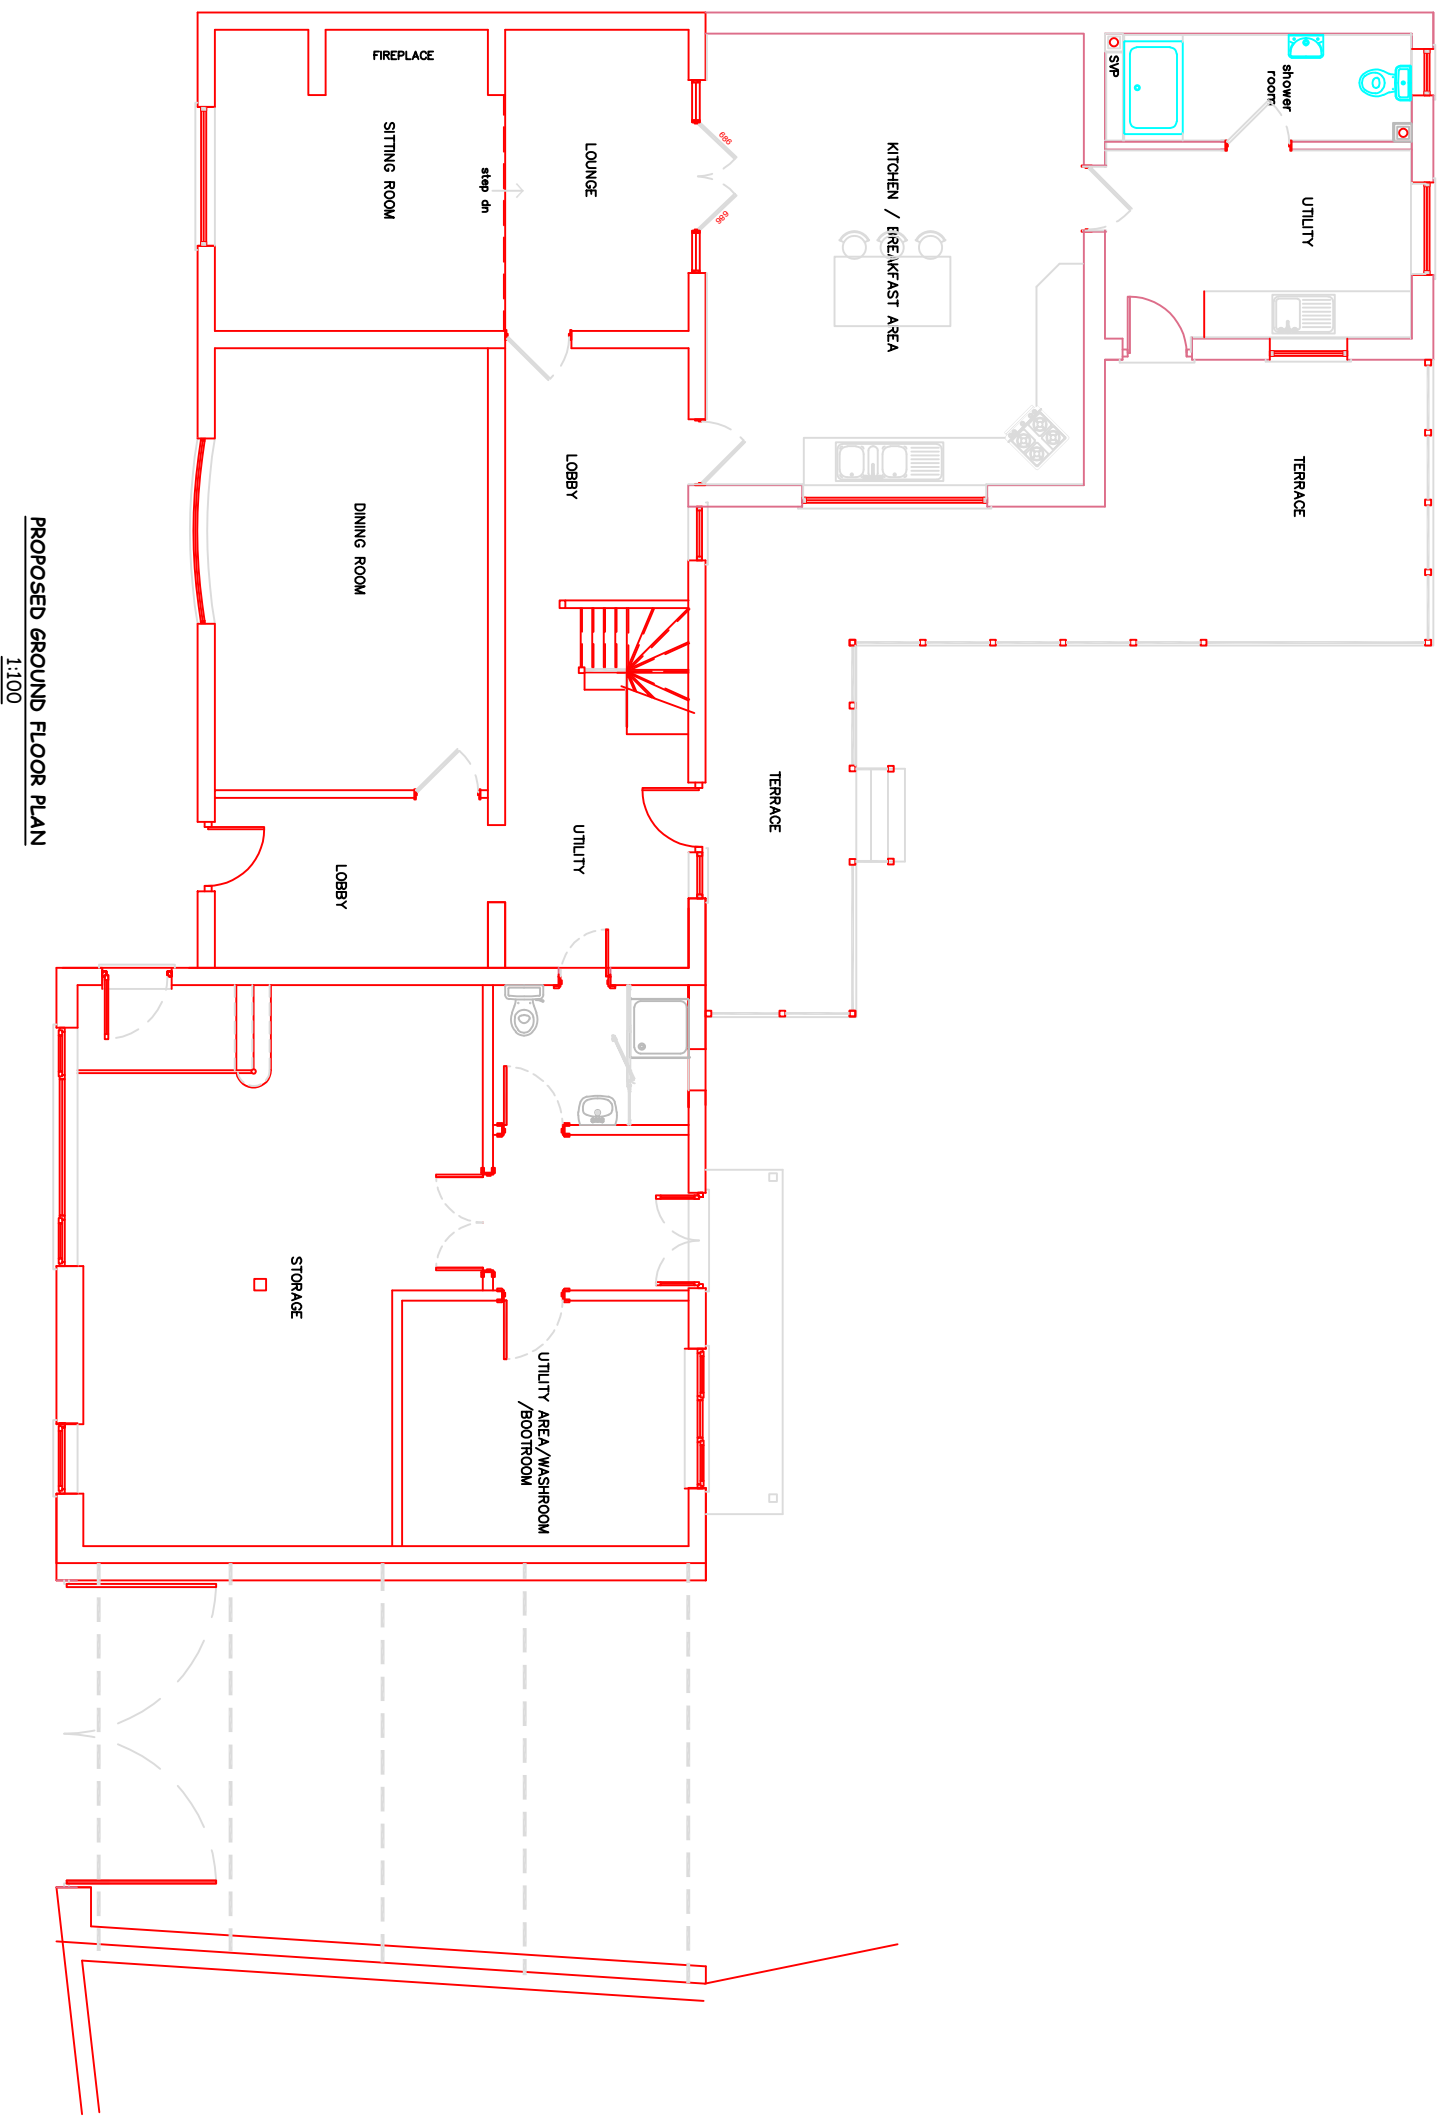

PLEASE NOTE: The change of the specification does not involve any internal or external alterations

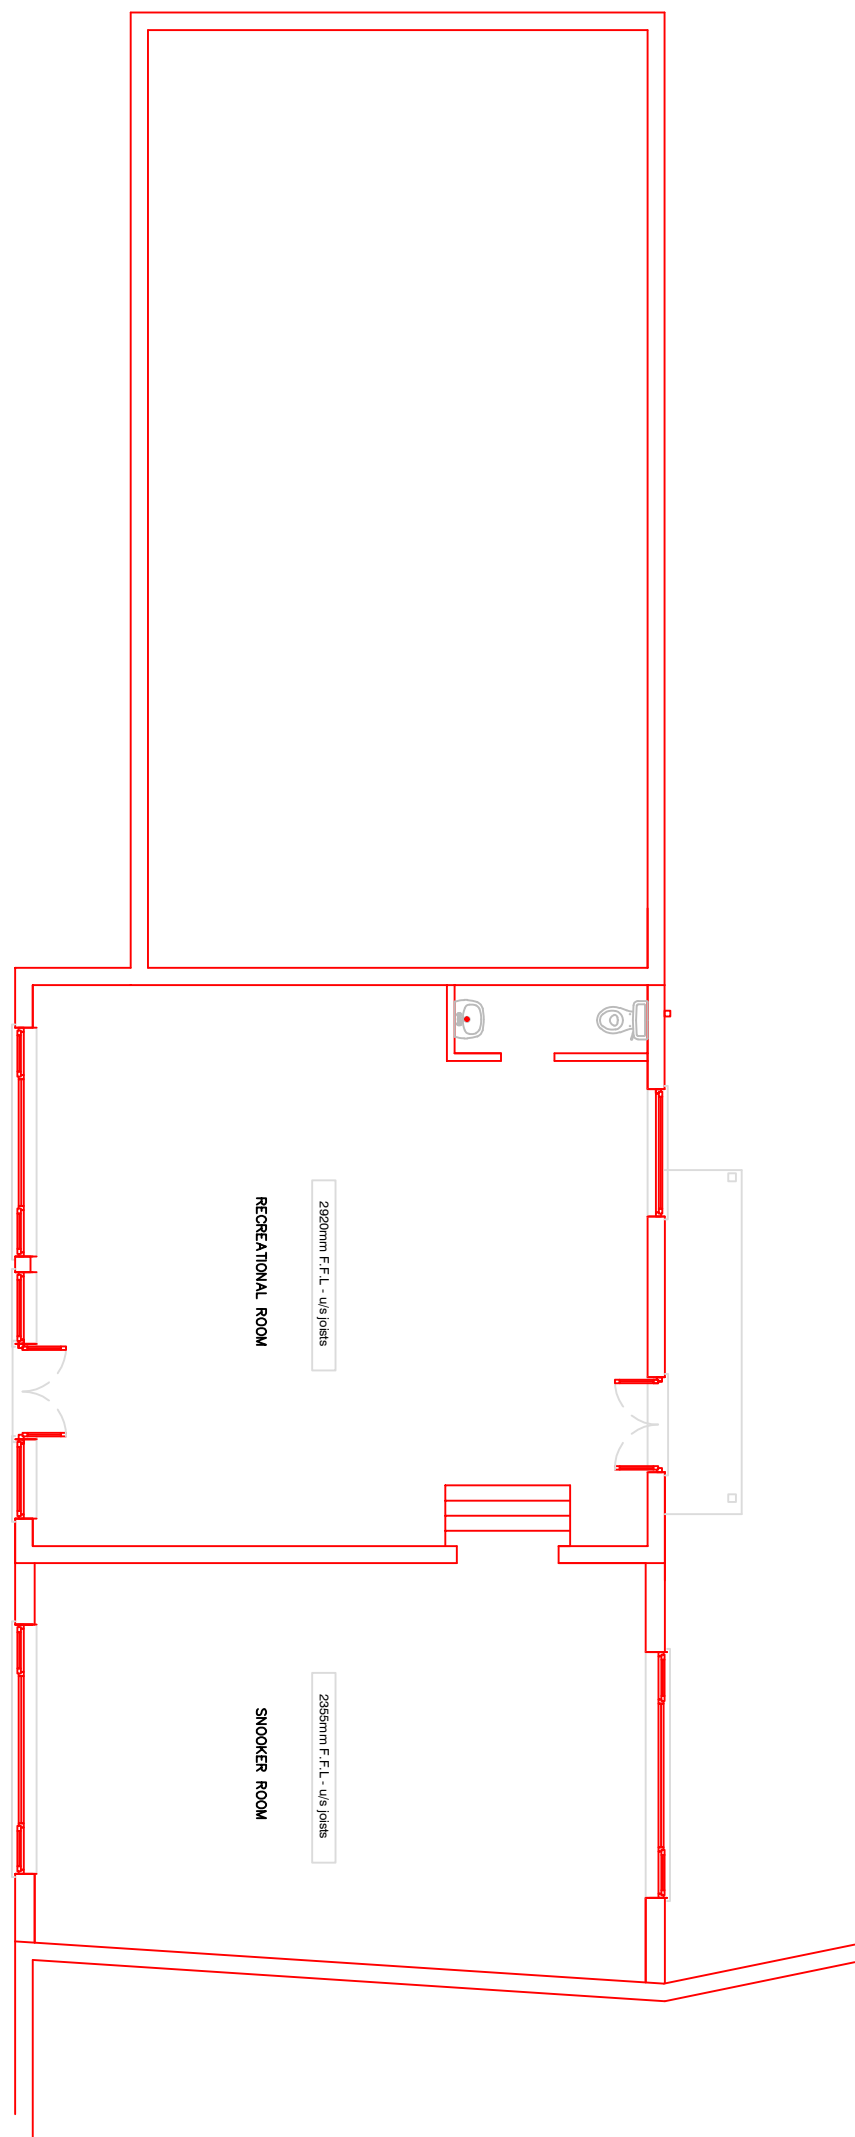


PROPOSED FIRST FLOOR PLAN
1:100

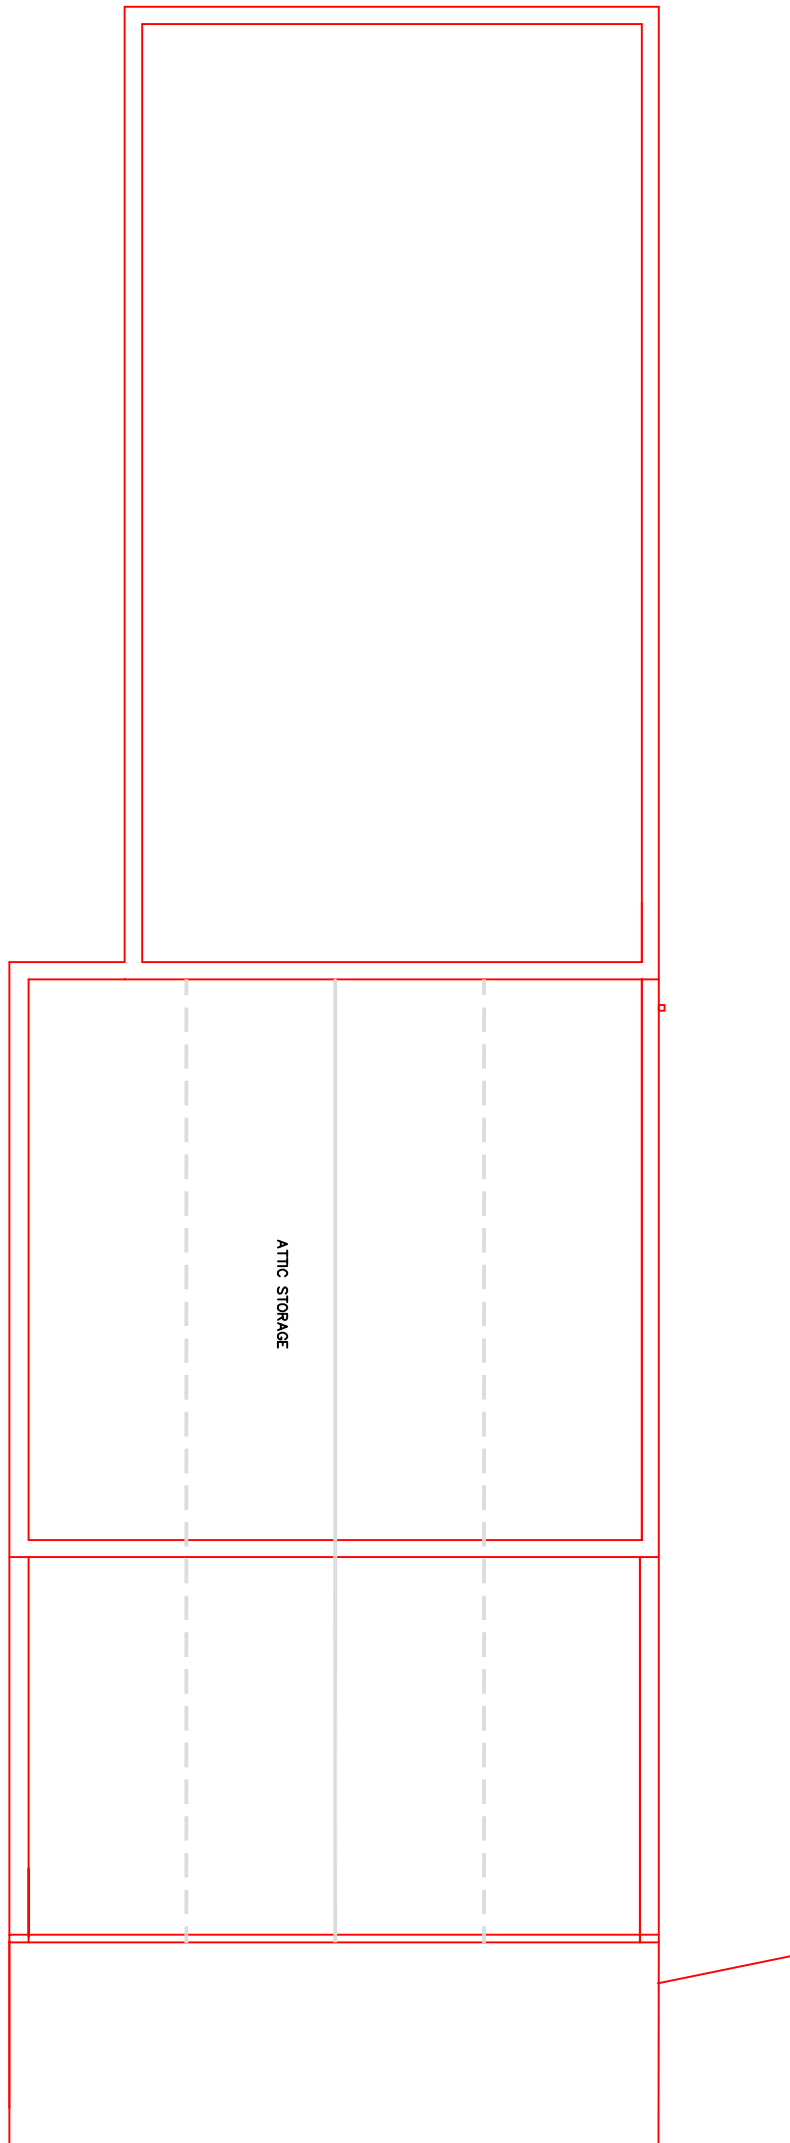

PROPOSED SECOND FLOOR PLAN
1:100

GENERAL CONDITIONS
Contractors are responsible for checking all dimensions on site when work commences. Any discrepancies or errors in the drawings shall be brought to the attention of the Client for remedial action before commencing further.
All details shown are based on typical site conditions for that area, any abnormal conditions should be brought to the attention of the Client and local Authority.
The notes shown are mainly to cover the requirements of the Building Regulations and should not be treated as full specification.
No allowance has been made for any extra work required for any calculation. Soil investigation or Flood Risk Assessment if deemed necessary then these will be a chargeable extra. All work shown is subject to confirmation from Structural Engineer.
All materials not specified to be of a standard suitable for the work proposed and be fit for purpose. All work to be in accordance with good building practice and all necessary BS codes for Workmanship on Building sites.

REV DESCRIPTION:

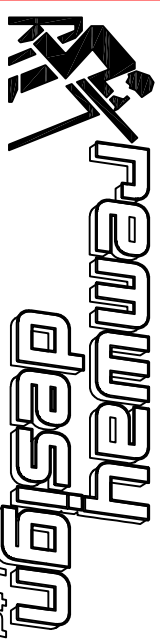

Remway design
Rem way for local Authority - Planning permission & Building Control

3 Rembrandt Way
Spalding
PE11 3HX
Tel: 07815 112 058
Fax: 07775 708 421
e-mail: jason@remwaydesign.co.uk

Project: Proposed Change of Use

Client: Mr. A Sharran
15&16 Cowbit Road
Spalding
PE11 2RD

Date: feb04
Rev: AS02