


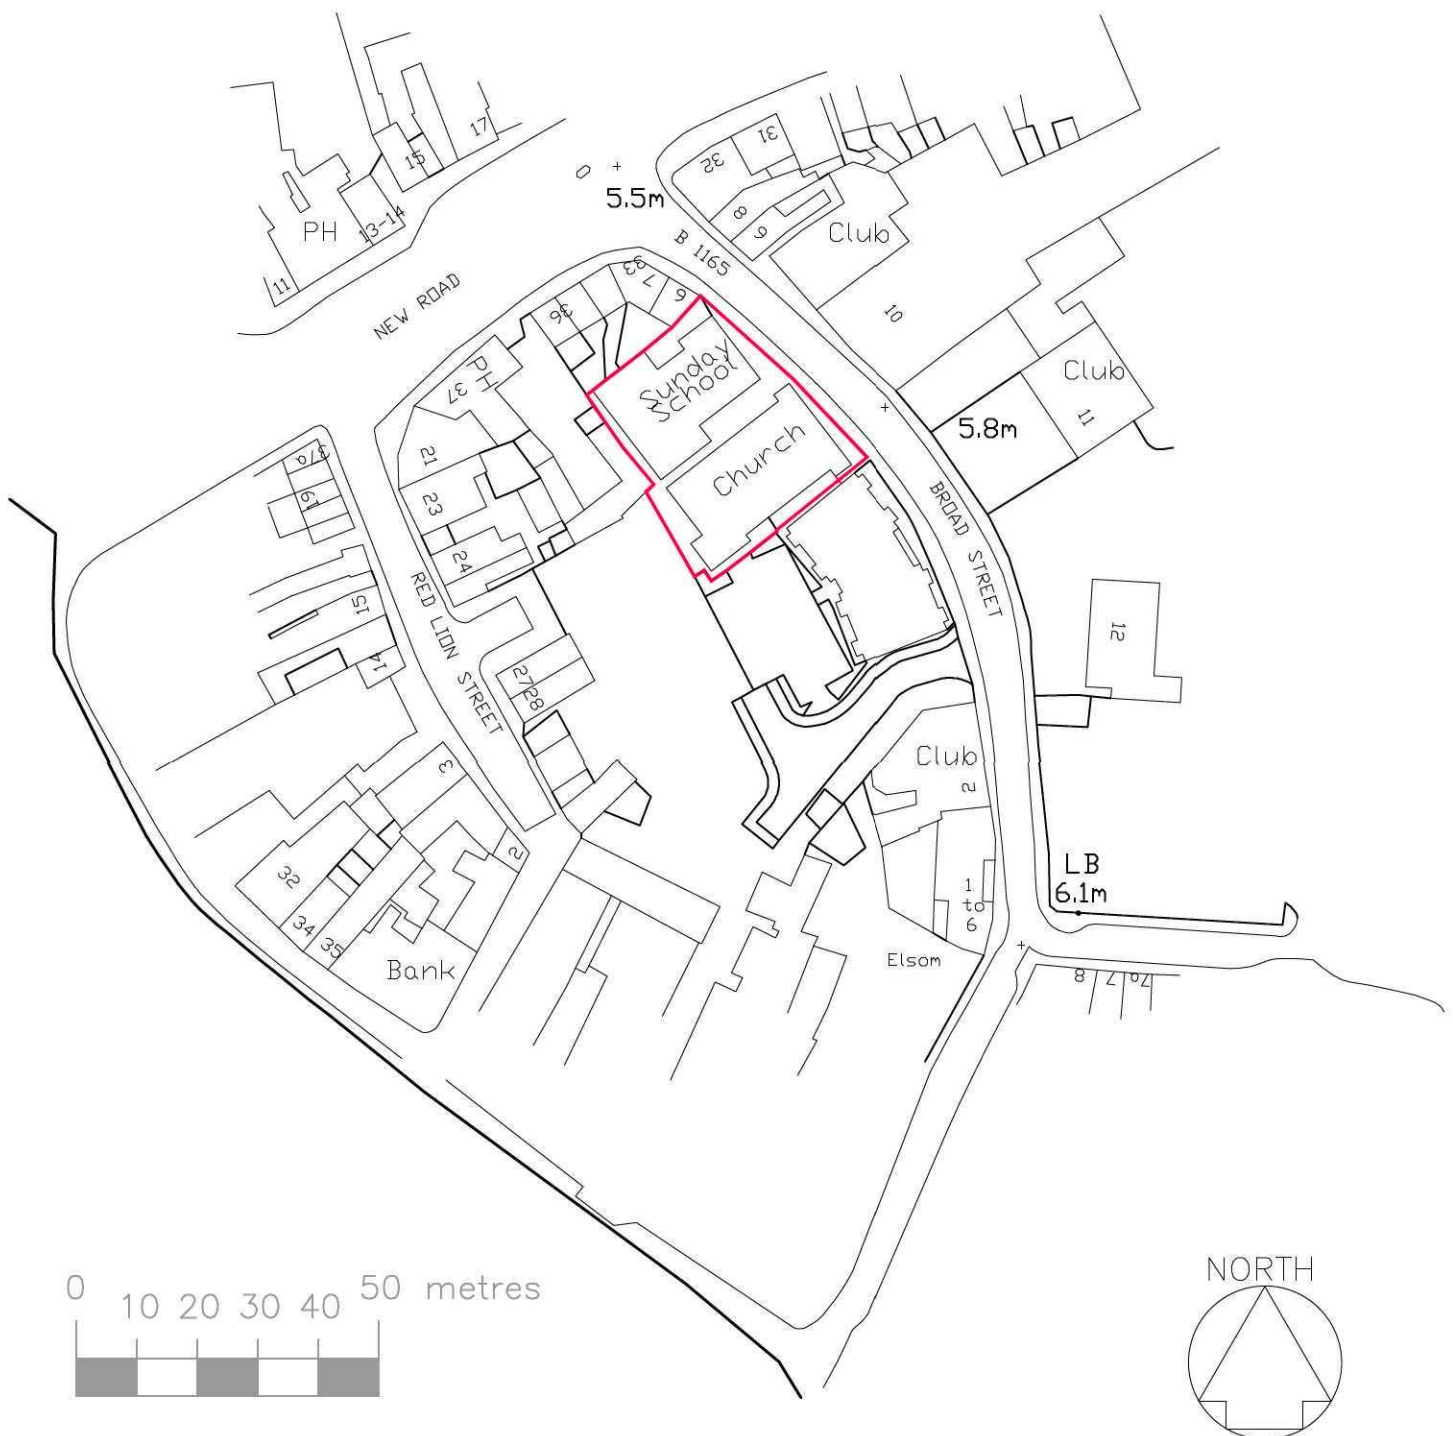


© Crown copyright. All rights reserved. Licence number AR 100005788

Revision A

North Point and Scale added

PTDH

22-03-11


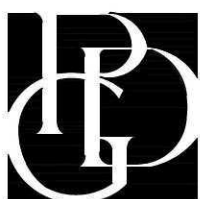


**BROAD STREET METHODIST CHURCH
SPALDING
for THE MANAGING TRUSTEES**

LOCATION PLAN

PDG ARCHITECTS LTD

Toll Bar House
Shrewsbury Avenue
Peterborough PE2 7BX
Tel: 01733 371000
Fax: 01733 370666
design@pdgarchitects.co.uk

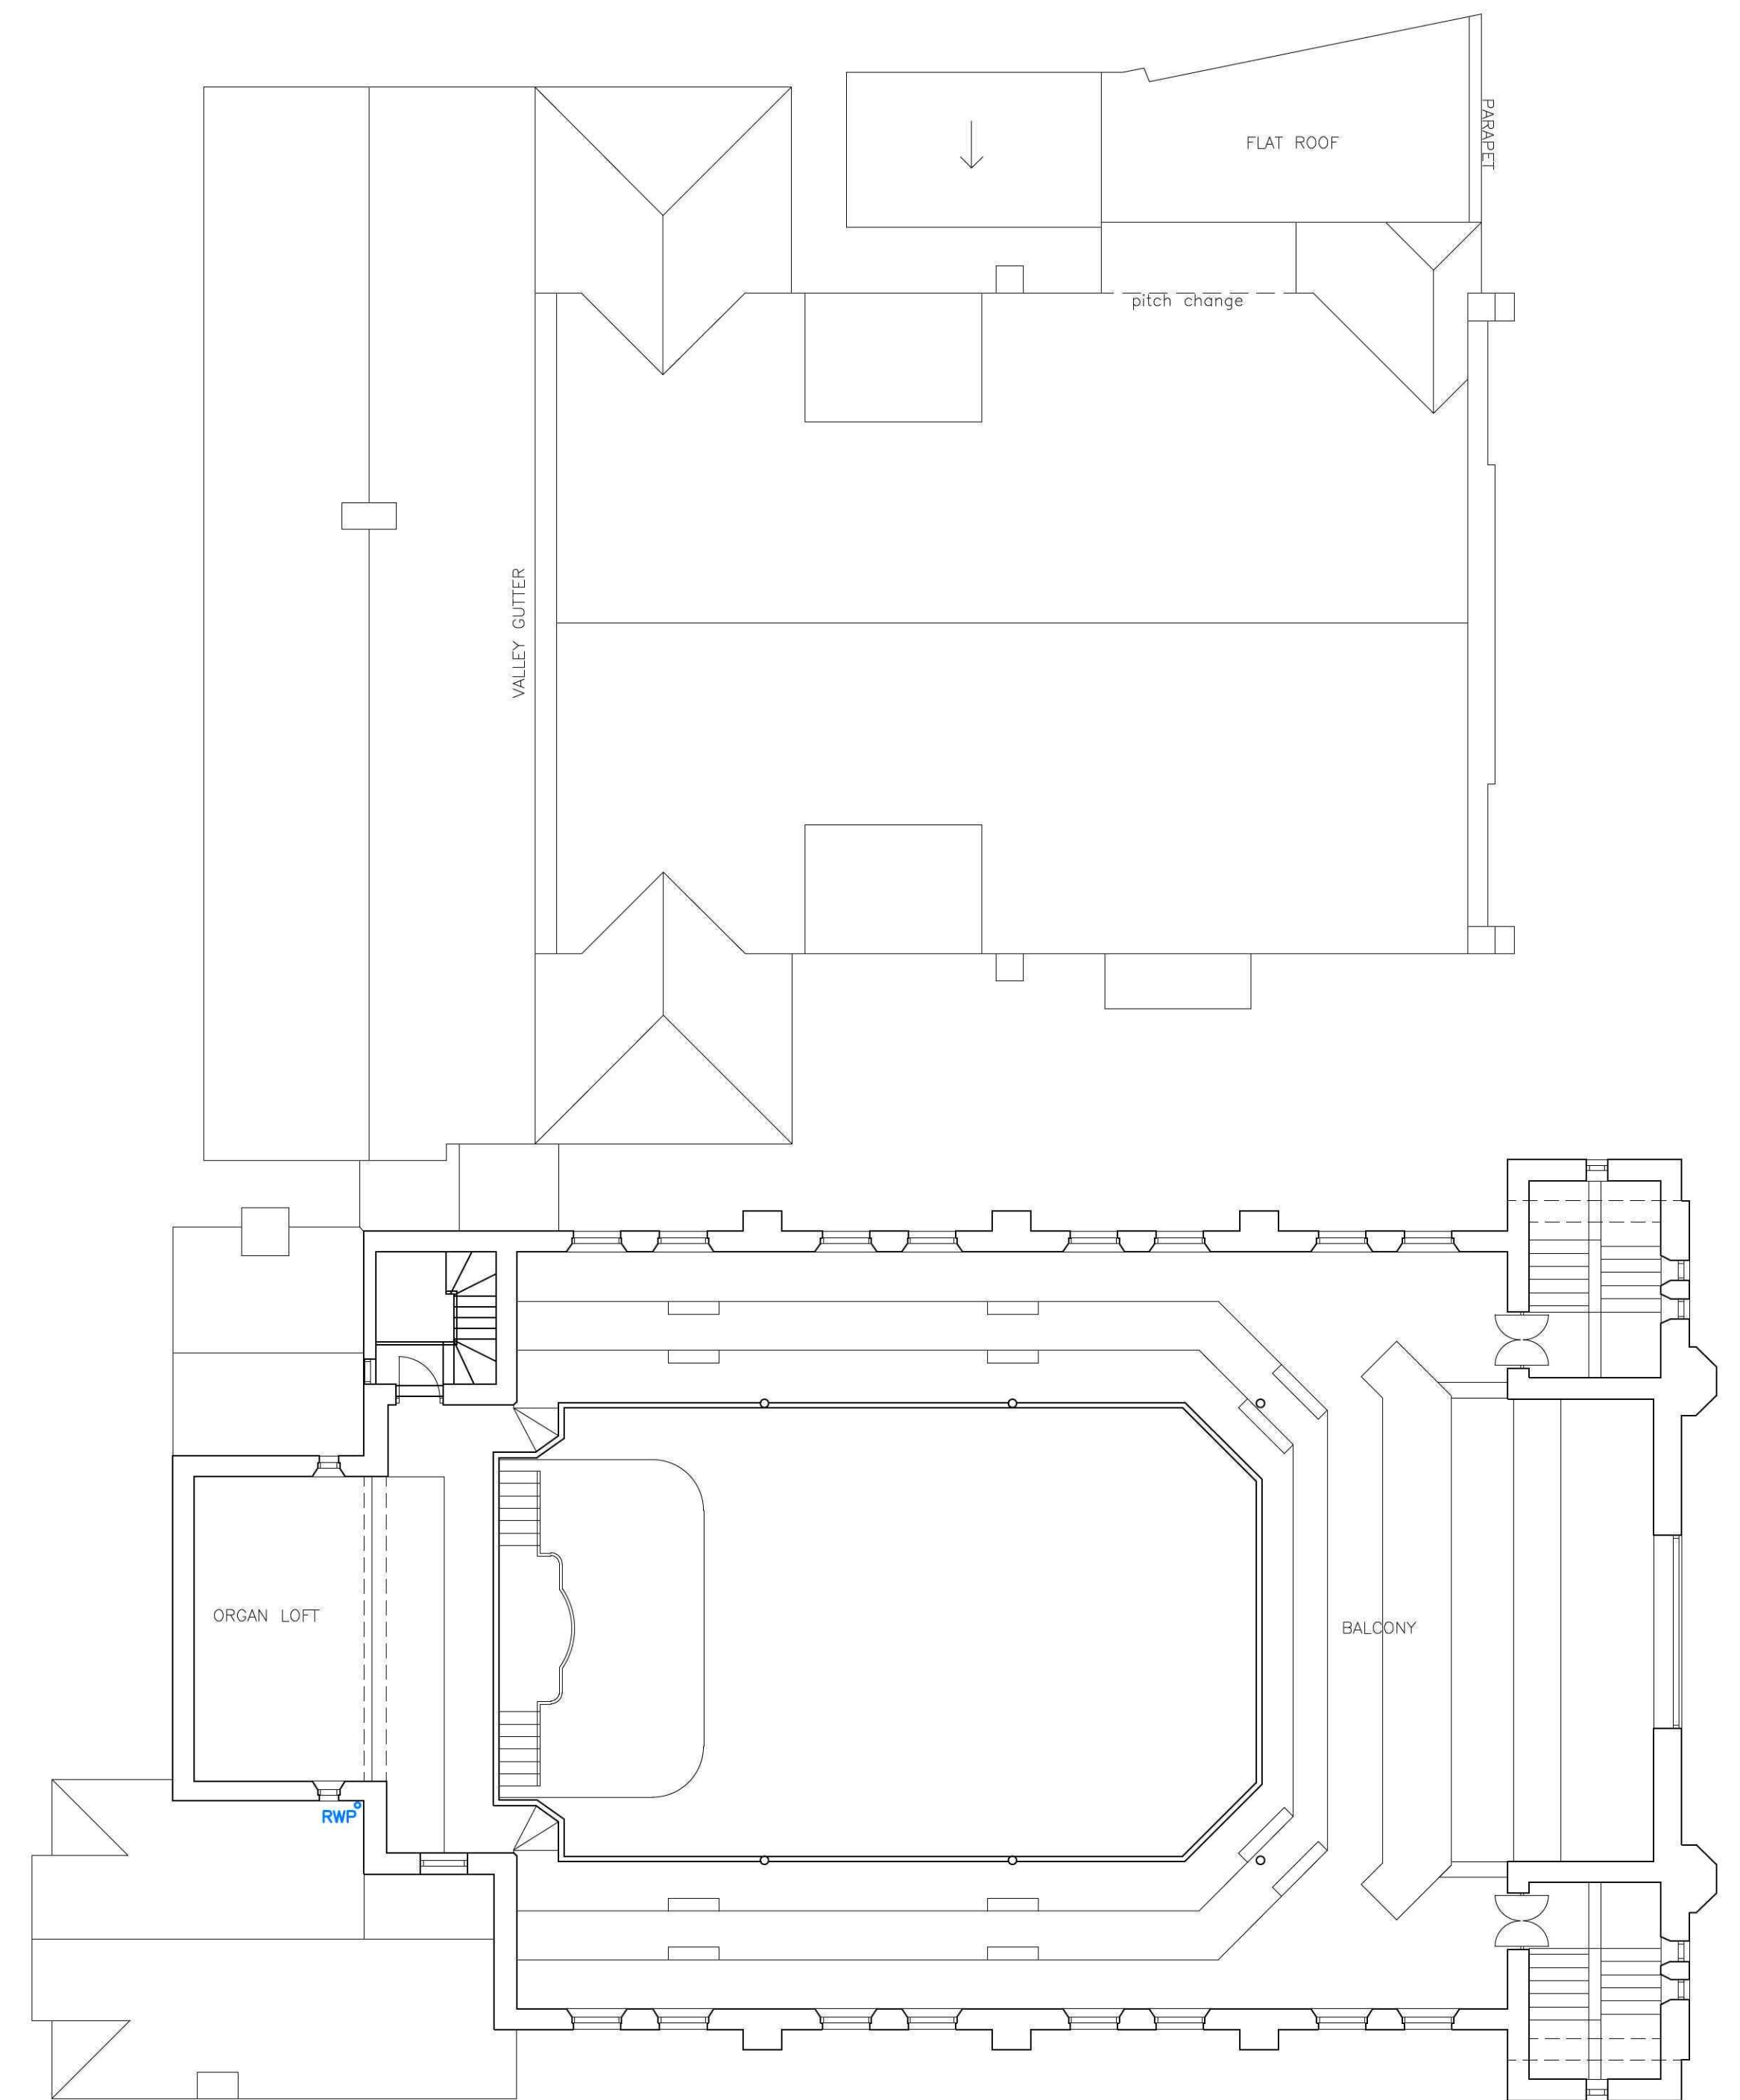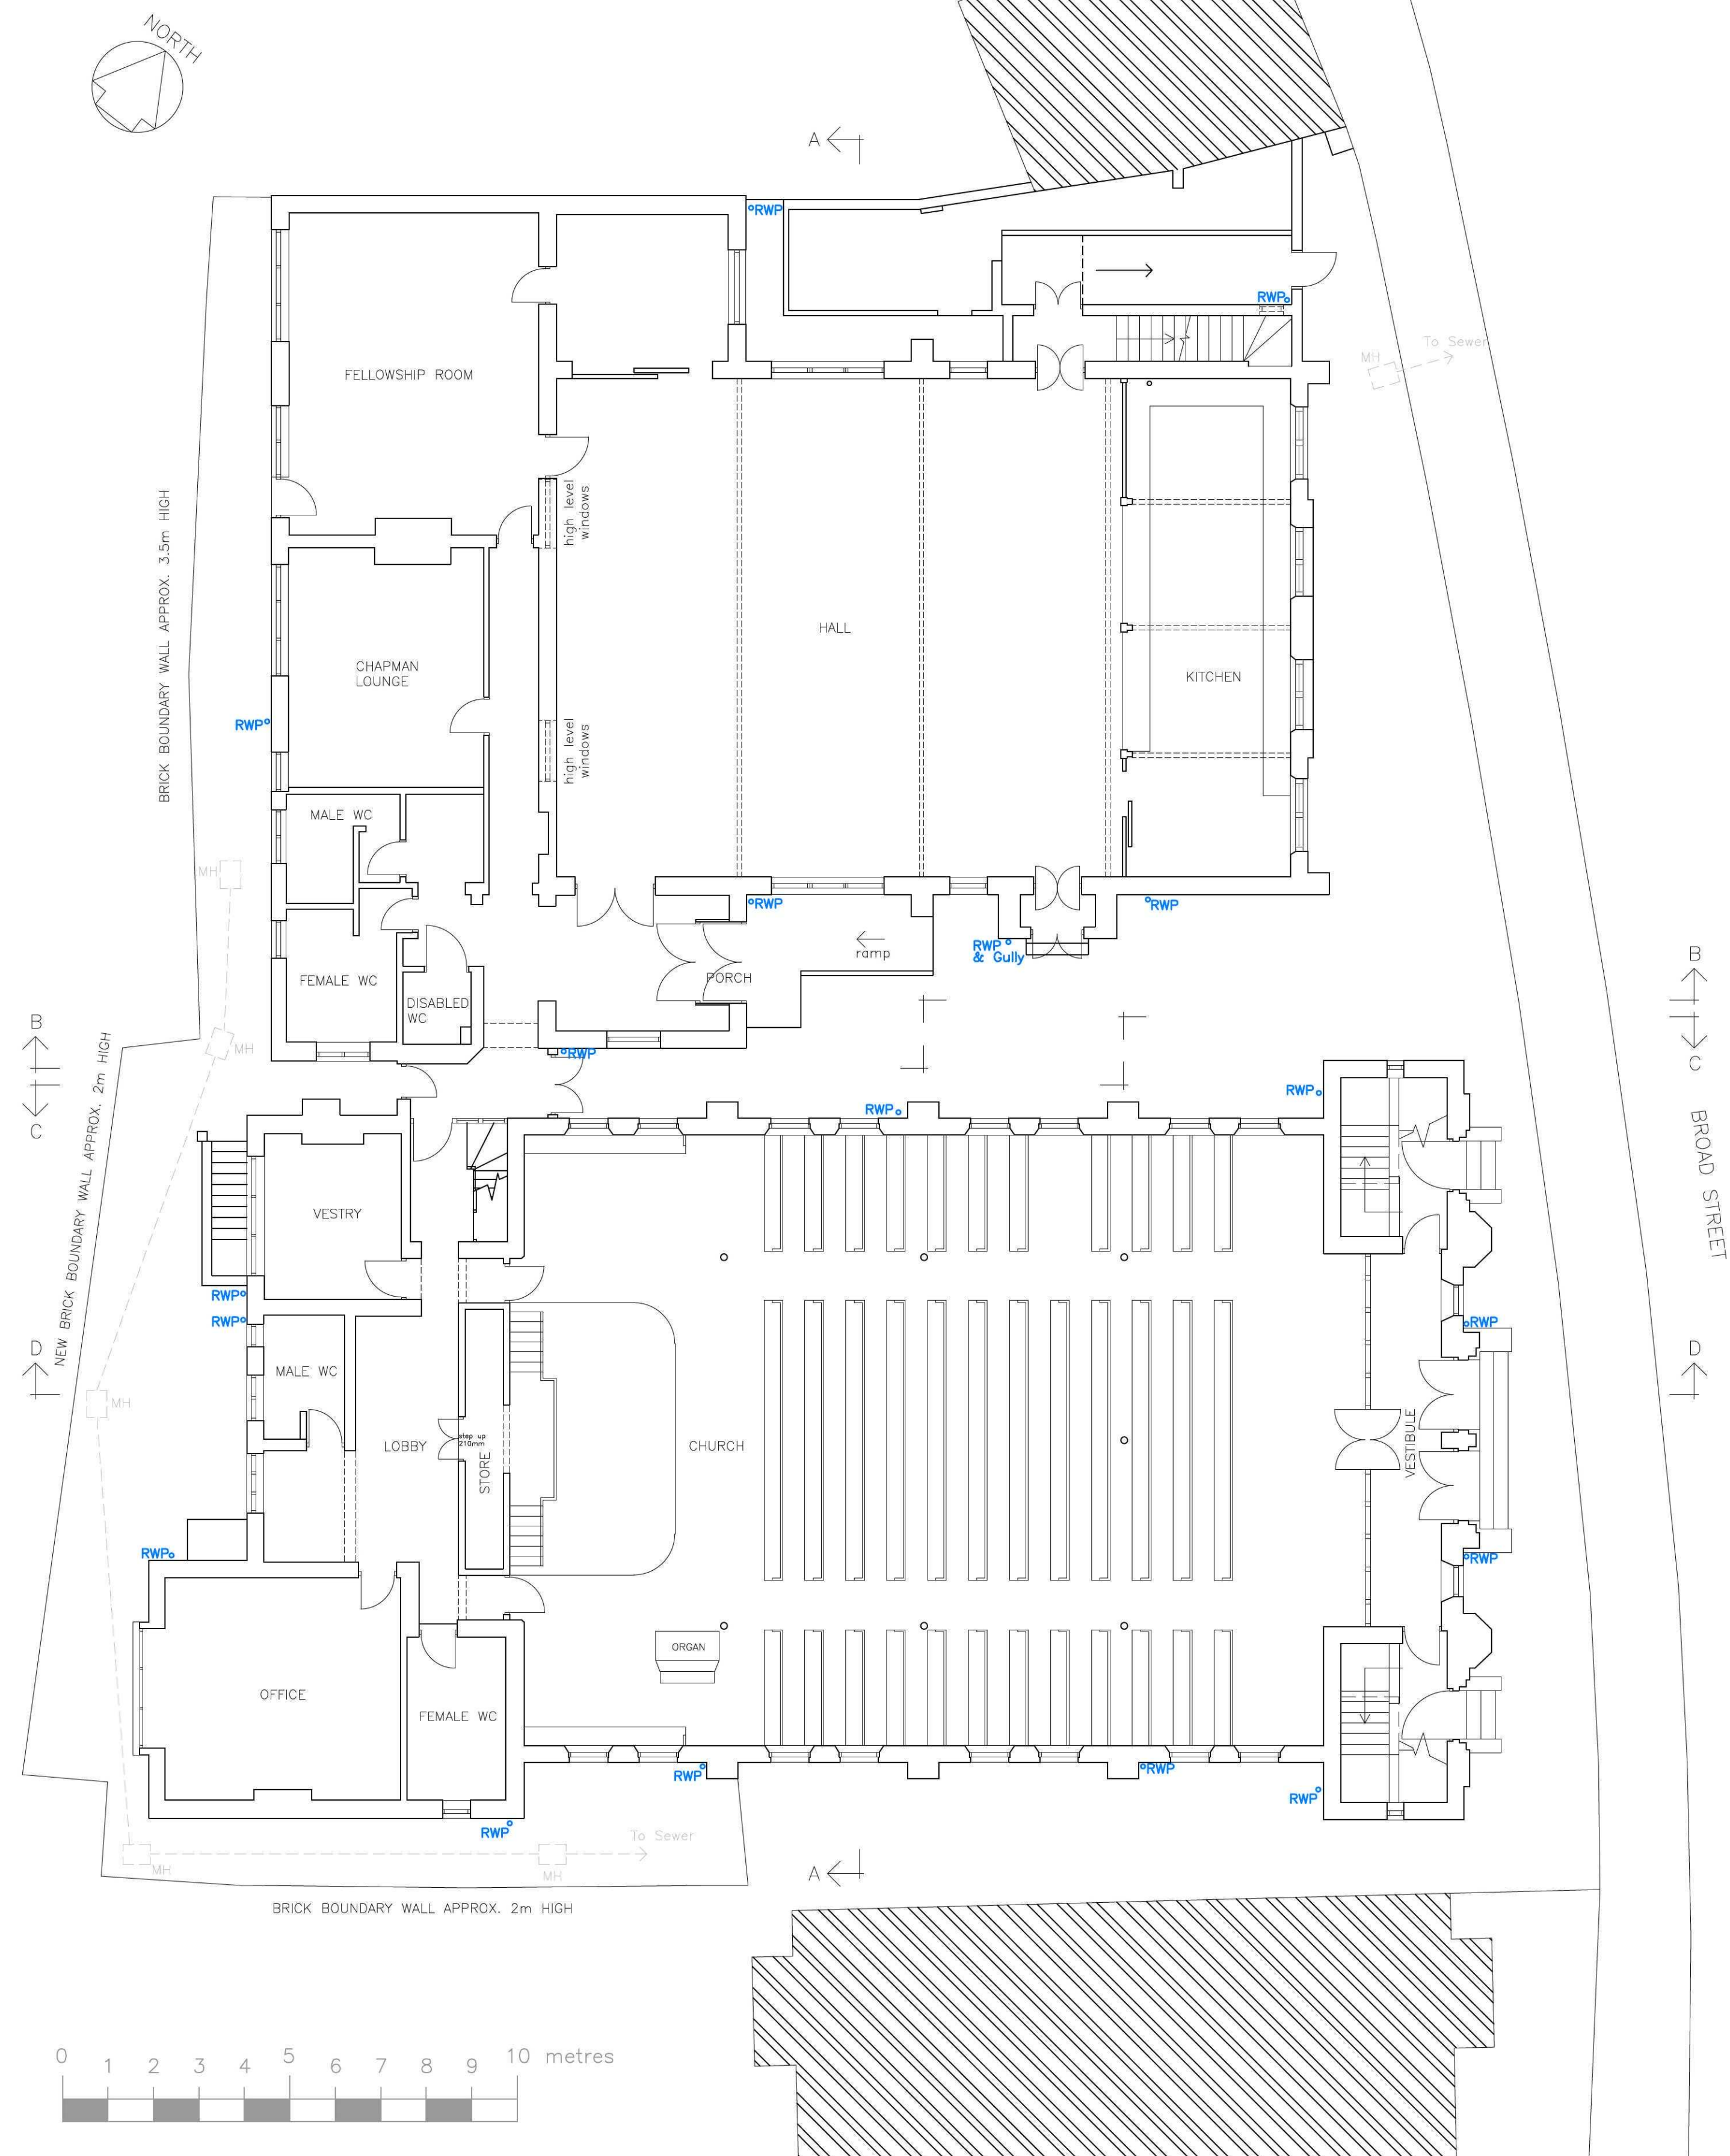

UPPER LEVEL

Revision C	Underground drainage and boundary details added	PTDH	22/03/11
Revision B	Further update	PTDH	24/05/10
Revision A	General Update	DC	19/03/10



**BROAD STREET METHODIST CHURCH,
SPALDING
For THE MANAGING TRUSTEES**

EXISTING PLANS

PDG ARCHITECTS LTD
Toll Bar House
Shrewsbury Avenue
Peterborough PE2 7BX
Tel: 01733 371000
Fax: 01733 370666
design@pdgarchitects.co.uk



EXISTING NORTH-EAST (BROAD STREET) ELEVATION



EXISTING SECTION B-B

FOOTWAY
BROAD STREET





EXISTING SECTION A-A



EXISTING SECTION C-C

BROAD STREET
FOOTWAY


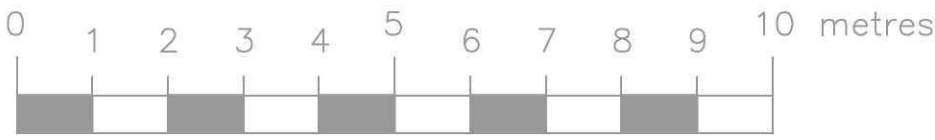


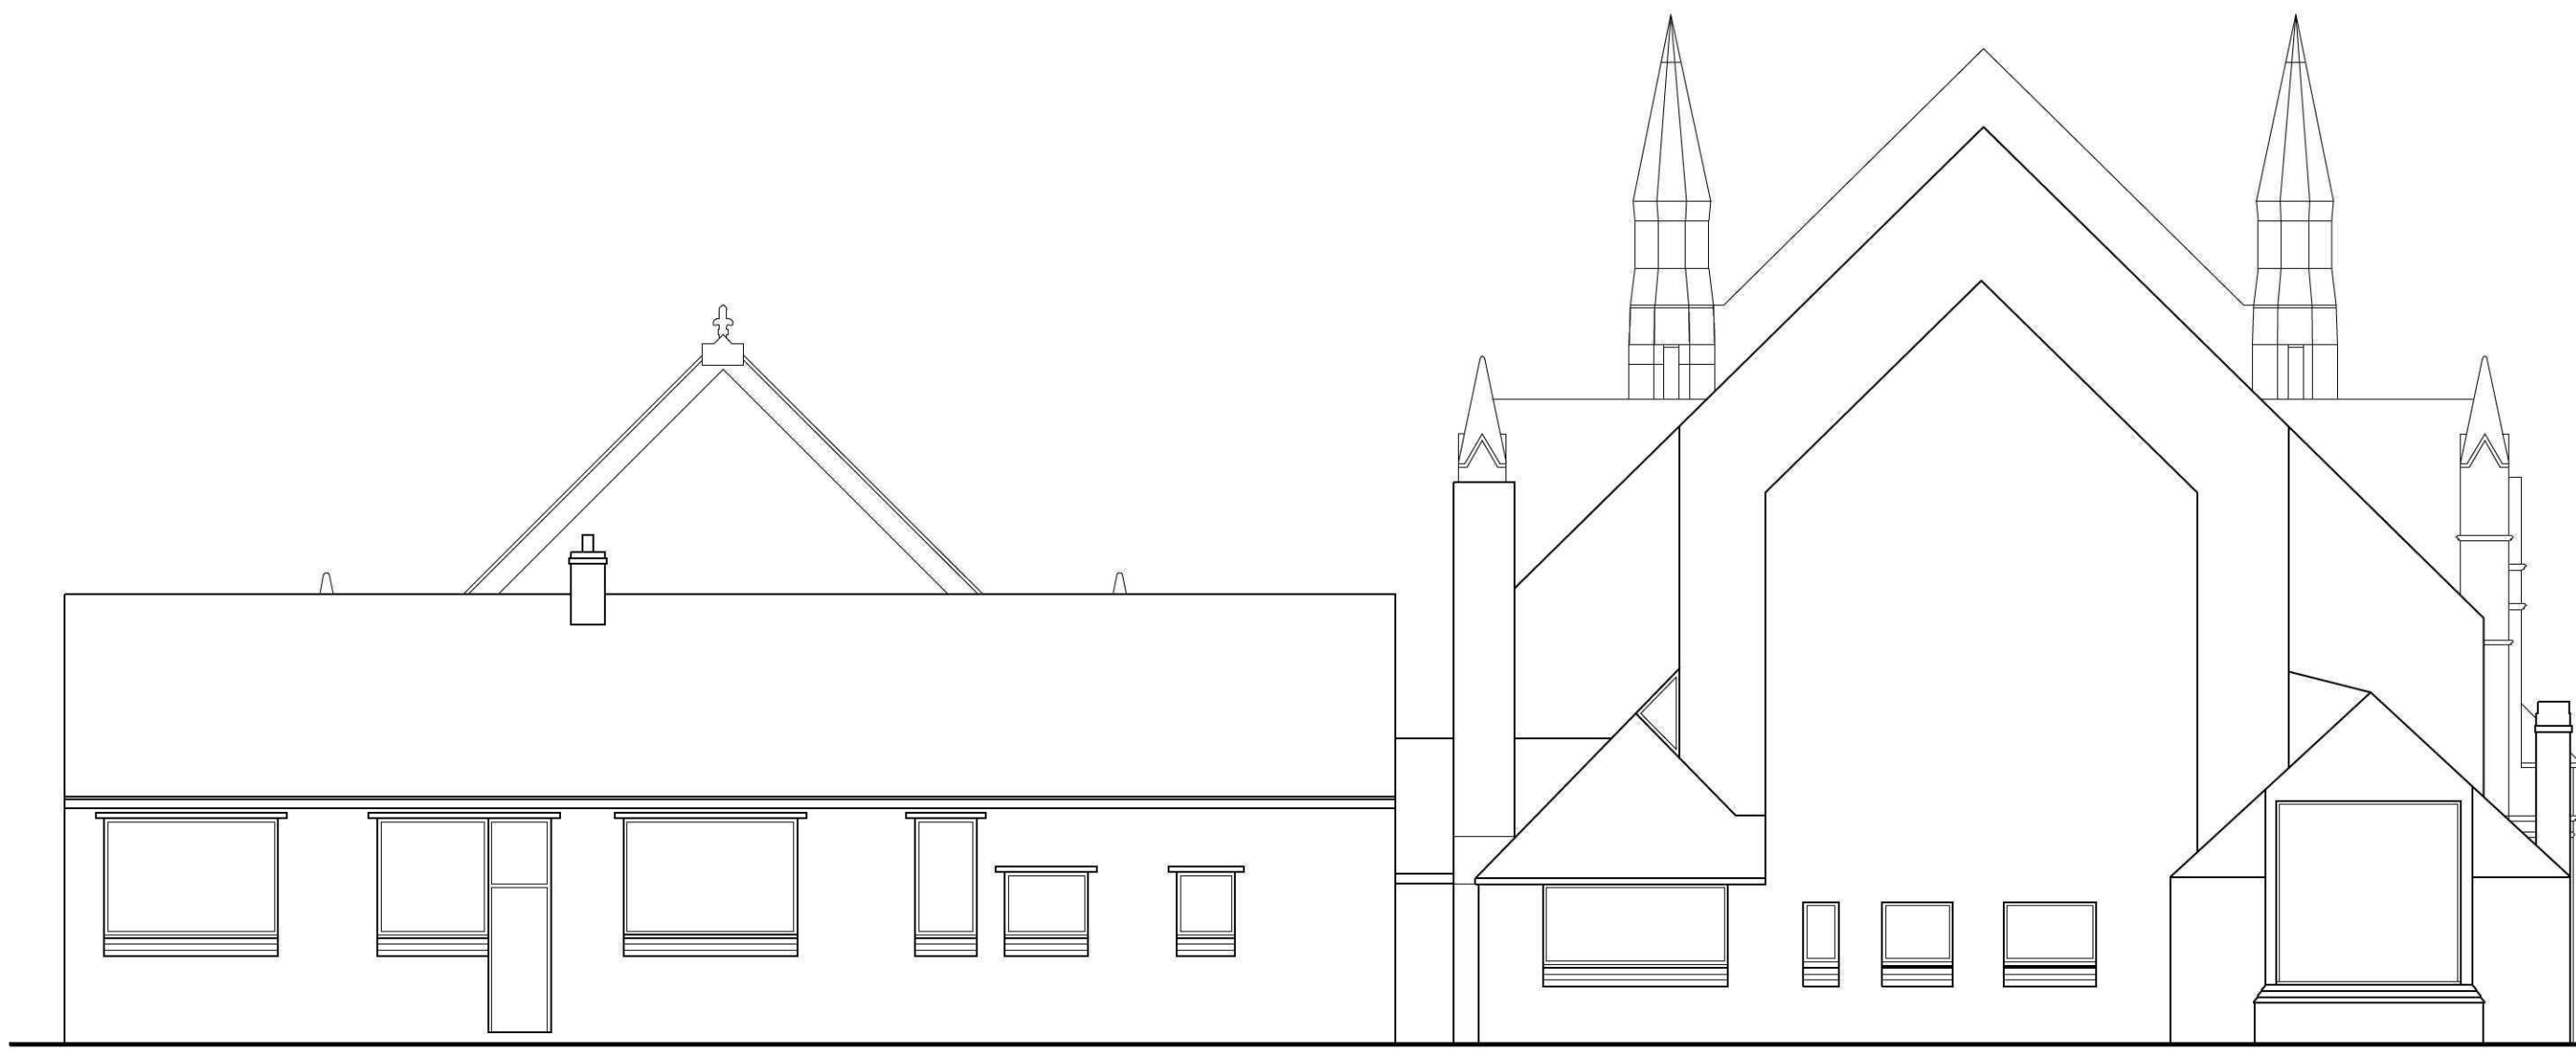


EXISTING SOUTH—WEST (REAR) ELEVATION




EXISTING SOUTH—EAST ELEVATION

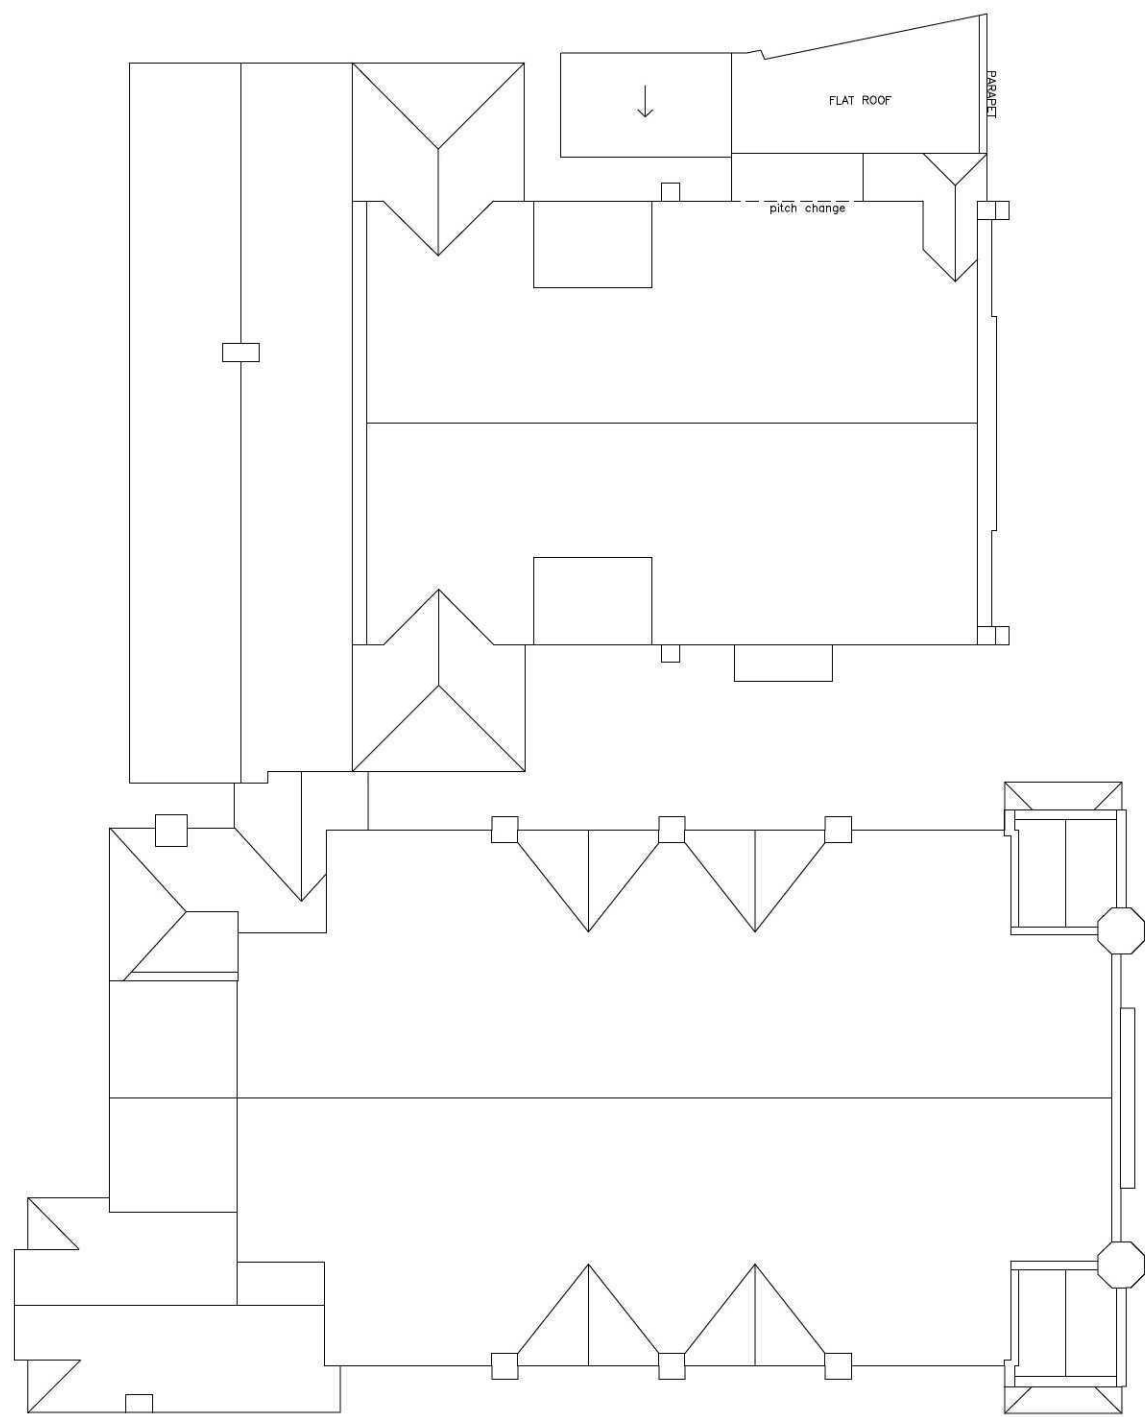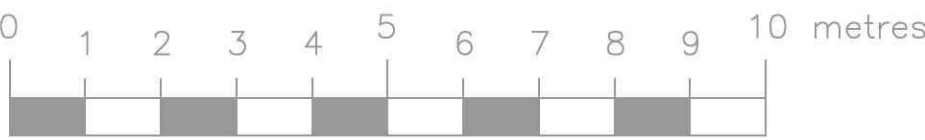



ROOF PLAN
1:200

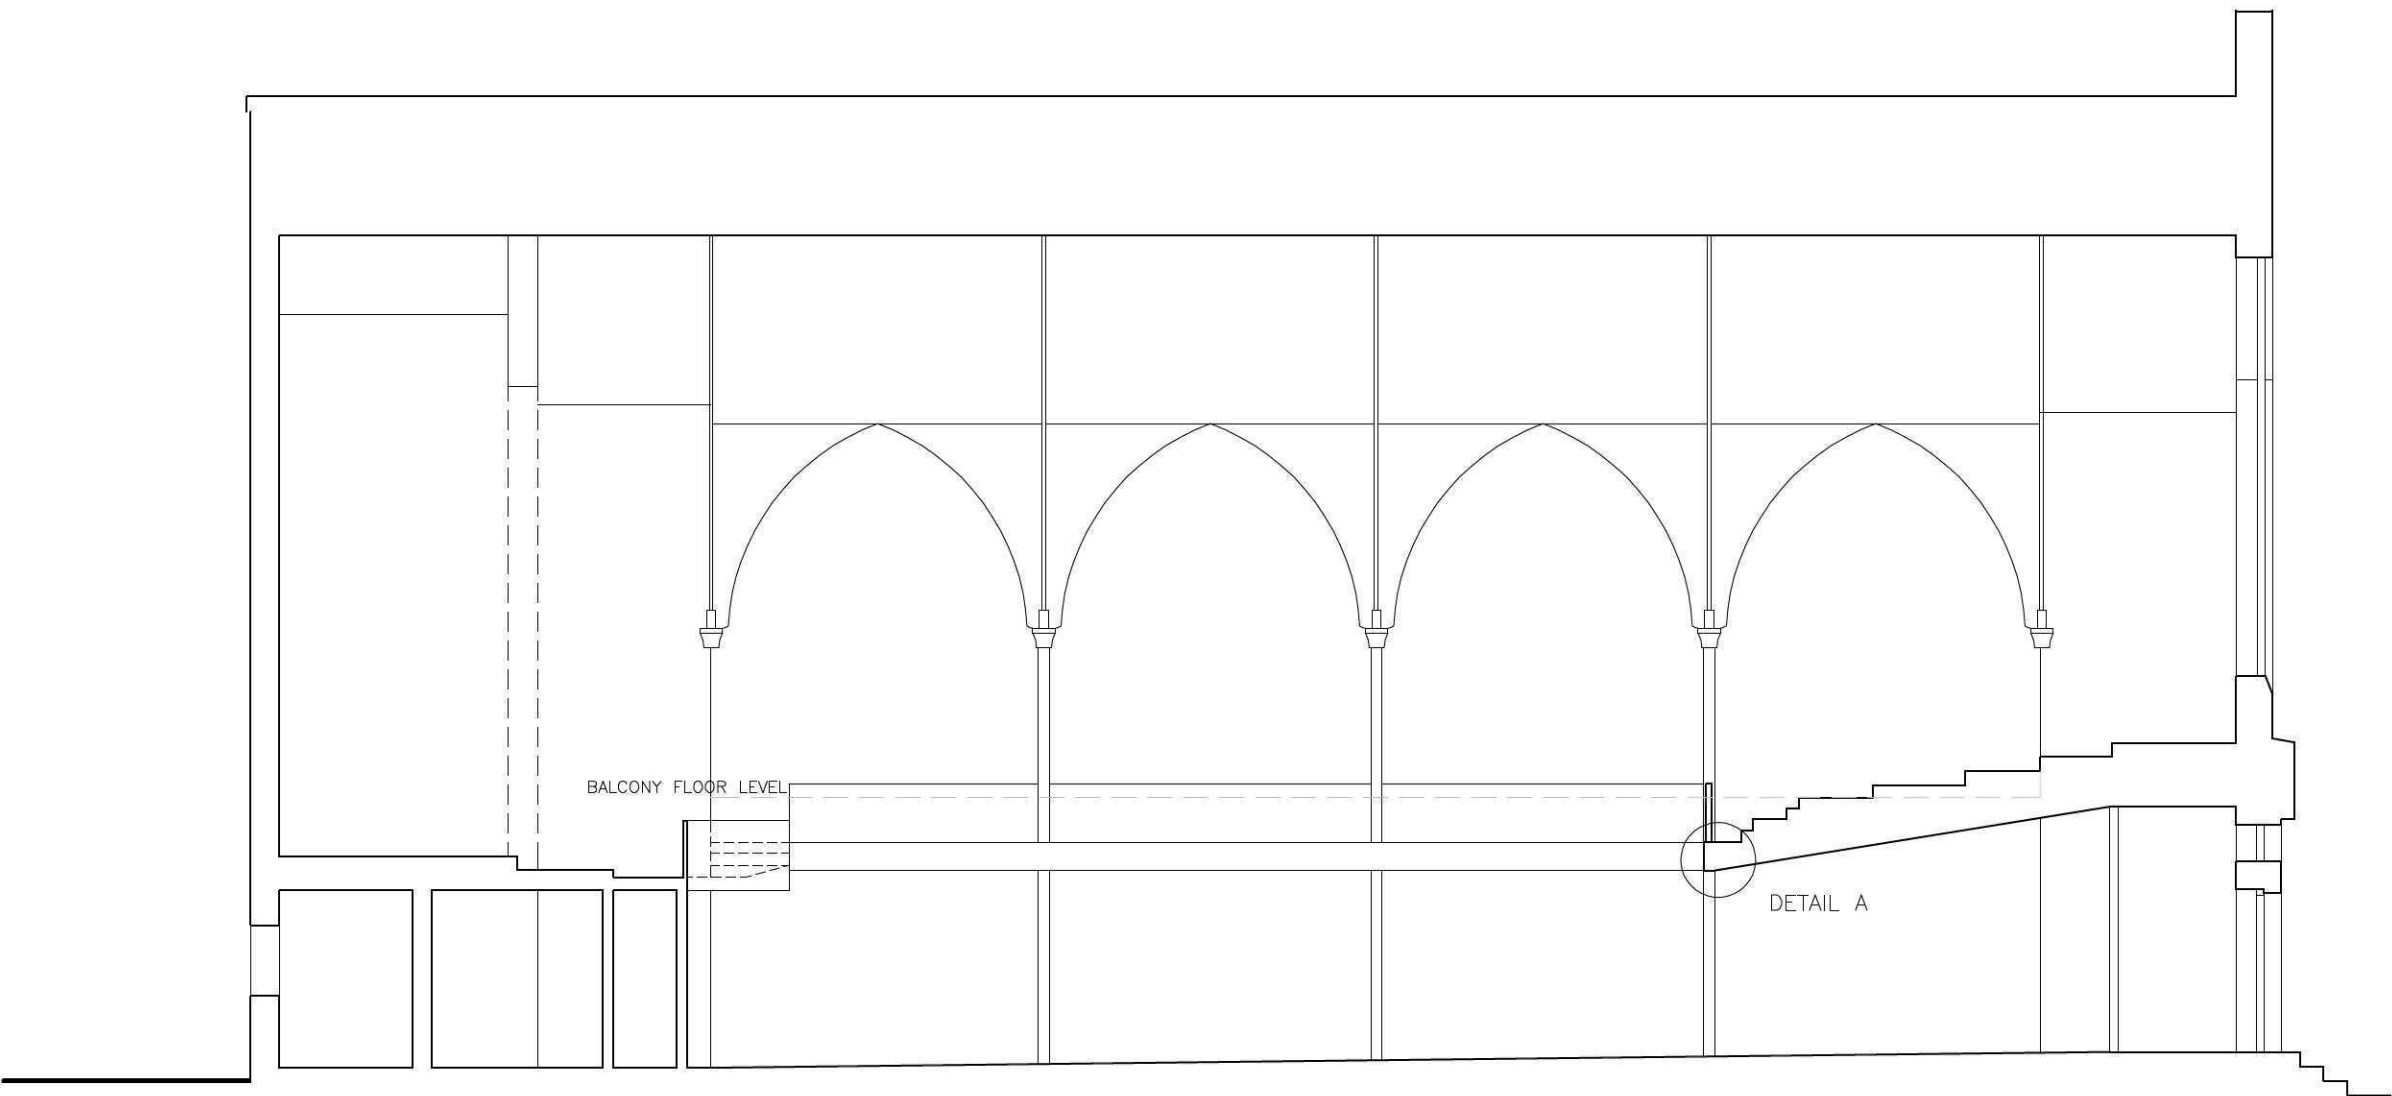

EXISTING SECTION D—D

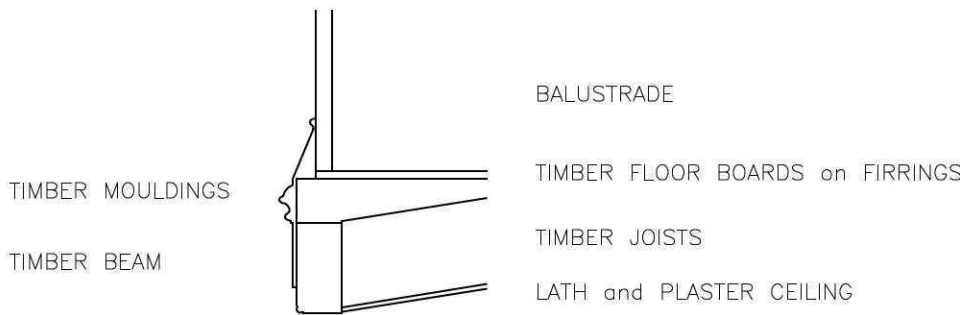

DETAIL A SCALE 1:20

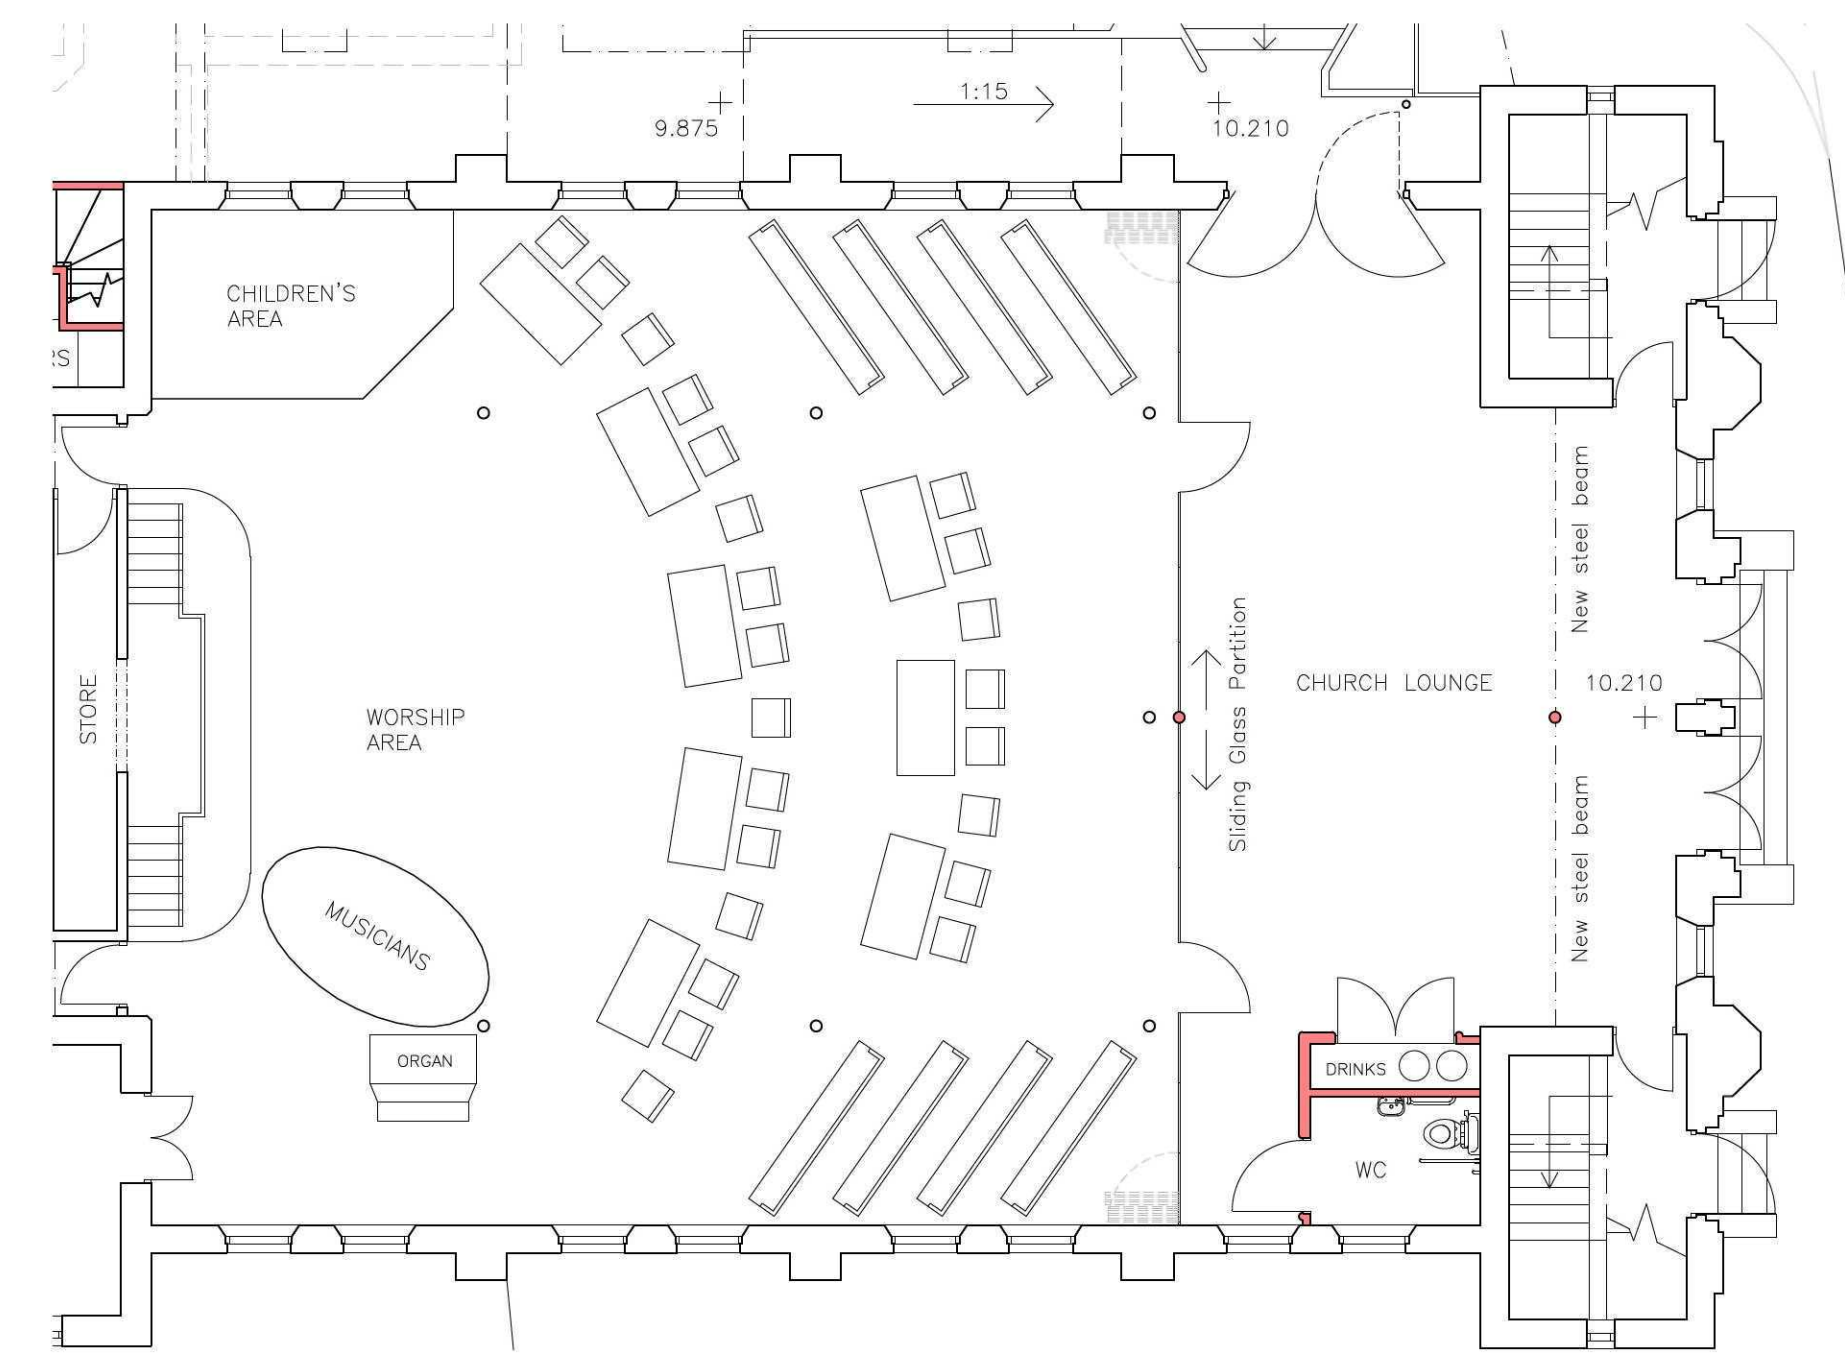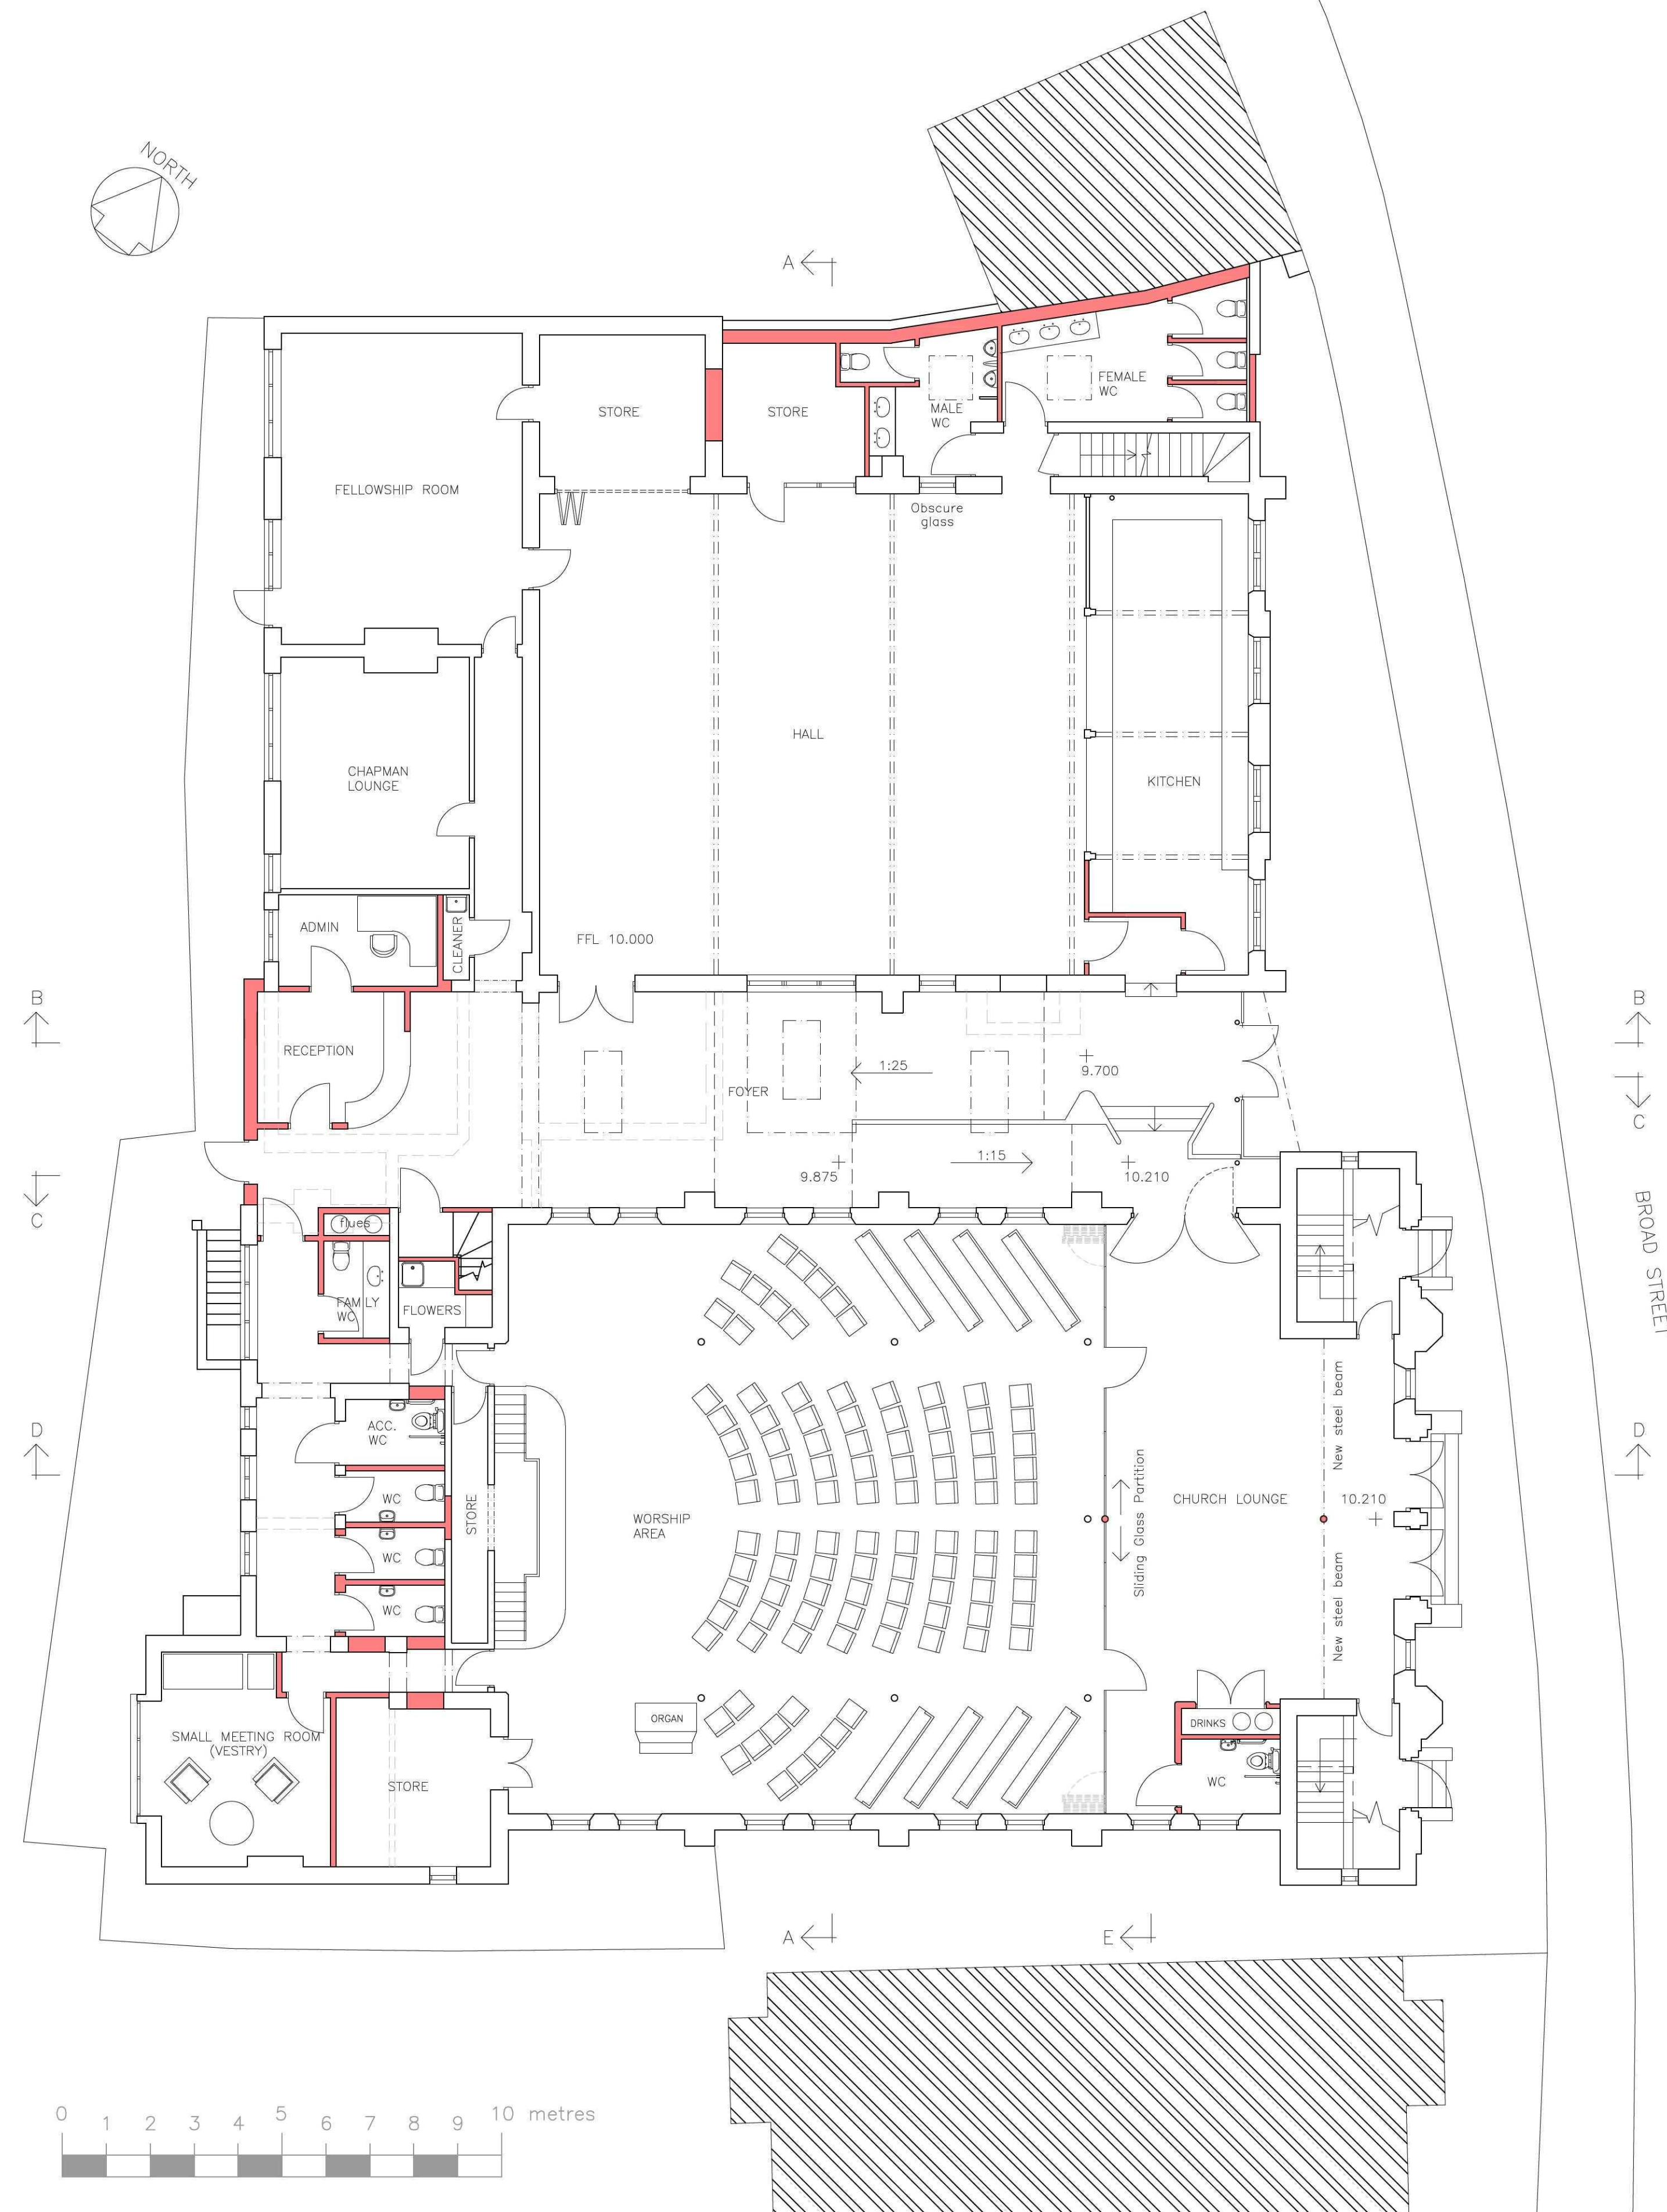

ALTERNATIVE CONFIGURATION for INFORMAL WORSHIP

Revision D	Future drop off area omitted	PTDH	22 03 2011
Revision C	Revised design of foyer roof and pew configuration	PTDH	23 02 2011
Revision B	Reconfiguration of entrance	PTDH	06 10 2010
Revision A	Additional detail added	PTDH	30/06/2010




BROAD STREET METHODIST CHURCH,
SPALDING
For THE MANAGING TRUSTEES
GROUND FLOOR PLAN

PDG ARCHITECTS LTD.
Toll Bar House
Shrewsbury Avenue
Peterborough PE2 7BX
Tel: 01733 371000
Fax: 01733 370666
design@pdgarchitects.co.uk



NORTH-EAST (BROAD STREET) ELEVATION

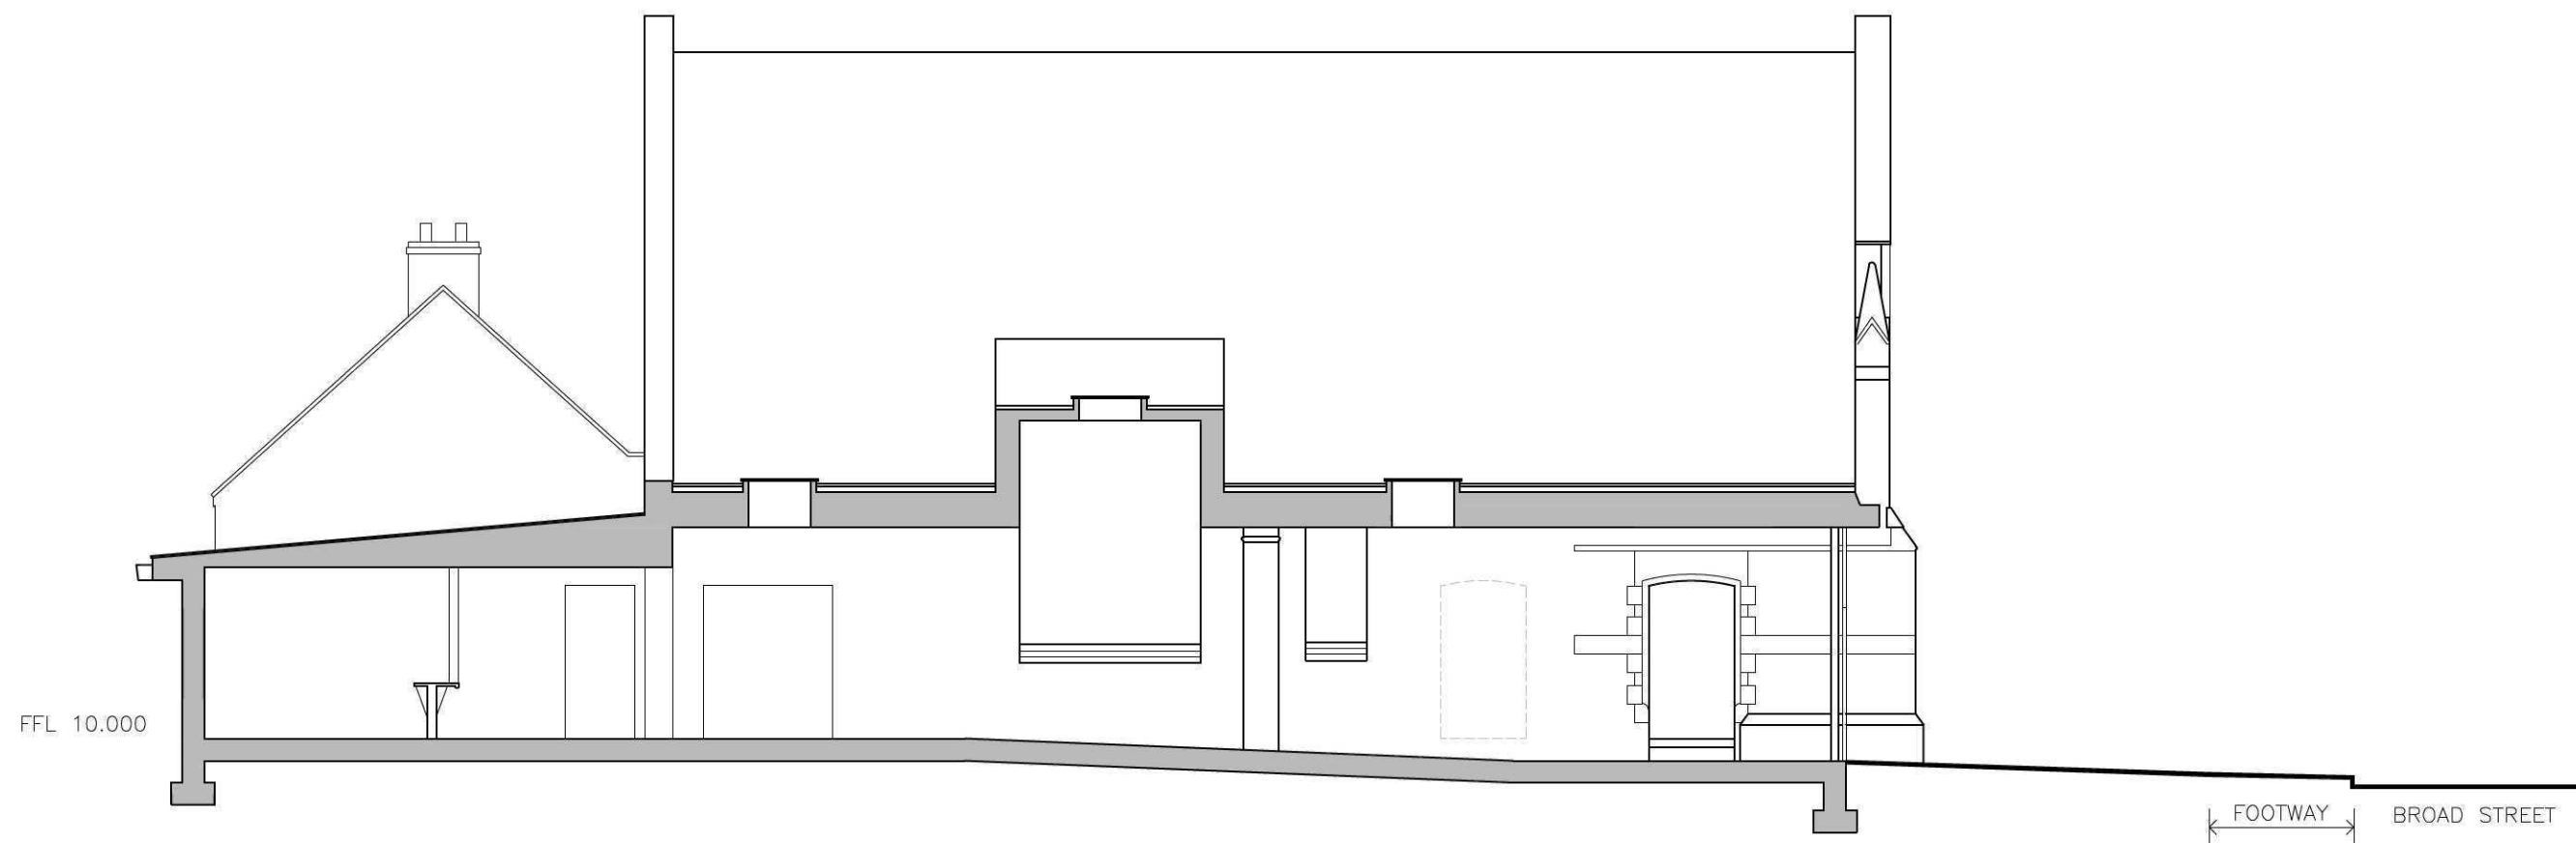

SECTION B-B


NEW EXTERNAL MATERIALS

DARK GREY SINGLE LAYER POLYMERIC SHEET ROOFCOVERING
DARK GREY POWDERCOATED ALUMINIUM VERGE TRIM

PLANAR GLAZING SYSTEM WITH SPIDER FIXINGS TO SECONDARY STRUCTURAL COLUMNS
STAINLESS STEEL CHANNELS FIXED TO EXISTING WALLS TO TAKE GLAZED UNITS

NEW INTERNAL MATERIALS – FOYER

PERFORATED (SOUND ABSORBING) PLASTERBOARD CEILING WITH WHITE EMULSION FINISH
EXISTING BRICKWORK RENOVATED – ALL CEMENTITIOUS MORTAR/RENDER REMOVED – REPOINTED WITH LIME MORTAR
LIMESTONE FLOORING

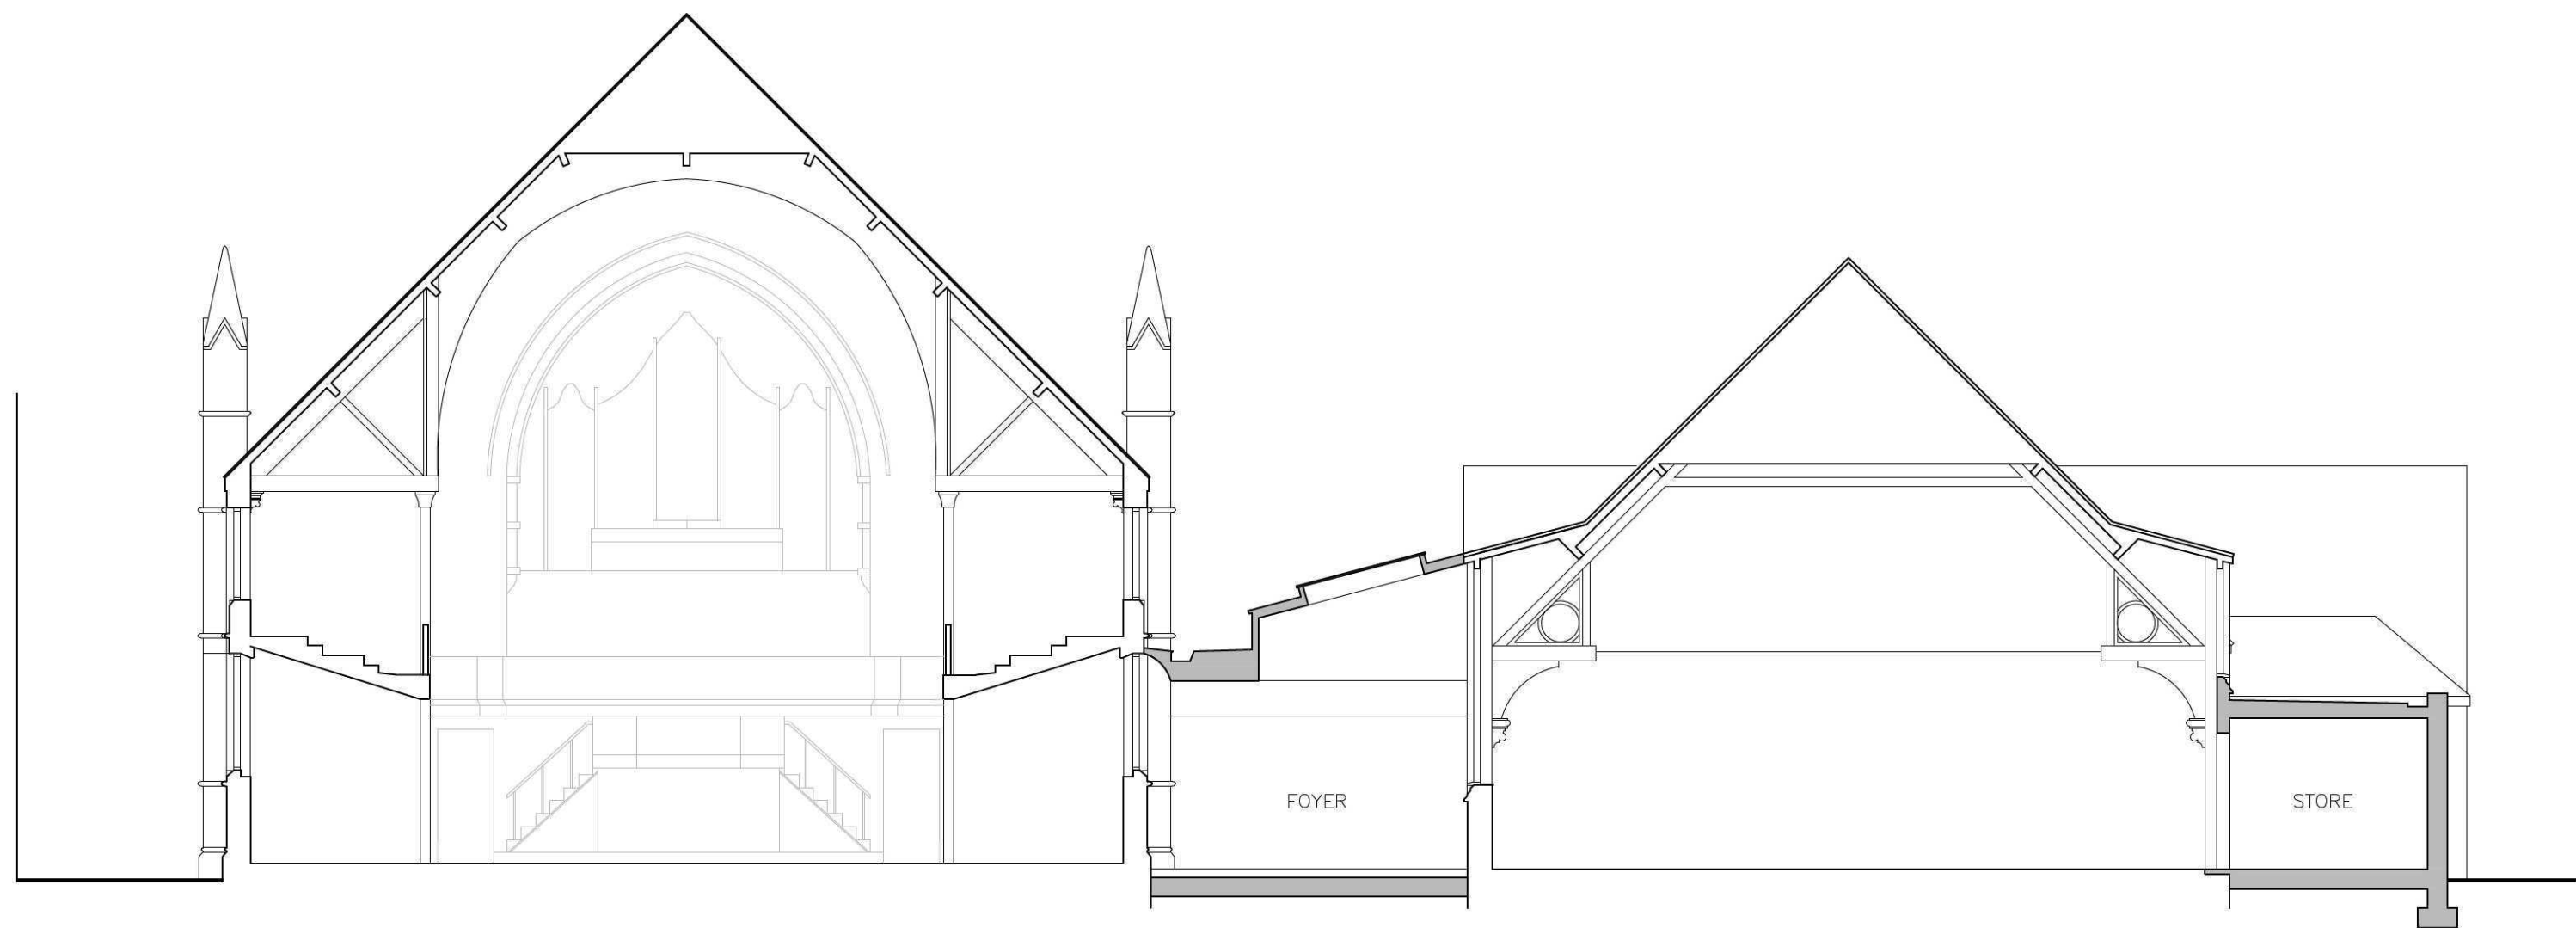

SECTION A-A



SECTION C-C

SIGNAGE


INDIVIDUAL STAINLESS STEEL FRET CUT LETTERS/LOGO – CONCEALED FIXINGS

Revision D	Signage added	PTDH	22 03 2011
Revision C	Revised design of foyer roof	PTDH	23 02 2011
Revision B	Reconfiguration of entrance	PTDH	06 10 2010
Revision A	Notes added – columns/struts amended	PTDH	01/07/2010




BROAD STREET METHODIST CHURCH,
SPALDING
For THE MANAGING TRUSTEES
ELEVATIONS and SECTIONS (1)

PDG ARCHITECTS LTD
Toll Bar House
Shrewsbury Avenue
Peterborough PE2 7BX
Tel: 01733 371000
Fax: 01733 370666
design@pdgarchitects.co.uk

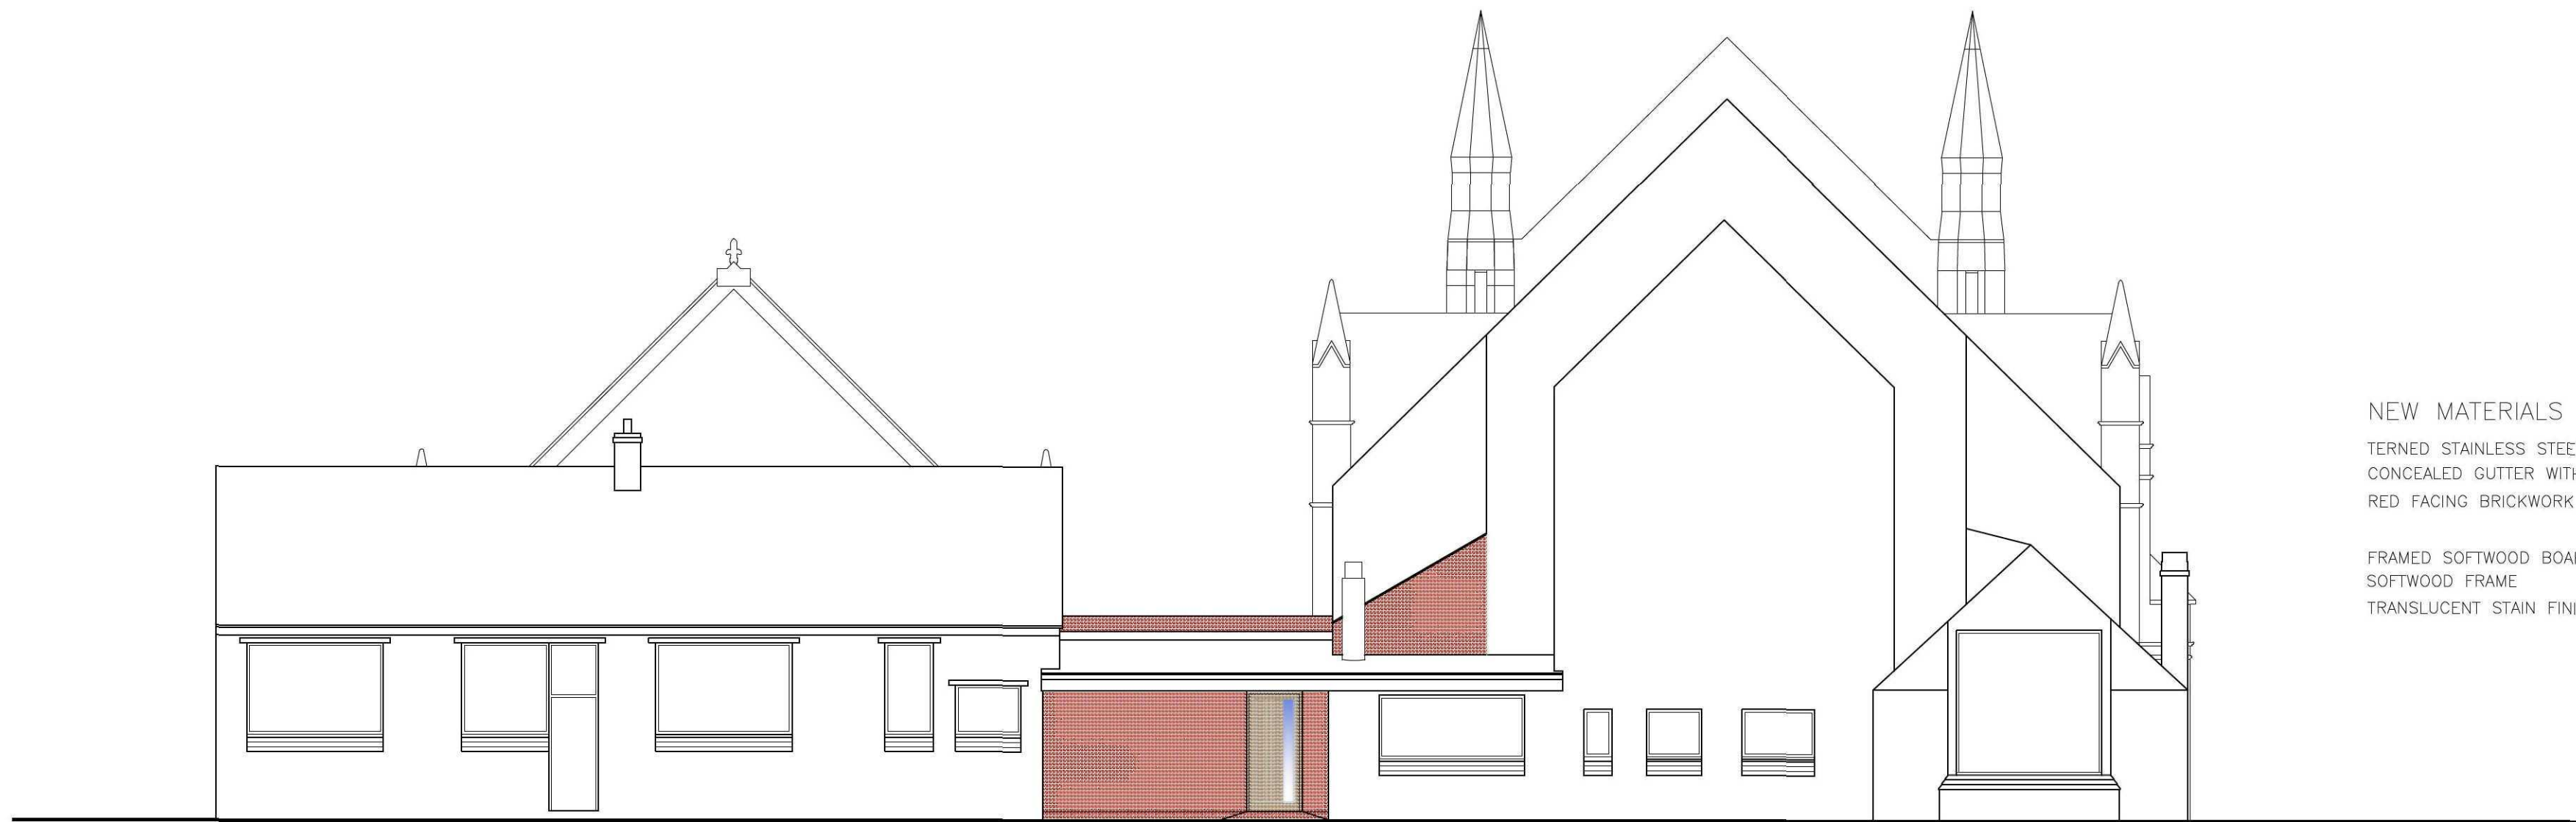


SOUTH-WEST (REAR) ELEVATION


NEW MATERIALS
 TERNED STAINLESS STEEL ROOF (5 degree pitch)
 CONCEALED GUTTER WITHIN STAINLESS STEEL FASCIA
 RED FACING BRICKWORK
 FRAMED SOFTWOOD BOARDED DOOR with VERTICAL VISION PANEL
 SOFTWOOD FRAME
 TRANSLUCENT STAIN FINISH "NATURAL OAK"

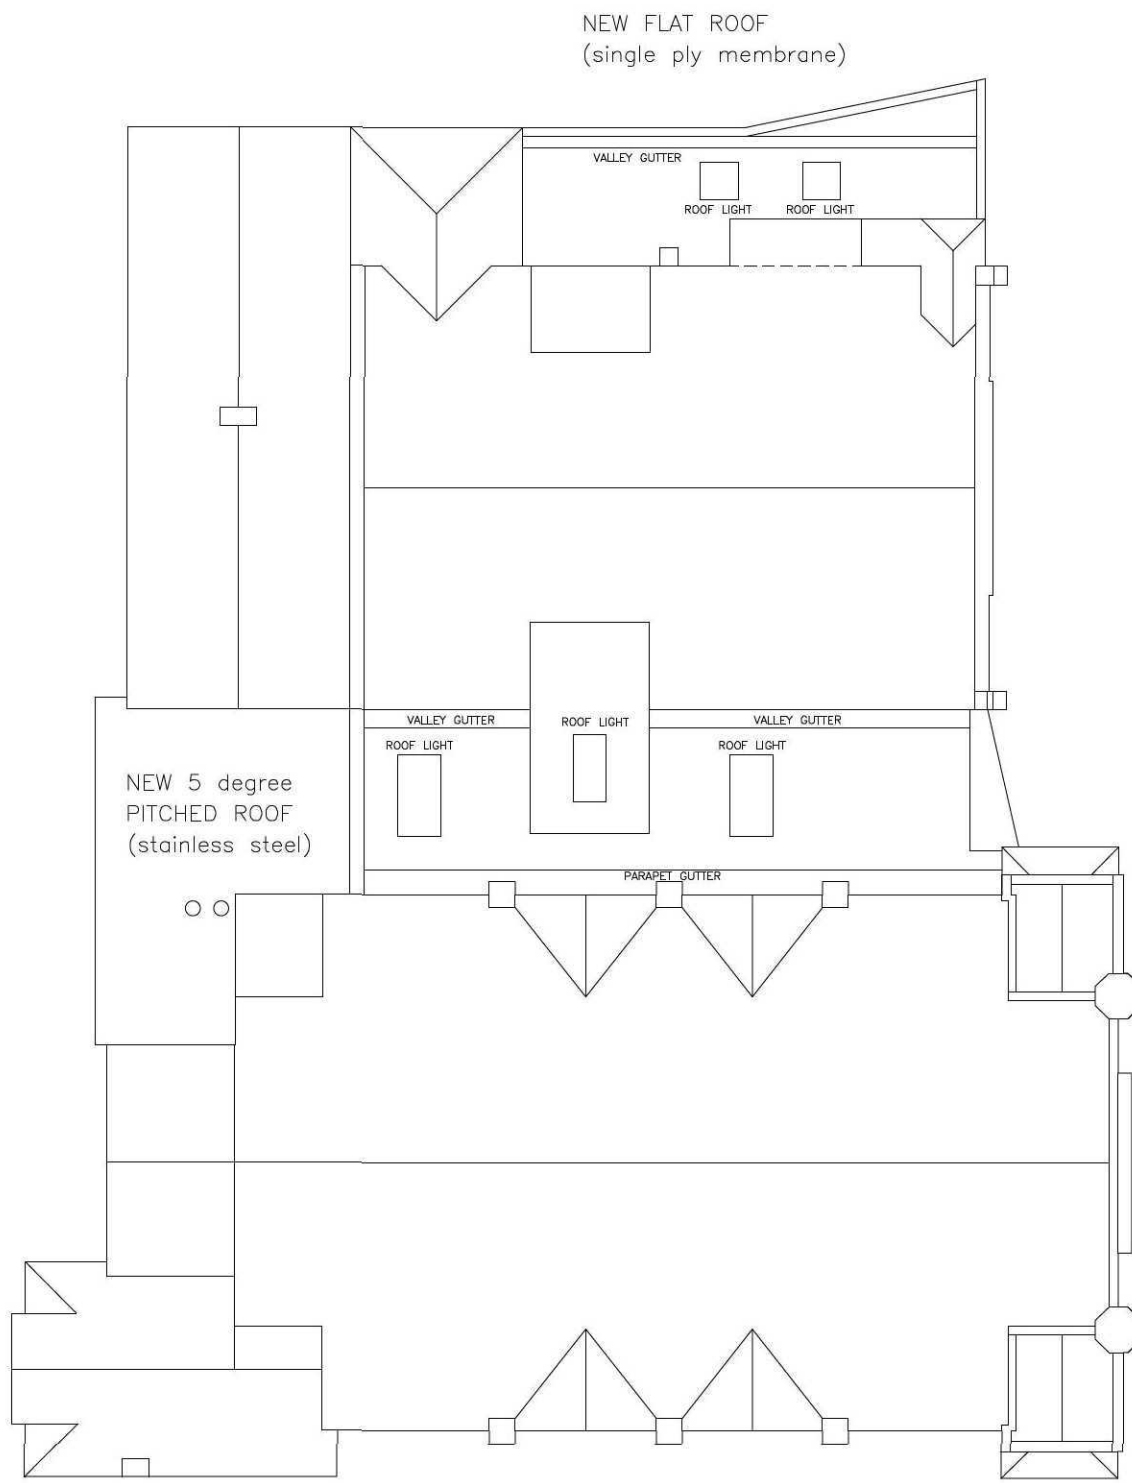


ROOF PLAN

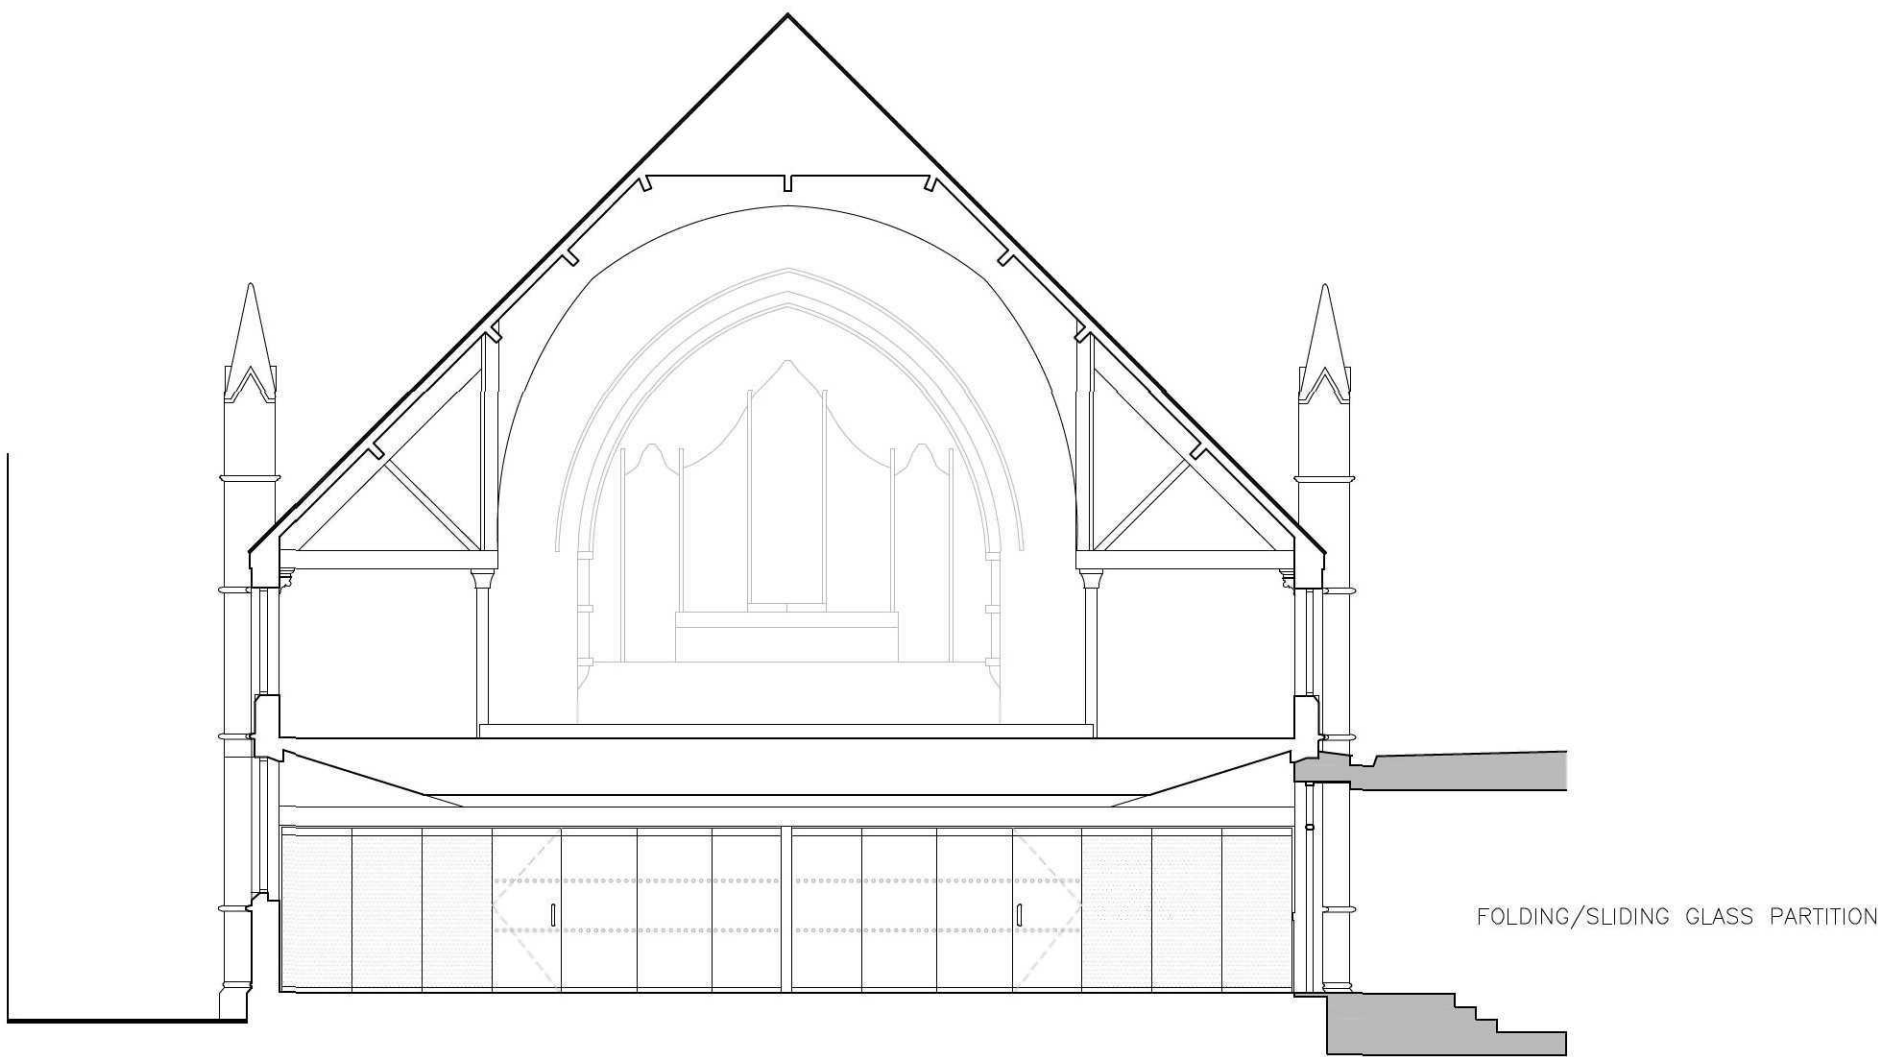

SECTION E-E

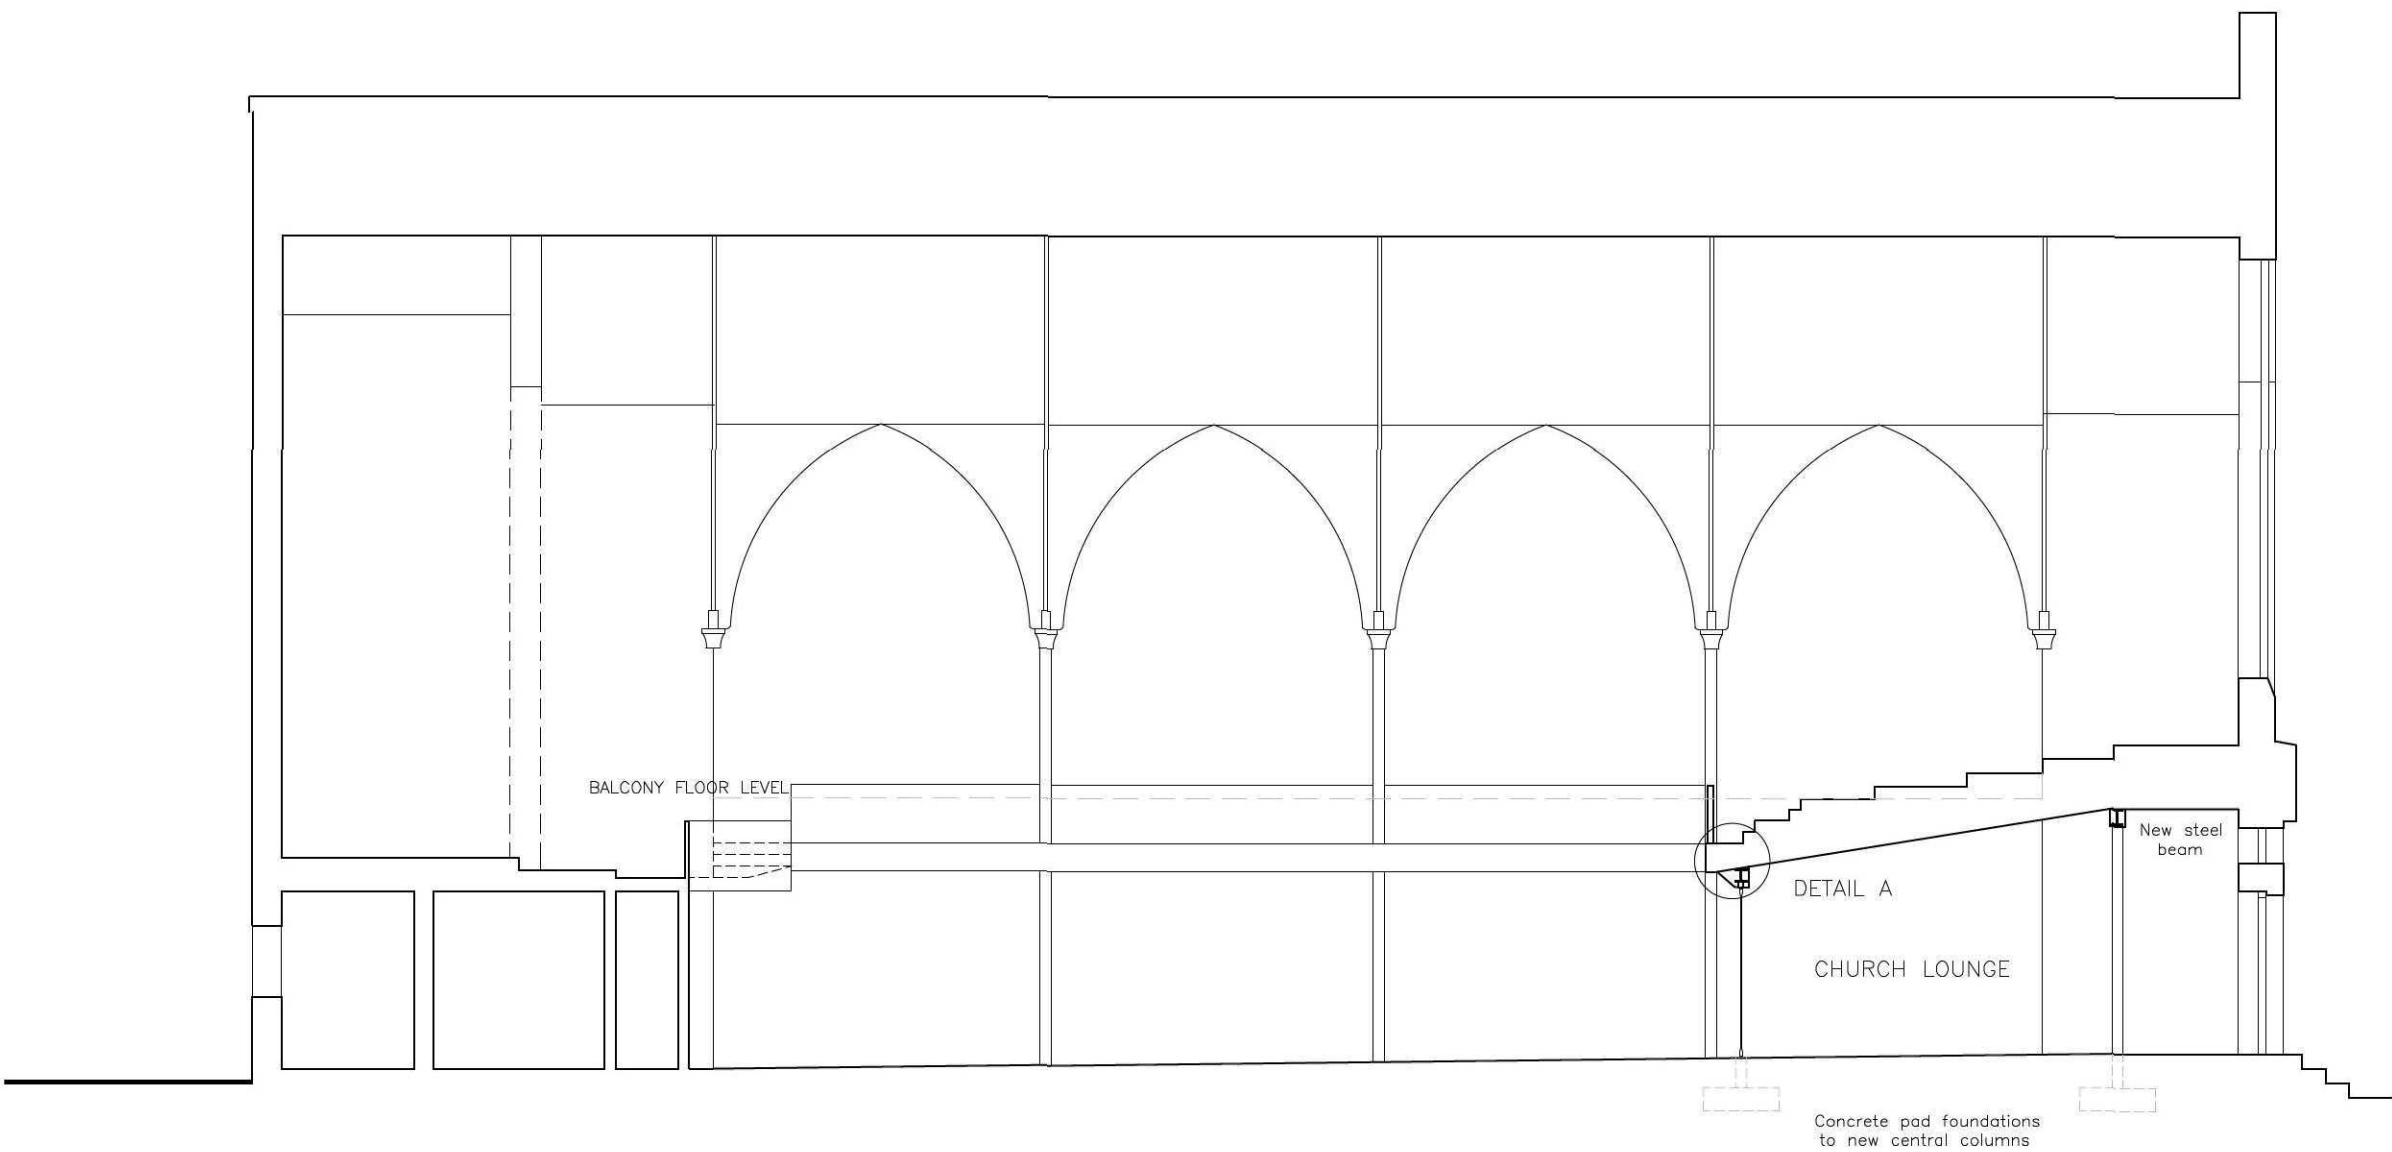

SECTION D-D

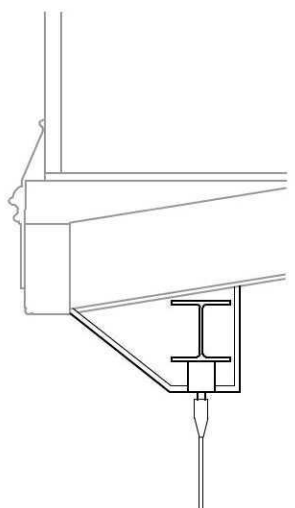

DETAIL A SCALE 1:20

NEW STEEL SUPPORT FOR SLIDING DOORS
 PLASTERBOARD ENCASEMENT WITH SKIM FINISH (FRAMING NOT SHOWN)
 CONCEALED TRACK
 100mm x 35mm ALUMINIUM PROFILES TO TOP & BOTTOM
 10mm TOUGHENED GLASS PANELS

Revision C	Revised design of foyer roof	PTDH	23 02 2011
Revision B	Reconfiguration of entrance	PTDH	06 10 2010
Revision A	New structural support added under balcony	PTDH	01 07 2010



BROAD STREET METHODIST CHURCH,
 SPALDING
 FOR THE MANAGING TRUSTEES
 ELEVATIONS and SECTIONS (2)

PDG ARCHITECTS LTD
 Toll Bar House
 Shrewsbury Avenue
 Peterborough PE2 7BX
 Tel: 01733 371000
 Fax: 01733 370666
 design@pdgarchitects.co.uk