




SPALDING HIGH SCHOOL - SPORTS HALL EXTENSION

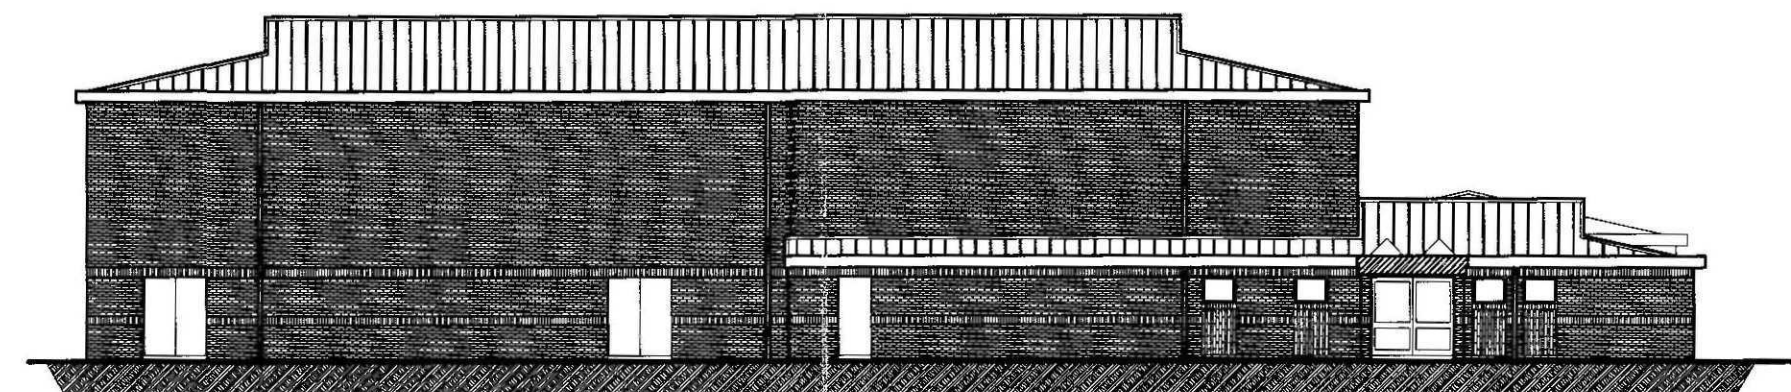


Proposed Front Elevation

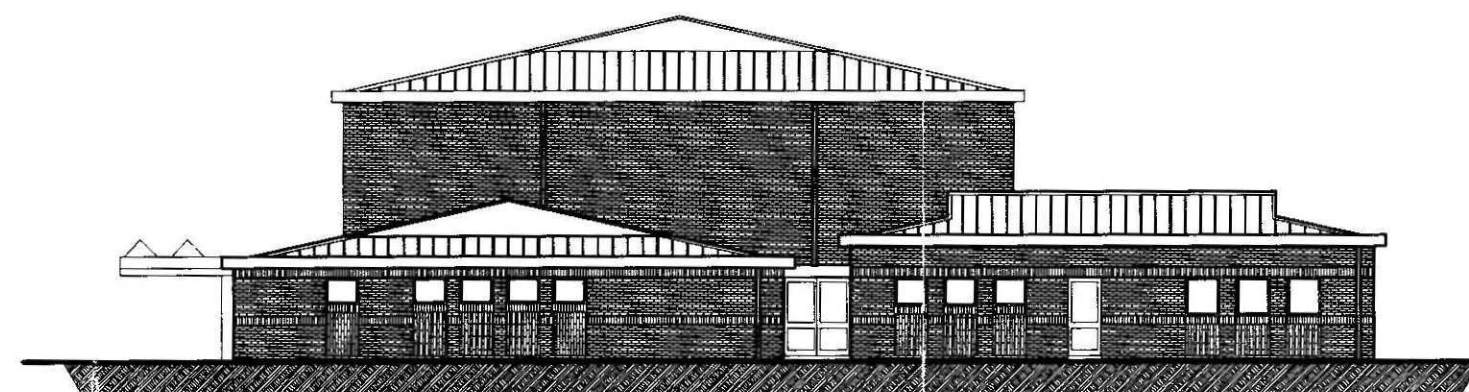


Proposed End Elevation

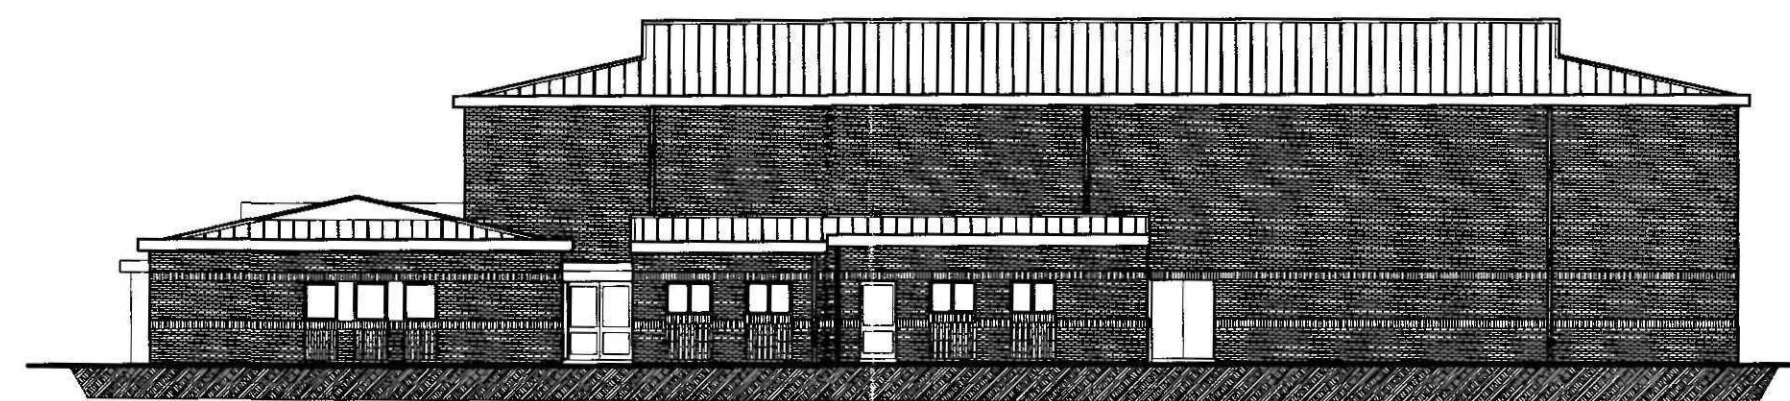


Proposed Rear Elevation

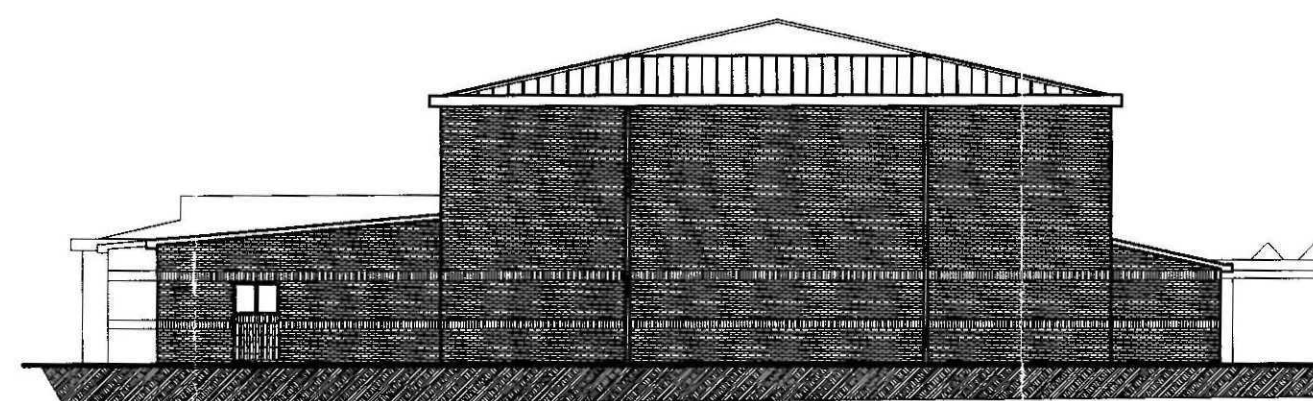

Proposed End Elevation

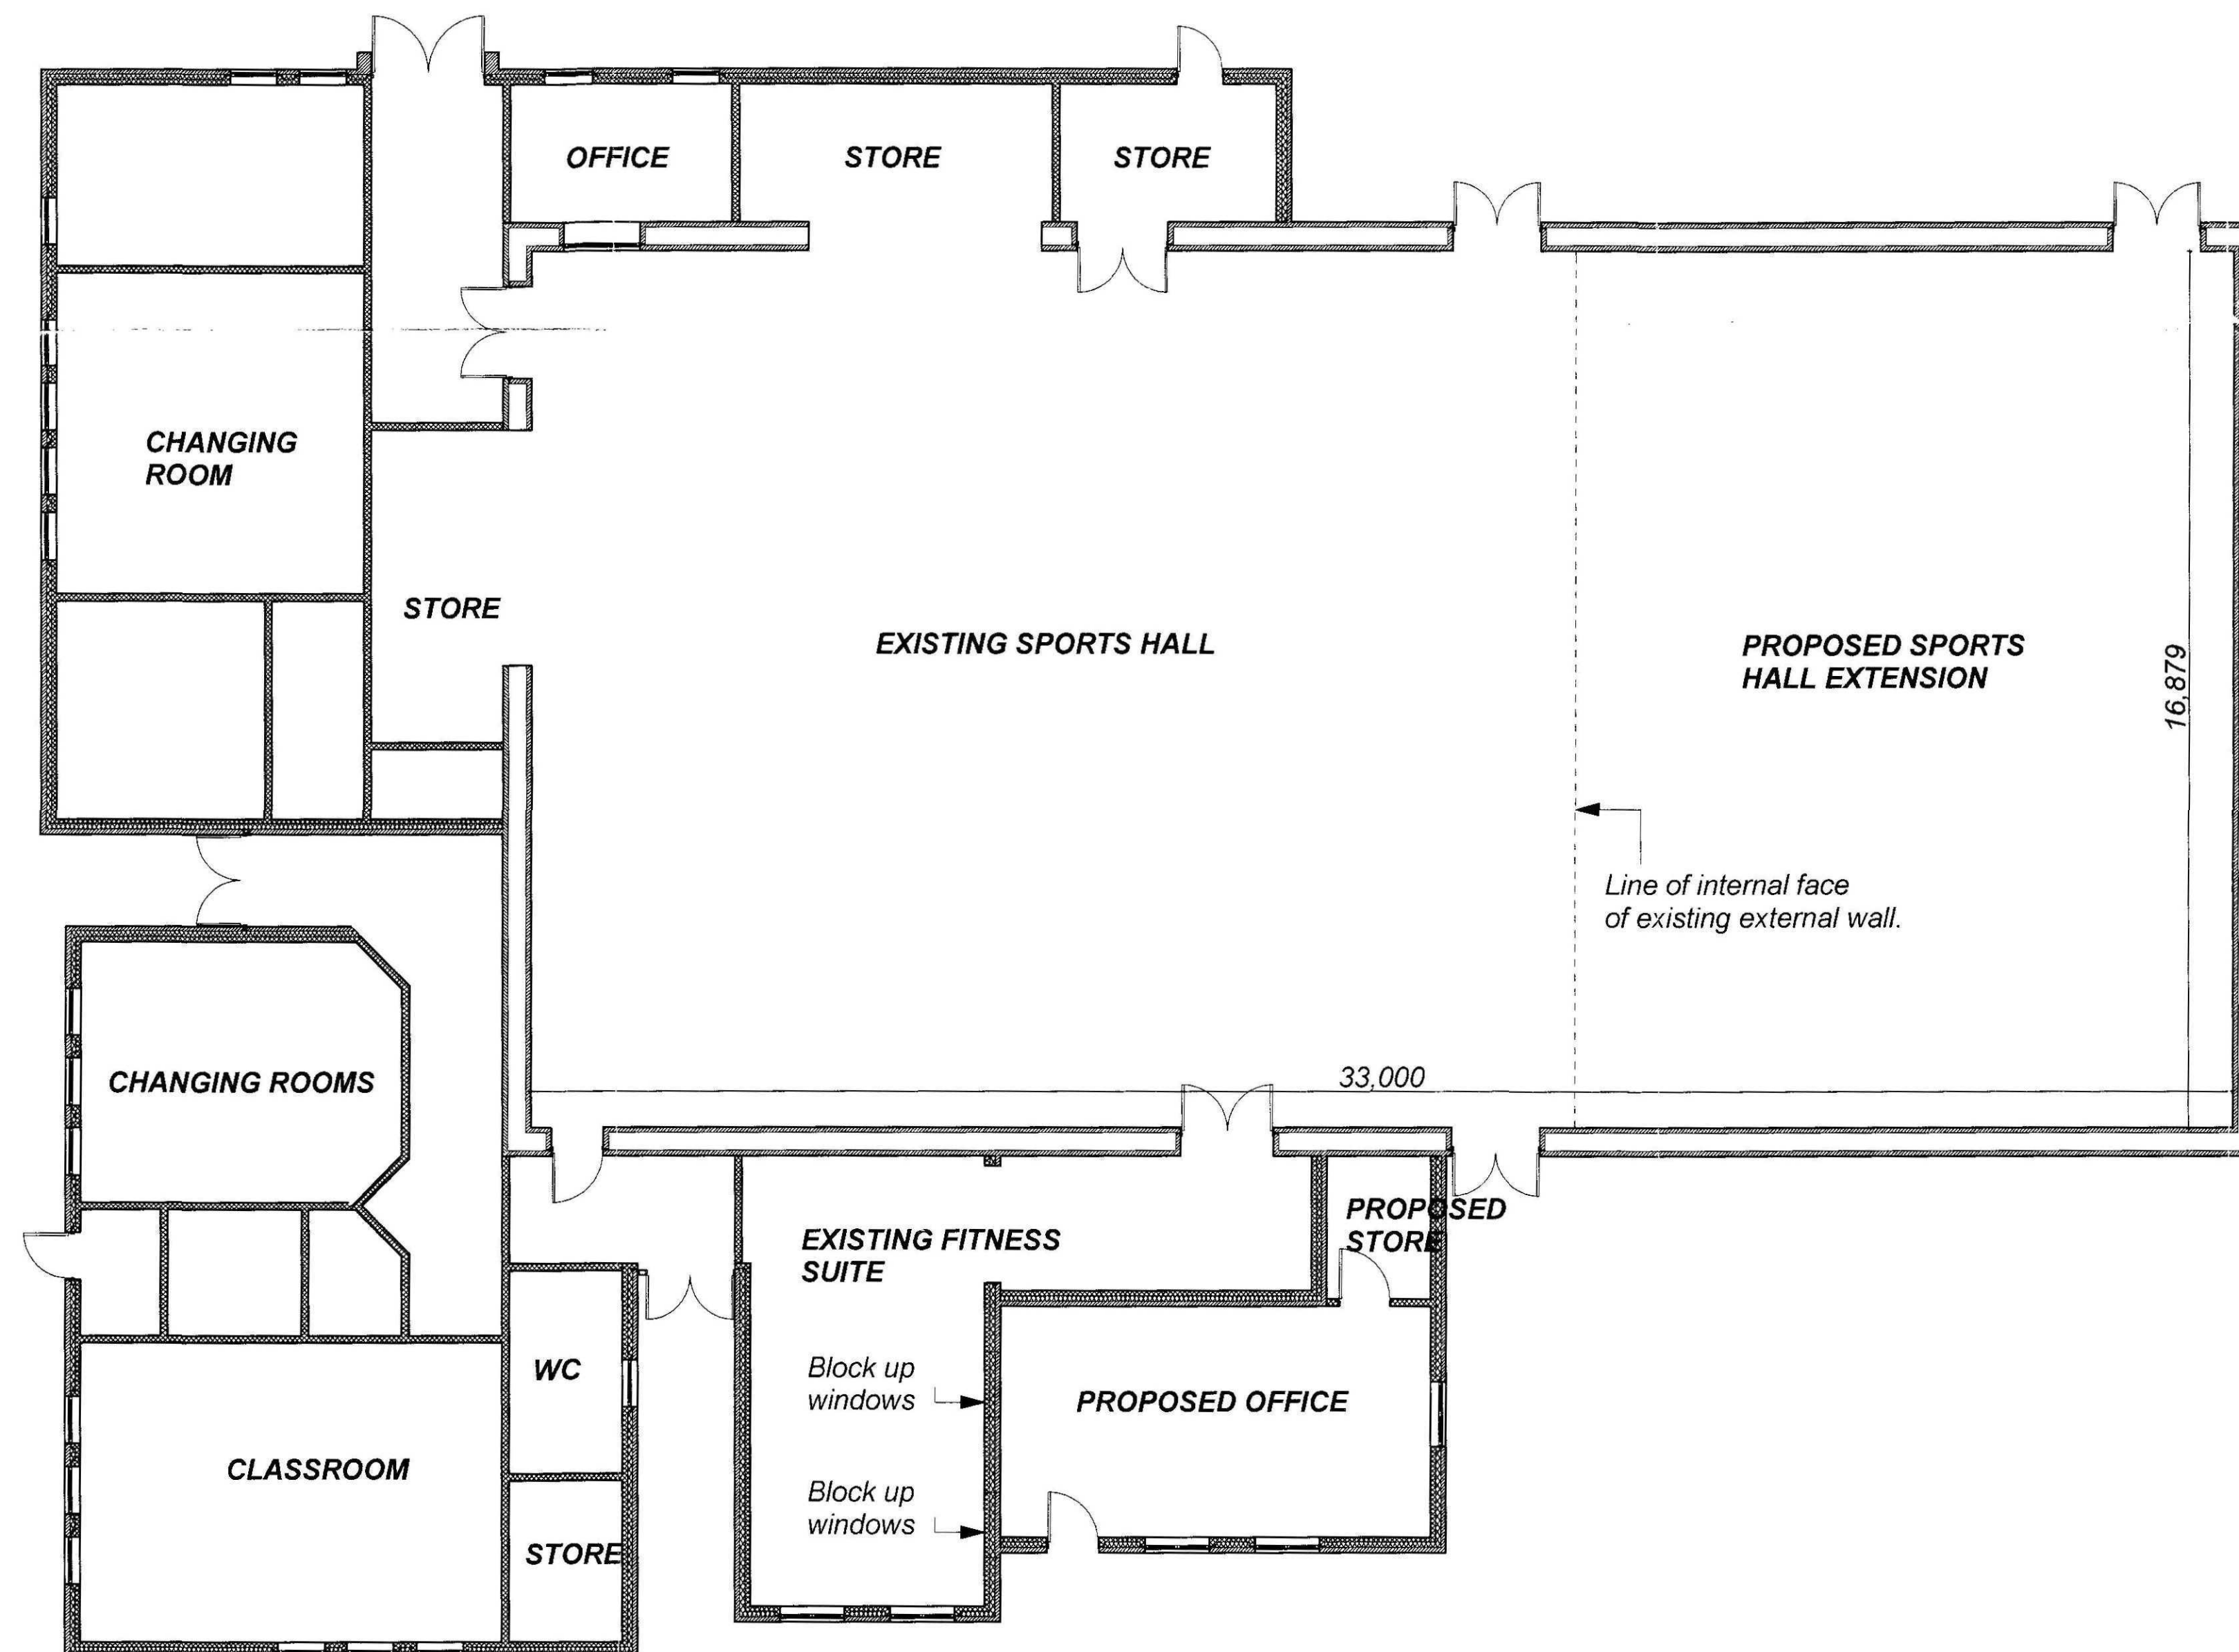

Proposed Plan

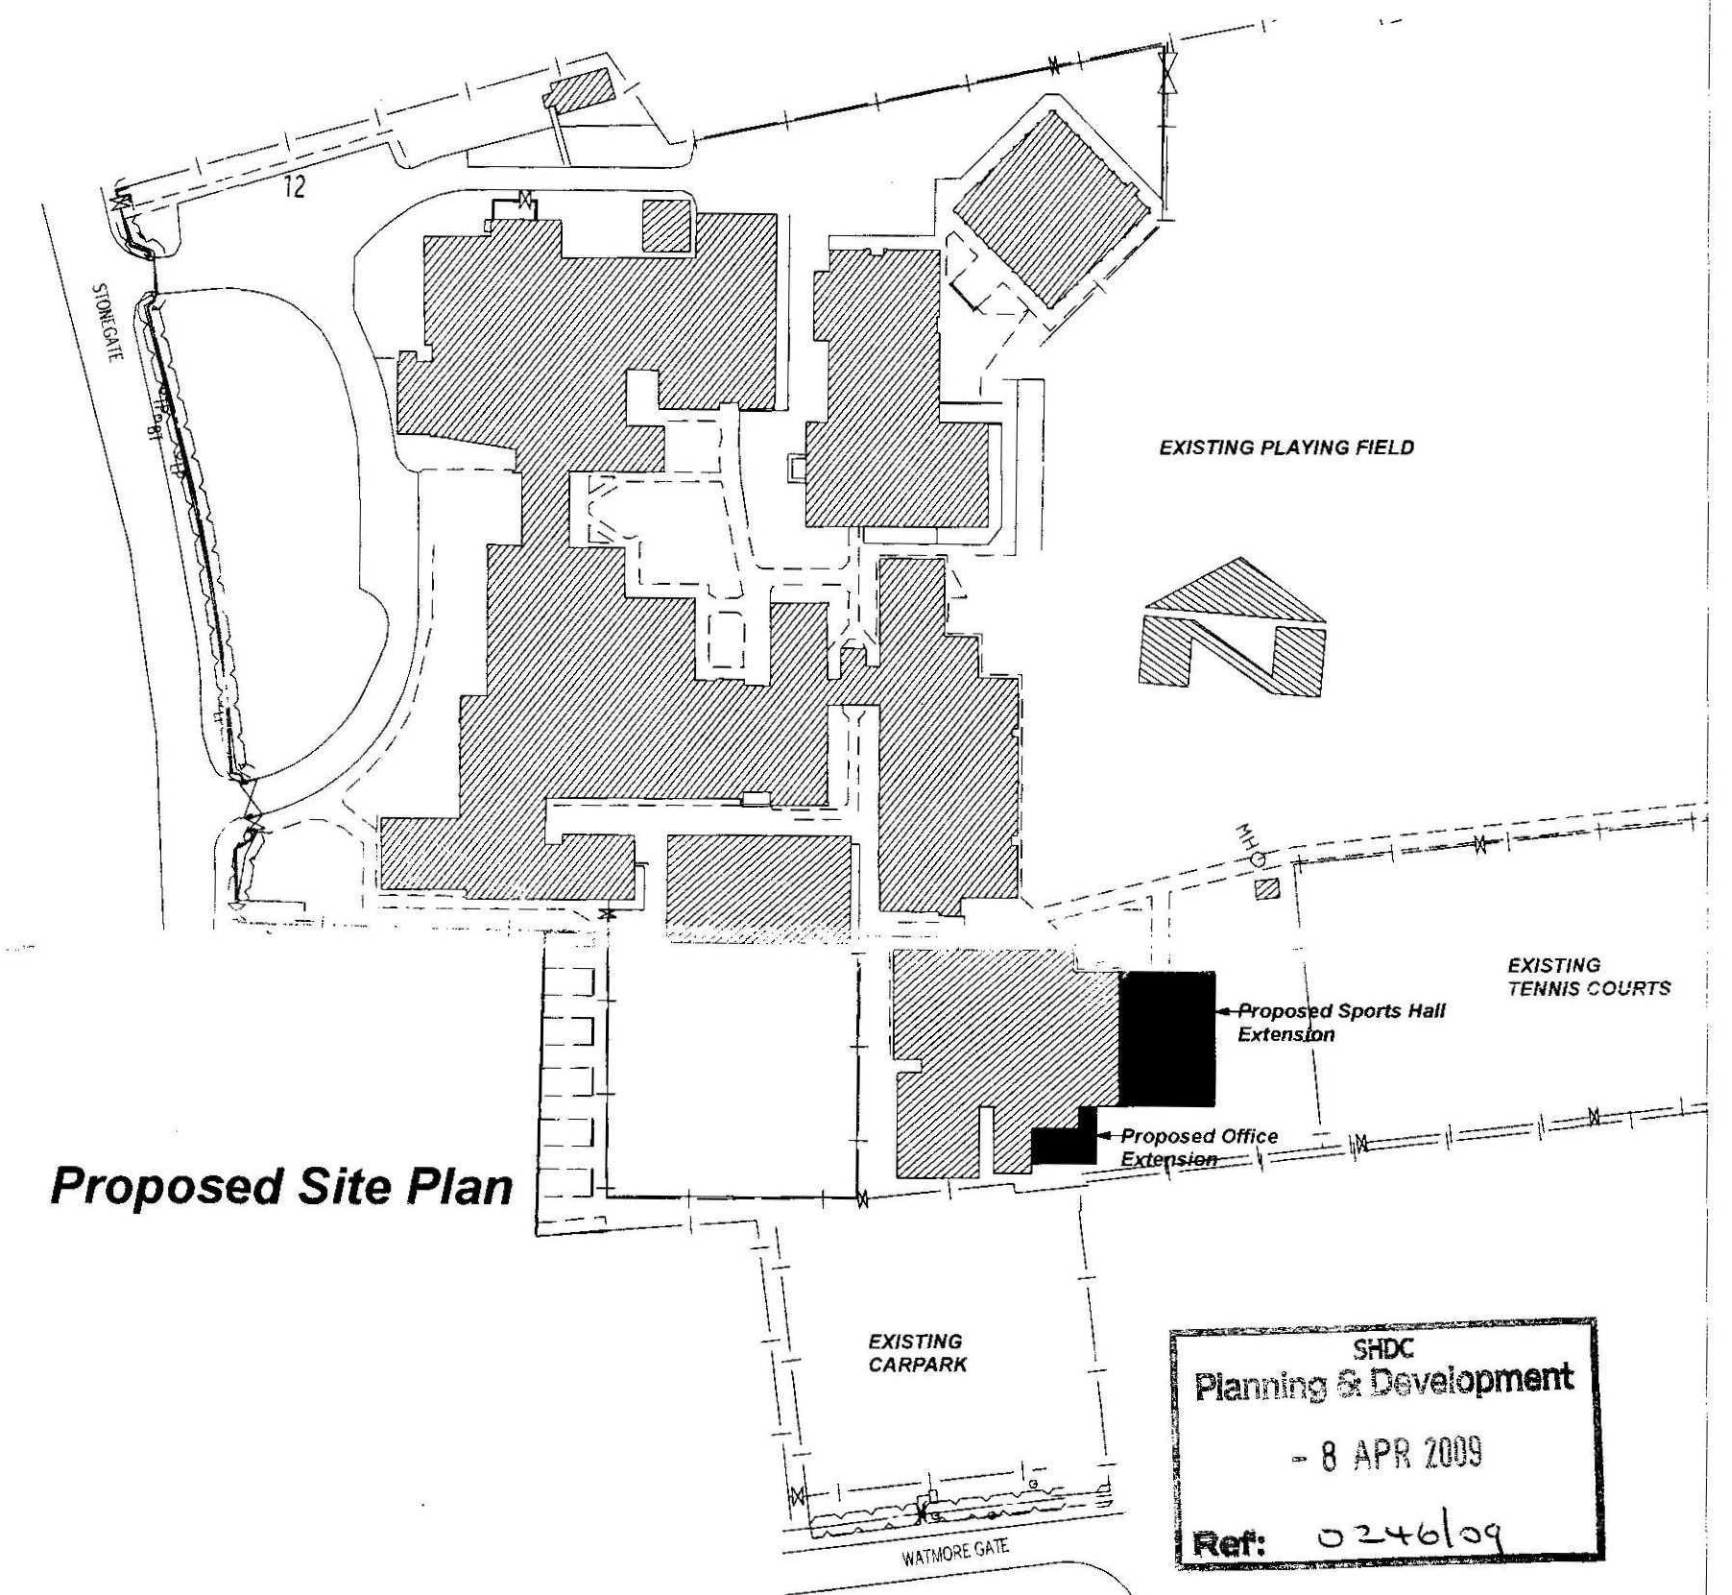

Proposed Site Plan

All Dimensions and Levels to be verified on site.
Only Figured Dimensions to be used.
Do not scale this drawing.
Any discrepancies to be notified to the originator
of this drawing immediately.
If in doubt, ask.
Copyright is reserved by them and the drawing is
issued on the condition that it is not copied,
reproduced, retained, or disclosed to any
unauthorised person, either wholly or in part
without consent.

Rev.	Date	Description	By	Chk'd
------	------	-------------	----	-------

mouchel
business services

Mill House • Brayford Wharf North • Lincoln • LN1 1YT
Tel: 01522 836836 • Fax: 01522 516050
www.hbs.uk.com

Client
Spalding High School

Project
New Sports Hall Extension

Drawing Title
Proposed General Arrangement

Drawn By
AJS

Checked By

Scale
1:100 / 1:200 / 1:1000

Date
March 2009

Project No.
DC/675/0089


Drawing No.
11

Revision

Drawing Status
PLANNING

**DETERMINED
PLAN**


SPALDING HIGH SCHOOL - SPORTS HALL EXTENSION

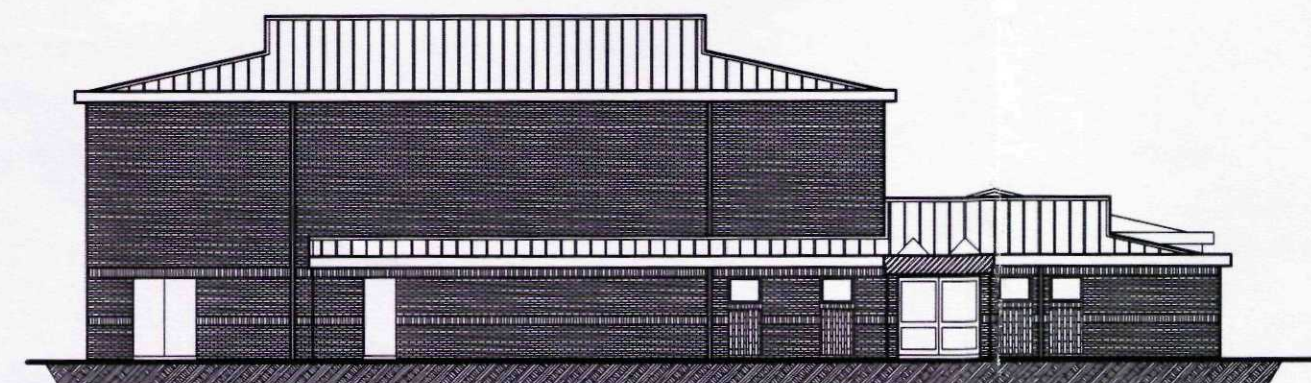


Existing Front Elevation




Existing End Elevation

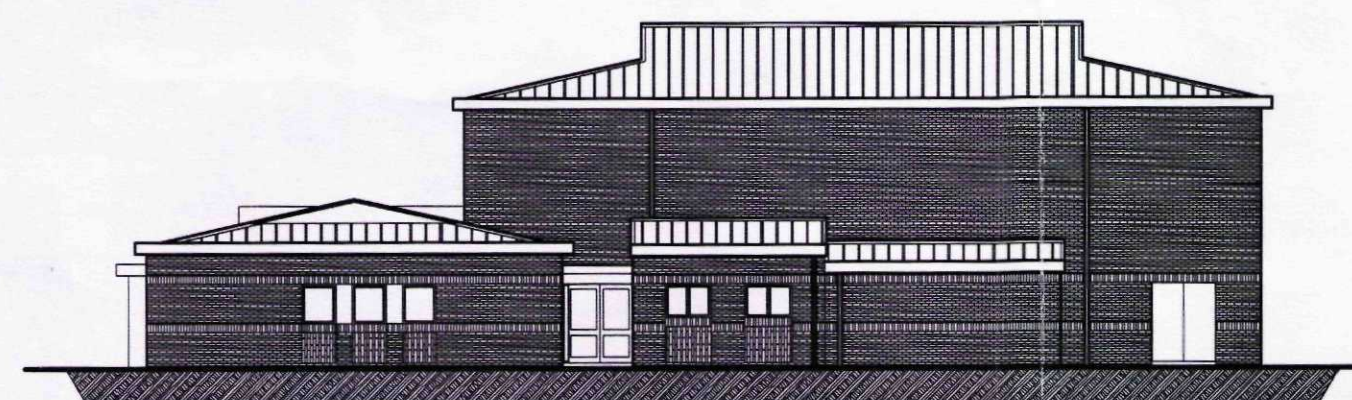


Existing Rear Elevation

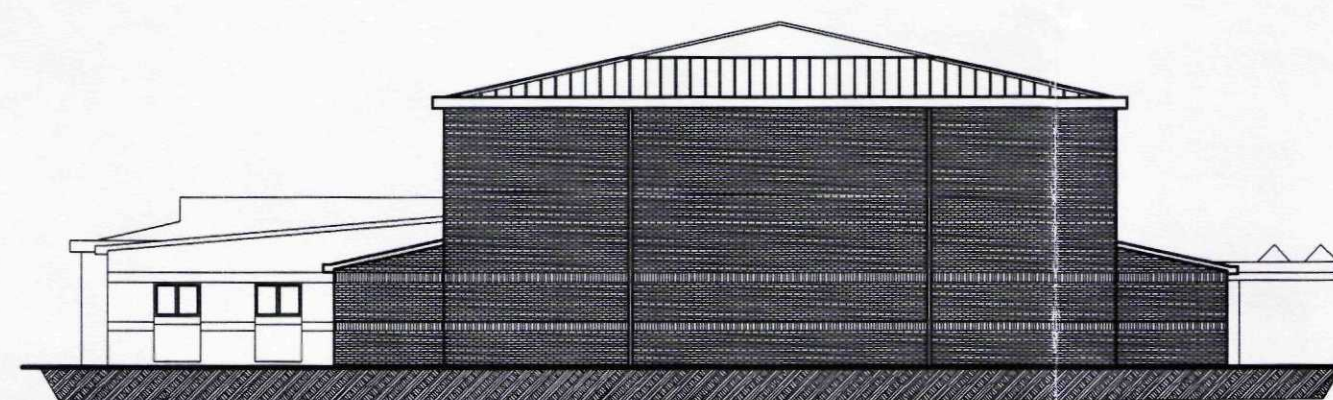


Existing End Elevation

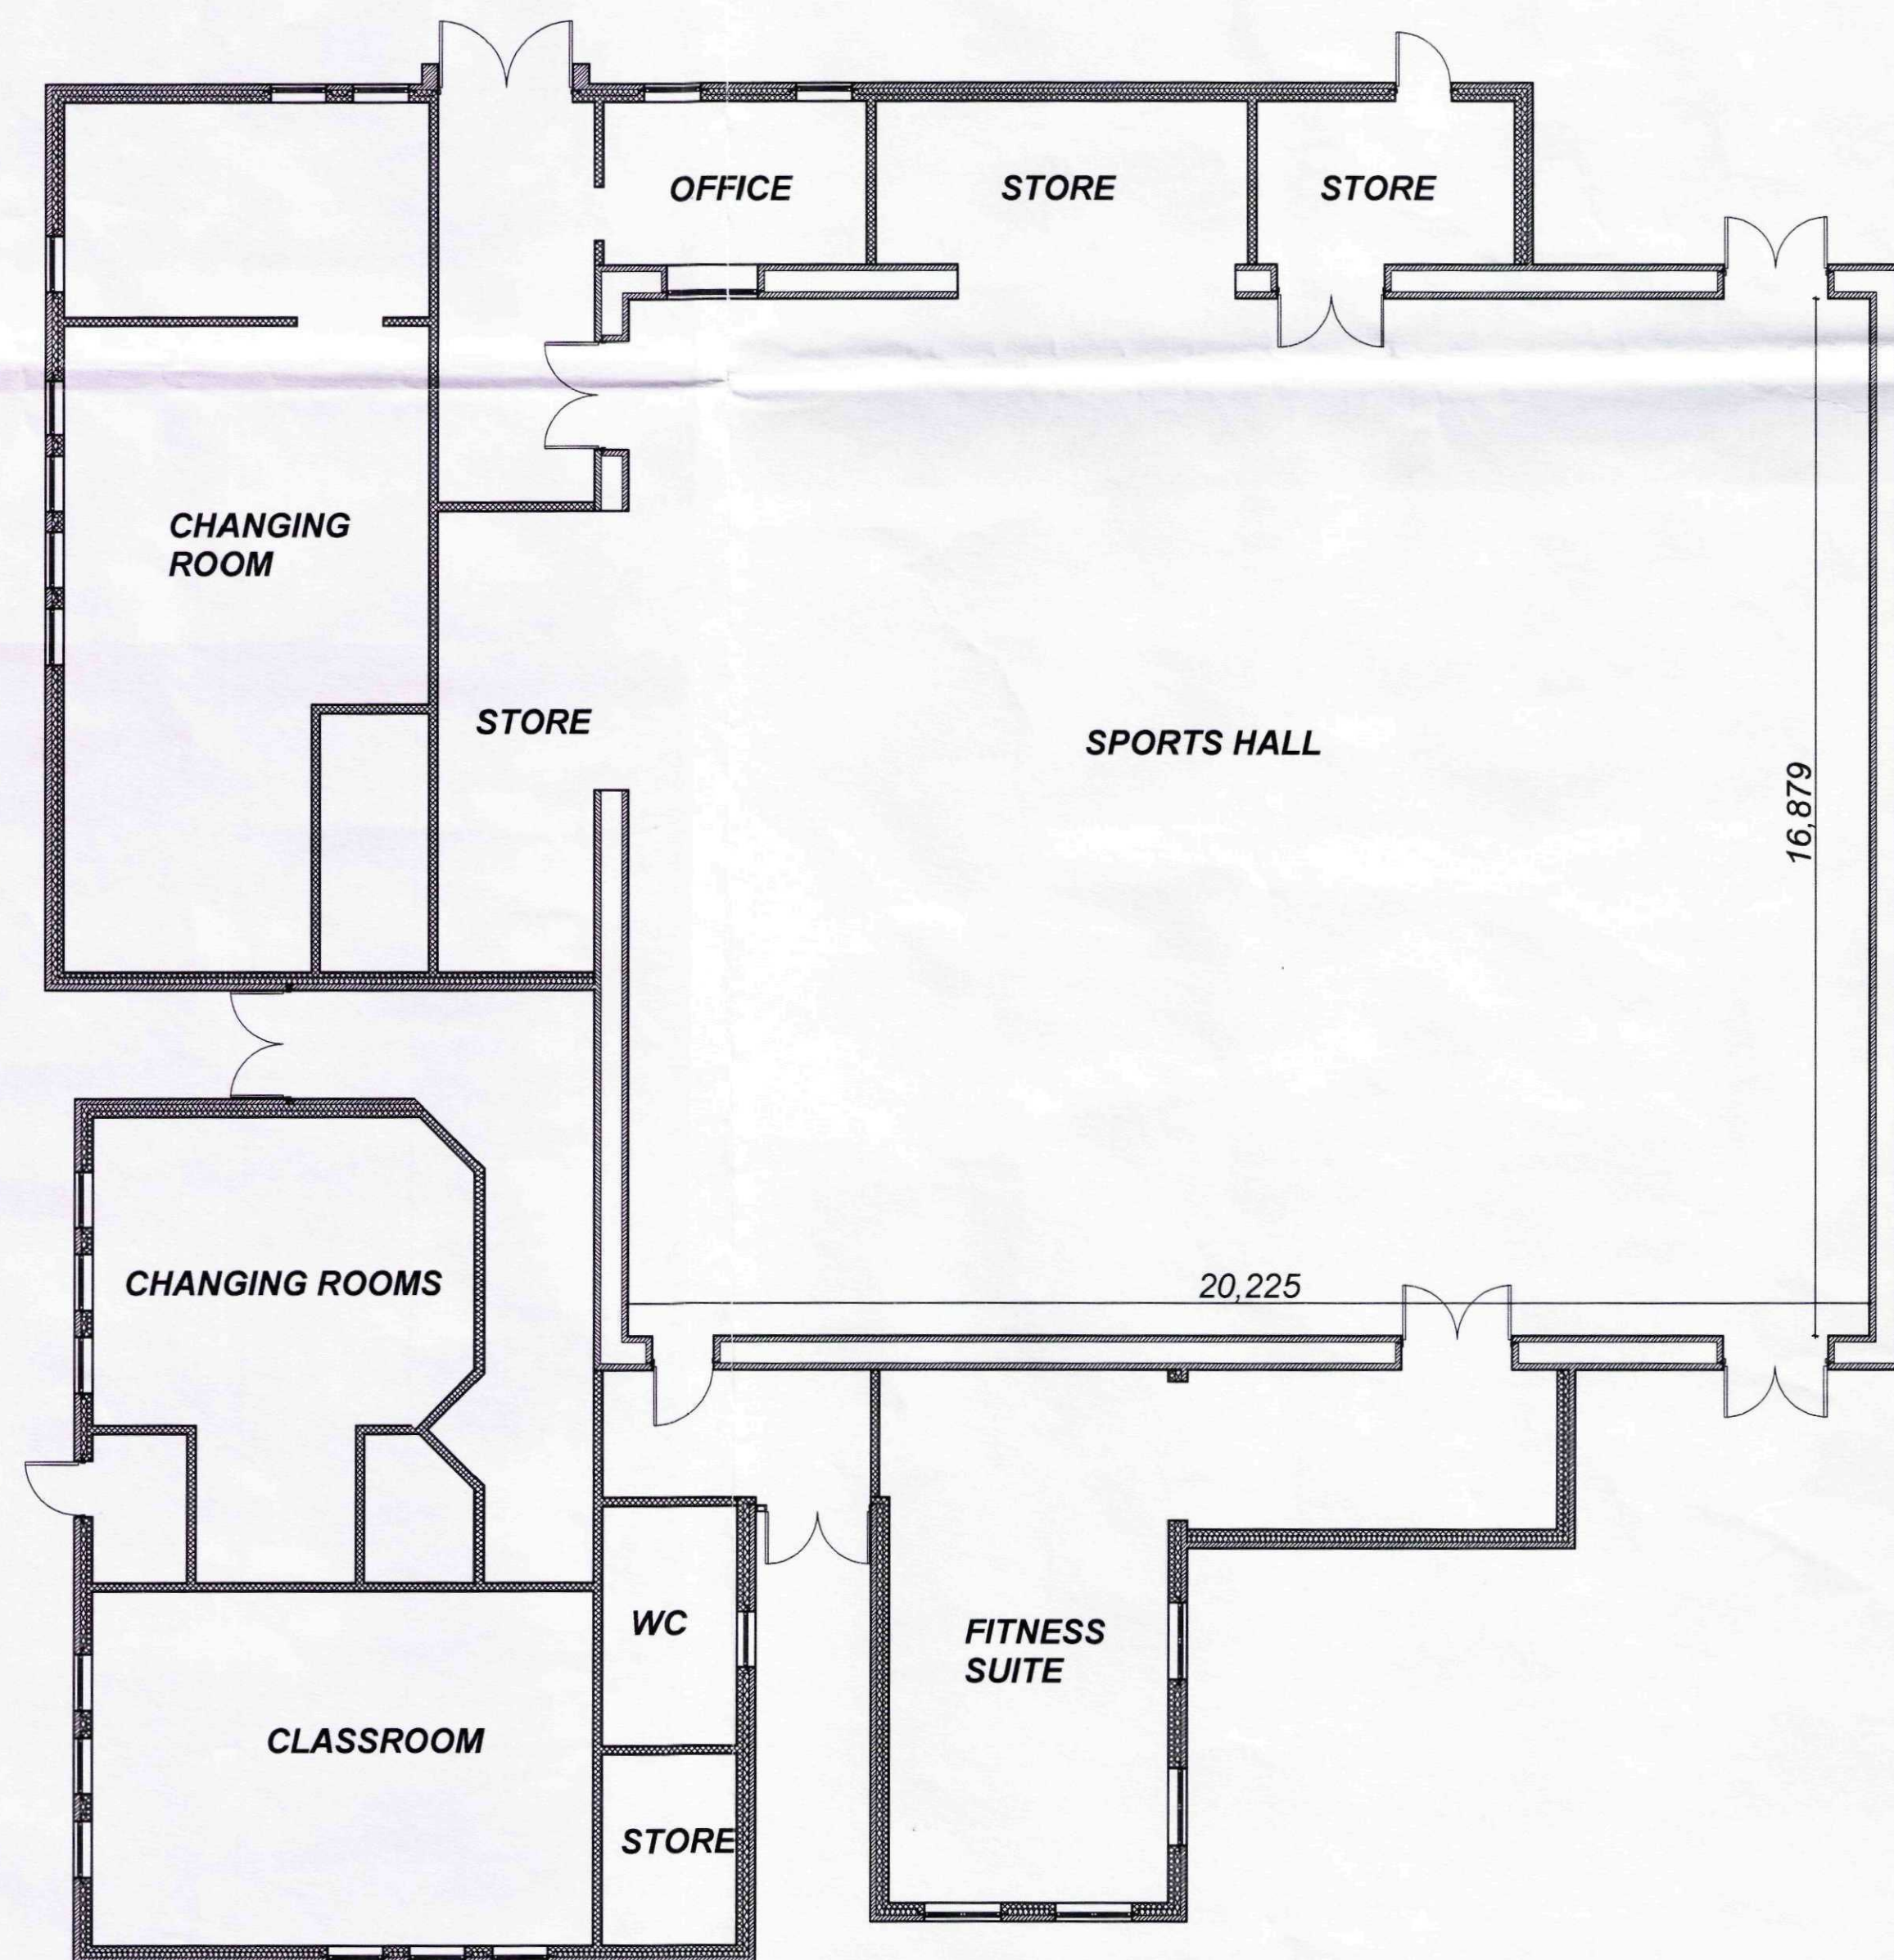

Existing Plan

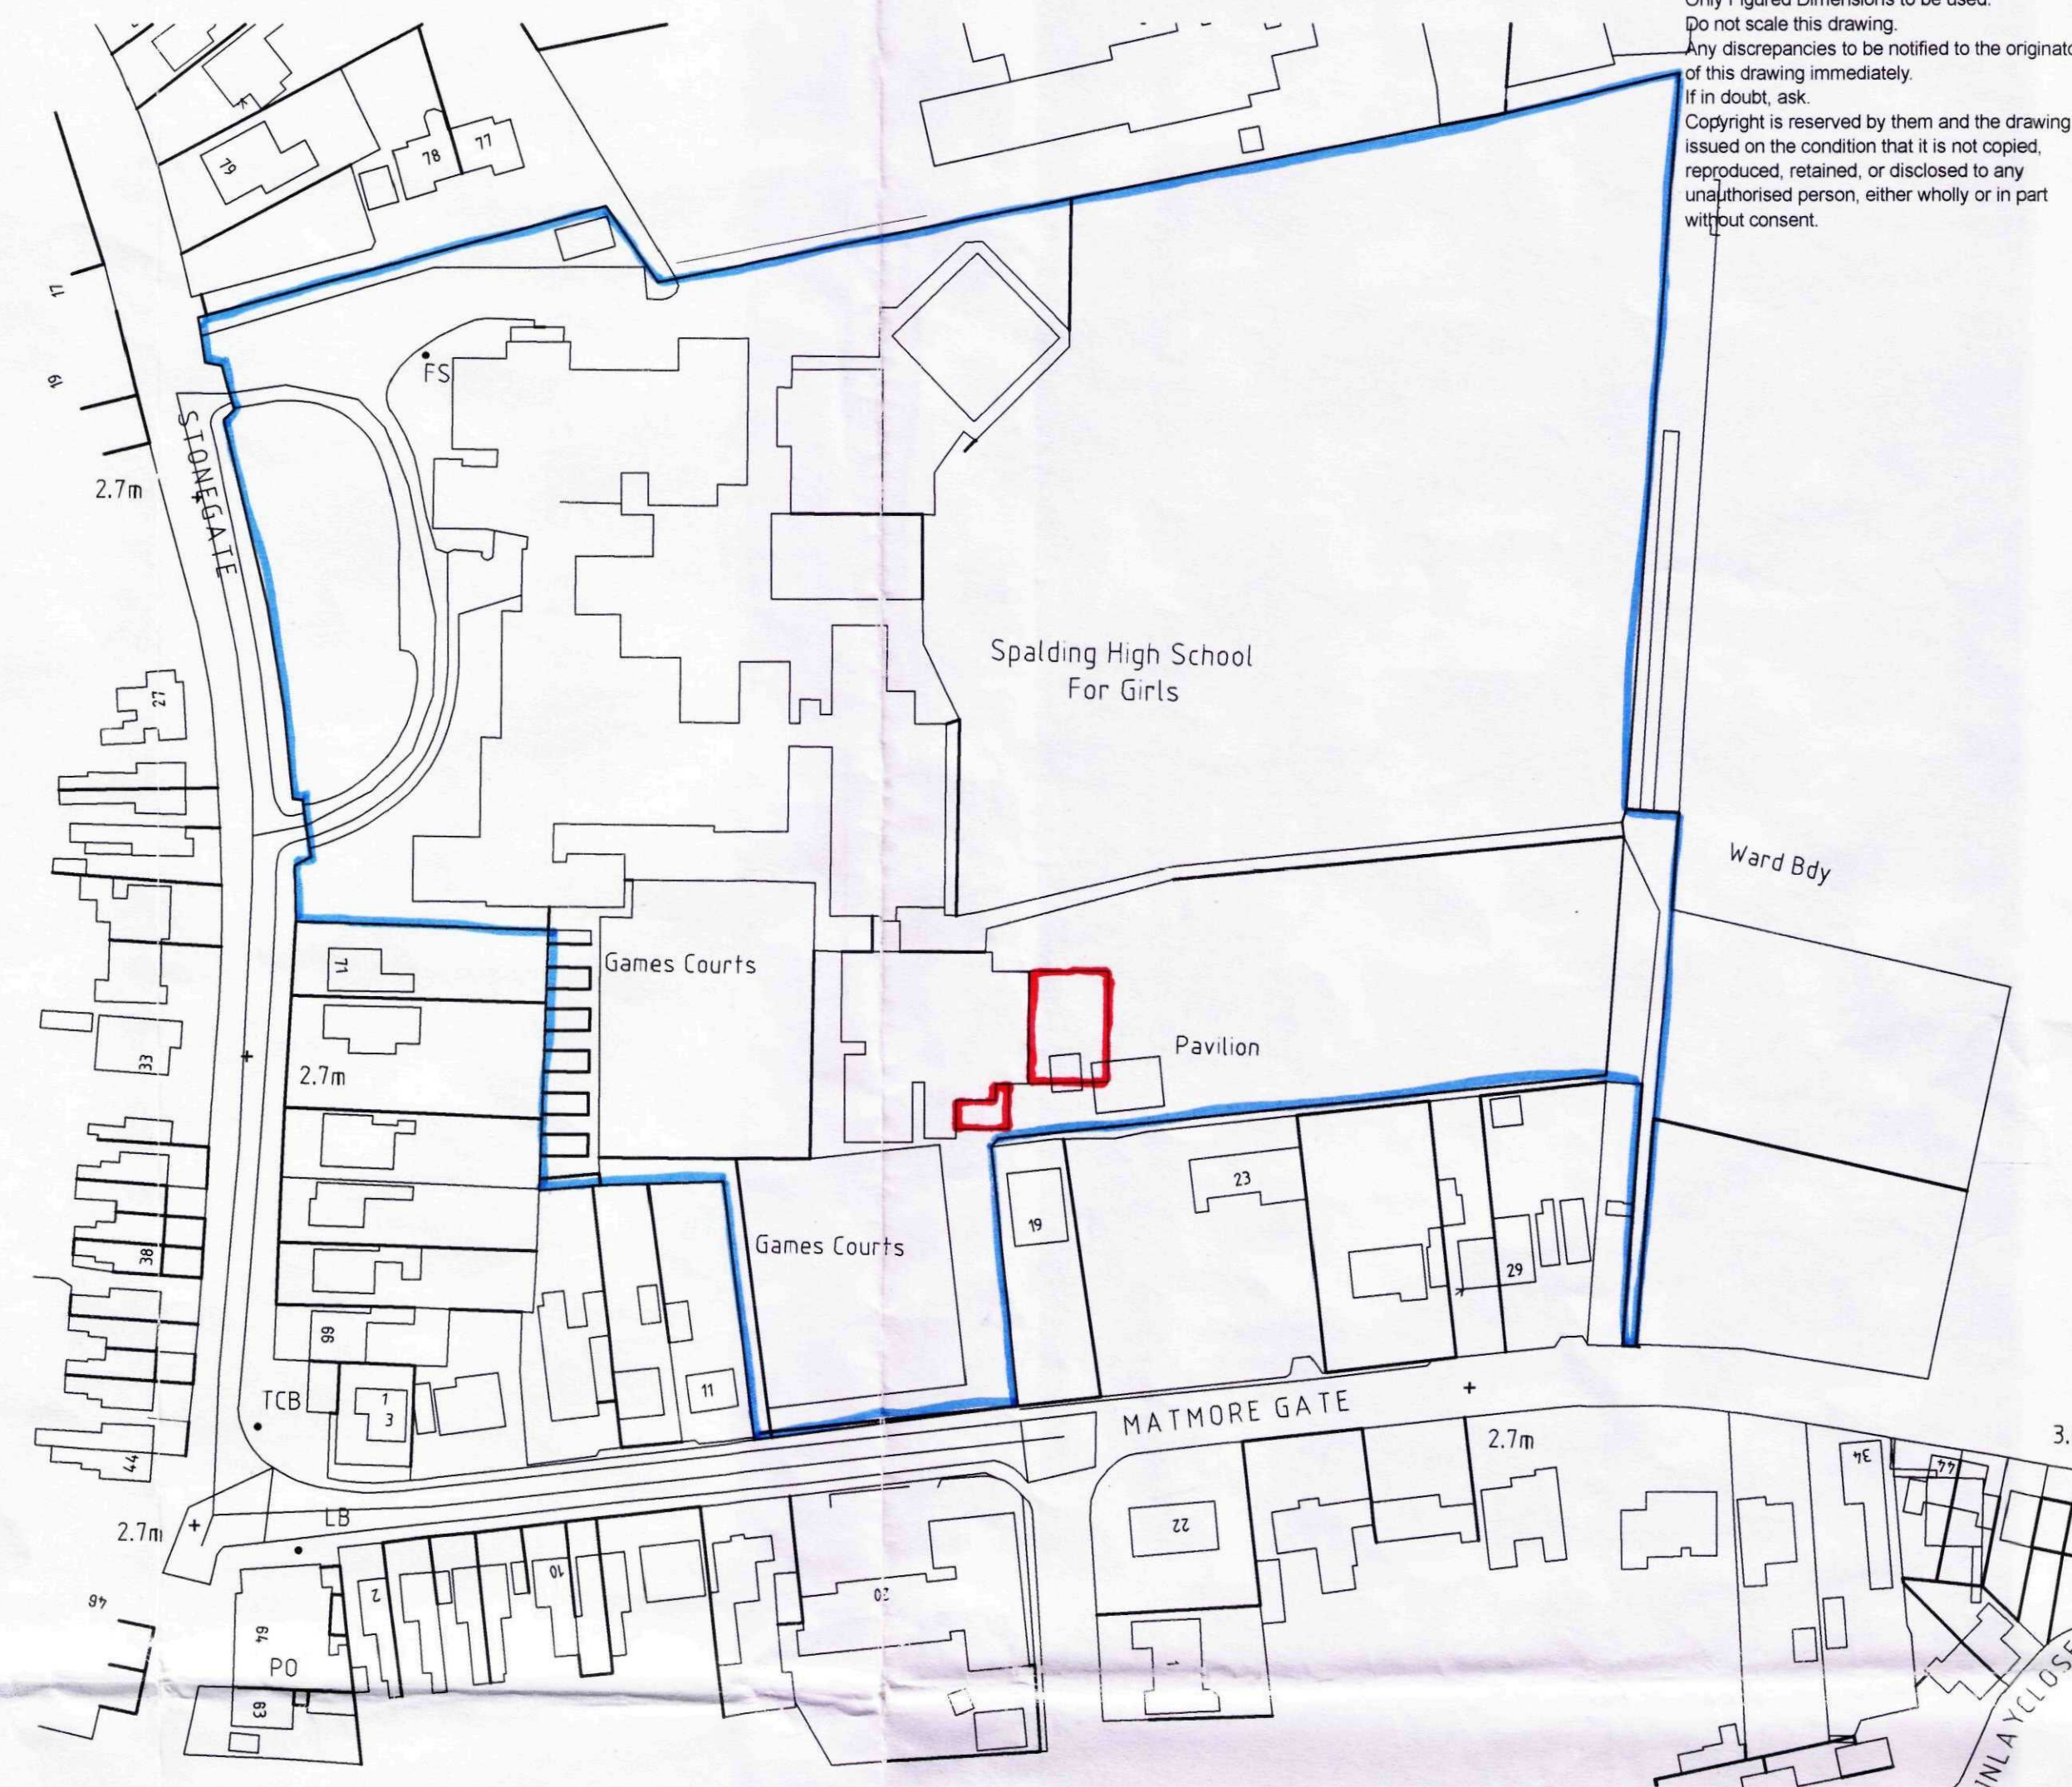

Location Plan

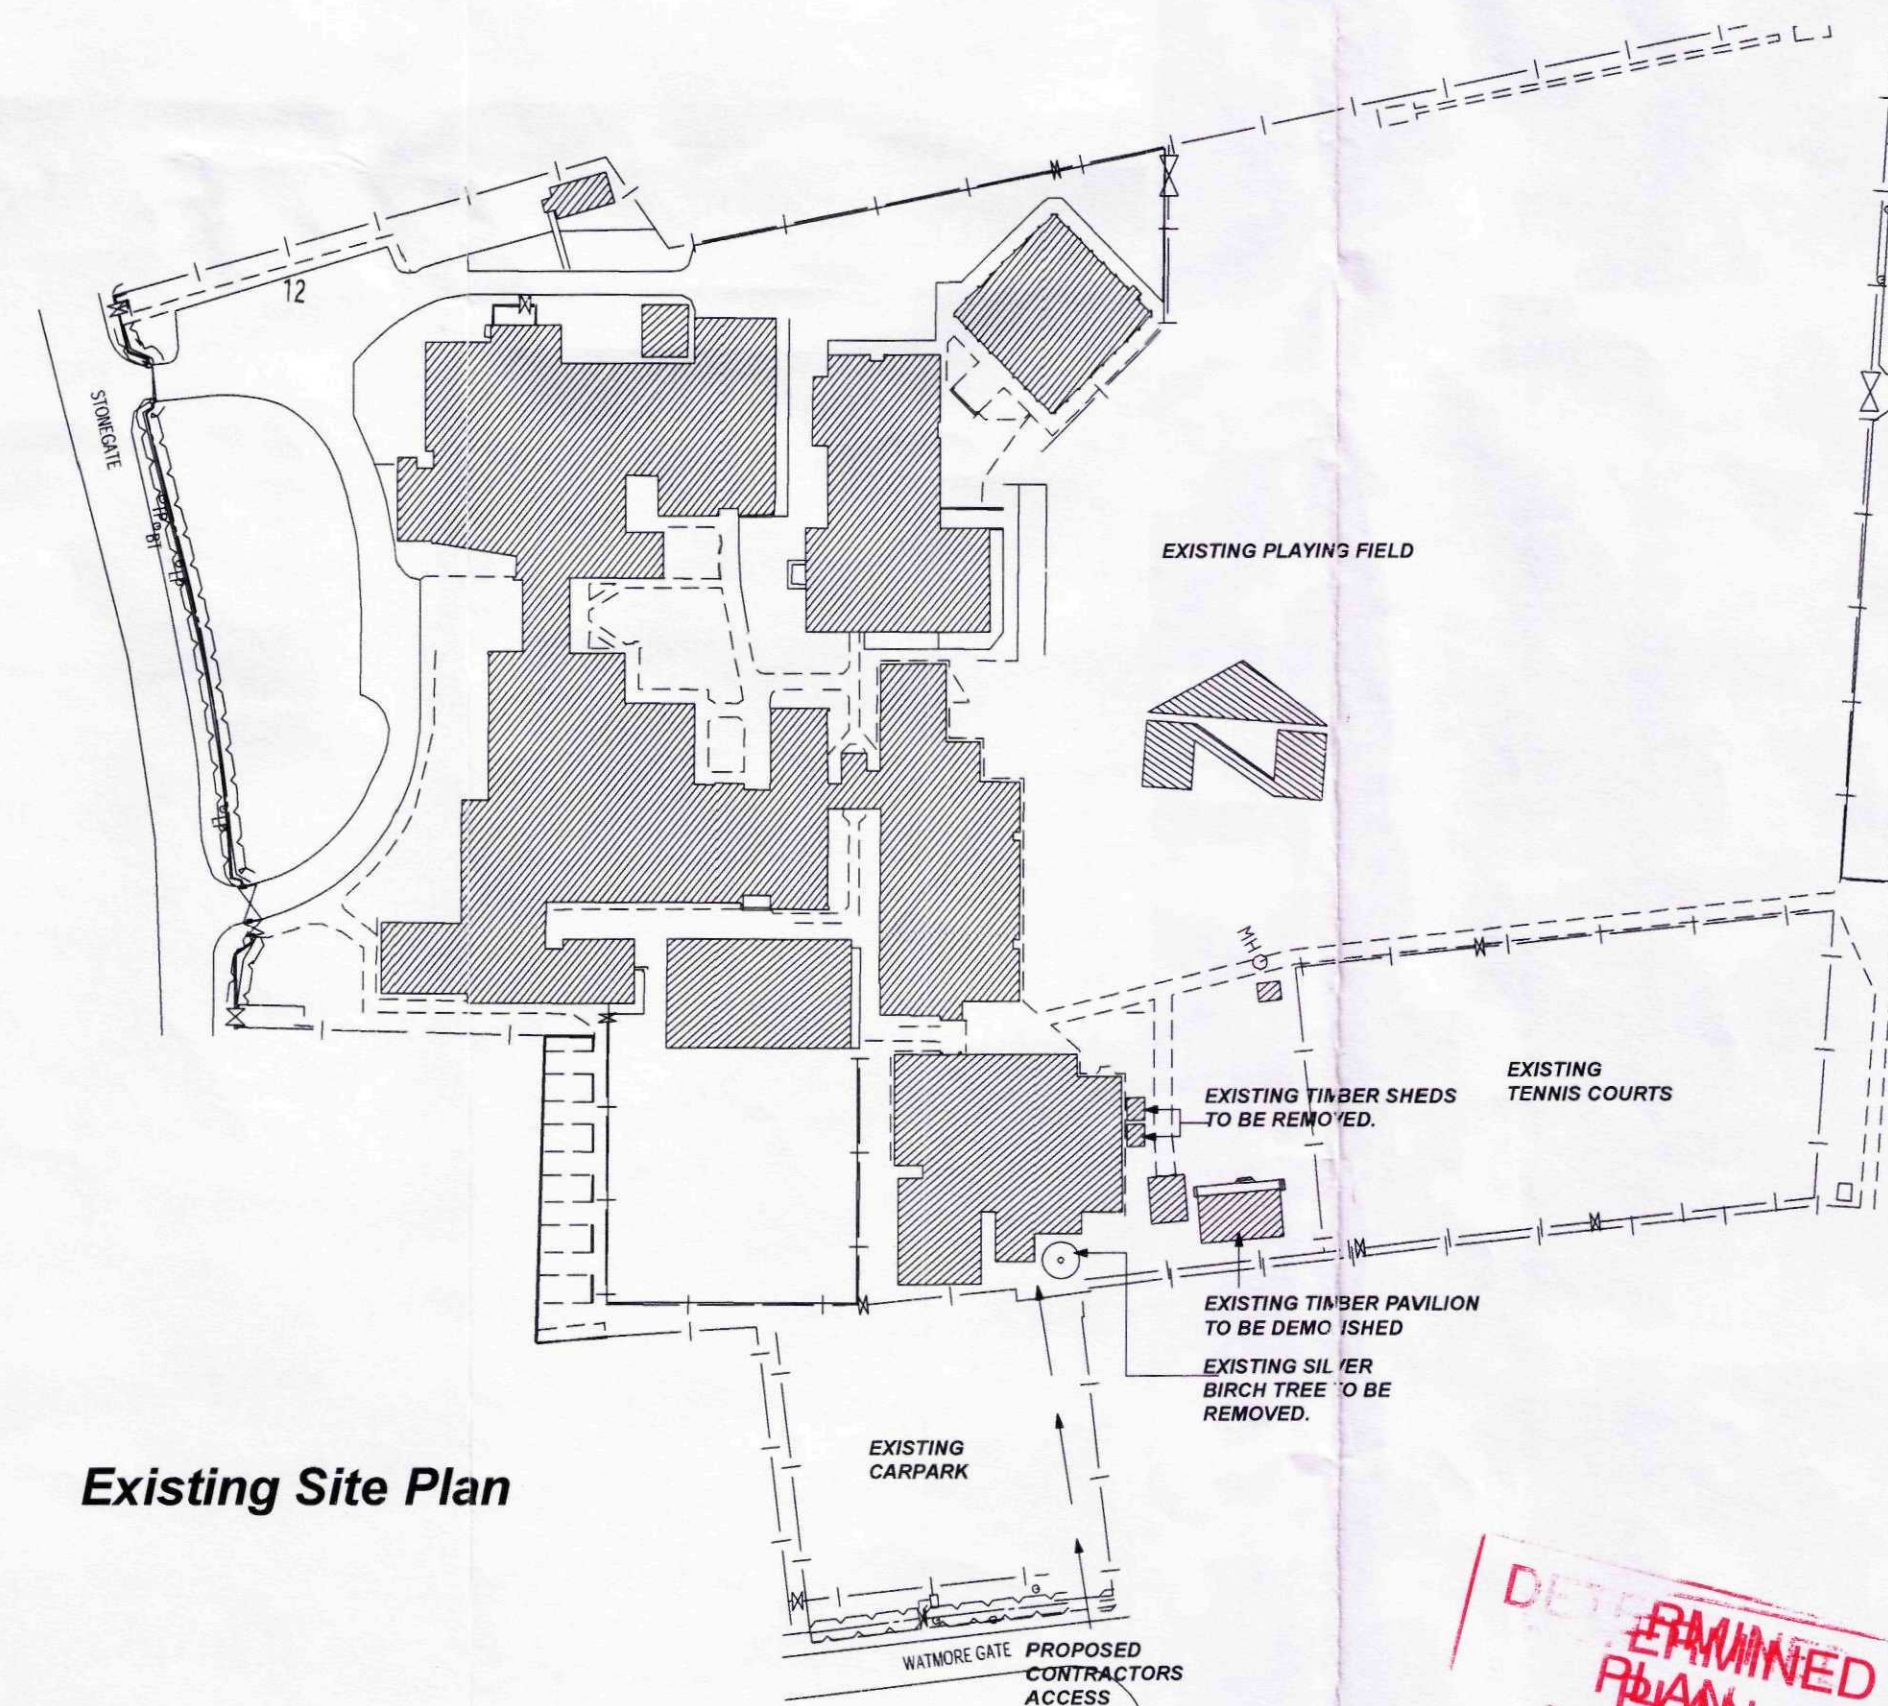

Existing Site Plan

All Dimensions and Levels to be verified on site.
Only Figured Dimensions to be used.
Do not scale this drawing.
Any discrepancies to be notified to the originator
if in doubt, ask.
Copyright is reserved by them and the drawing is
issued on the condition that it is not copied,
reproduced, retained, or disclosed to any
unauthorised person, either wholly or in part
without consent.



Rev	Date	Description	By	Chk'd
-----	------	-------------	----	-------

mouchel
business services

Mill House • Brayford Wharf North • Lincoln • LN1 1YT
Tel: 01522 836836 • Fax: 01522 516050
www.hbs.uk.com

Client
Spalding High School

Project
New Sports Hall Extension

Drawing Title
Existing General Arrangement

Drawn By
AJS

Checked By

Scale
1:100 / 1:200 / 1:1000

Date
March 2009

Project No.
DC/675/0089

Drawing No.
10

Revision

Drawing Status
PLANNING

DETERMINED PLAN
DETERMINED PLAN