


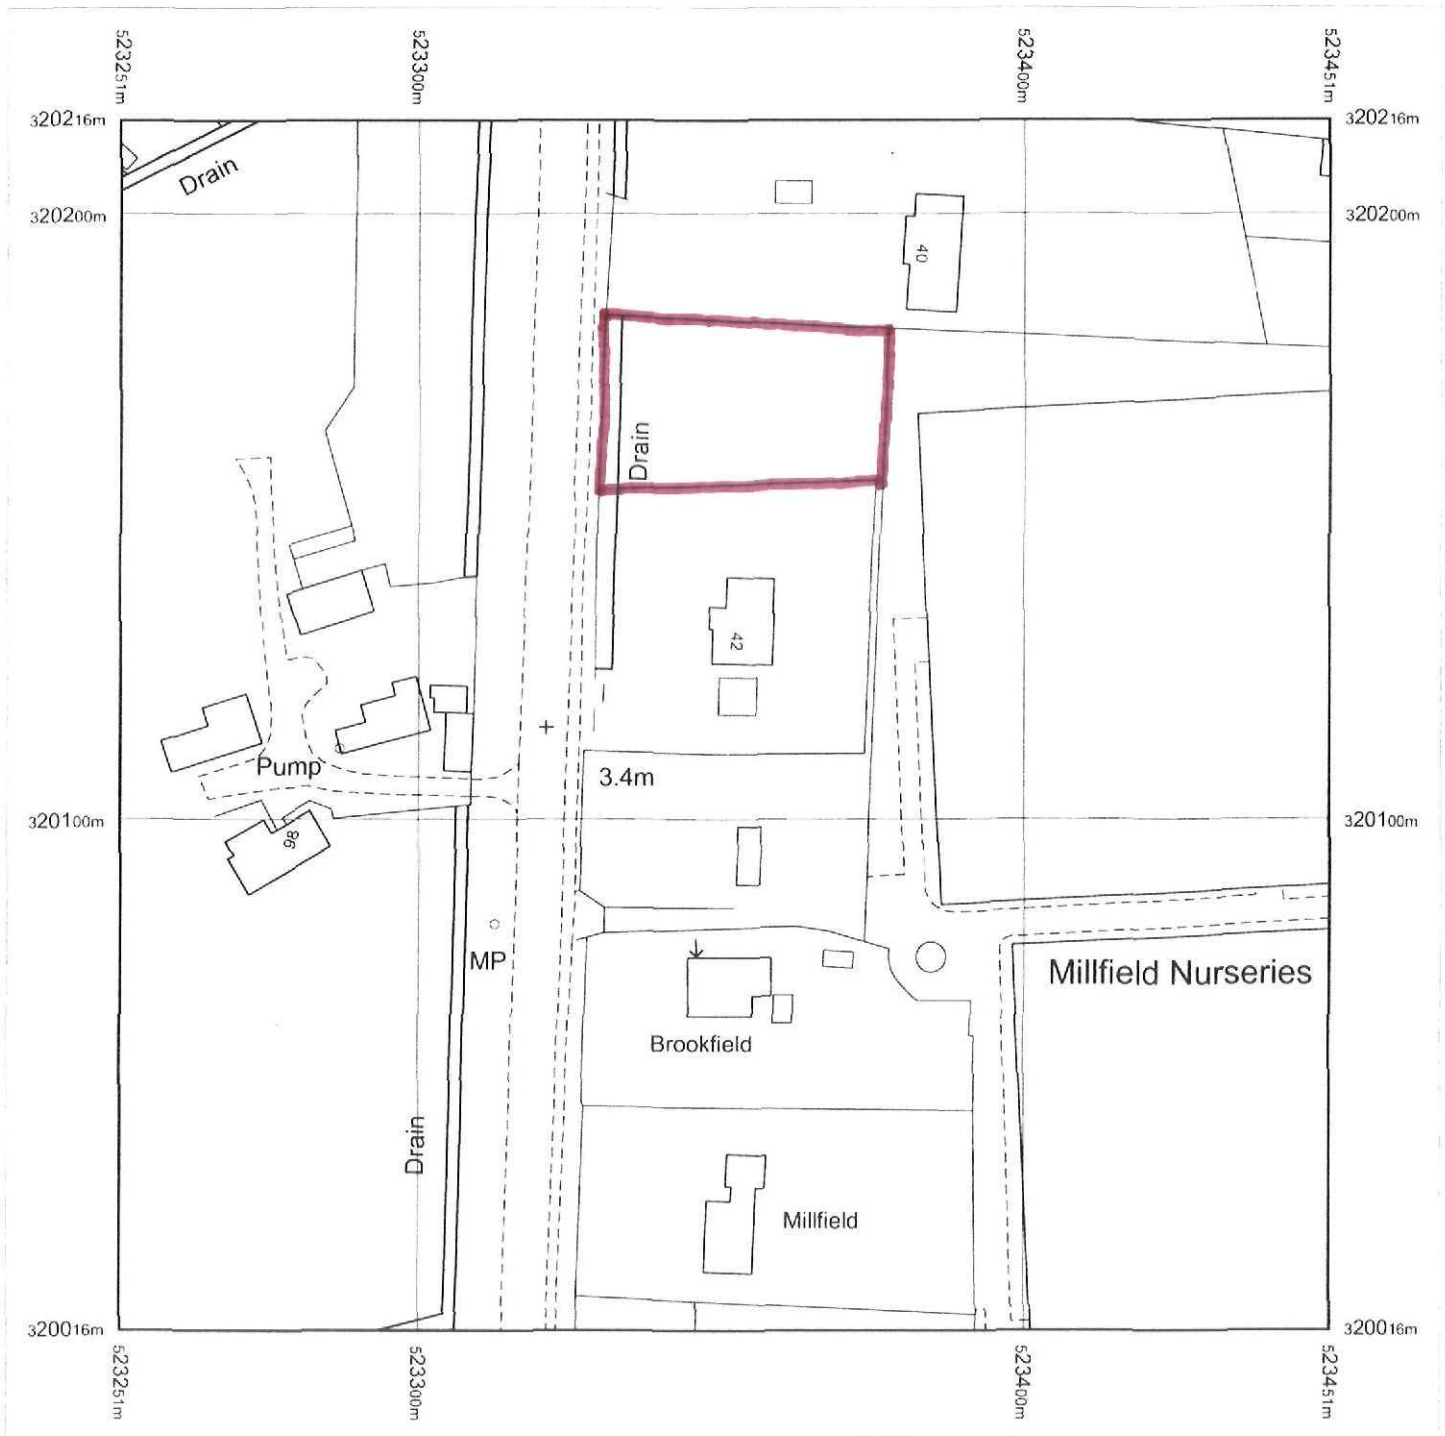

Produced 28.01.2010 from the Ordnance Survey National Geographic Database and incorporating surveyed revision available at this date. © Crown Copyright 2010.


Reproduction in whole or part is prohibited without the prior permission of Ordnance Survey.

Ordnance Survey, the OS Symbol and OS Sitemap are registered trademarks of Ordnance Survey, the national mapping agency of Great Britain.

The representation of a road, track or path is no evidence of a right of way.

The representation of features as lines is no evidence of a property boundary.

Part or all of this OS Sitemap is enlarged from mapping produced at one or more of the following scales: 1:1250, 1:2500, 1:10000.

 

Supplied by: **Bookmark Spalding Ltd**
Serial number: 00093200
Centre coordinates: 523350.75 320115.5

Further information can be found on the OS Sitemap Information leaflet or the Ordnance Survey web site:
www.ordnancesurvey.co.uk



External Walls (North/East/South)
Insulated timber frame with olive green coloured profiled sheet steel.
Gutters and flashings to be olive green coloured flat sheet steel.
External Walls (West)
Insulated timber frame with shiplap boarding in olive green.

Roof
Insulated goosewing grey profiled sheet steel with polycarbonate roof lighting over the exhibition area.

Windows + Doors
Hardwood timber construction with a natural finish, with brass ironmongery.

Floor
Suspended and insulated block and beam with sand/cement screed and carpet floor tiles generally but ceramic tiles to the toilet areas.

Internal Walls
Timber stud generally with acoustic insulation and finished in plasterboard.
Toilet walls to be tiled.

SITE PLAN
1:500


SPALDING COMMON

SOUTH ELEVATION

EAST ELEVATION

NORTH ELEVATION

WEST ELEVATION (SPALDING COMMON)

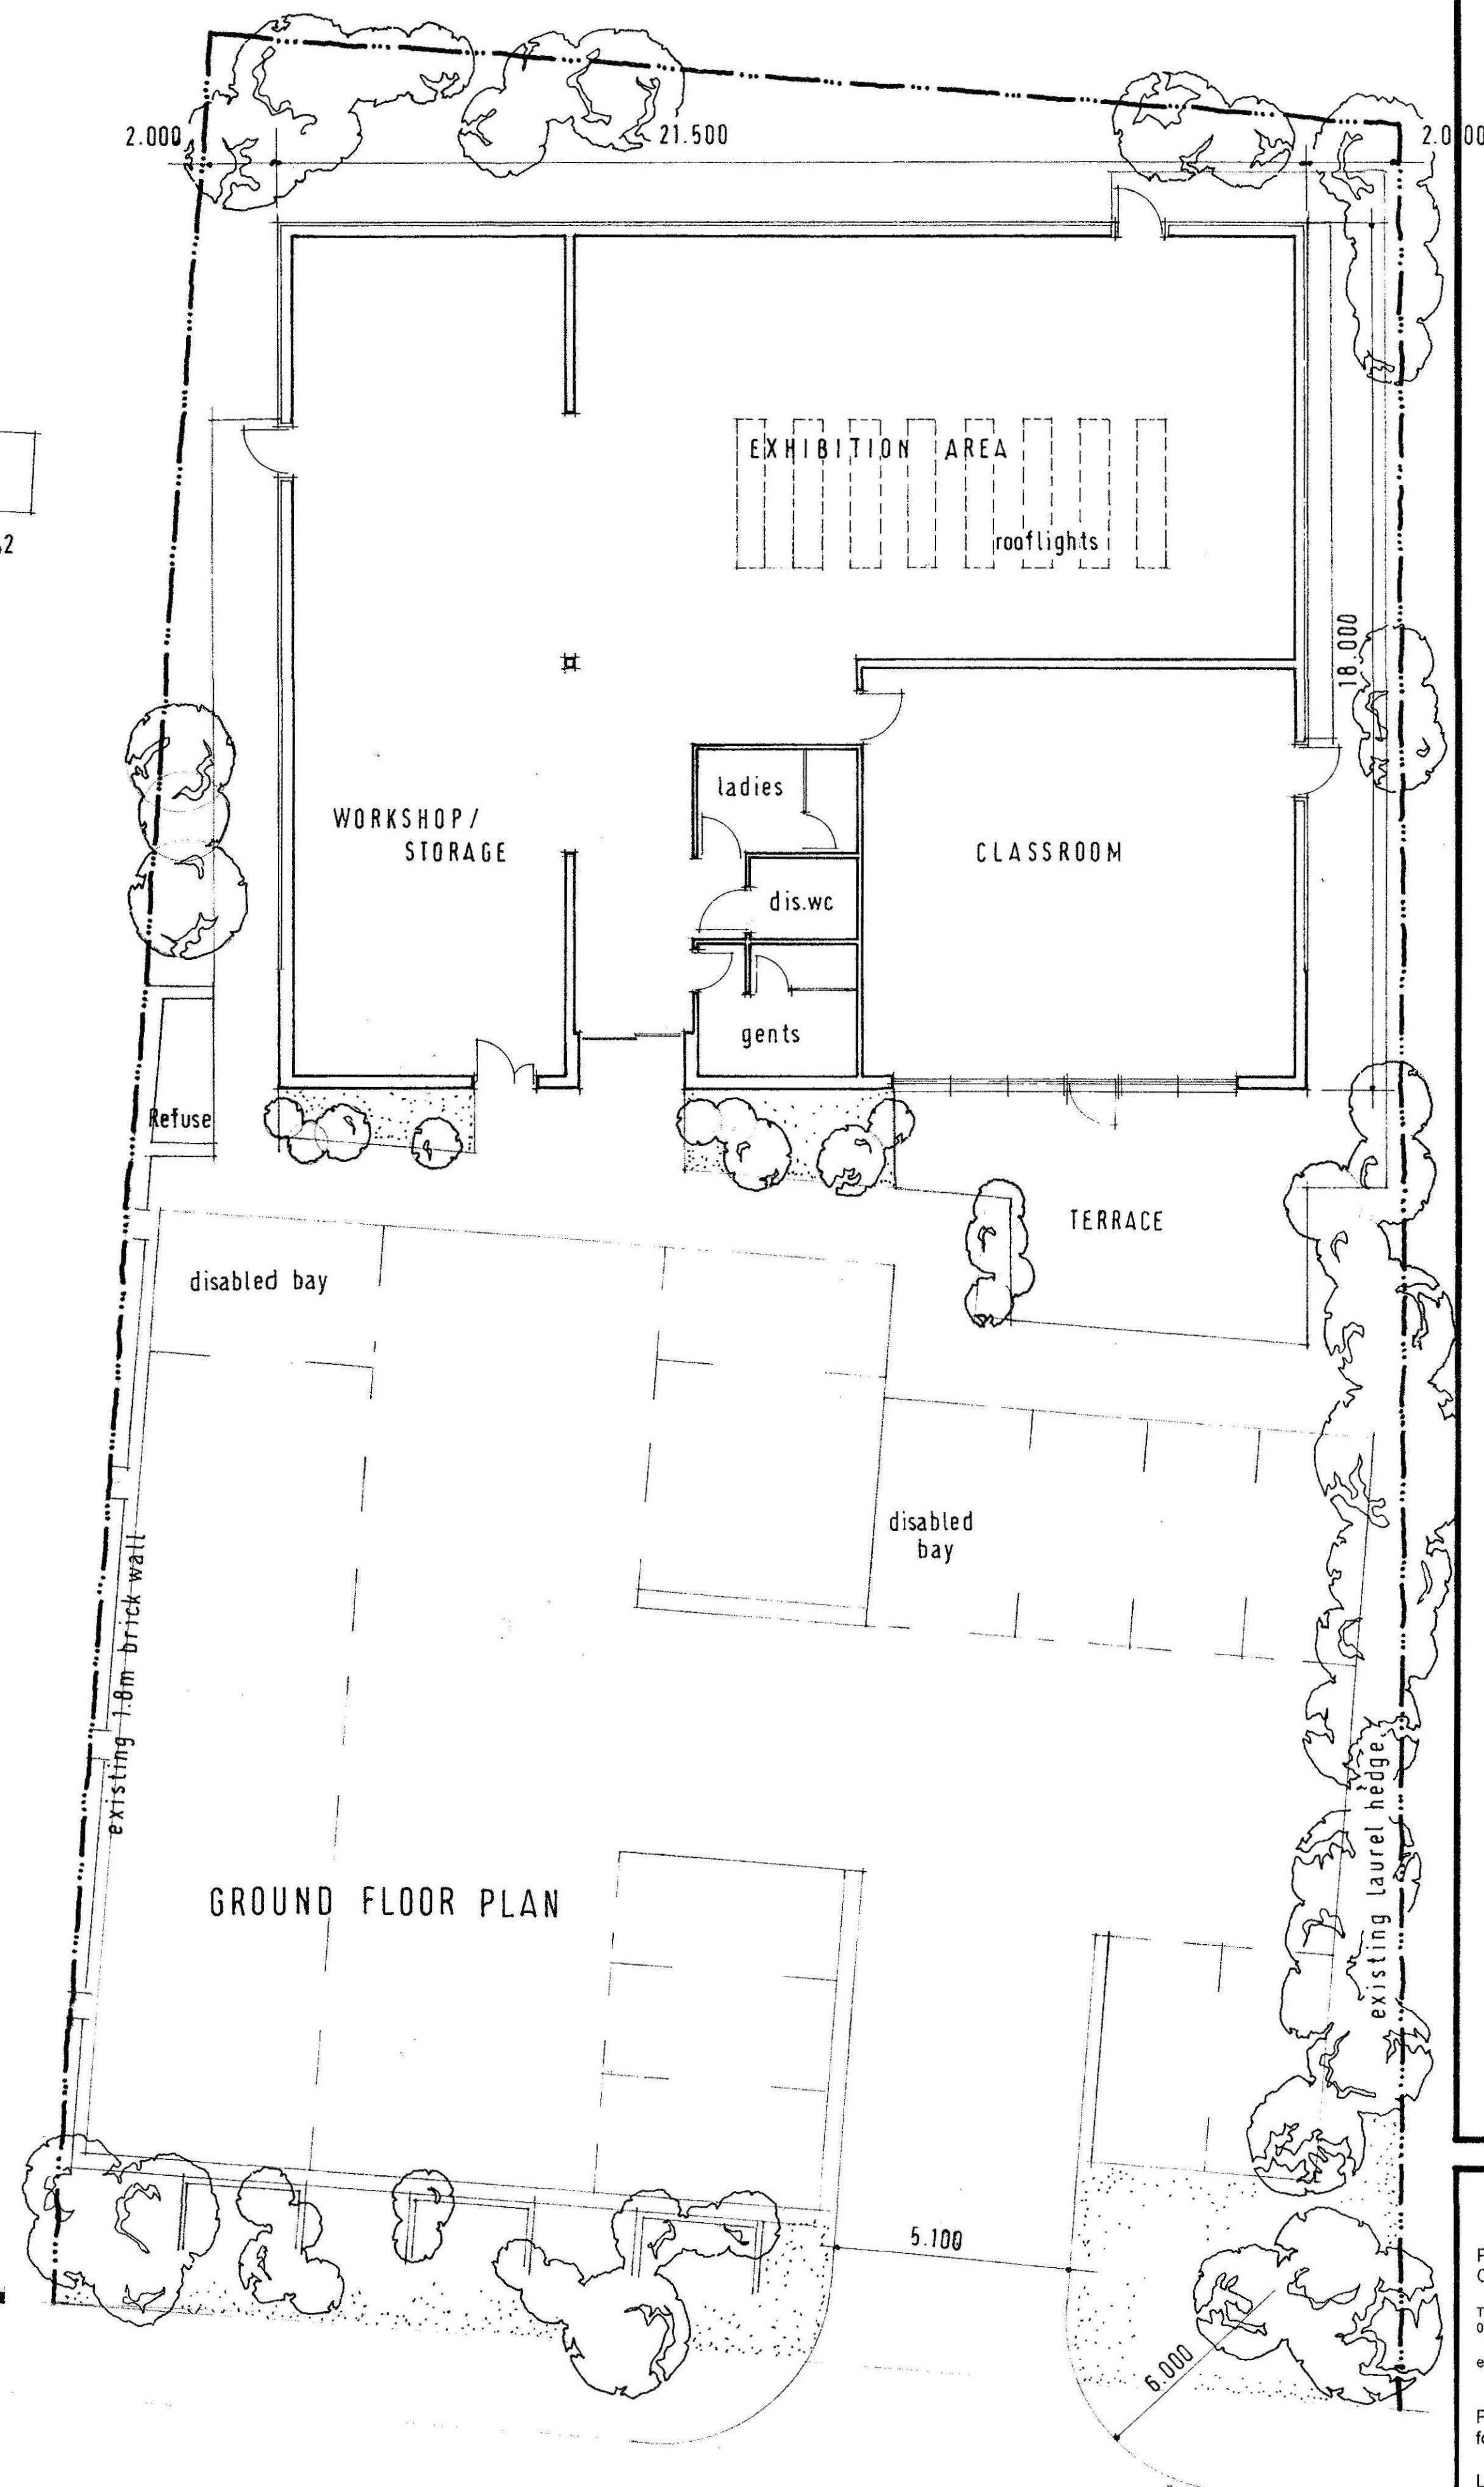

GROUND FLOOR PLAN

Peter Lindsay-Hemmens dip.arch.RIBA
Chartered Architect

The Coach House - Haverholme Priory - Lincolnshire NG34 9PF
01-526 834407

e-mail: lindsayhemmens002@btinternet.com

Proposed Art Gallery + Teaching Facilities
for Mr + Mrs D Fisher

Land adjacent to 42 Spalding Common

Planning Application Drwg. 2011/01
Plans + Elevations

Scale 1:100

March 2011