



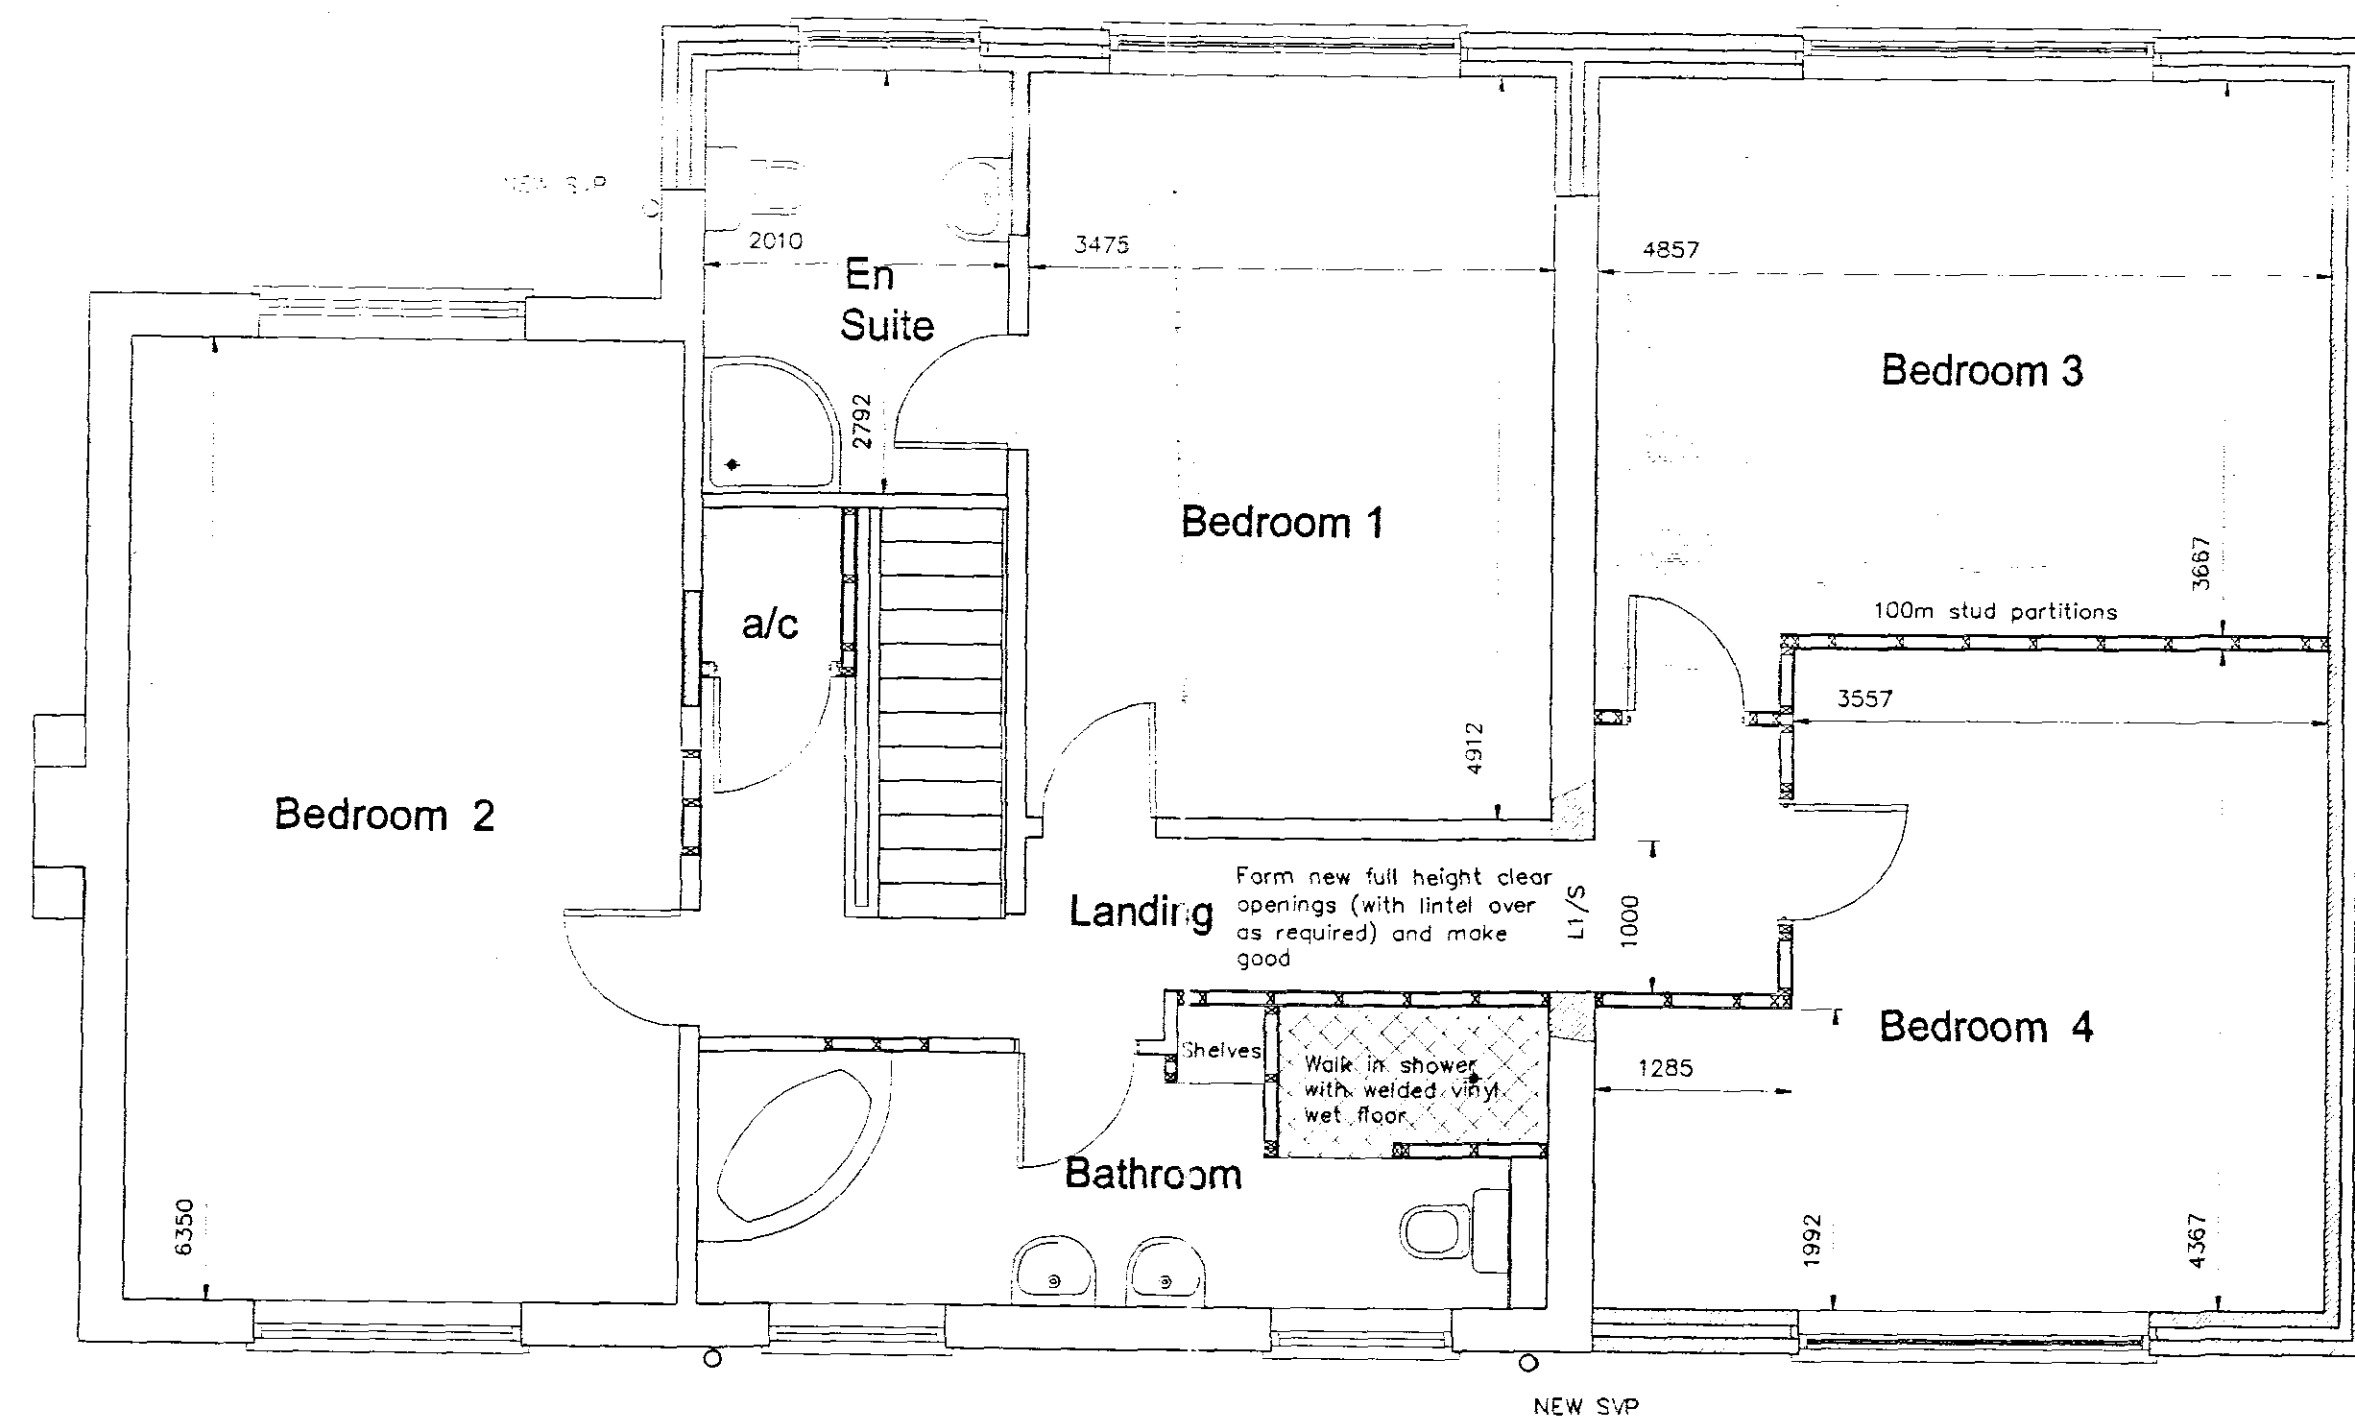


FIRST FLOOR PLAN

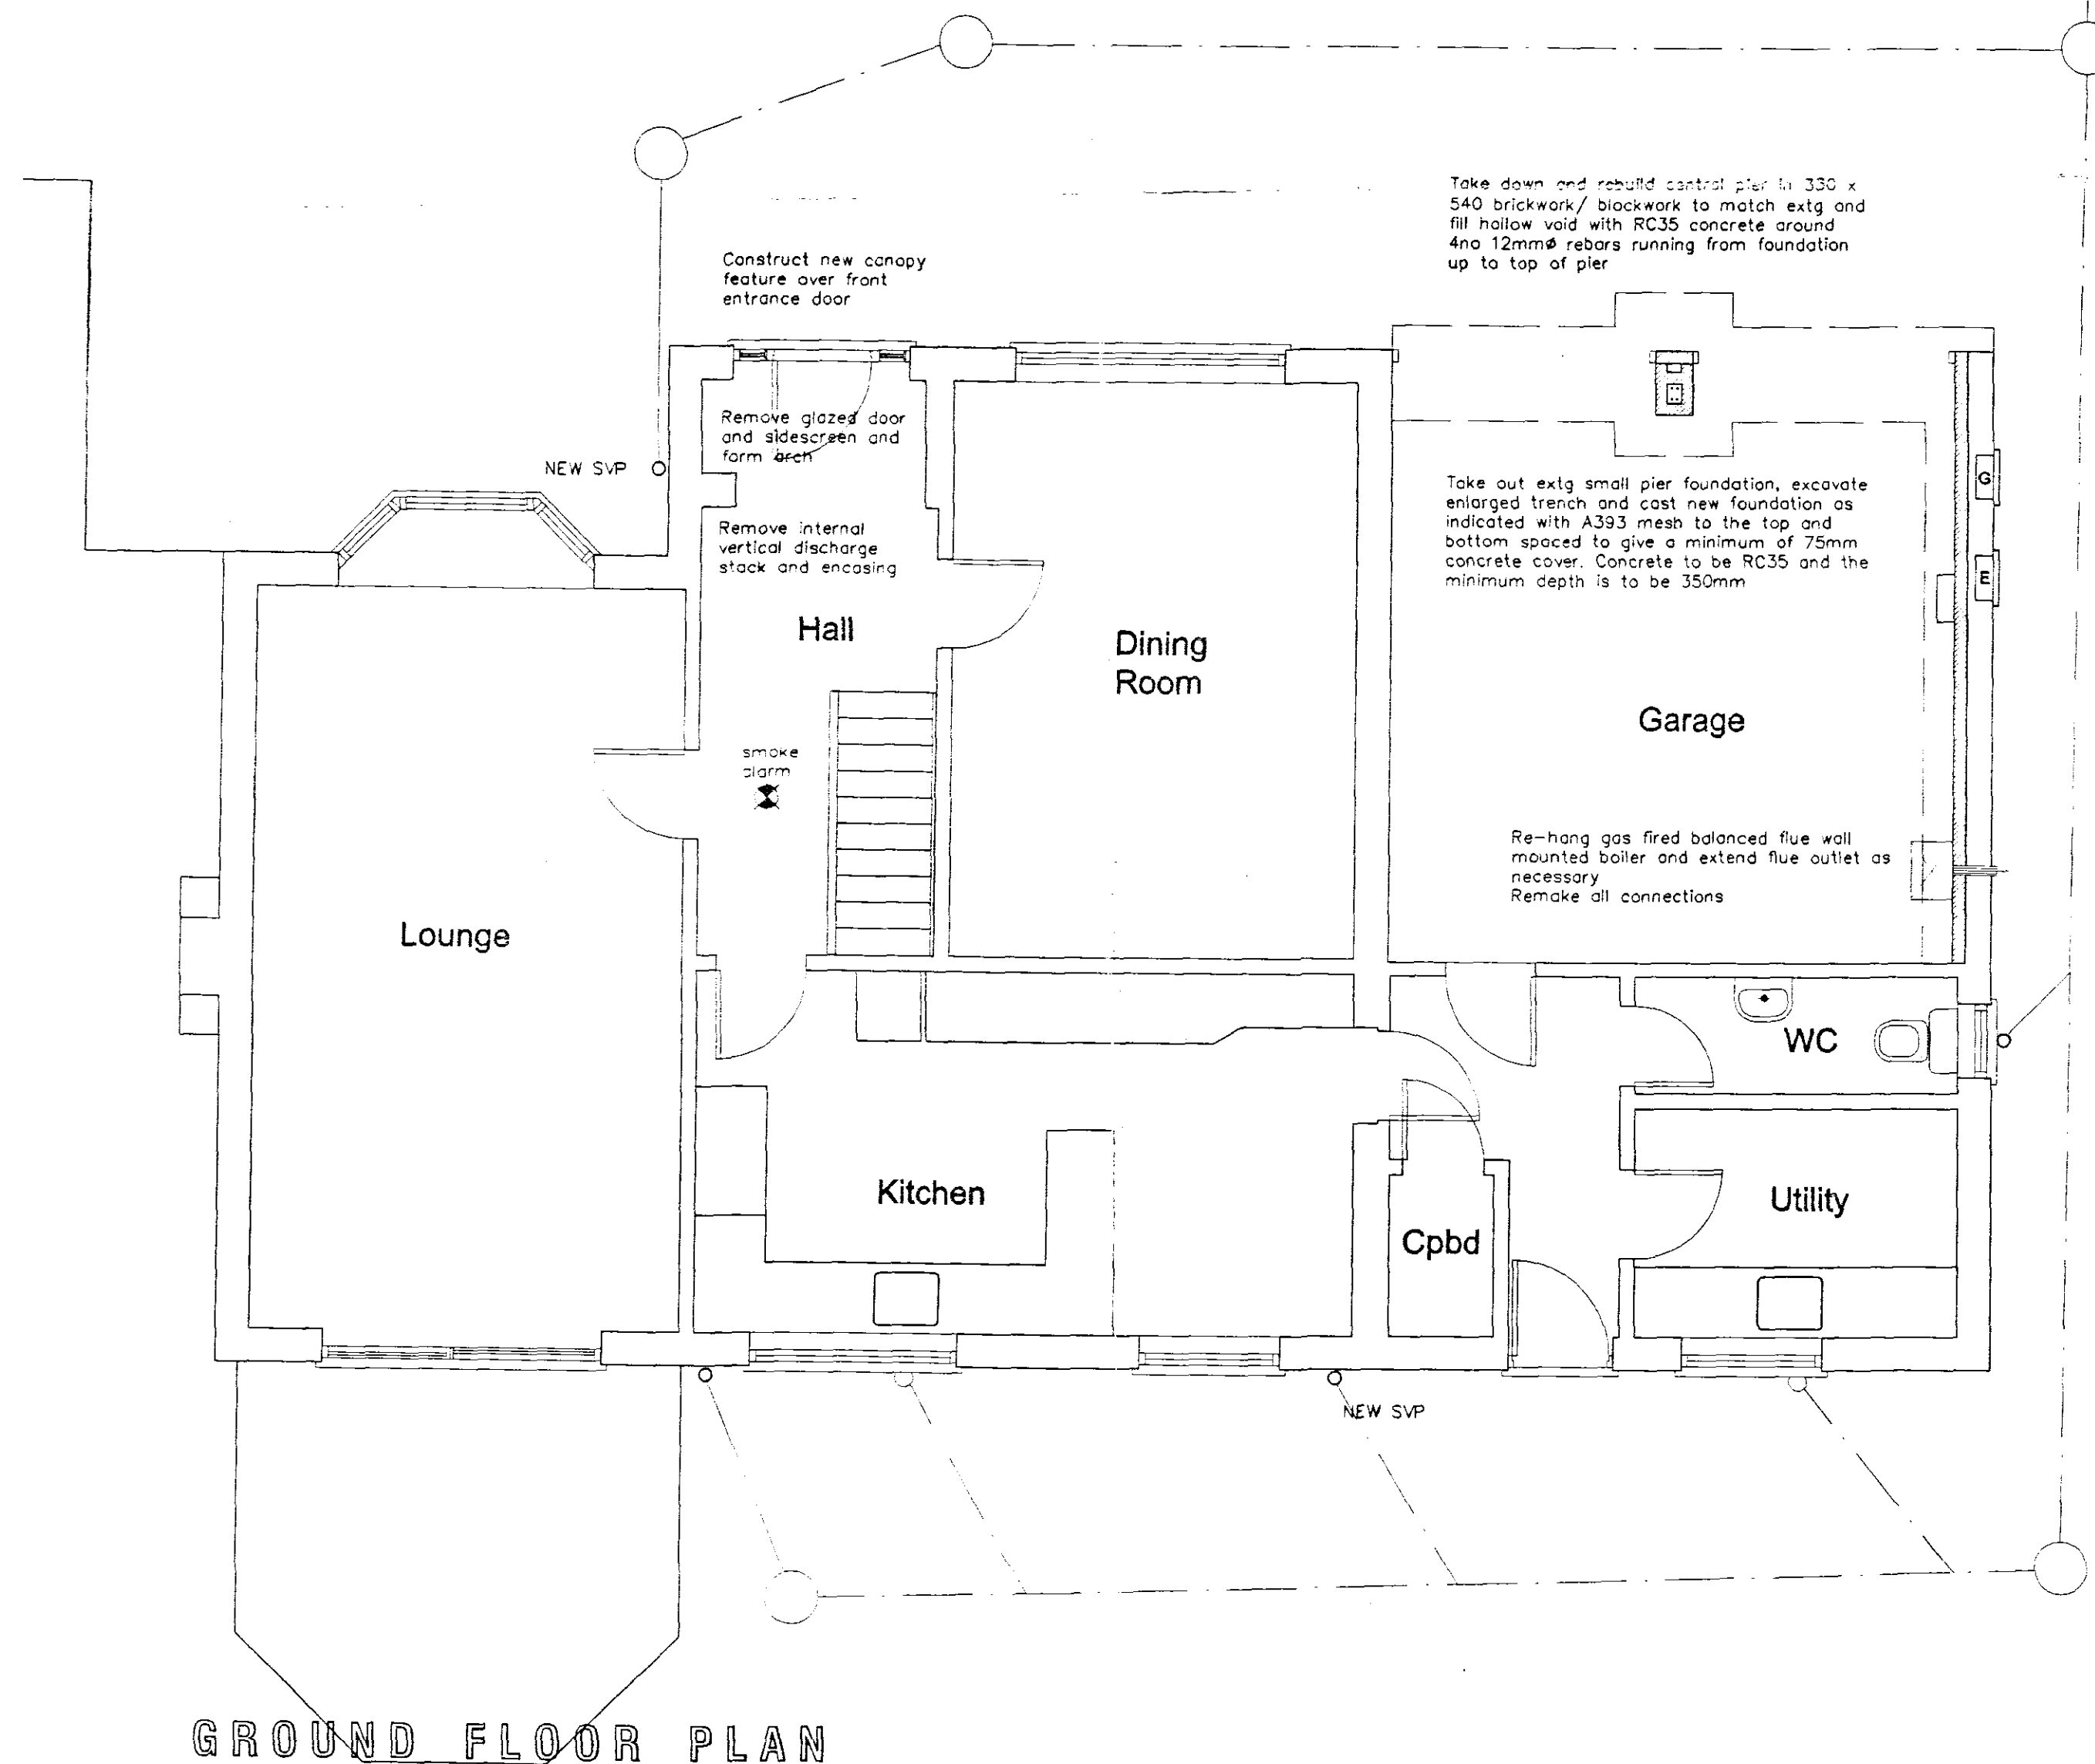

GROUND FLOOR PLAN

ELEVATIONS

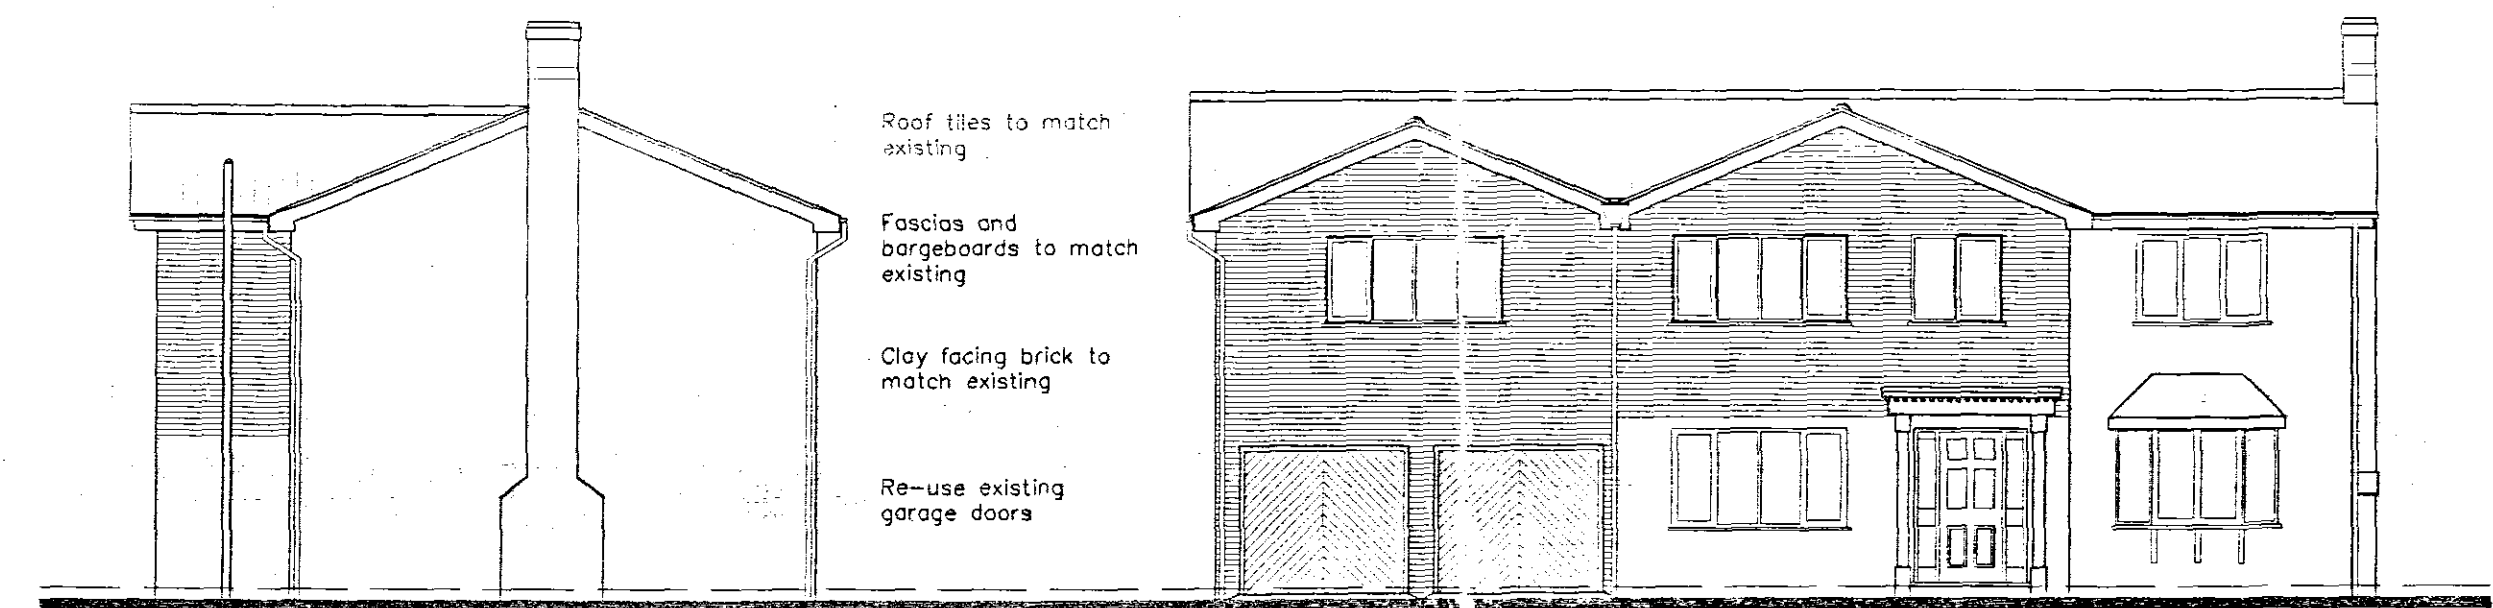

side

front



rear

side

DETERMINED PLAN

NOTE:
Drawing to be read in conjunction with separate specification notes document and drawing no 04/00/02


AMENDMENTS

A
20 FEB 2005
0248/05

LOCATION PLAN

Scale: 1:2500

REPRODUCED FROM THE ORDNANCE SURVEY 1/2500 SCALE MAP WITH THE PERMISSION OF THE CONTROLLER OF HER MAJESTY'S STATIONERY OFFICE. CROWN COPYRIGHT RESERVED

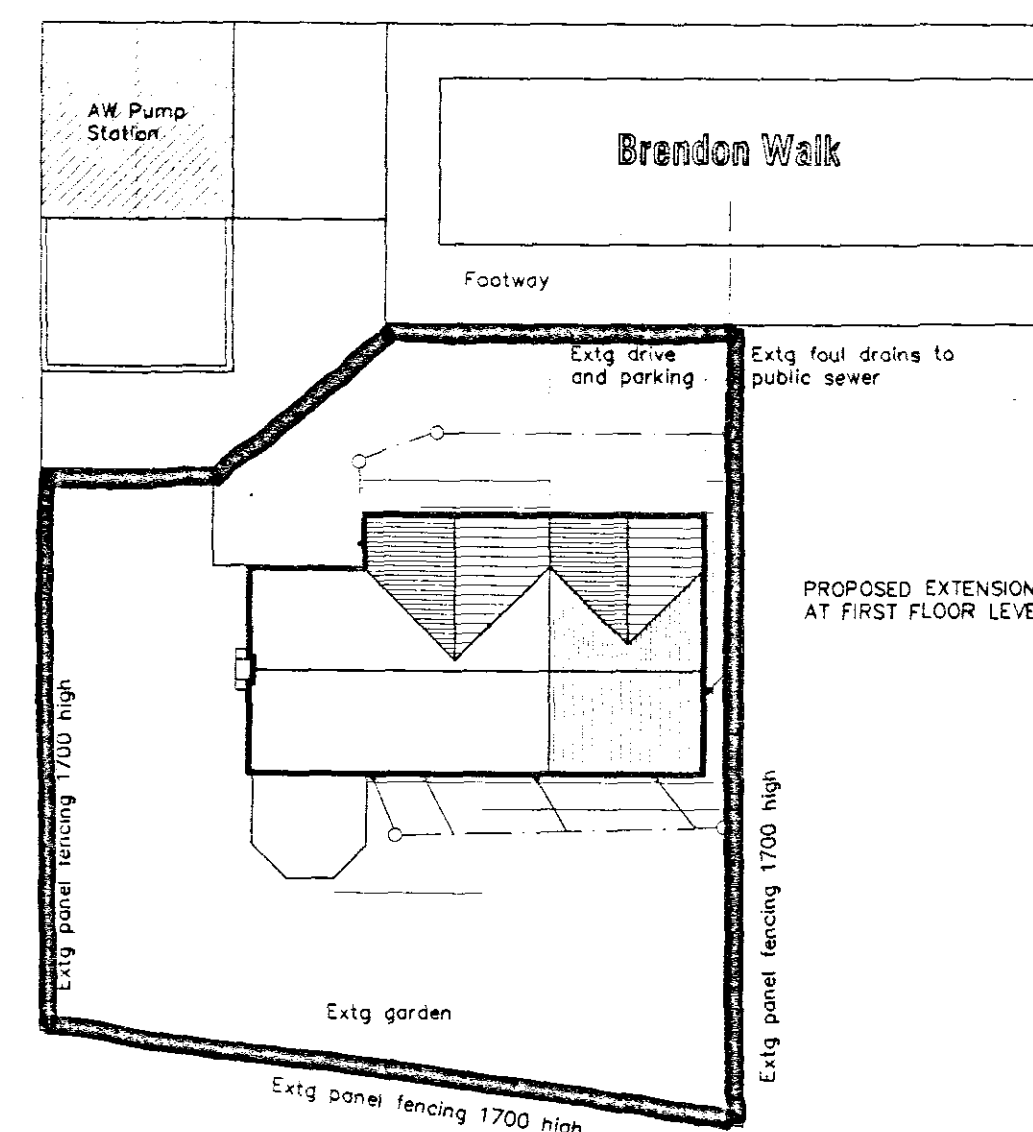

BLOCK PLAN

Scale: 1:250

L. A. Building Design
Architectural and Surveying Practice
55 Hannam Boulevard
Spalding
Lincolnshire PE11 1LB
Telephone/Fax: Spalding (01775) 711437

Peter S Lithgow MCIB MBAT

Member of the Chartered Institute of Building and
Member of the British Institute of Architectural Technologists

Proposed Extension at
4 Brendon Walk,
Spalding, Lincolnshire

client
MRS H TURNER

drawing
Design Drawing
Extension and Alterations to Existing House
Planning Drawing

date
FEBRUARY 2005

scale(s)
1:50 1:100 1:250

drawn by
Peter Lithgow

checked

job no

drawing no

04/27

01