

Client
Country Court Care Homes Ltd.

Job Title
PROPOSED EXTENSIONS
at ST JOHN'S CARE HOME
HAWTHORNE BANK
SPALDING
Lincolnshire.

Drawing Title
BLOCK PLAN.

Scale
1:500.

Date
7:03:2011.

C.A.D.

Barry Johnson DipArch, RIBA
Chartered Architect
99 London Road, BOSTON
Lincolnshire PE21 7EN
tel 01205 353473
mob 07973 102383


Job No.
1268

Drawing No.
A 07. A

SHDC
Planning & Development

- 4 APR 2011

Ref: 0248-11

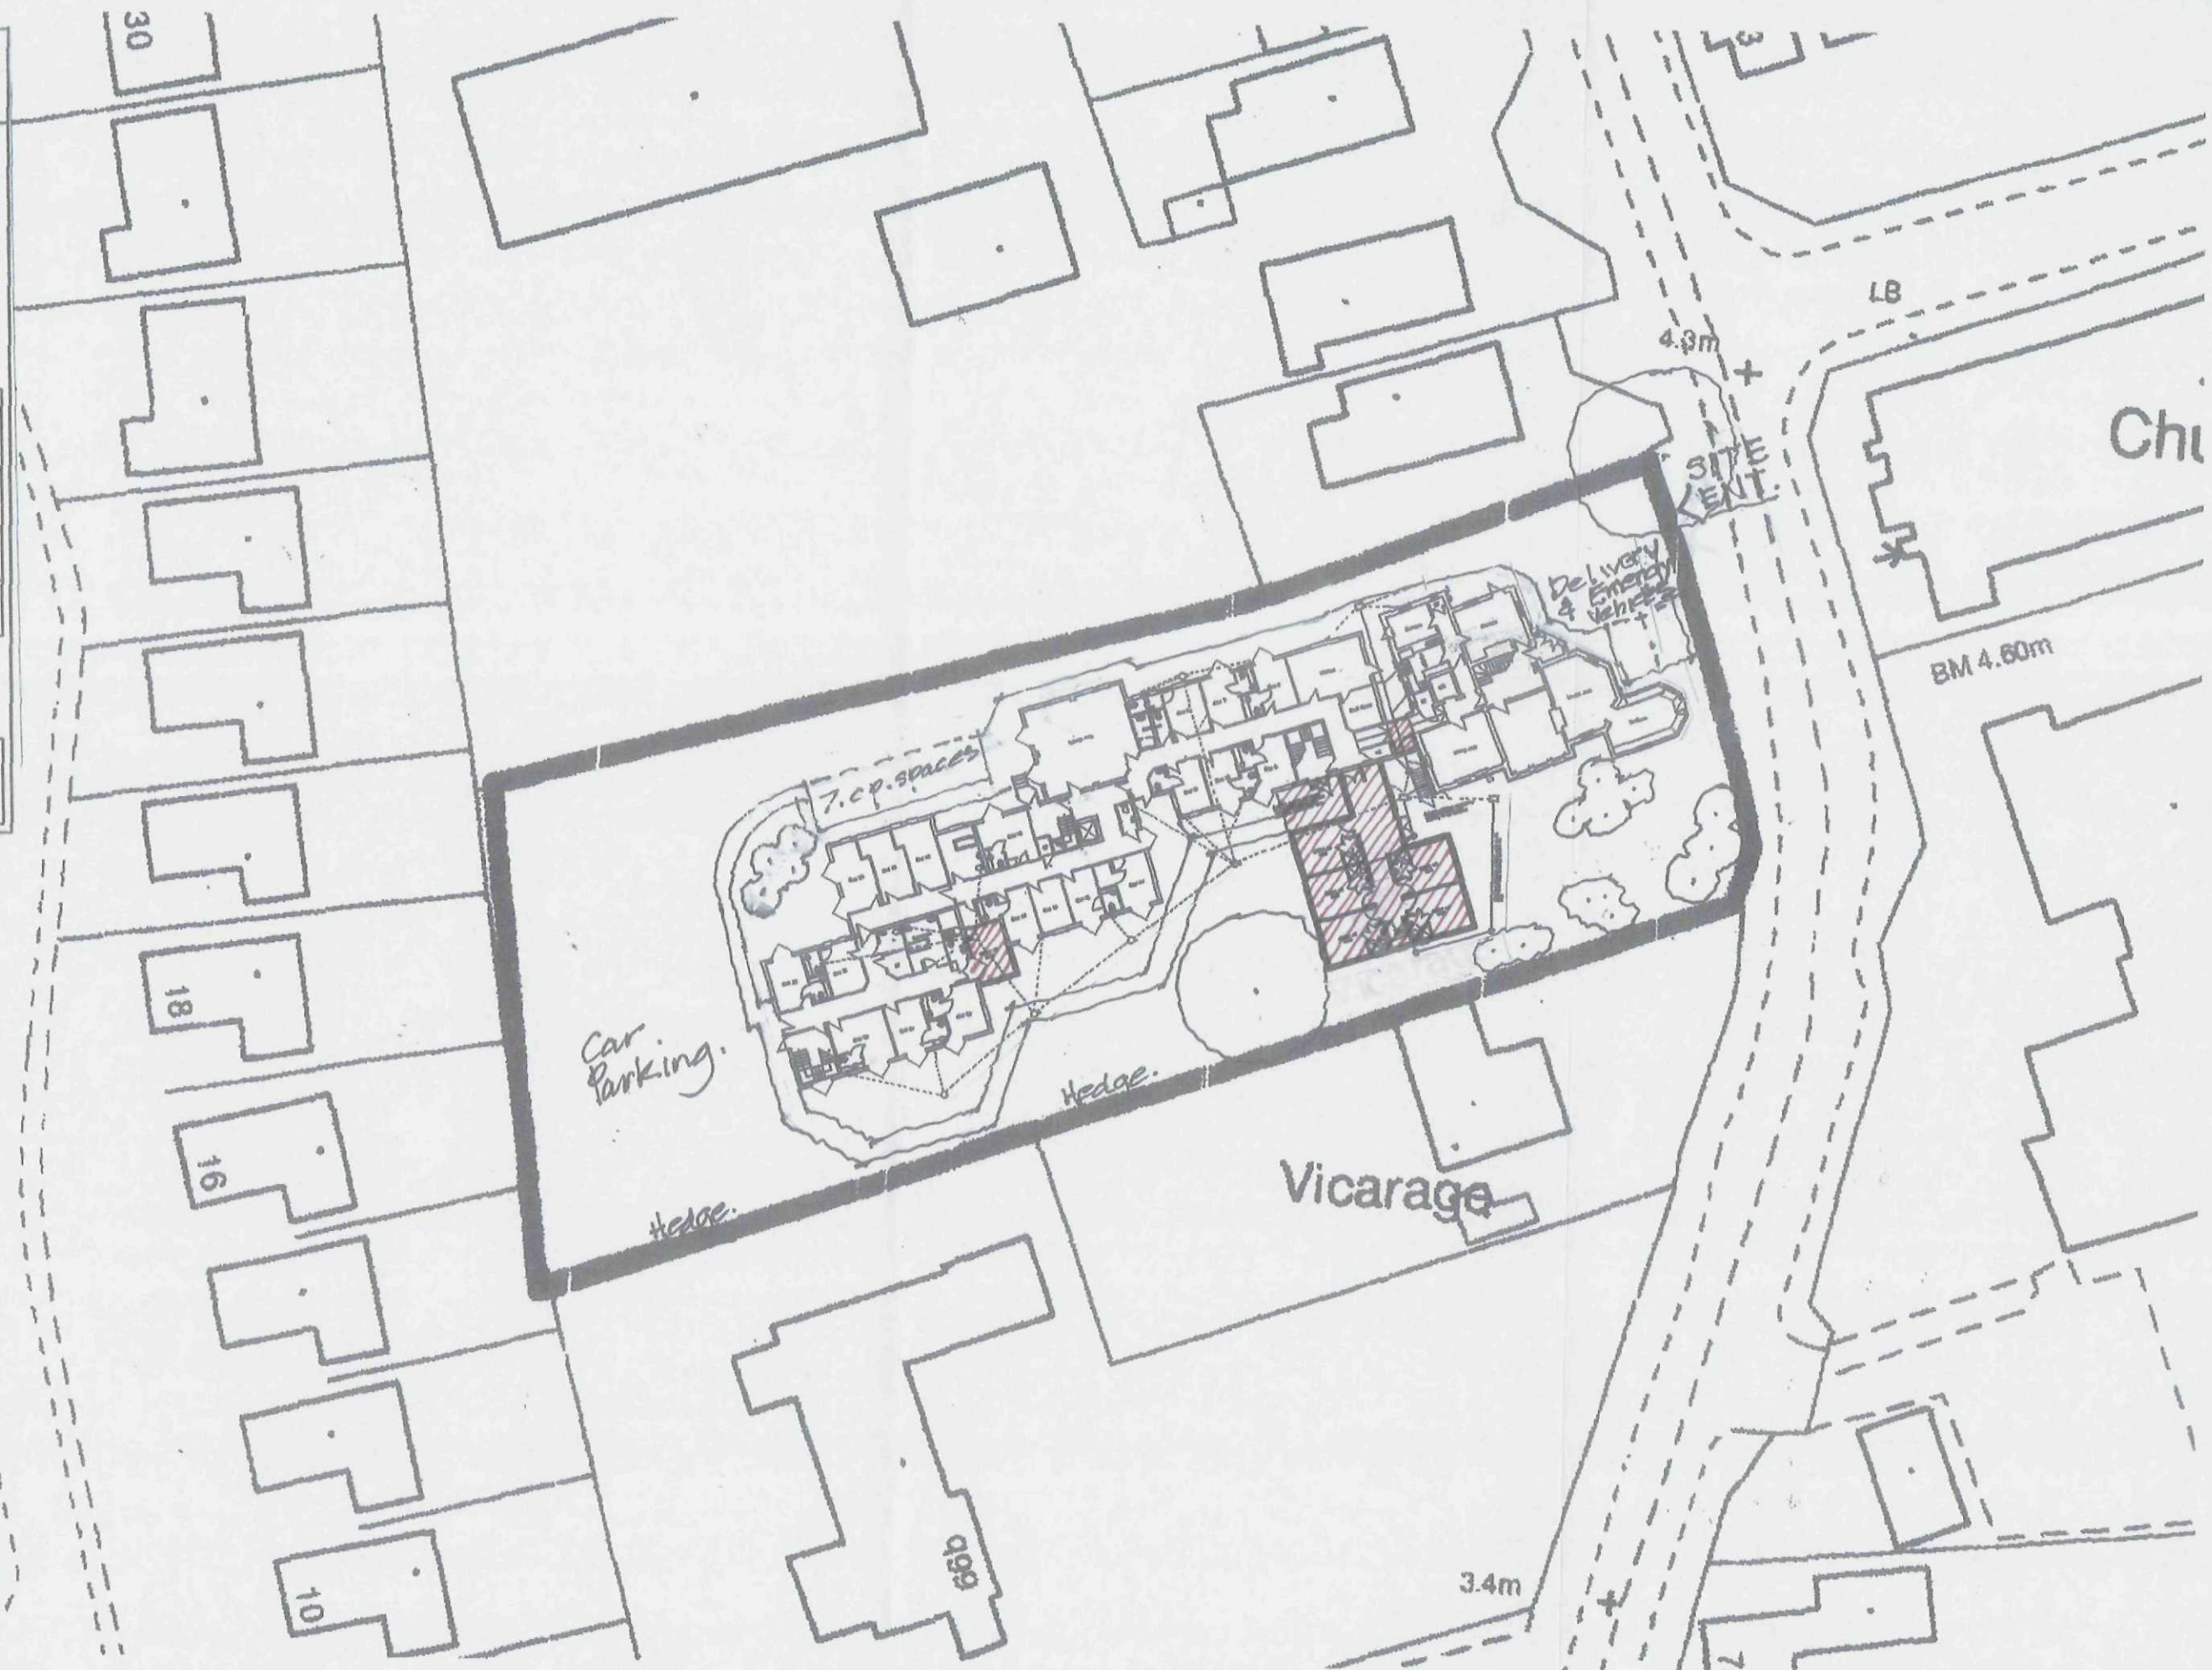

Do not scale from this drawing.

This drawing is copyright and may not be altered, traced, photographed, electronically copied or used for any purpose other than that for which it is issued, without the written permission from Barry Johnson Architect.

The General Contractor is to check all dimensions on site and report any discrepancy to the Architect.

Revisions

Client

Country Court Care Homes Ltd.

Job Title

PROPOSED EXTENSIONS
at ST JOHN'S CARE HOME
HAWTHORNE BANK
SPALDING
Lincolnshire.

Drawing Title

Location Plan

Scale
1:2500

Date
7:03:2011

C.A.D.

Barry Johnson DipArch, RIBA
Chartered Architect
99 London Road, BOSTON
Lincolnshire PE21 7EN
tel 01205 353473
mob 07973 102383

Job No.


Drawing No

1268


A

05


A

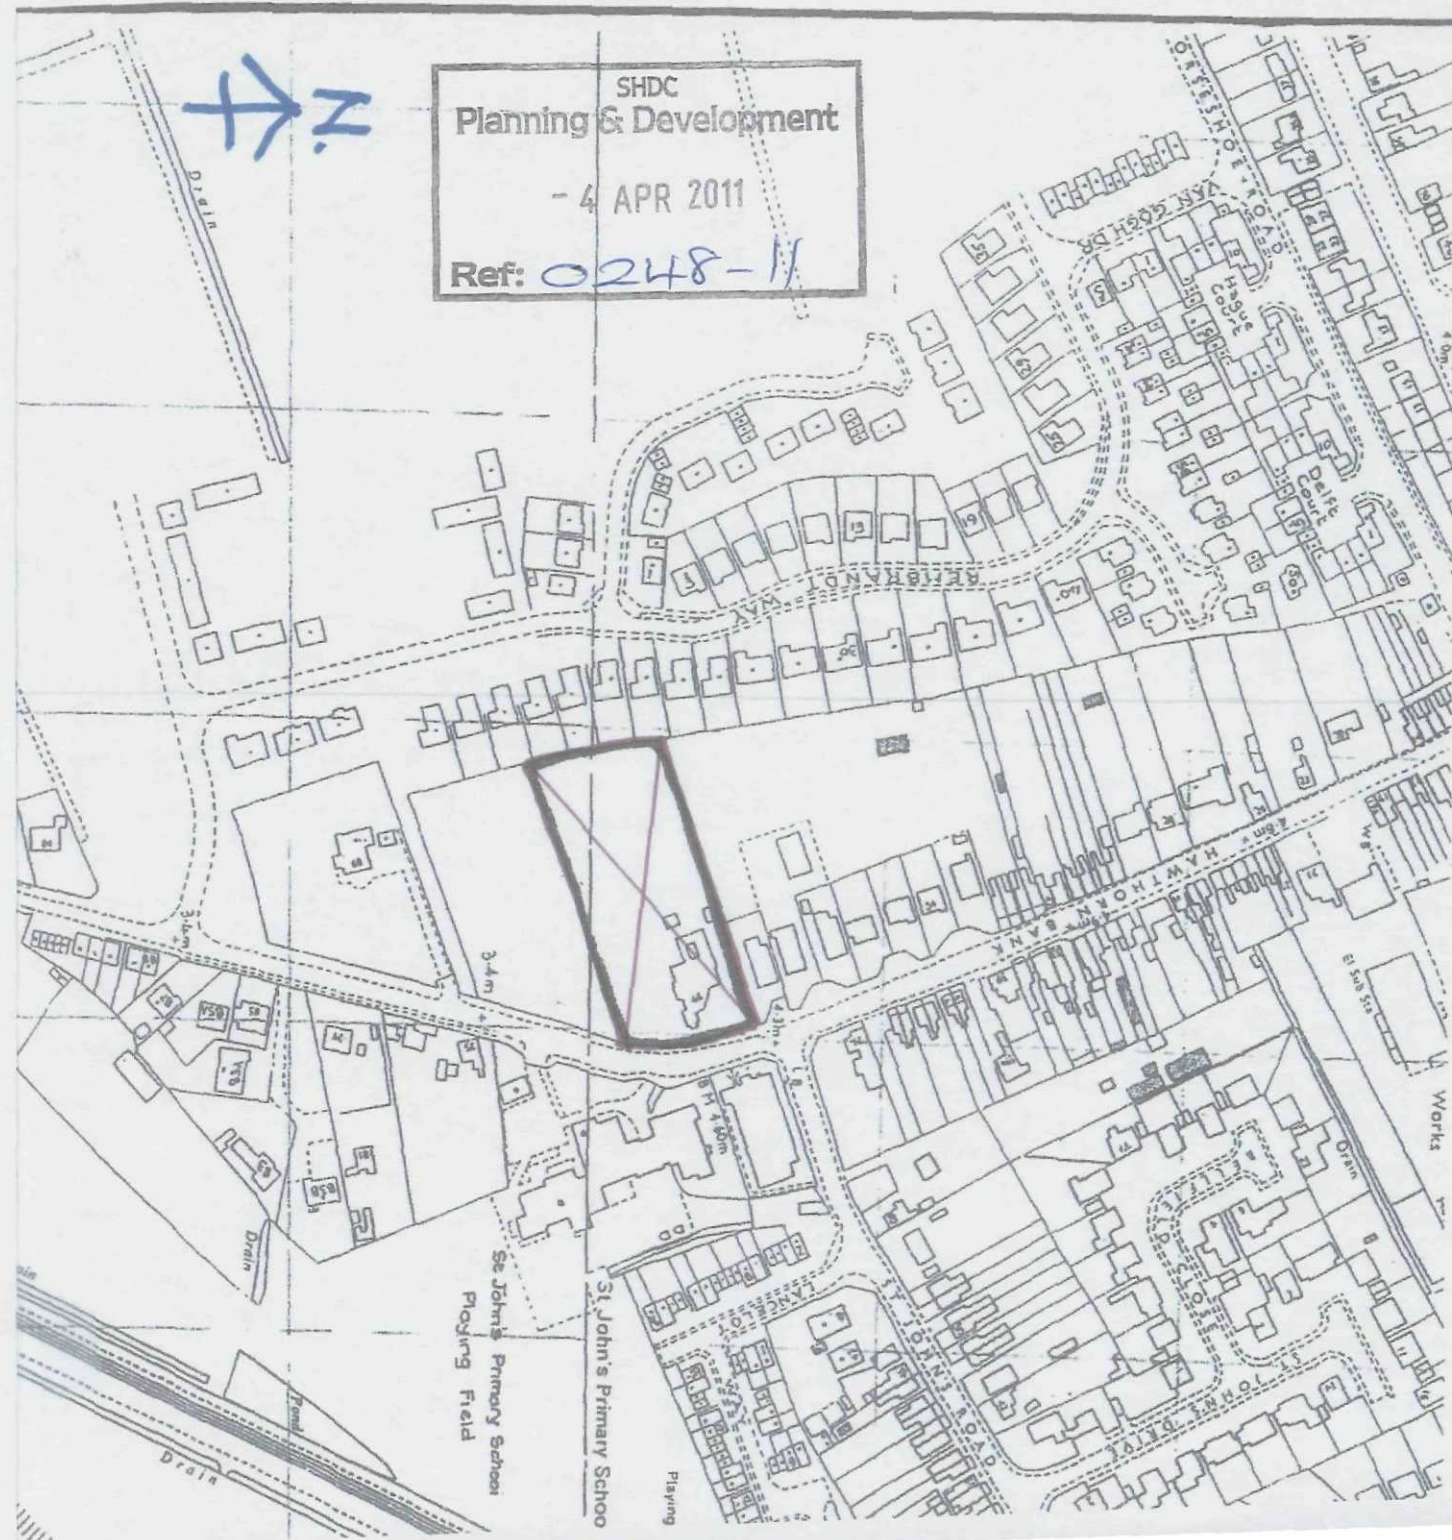

Do not scale from this drawing.
 This drawing is copyright and may not be altered, traced, photographed, electronically copied or used for any purpose other than that for which it is issued, without the written permission from Barry Johnson Architect.
 The General Contractor is to check all dimensions on site and report any discrepancy to the Architect.

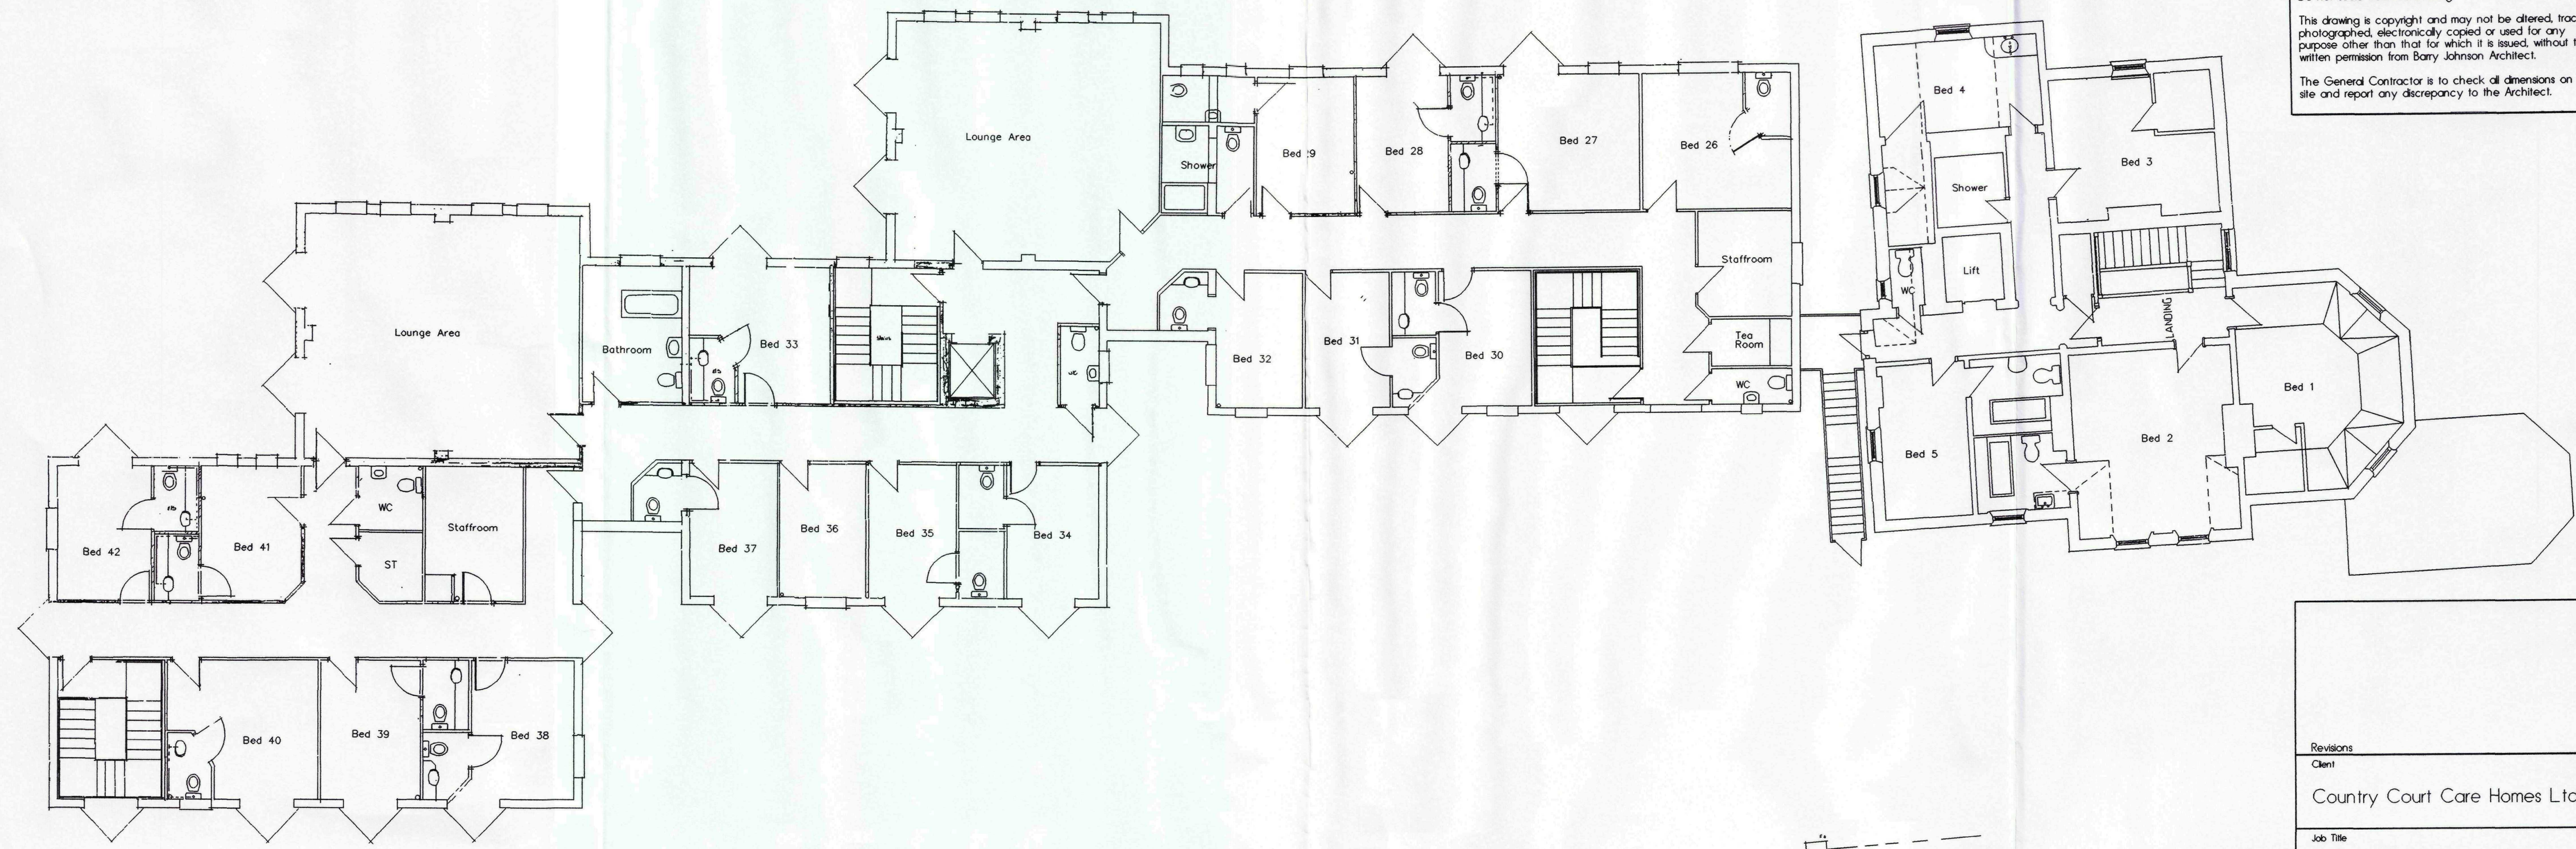

FIRST FLOOR LAYOUT

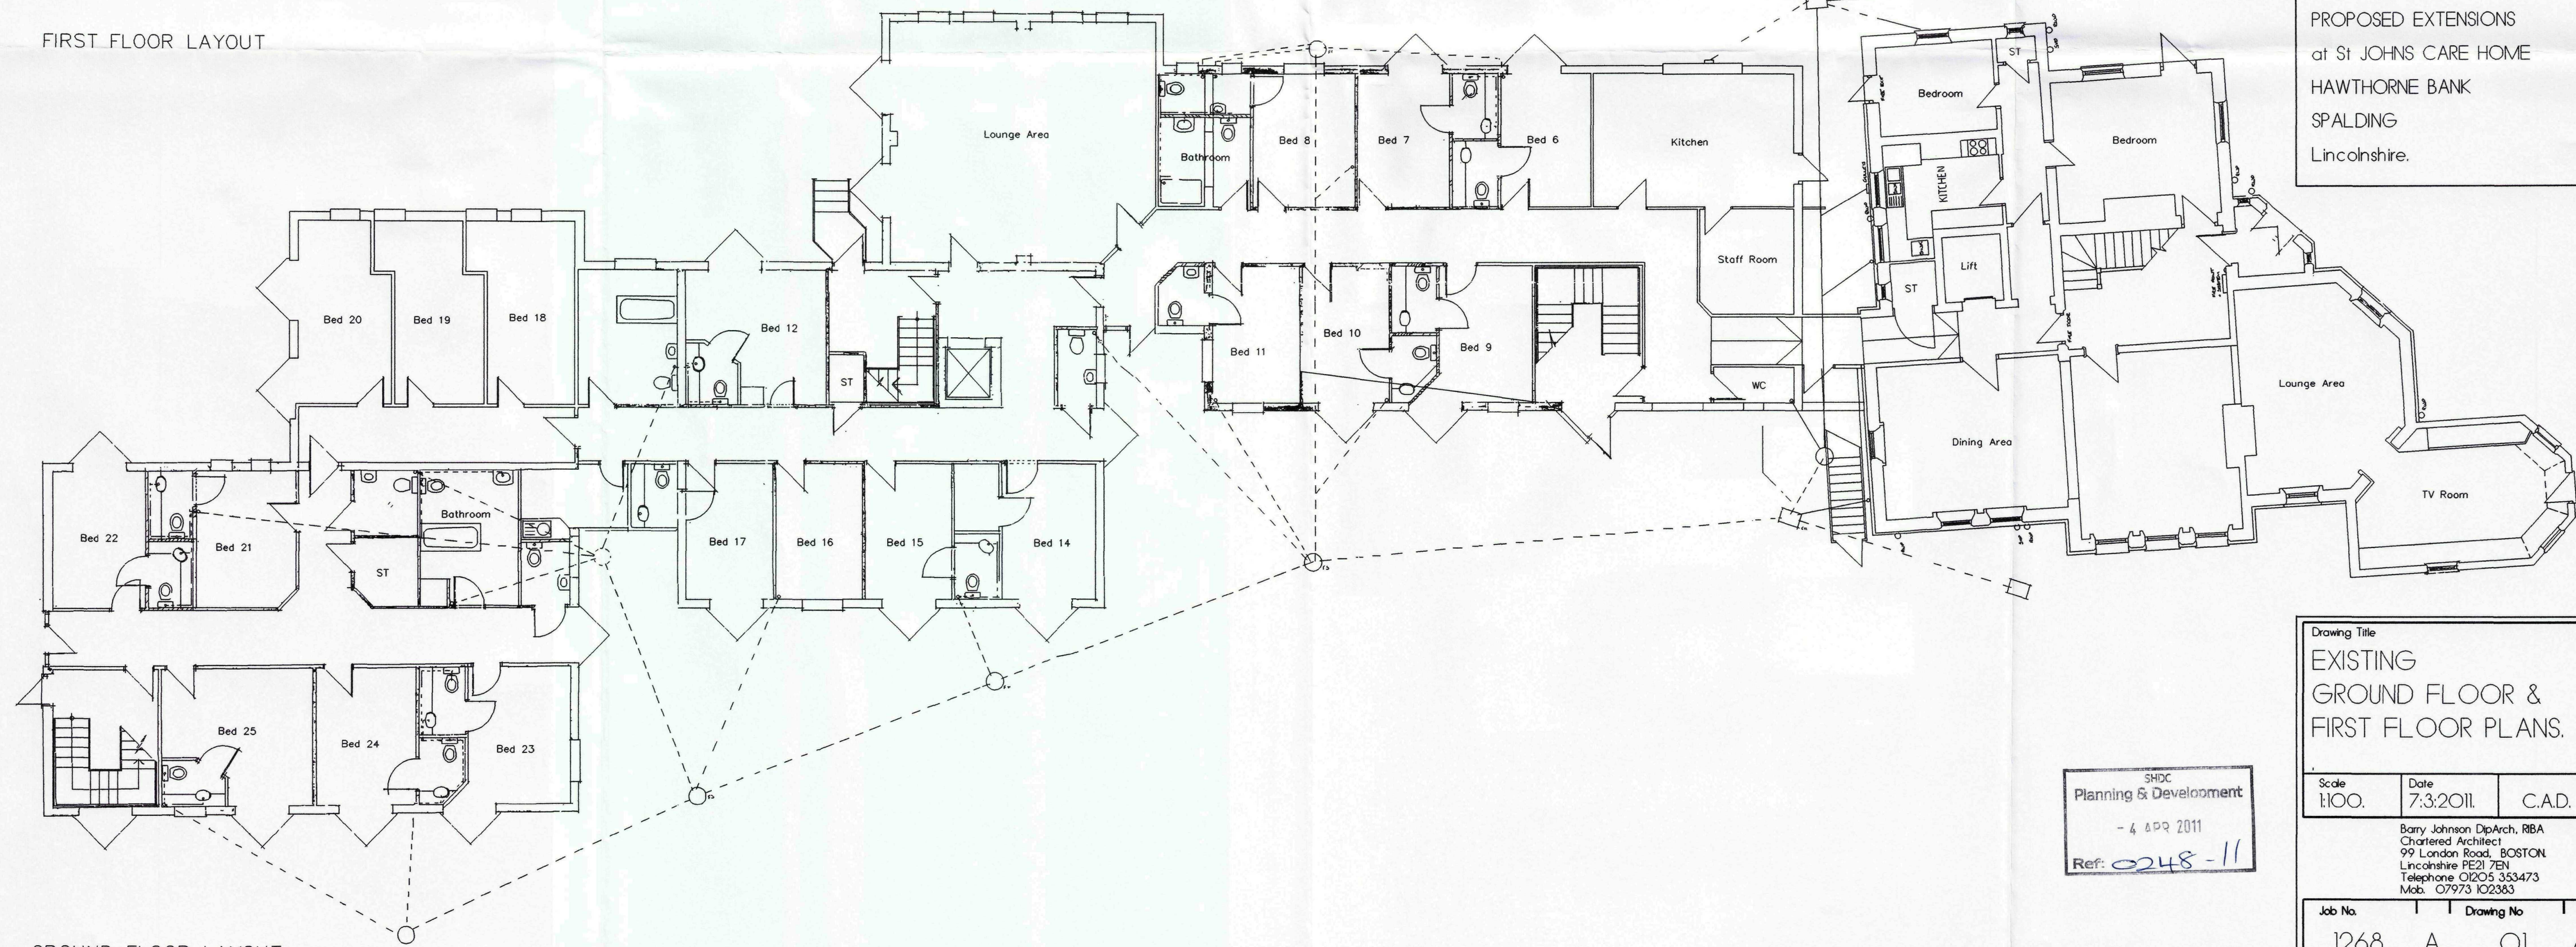

GROUND FLOOR LAYOUT


Revisions
 Client
 Country Court Care Homes Ltd.
 Job Title
 PROPOSED EXTENSIONS
 at St JOHN'S CARE HOME
 HAWTHORNE BANK
 SPALDING
 Lincolnshire.

SHDC
 Planning & Development
 - 4 SEP 2011
 Ref: 0248-11


Drawing Title
 EXISTING
 GROUND FLOOR &
 FIRST FLOOR PLANS.
 Scale
 1:100.
 Date
 7.3.2011.
 C.A.D.
 Barry Johnson DipArch, RIBA
 Chartered Architect
 99 London Road, BOSTON
 Lincolnshire PE21 7EN
 Telephone 01205 353473
 Mob. 07973 102363
 Job No.
 1268
 Drawing No.
 A 01 A



SOUTH ELEVATION

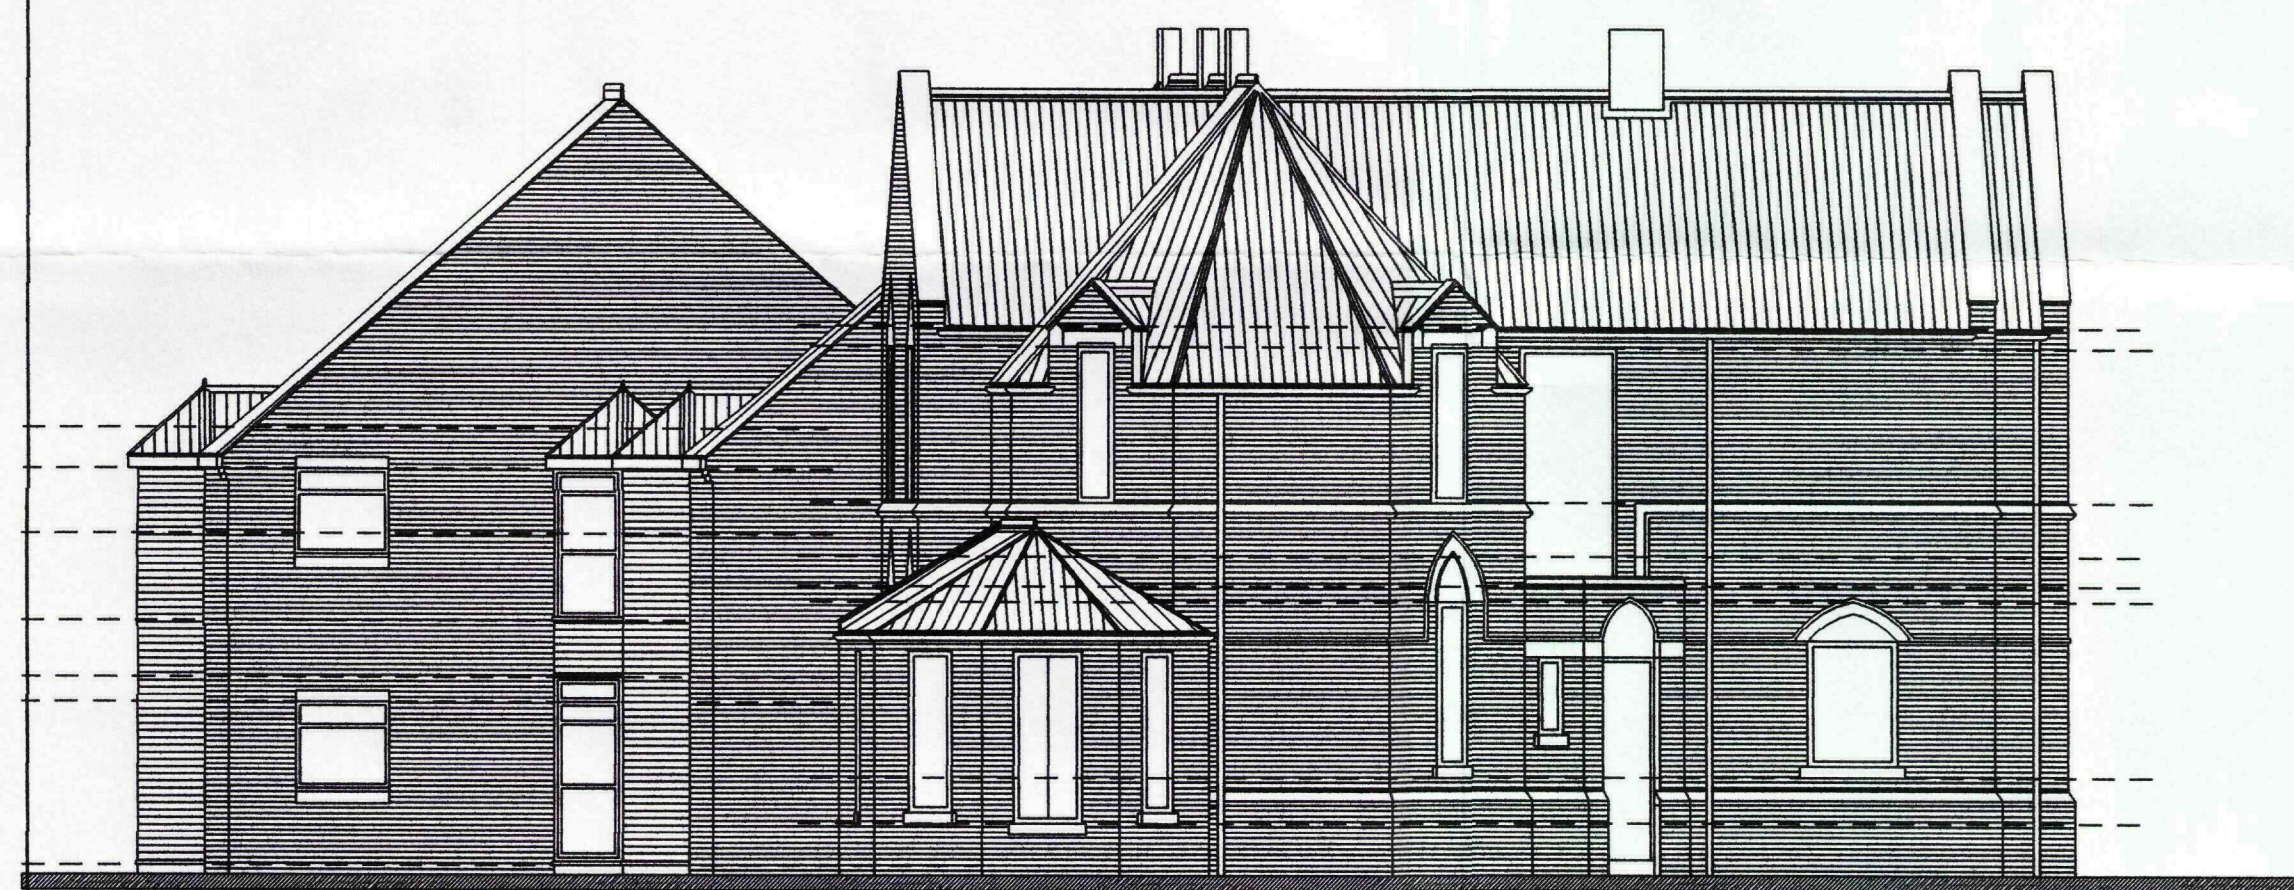

EAST ELEVATION

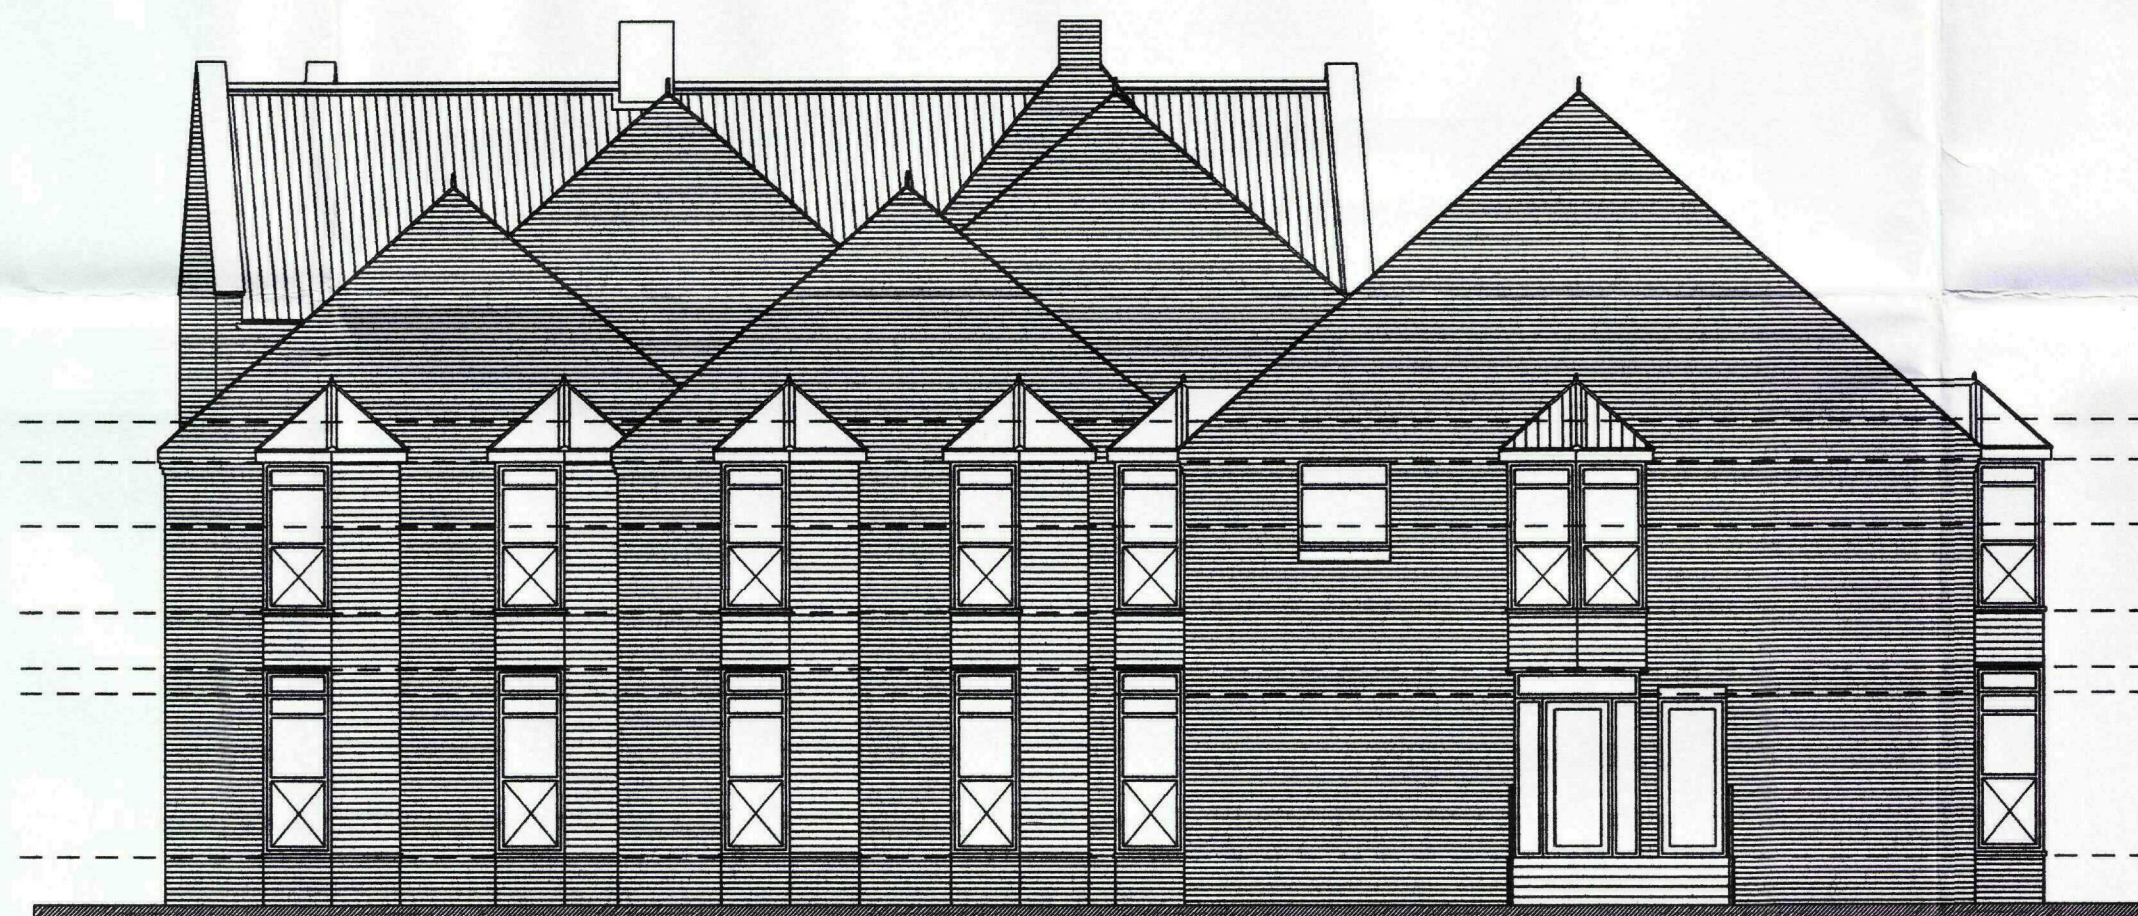

WEST ELEVATION

SHDC
Planning & Development
- 4 APR 2011
Ref: 0248-11

Do not scale from this drawing.
This drawing is copyright and may not be altered, traced, photographed, electronically copied or used for any purpose other than that for which it is issued, without the written permission from Barry Johnson Architect.
The General Contractor is to check all dimensions on site and report any discrepancy to the Architect.

Revisions
Client
Country Court Care Homes Ltd.

Job Title
PROPOSED ALTERATIONS
at St JOHNS CARE HOME,
Hawthorne Bank,
SPALDING .
Lincolnshire.


Drawing Title
EXISTING
ELEVATIONS.

Scale 1:100.	Date 7.3.2011.	C.A.D.
-----------------	-------------------	--------

Barry Johnson DipArch, RIBA
Chartered Architect
16 Main Ridge West, Boston
Lincolnshire PE21 6GN
Telephone 01205 367929
Facsimile 01205 358031


Job No. 1268	Drawing No. A 02. A.
-----------------	-------------------------

Do not scale from this drawing.
This drawing is copyright and may not be altered, traced, photographed, electronically copied or used for any purpose other than that for which it is issued, without the written permission from Barry Johnson Architect.
The General Contractor is to check all dimensions on site and report any discrepancy to the Architect.

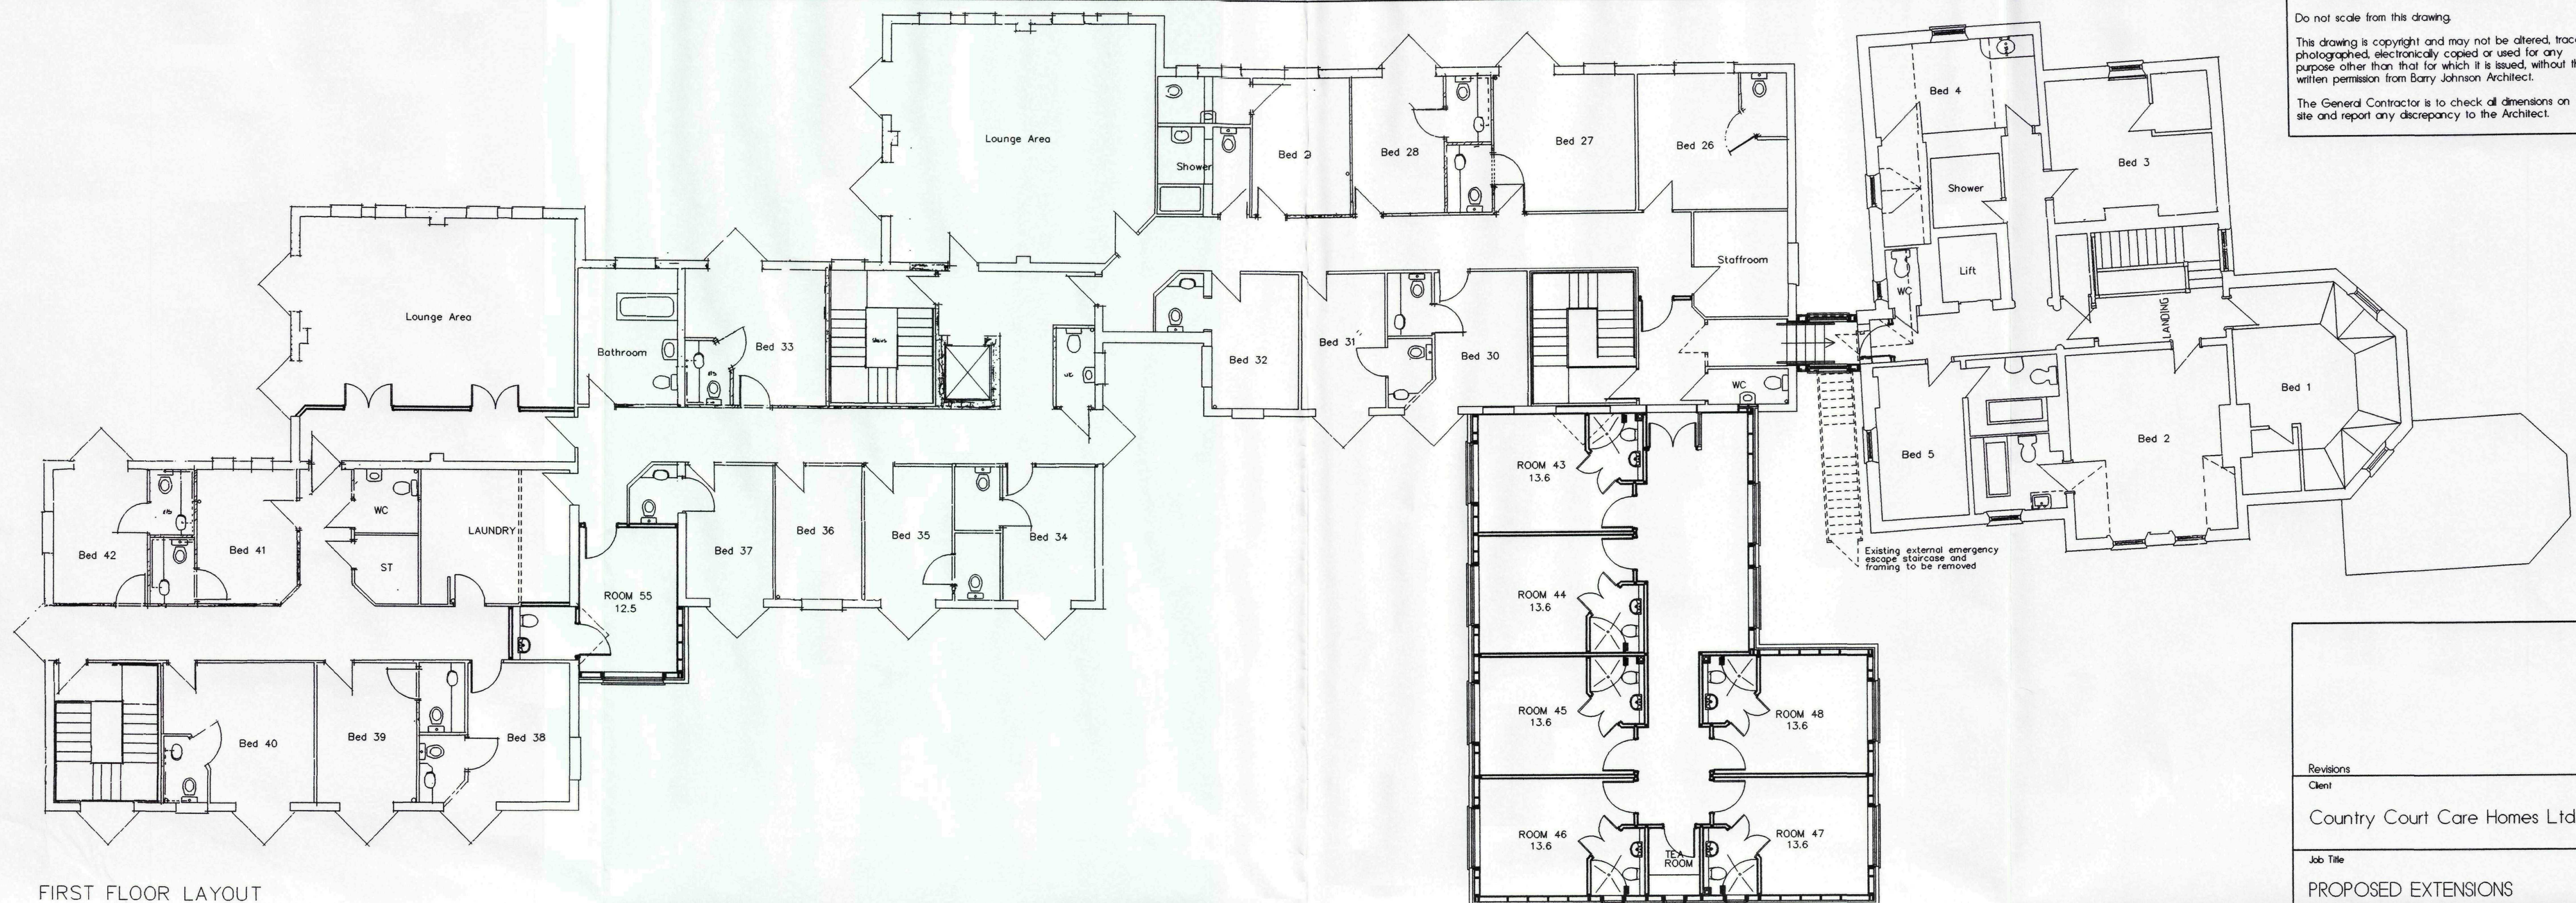

FIRST FLOOR LAYOUT

Revisions
Client
Country Court Care Homes Ltd.
Job Title
PROPOSED EXTENSIONS at St JOHNS CARE HOME HAWTHORNE BANK SPALDING Lincolnshire.

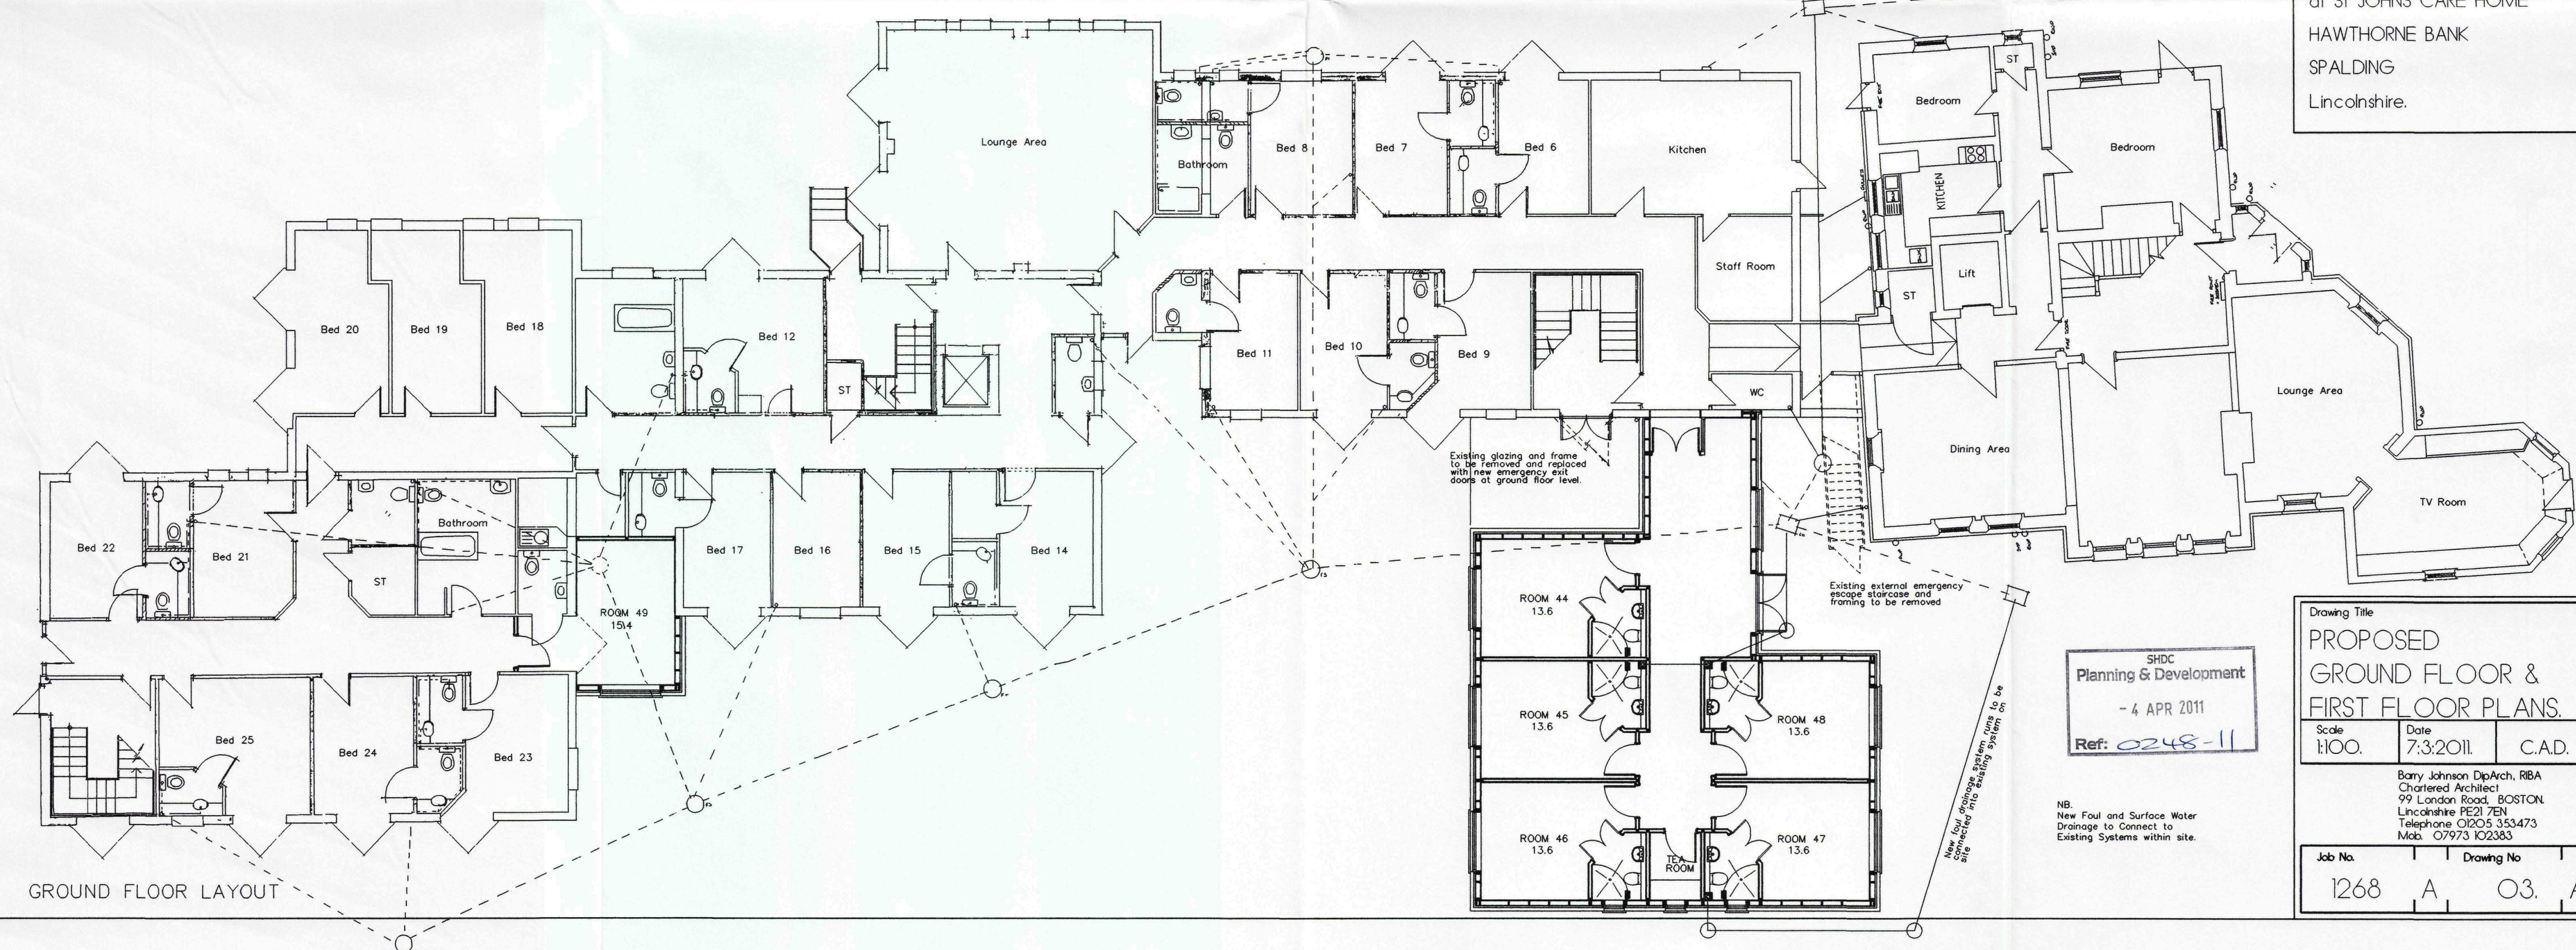

GROUND FLOOR LAYOUT

SHDC
Planning & Development
- 4 APR 2011
Ref: 0248-11

NB.
New Foul and Surface Water
Drainage to Connect to
Existing Systems within site.


Drawing Title
PROPOSED GROUND FLOOR & FIRST FLOOR PLANS.
Scale
1:100.
Date
7.3.2011.
C.A.D.
Barry Johnson DipArch, RIBA Chartered Architect 99 London Road, BOSTON Lincolnshire PE21 7EN Telephone 01205 353473 Mob. 07973 102383
Job No.
1268
Drawing No.
A 03. A



SOUTH ELEVATION

BRICKWORK.
Facing Bricks to match
existing.

BRICKWORK.
Facing Bricks to match
existing.

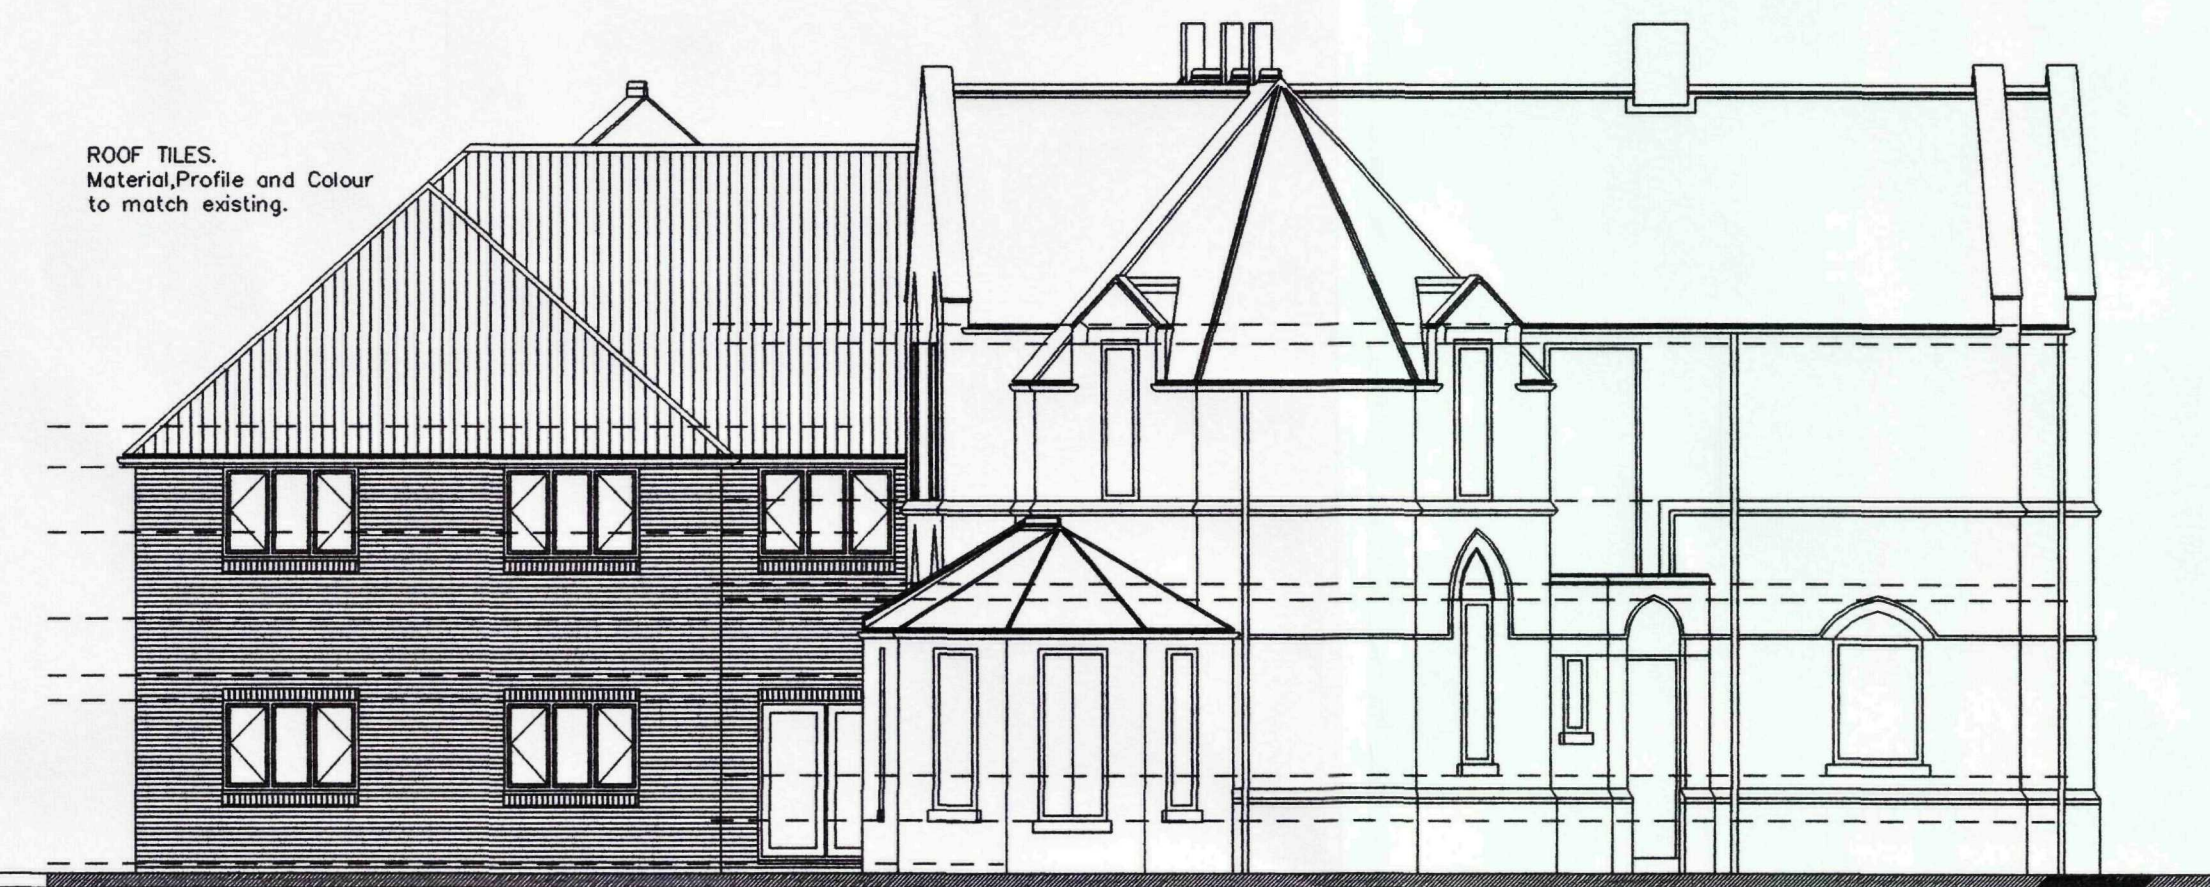

EAST ELEVATION

BRICKWORK.
Facing Bricks to match
existing.



WEST ELEVATION

BRICKWORK.
Facing Bricks to match
existing.



EAST GARDEN ELEVATION


BRICKWORK.
Facing Bricks to match
existing.



WEST GARDEN ELEVATION

ROOF TILES.
Material, Profile and Colour
to match existing.

BRICKWORK.
Facing Bricks to match
existing.

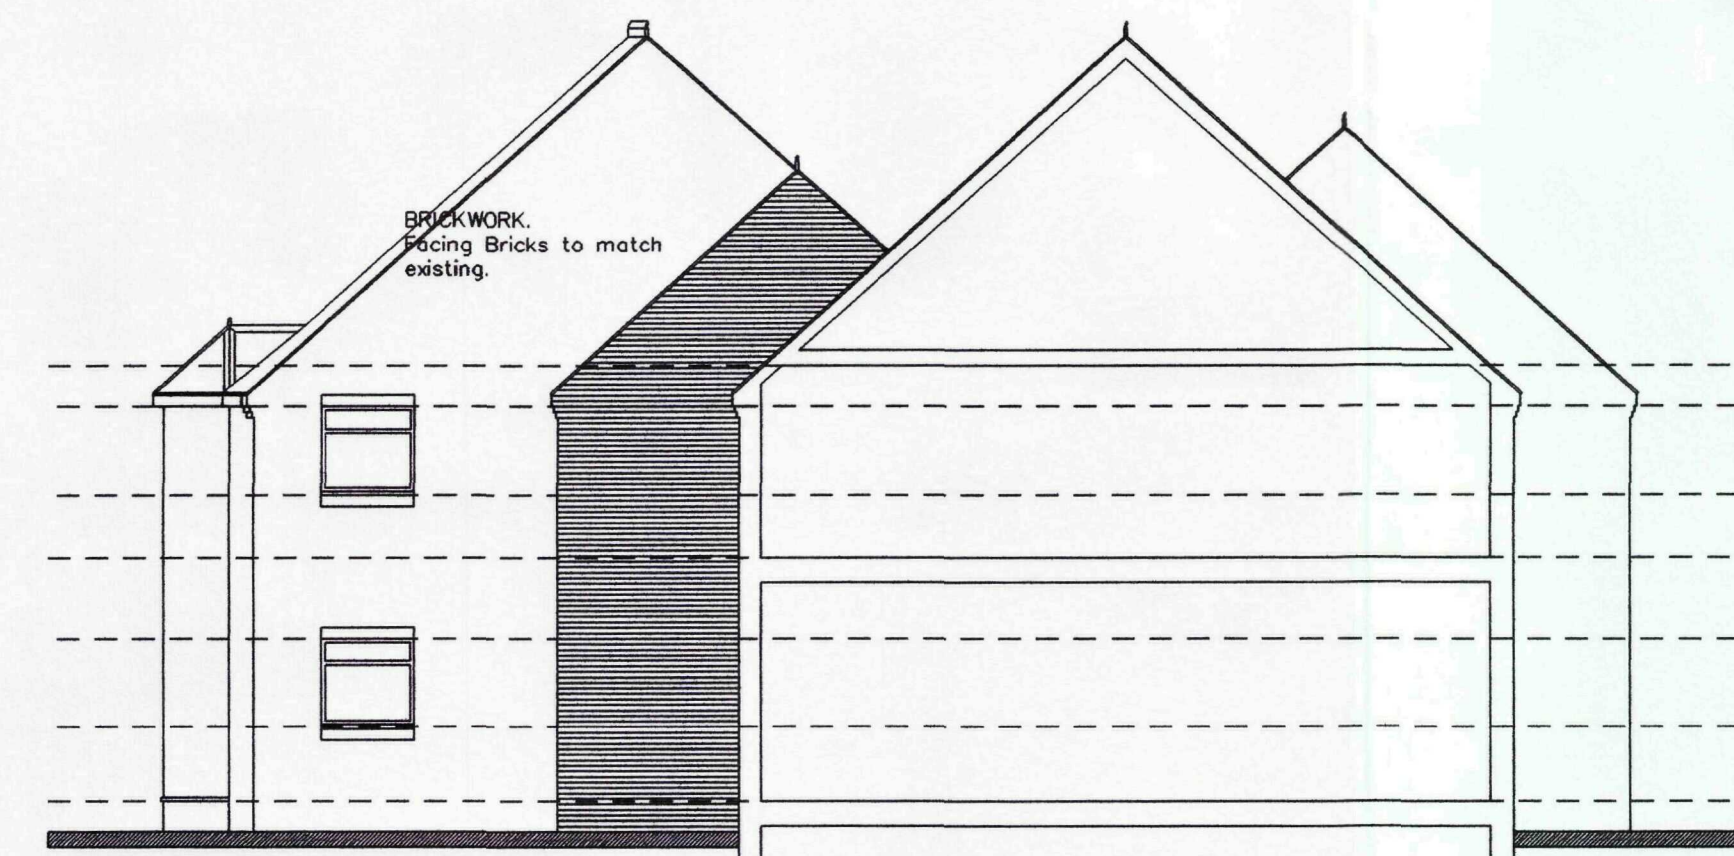

EAST GARDEN ELEVATION



SOUTH GARDEN ELEVATION

BRICKWORK.
Facing Bricks to match
existing.

Do not scale from this drawing.

This drawing is copyright and may not be altered, traced, photographed, electronically copied or used for any purpose other than that for which it is issued, without the written permission from Barry Johnson Architect.

The General Contractor is to check all dimensions on site and report any discrepancy to the Architect.

Revisions
Client

Country Court Care Homes Ltd.

Job Title

PROPOSED ALTERATIONS
at St JOHNS CARE HOME,
Hawthorne Bank,
SPALDING .
Lincolnshire.

Drawing Title

PROPOSED
ELEVATIONS.

Scale Date
1:100. 7:3:2011. C.A.D.

Barry Johnson DipArch, RBA
Chartered Architect
16 Main Ridge West, Boston
Lincolnshire PE21 6QN
Telephone 01205 367929
Facsimile 01205 358031

Job No. Drawing No.
1268 A 04. A.

SHDC
Planning & Development
- 4 APR 2011
Ref: 0248-11