



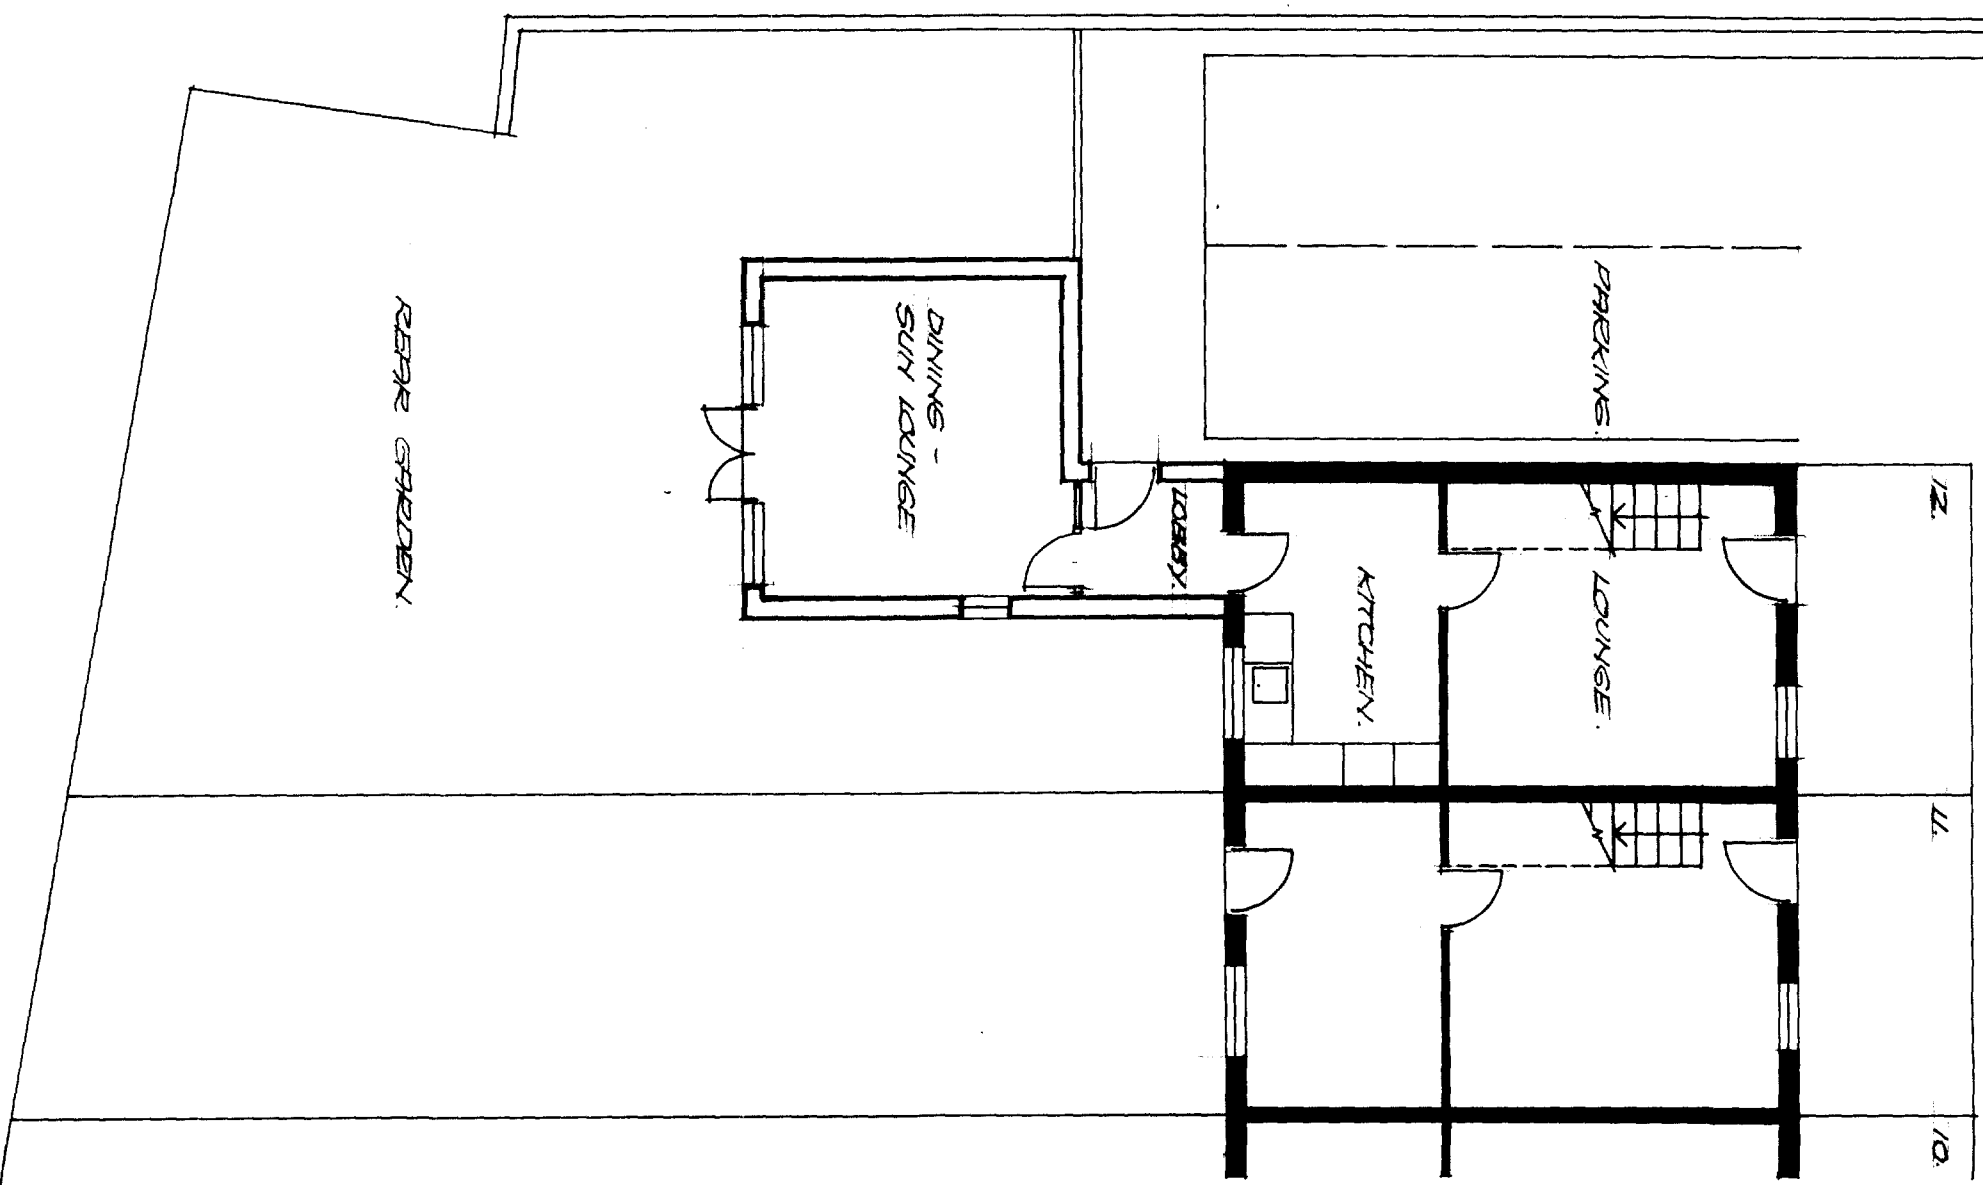


GROUND FLOOR PLAN.

PROPOSED EXTENSION.
 REAR LOBBY-DINING SUN LOUNGE
 12 CHANCERY COURT
 SPALDING Lincs.


ASHTON KING ARCHITECTS
 TEL: 07000 100141
 SCALE: 1:100

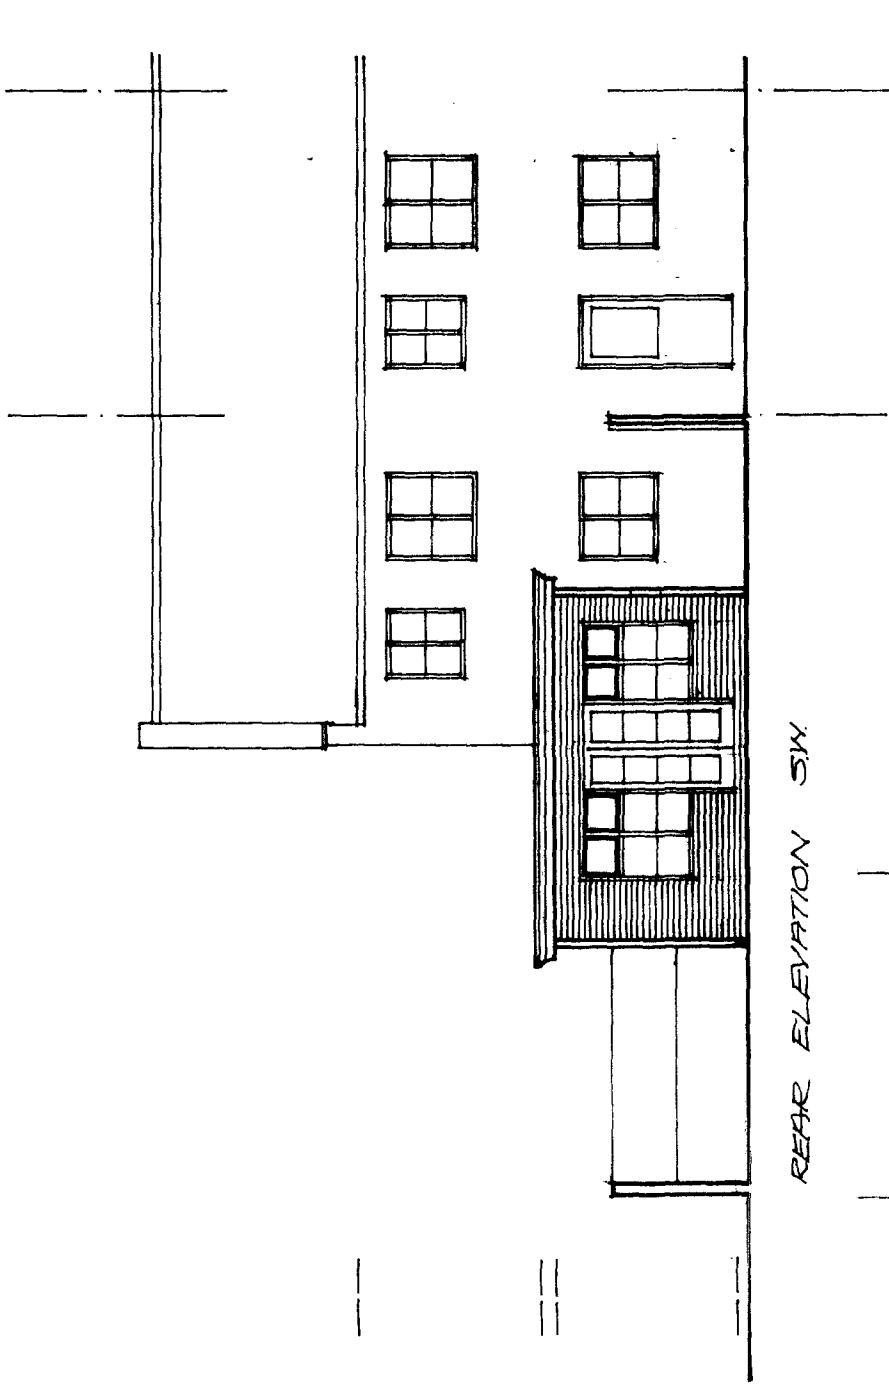


REAR ELEVATION SW.

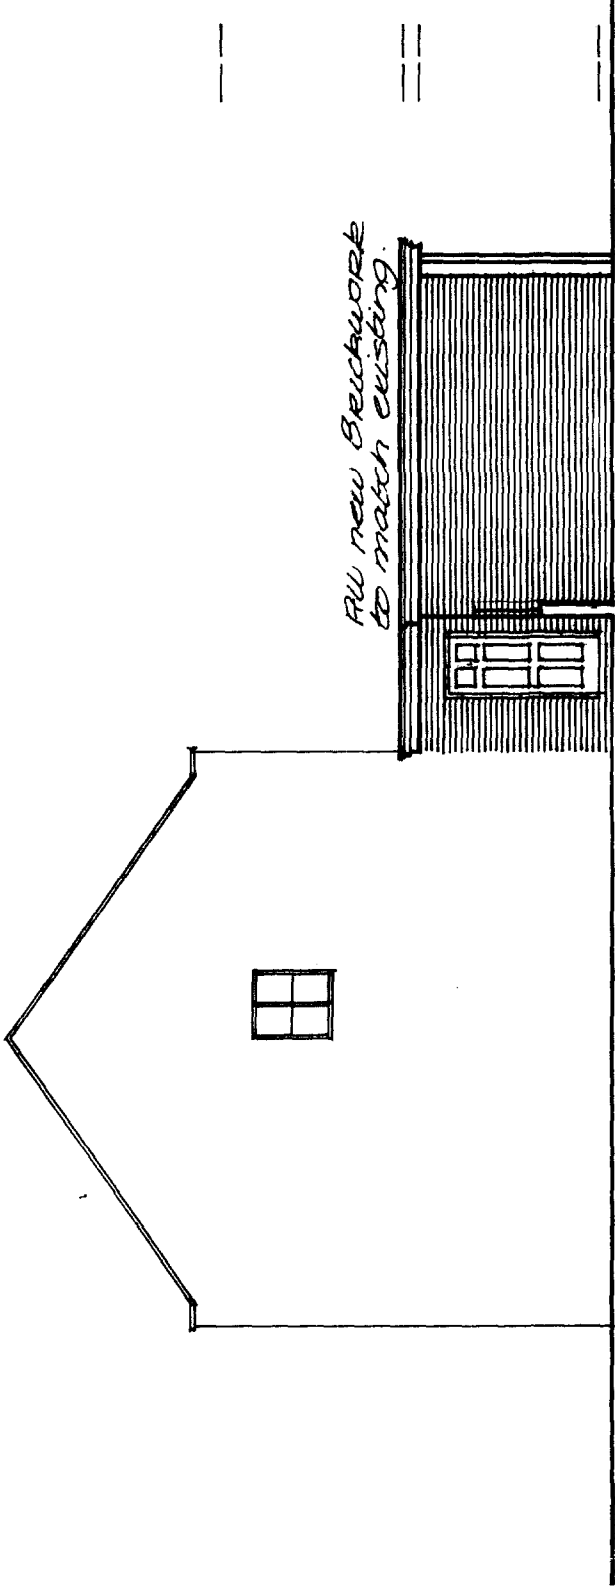

SIDE ELEVATION TO SCHOOL NW.

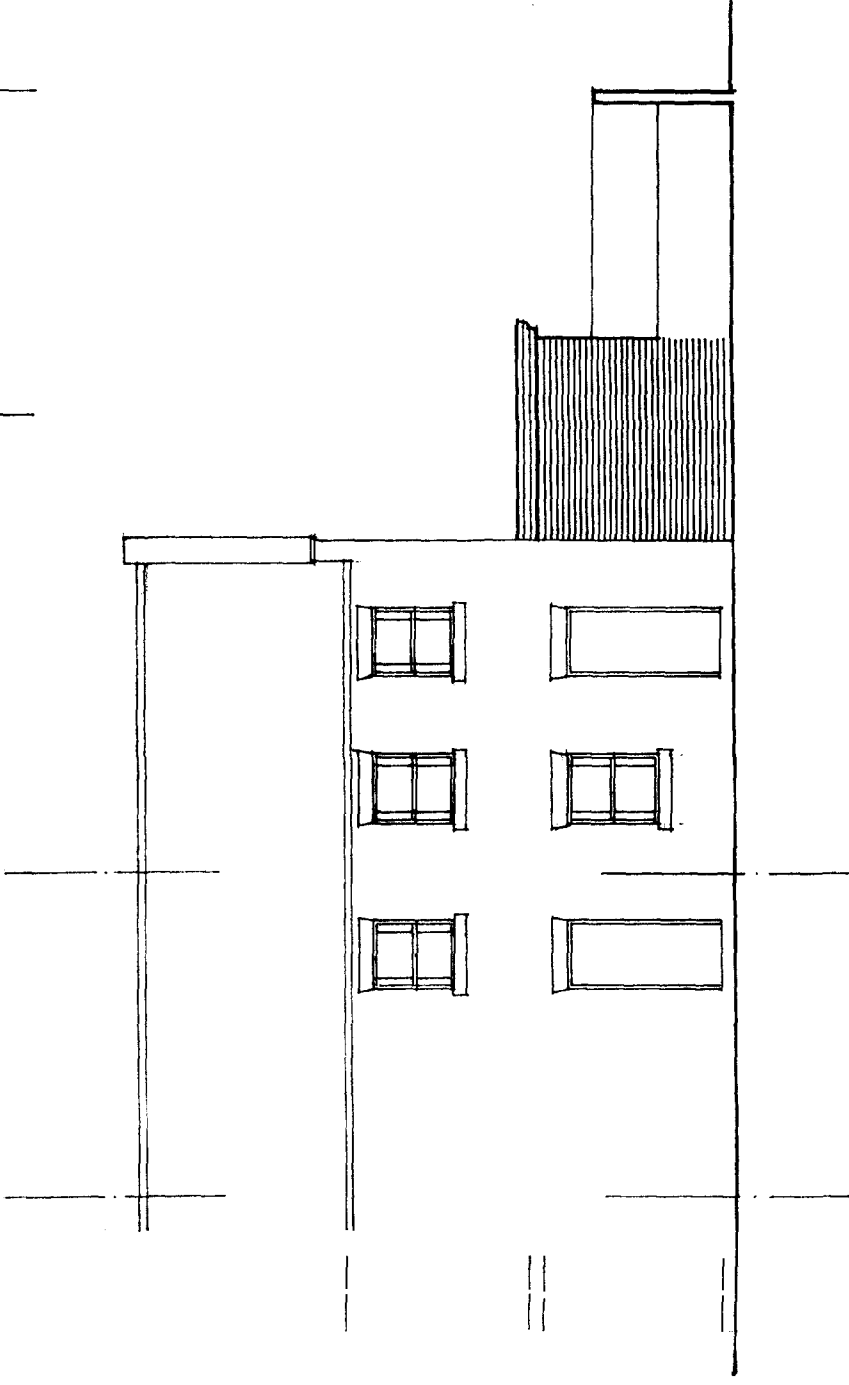

FRONT ELEVATION N.E.

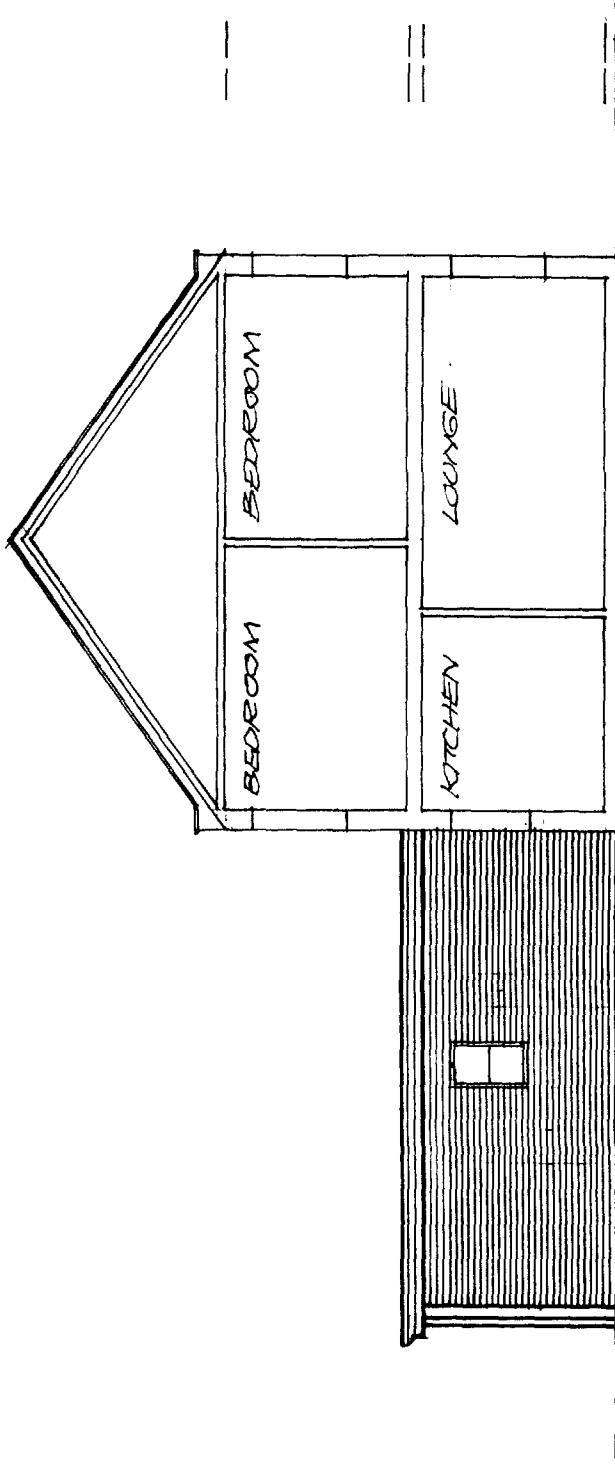

SIDE ELEVATION S.E.

PROPOSED EXTENSION.
 REAR LOBBY · DINING SUN LOUNGE
 12 CHANCERY COURT
 SPALDING Lincs.

ASHTON KING ARCHITECTS
 TEL: 07000 100141
 SCALE: 1:100