


Proposed Solar Array | Butters Group Ltd | Kellett Gate | Low Fulney | Spalding | PE12 6EH


Survey Site Plan Drawing

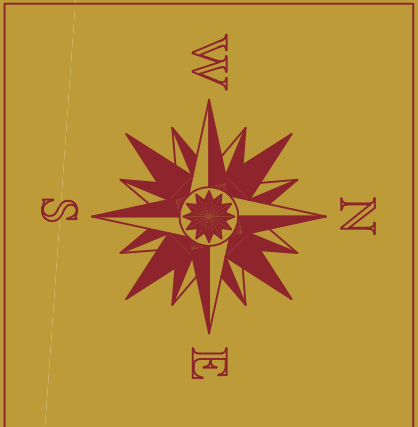

This Drawing is the property of Ryland Design. Copyright is reserved by them and the drawing is reserved for the use of the person who is not to be used for any other purpose without the written consent of Ryland Design.

Notes

1. All dimensions to be verified on site prior to any fabrication or site works taking place.
2. Any discrepancies to be reported to Ryland Design before any work is put in hand.
3. Do not scale from this Drawing, use figured dimensions only, contractors are responsible for taking and checking all site dimensions.
4. All dimensions are to be taken from the centre of the structure unless otherwise stated.
5. This Drawing is to be read in conjunction with relevant Consultant and Specialist Drawings.
6. This Drawing is to be read in conjunction with Drawing Nos.

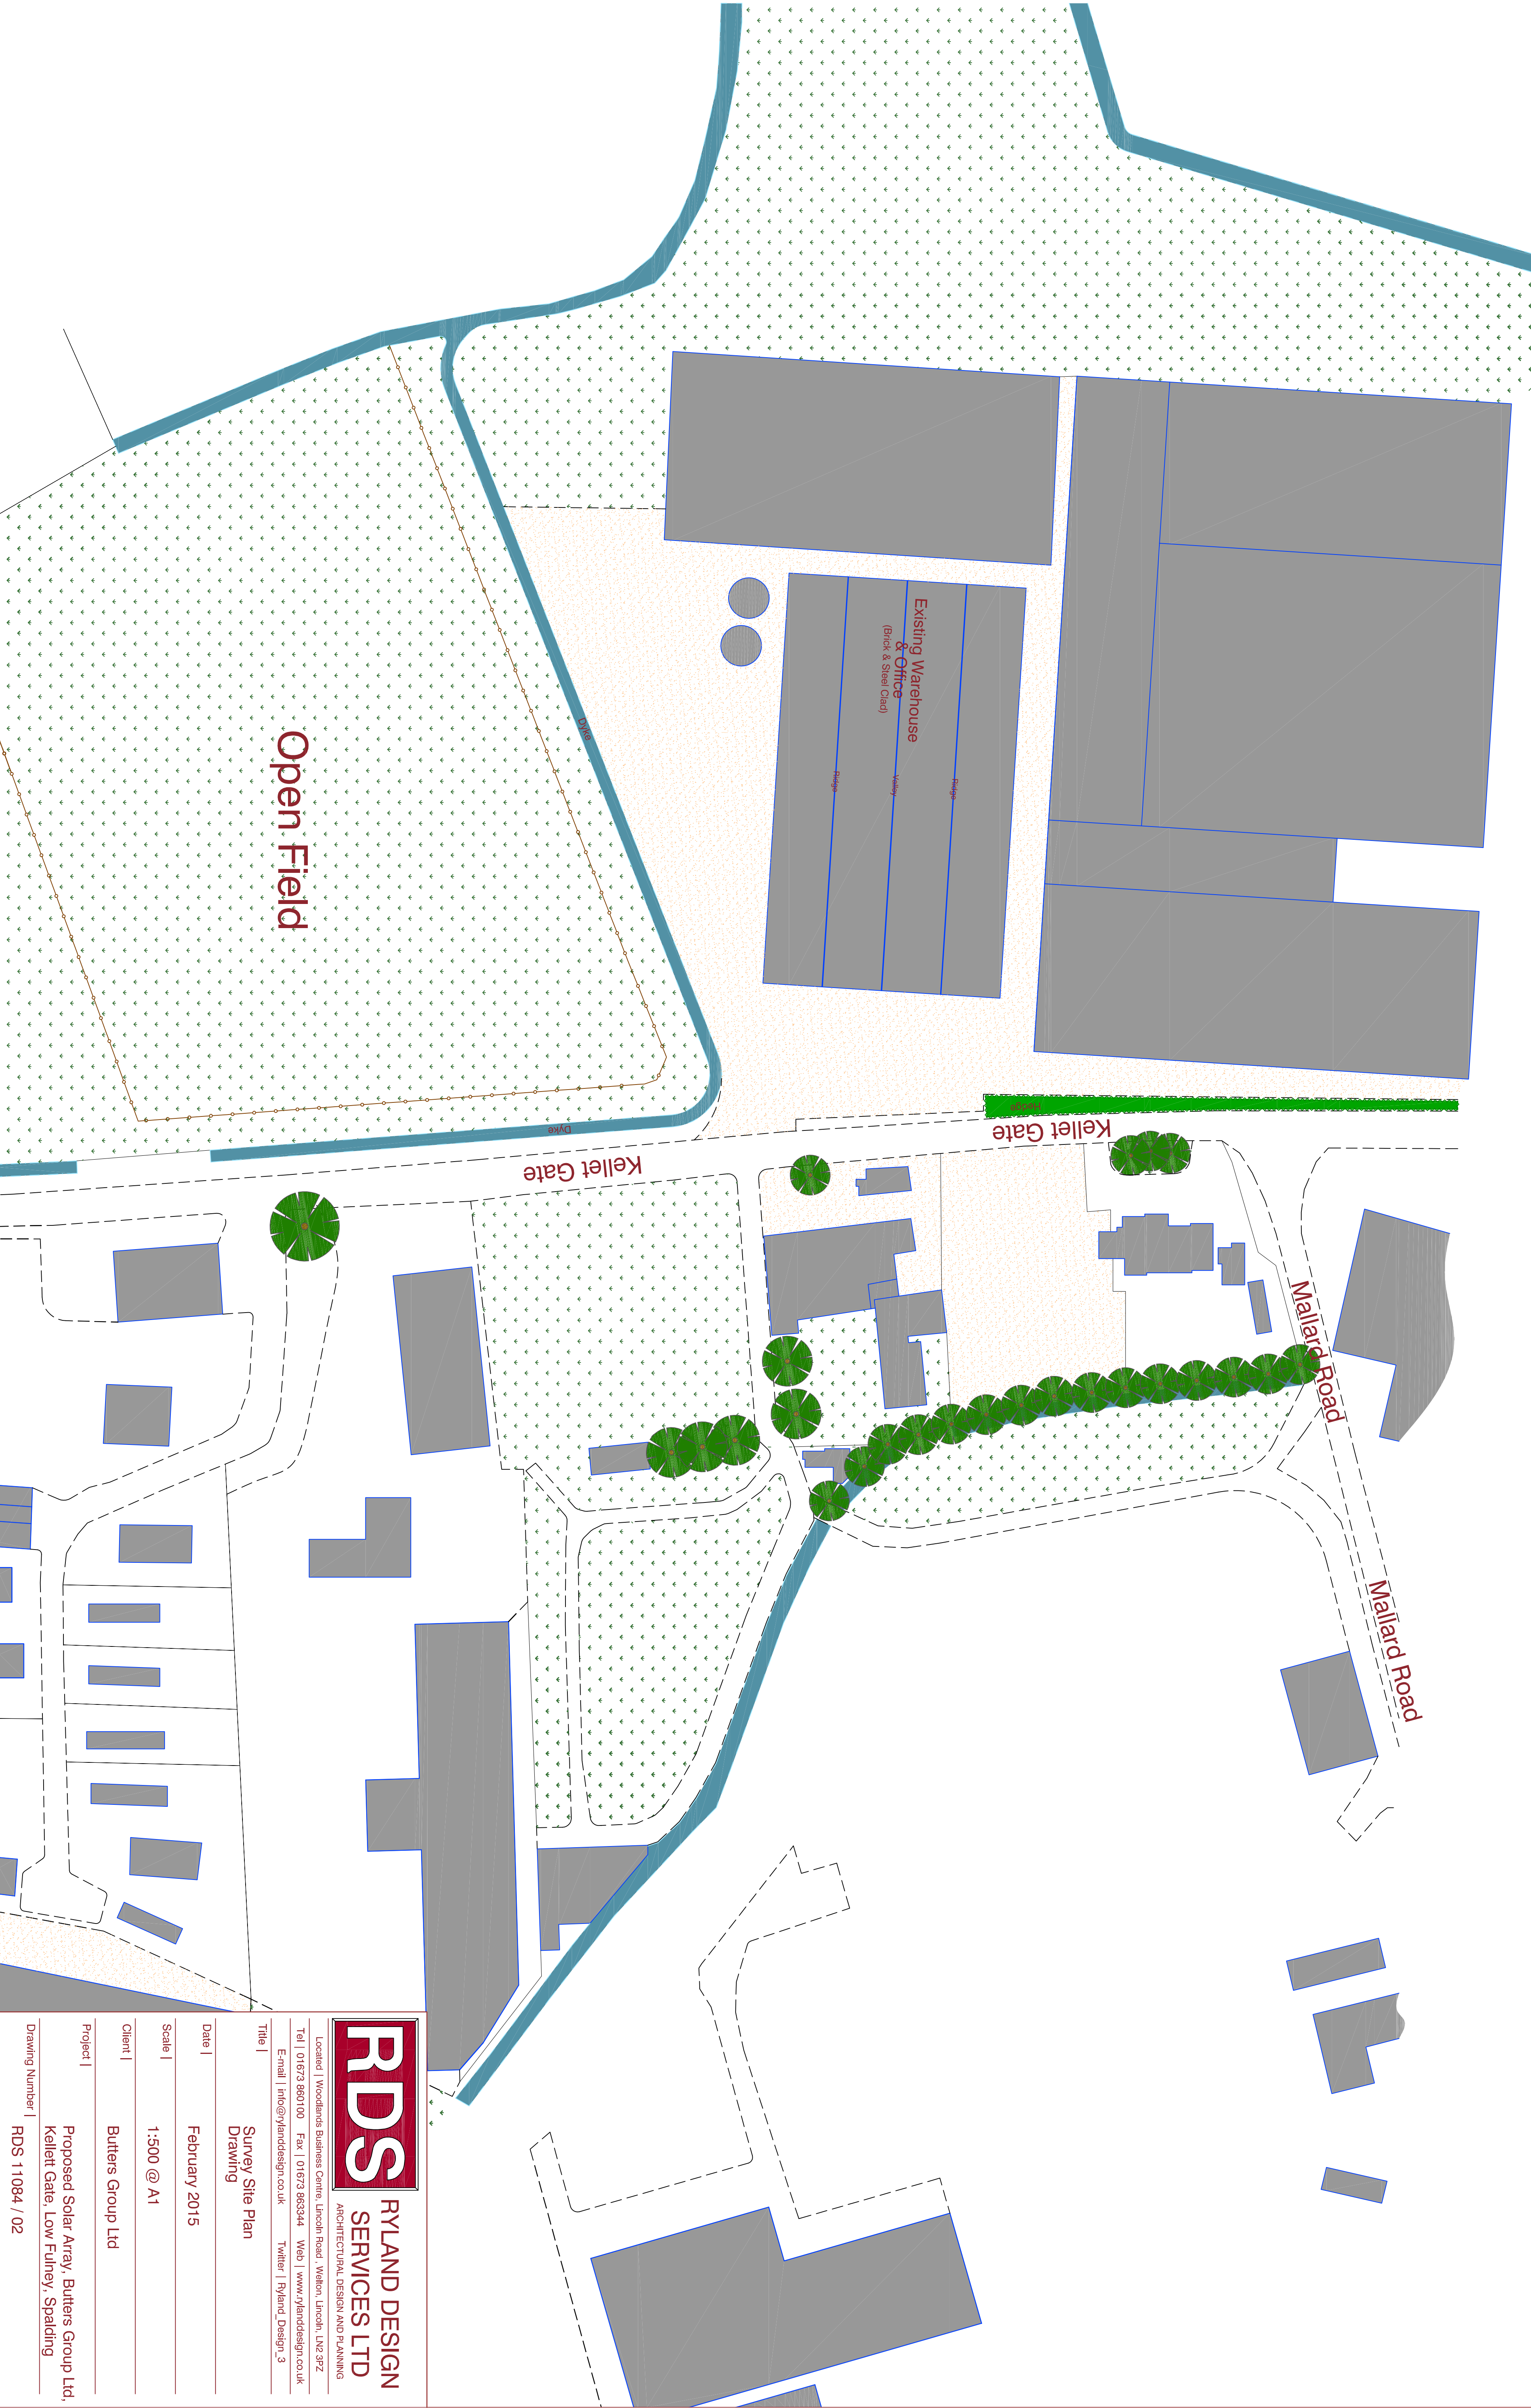

RDS RYLAND DESIGN
SERVICES LTD
ARCHITECTURAL DESIGN AND PLANNING

Located | Woodlands Business Centre, Lincoln Road, Walton, Lincoln, LN2 3PZ
Tel | 01573 860100 Fax | 01573 863344 Web | www.rylanddesign.co.uk
E-mail | info@rylanddesign.co.uk Twitter | Ryland_Design_3

Title | Survey Site Plan
Drawing

Date | February 2015

Scale | 1:500 @ A1

Client | Butters Group Ltd

Project | Proposed Solar Array, Butters Group Ltd,
Kellett Gate, Low Fulney, Spalding

Drawing Number | RDS 11084 / 02