


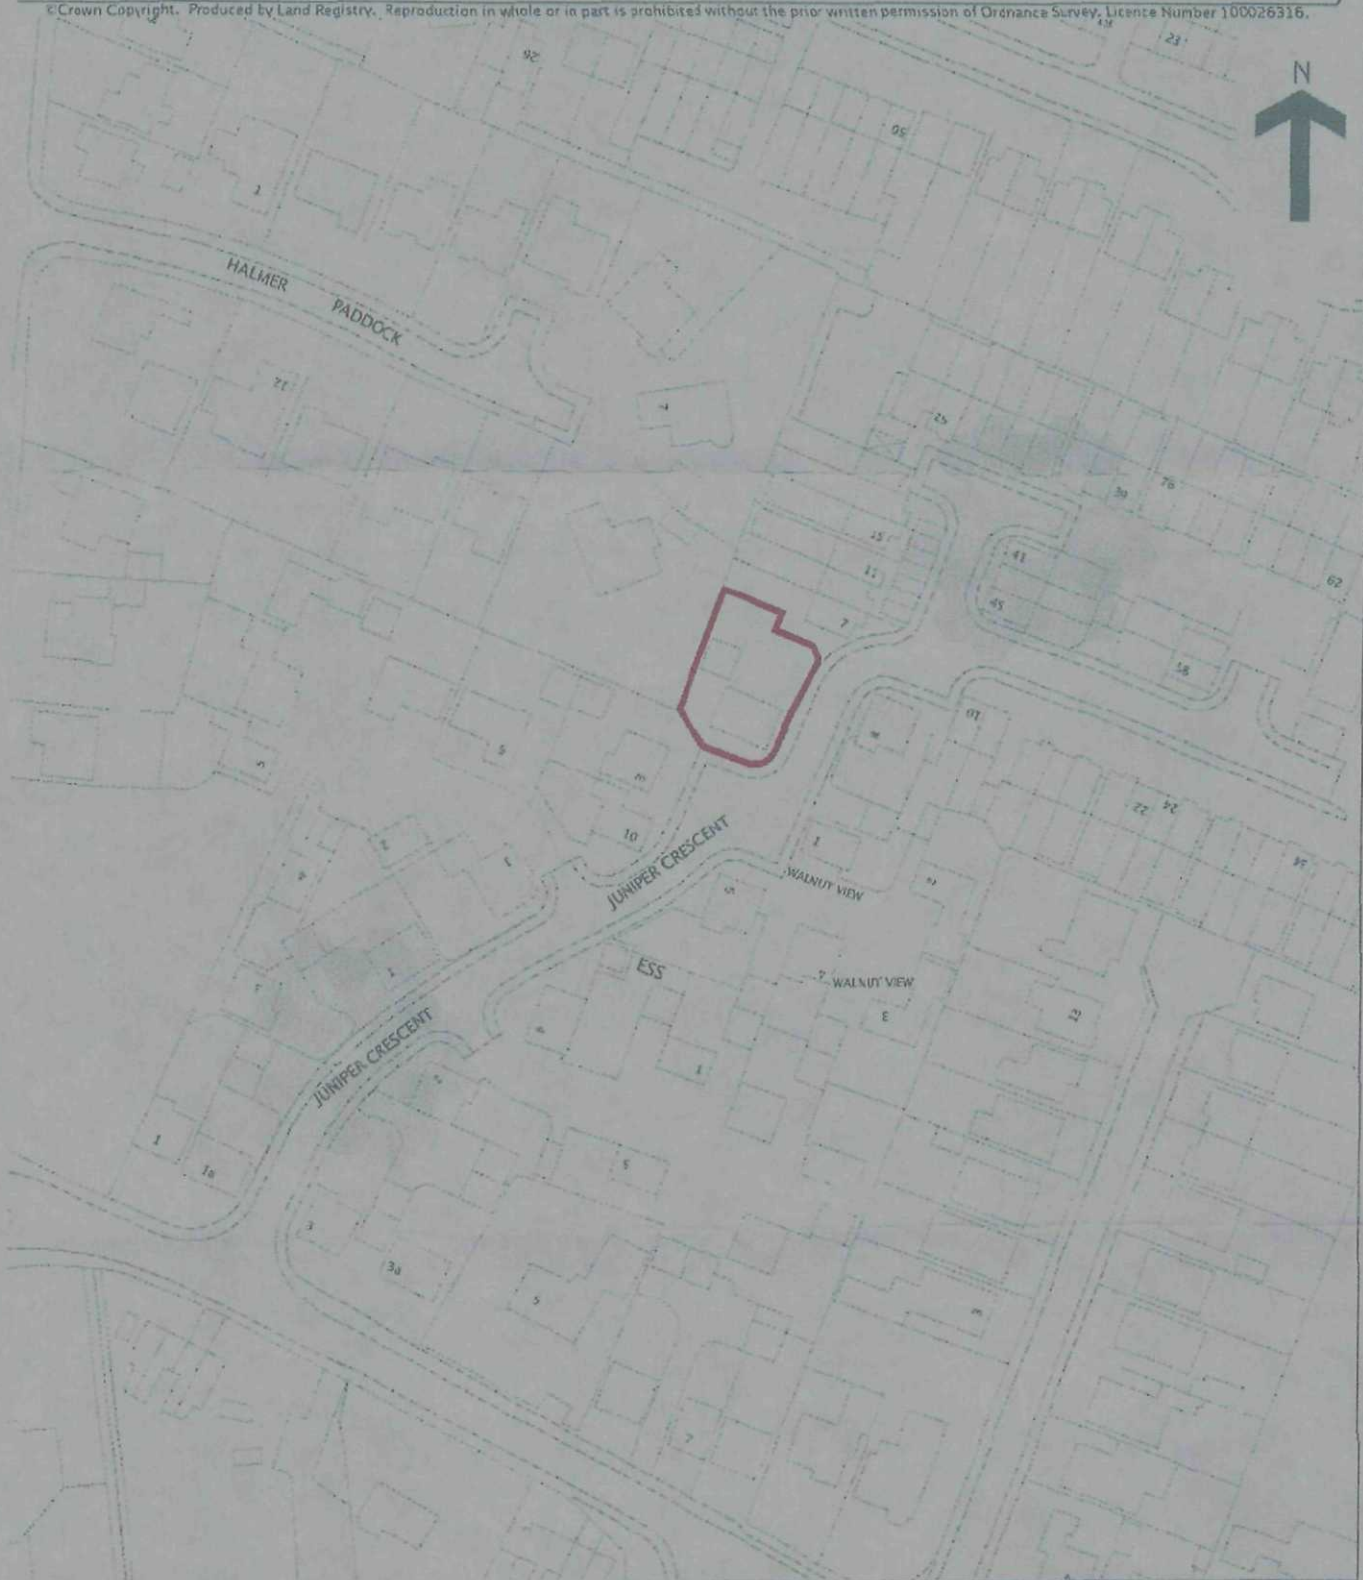

© Crown Copyright. Produced by Land Registry. Reproduction in whole or in part is prohibited without the prior written permission of Ordnance Survey. Licence Number 100026316.



SHDC
Planning & Development



29 MAR 2010

Ref: 0252-1c



Address **Spalding, Lincolnshire PE126FD**
UK

Notes **5 Juniper Crescent, Spalding,**
Lincs

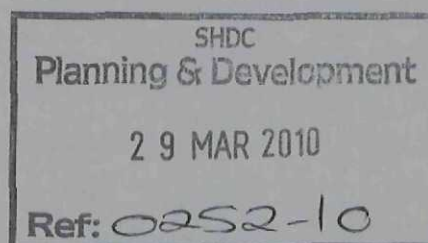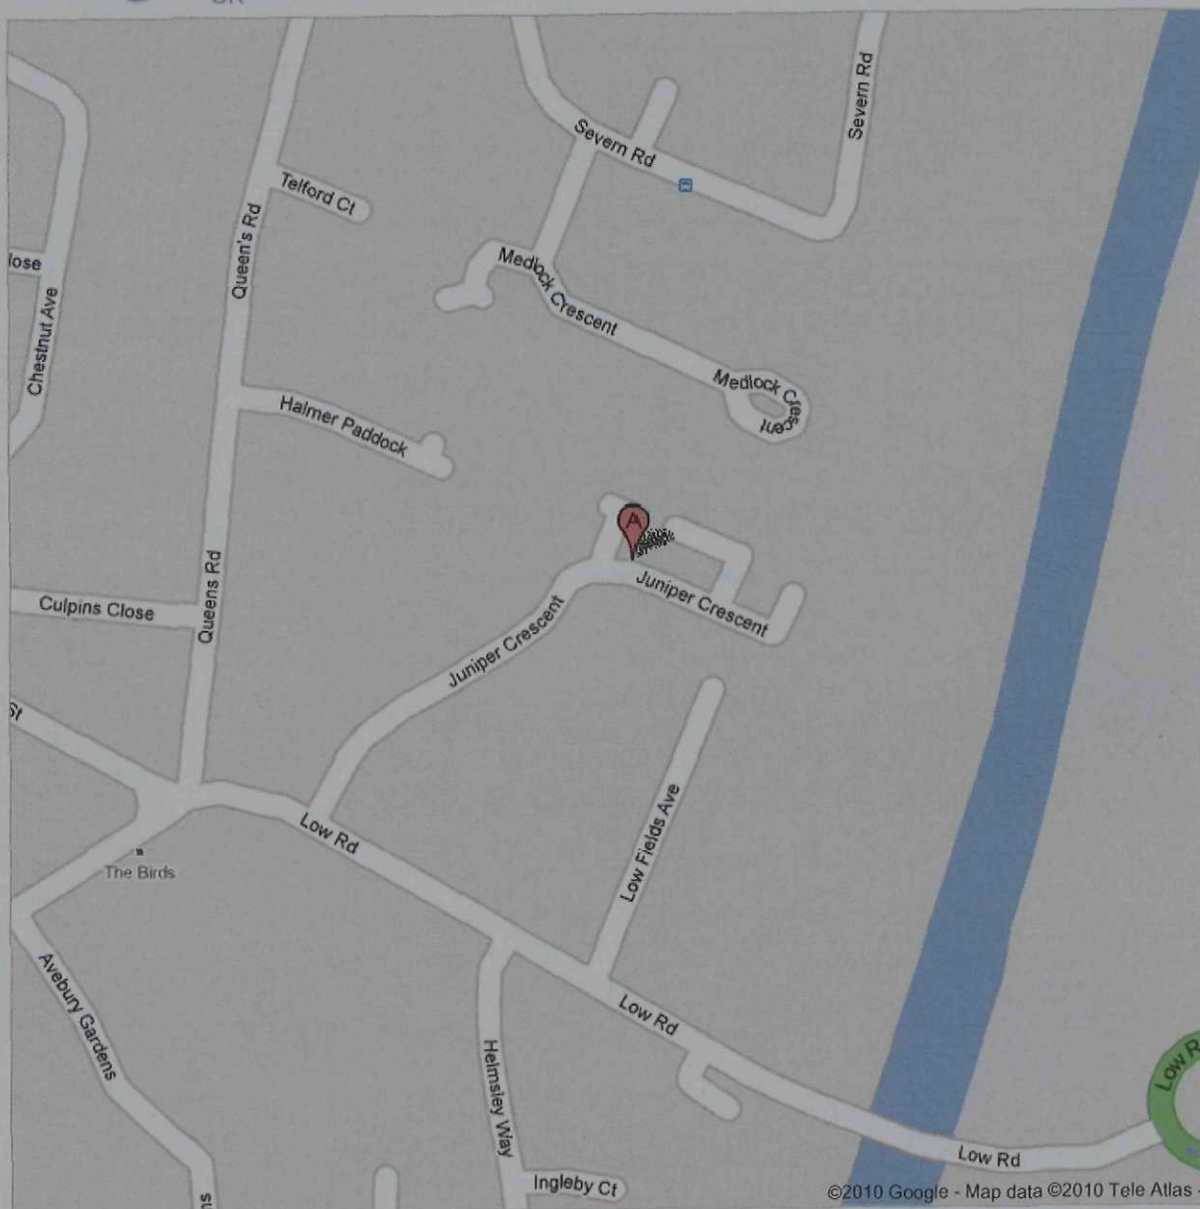


SHDC
Planning & Development

29 MAR 2010


Ref: 0252-10

↑
BACK GARDEN.

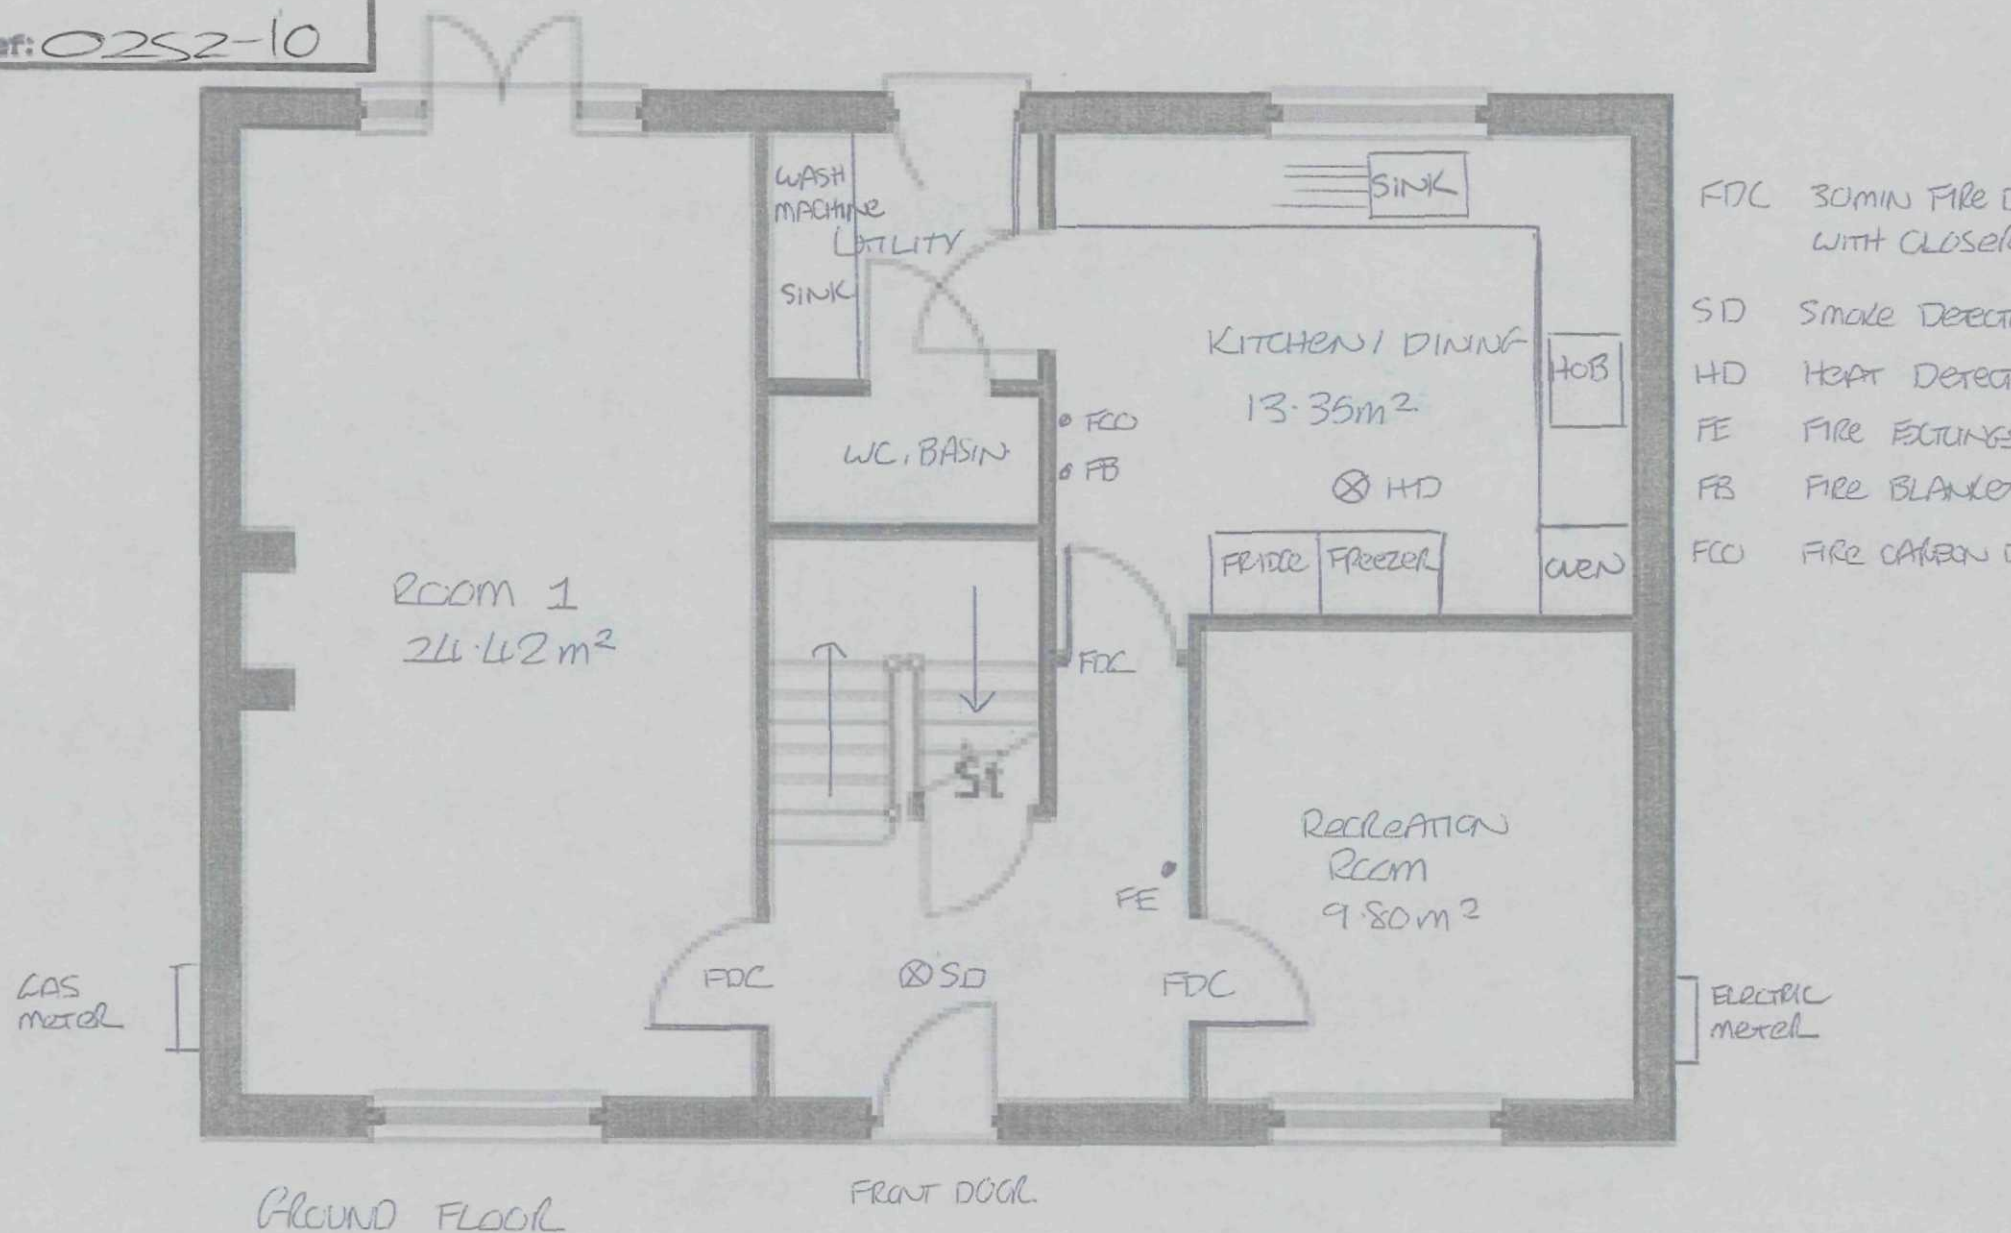

29 MAR 2010

Ref: 0252-10

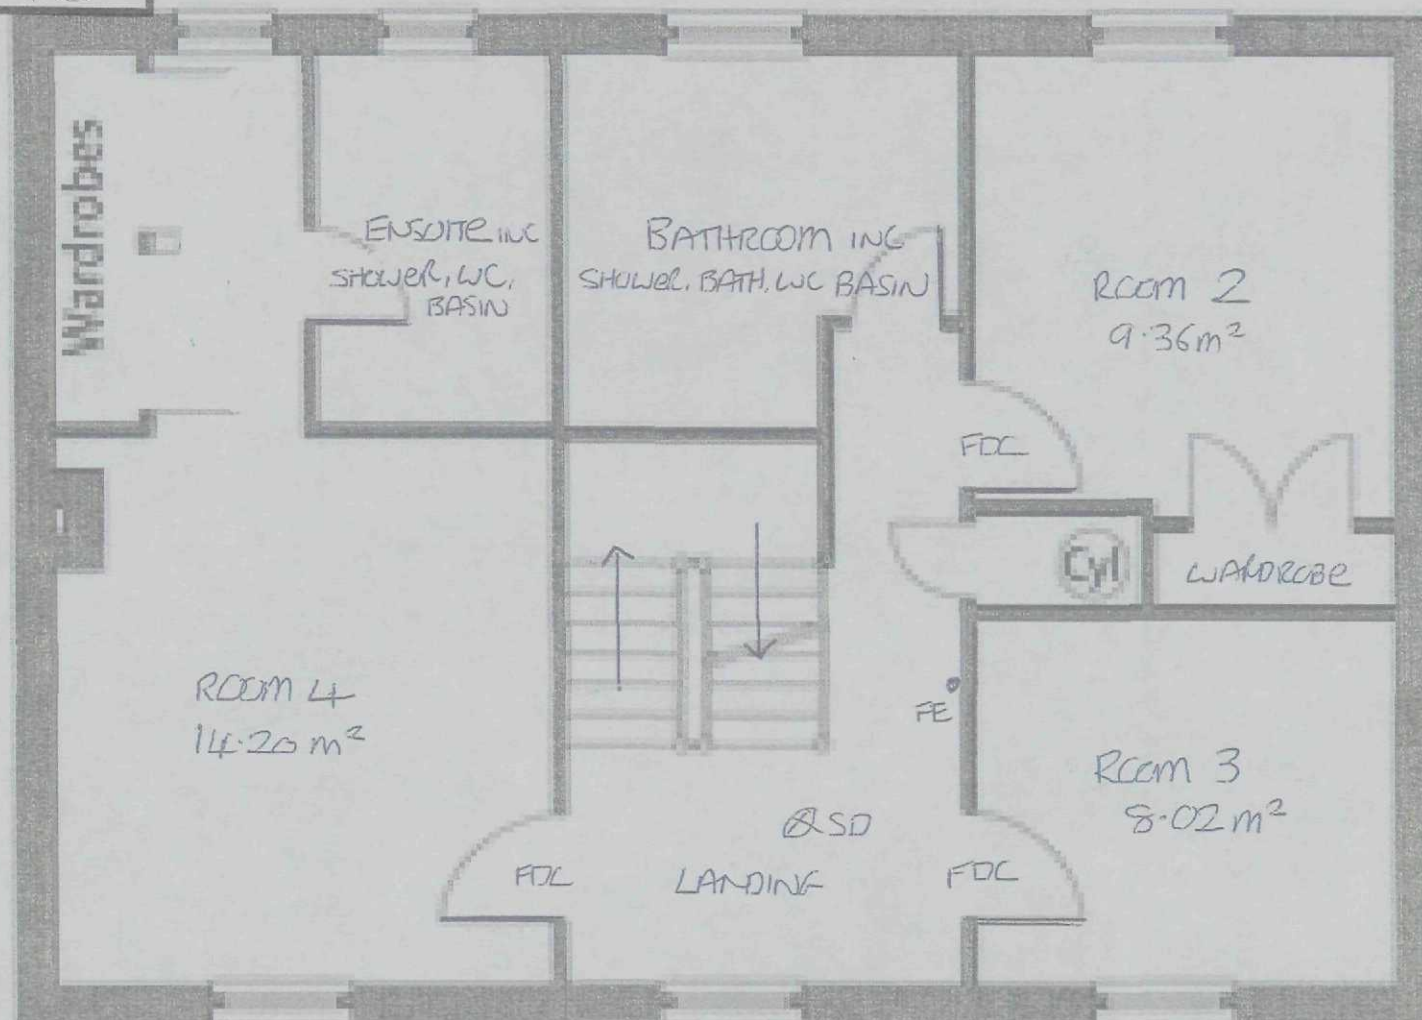

FIRST FLOOR


5 JUNIPER CRESCENT, SPALDING

SHDC

Planning & Development

29 MAR 2010

Ref: 0252-10

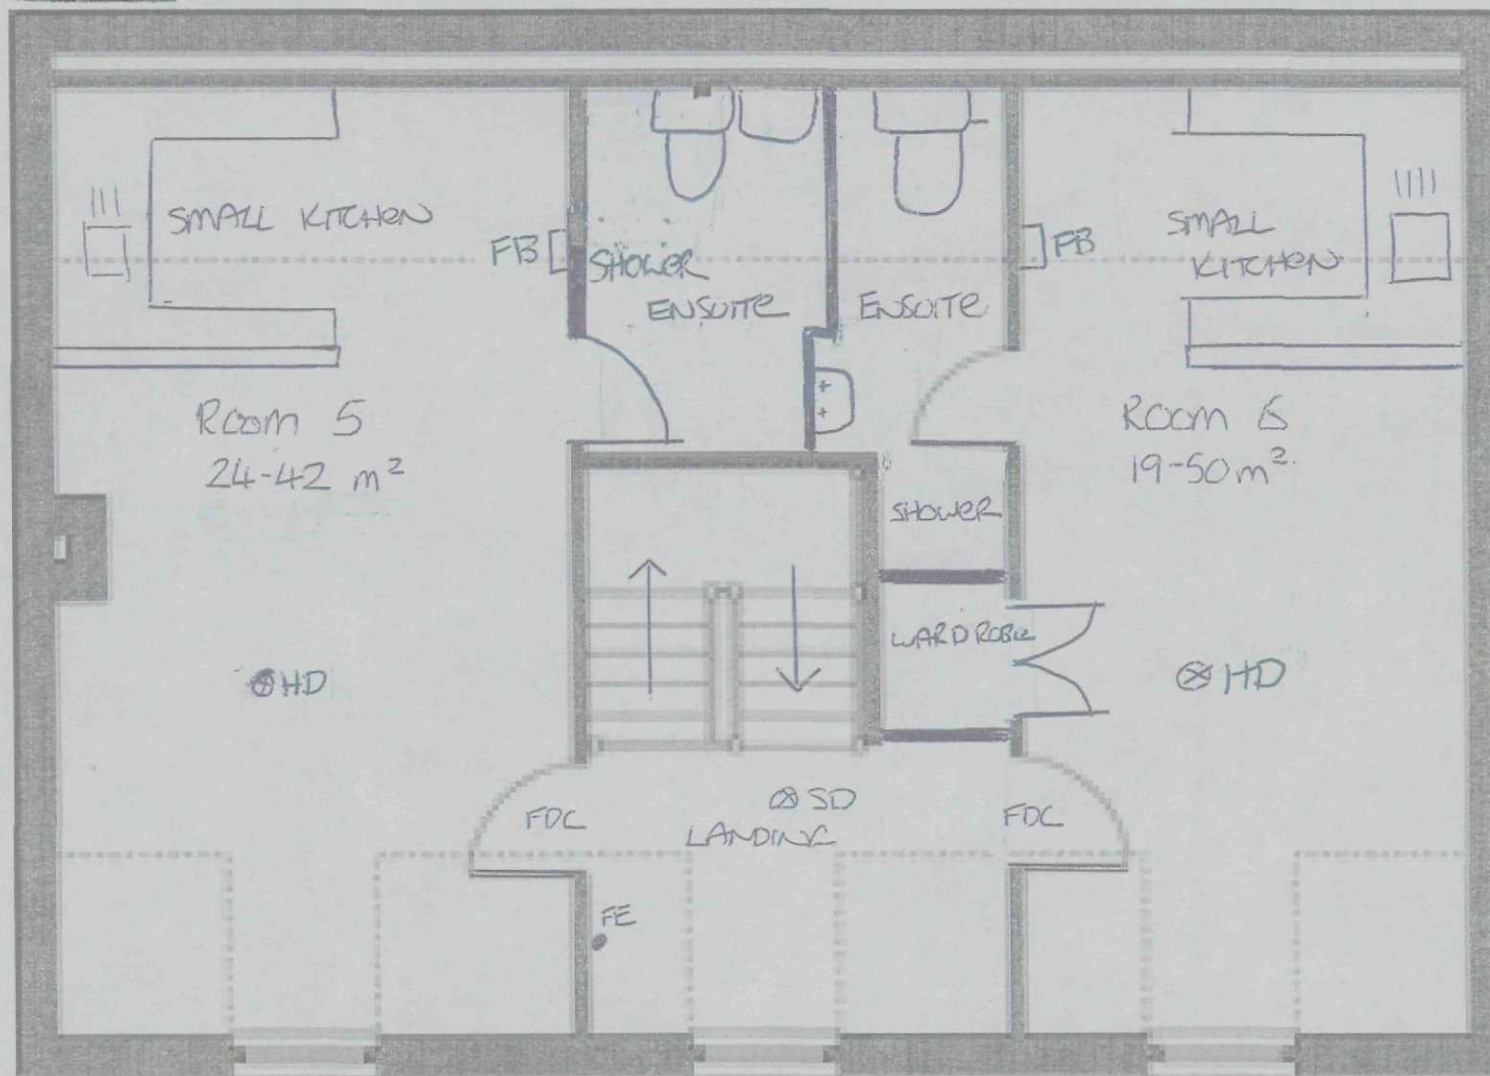


SECOND FLOOR

5 JUNIPER CRESCENT, SPALDING

PROPOSED GARAGE CONVERSION TO MANAGERS ACCOMMODATION
5 JUNIPER CRESCENT.

EXISTING
DOUBLE GARAGE.

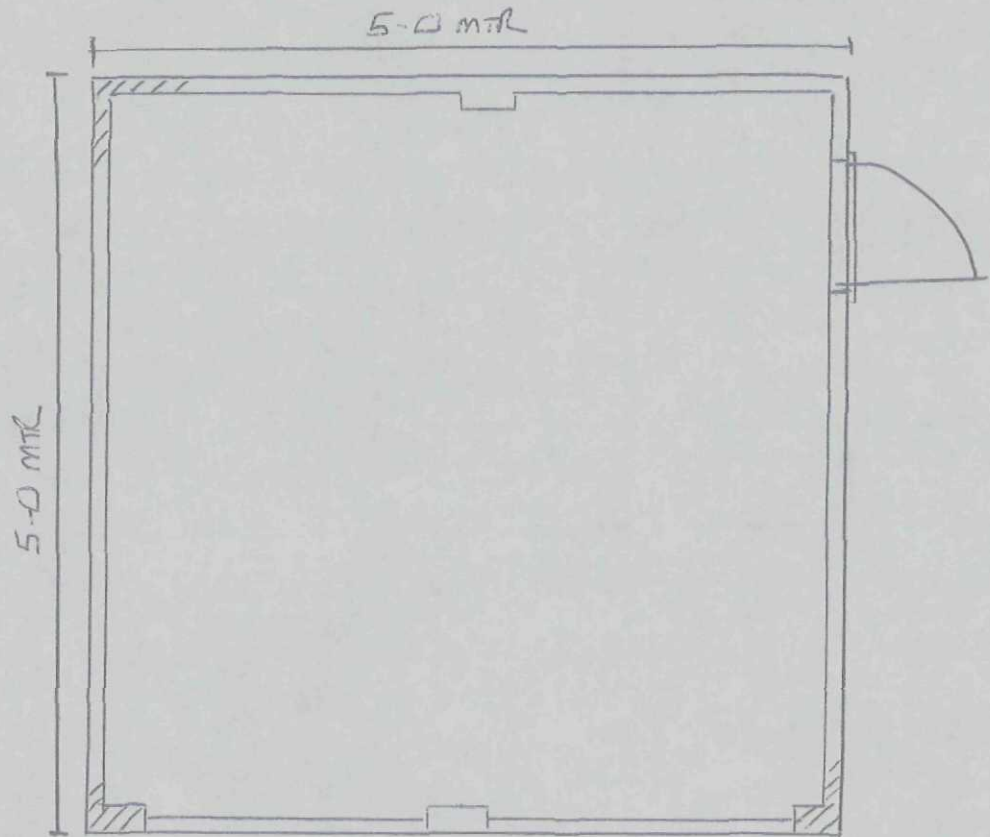


SHDC
Planning & Development
29 MAR 2010
Ref: 0252-10

PROPOSED MANAGERS
ACCOMMODATION

SCALE 1:50

WINDOWS OVERLOOKING BACKGARDEN

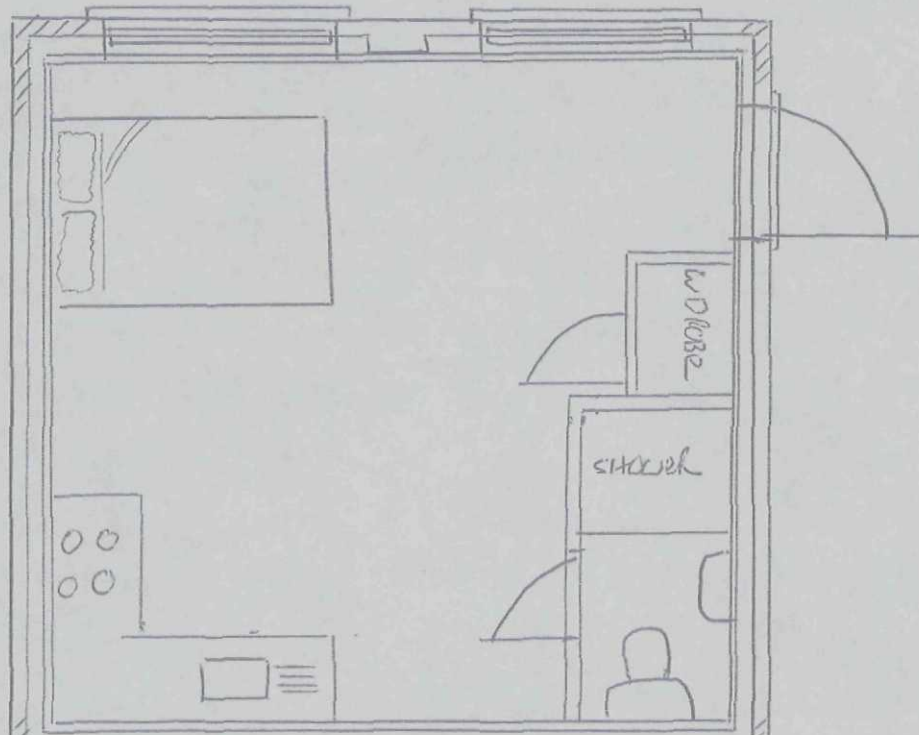


**5 JUNIPER CRESCENT
SPALDING**

EXISTING DETACHED DOUBLE GARAGE ELEVATIONS



REAR ELEVATION

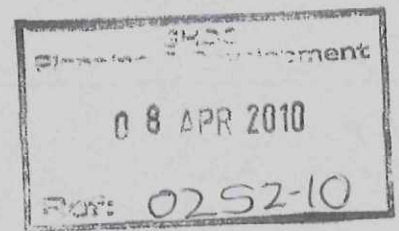

FRONT ELEVATION




SIDE ELEVATION

**5 JUNIPER CRESCENT
SPALDING**

PROPOSED DETACHED DOUBLE GARAGE ELEVATIONS



REAR ELEVATION

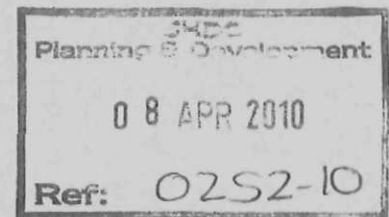

FRONT ELEVATION



SIDE ELEVATION