

Copyright is reserved by them and the drawing is issued on the condition that it is not copied, reproduced, retained, or disclosed to any unauthorised person, either wholly or in part without the consent in writing of Hyder Business Services.


HIGHWAYS & PLANNING
DIRECTORATE

Hyder


Tel: 01522 542111 Fax: 01522 552611

Project No.	Drawing No.	Revision
-------------	-------------	----------


DC675 1

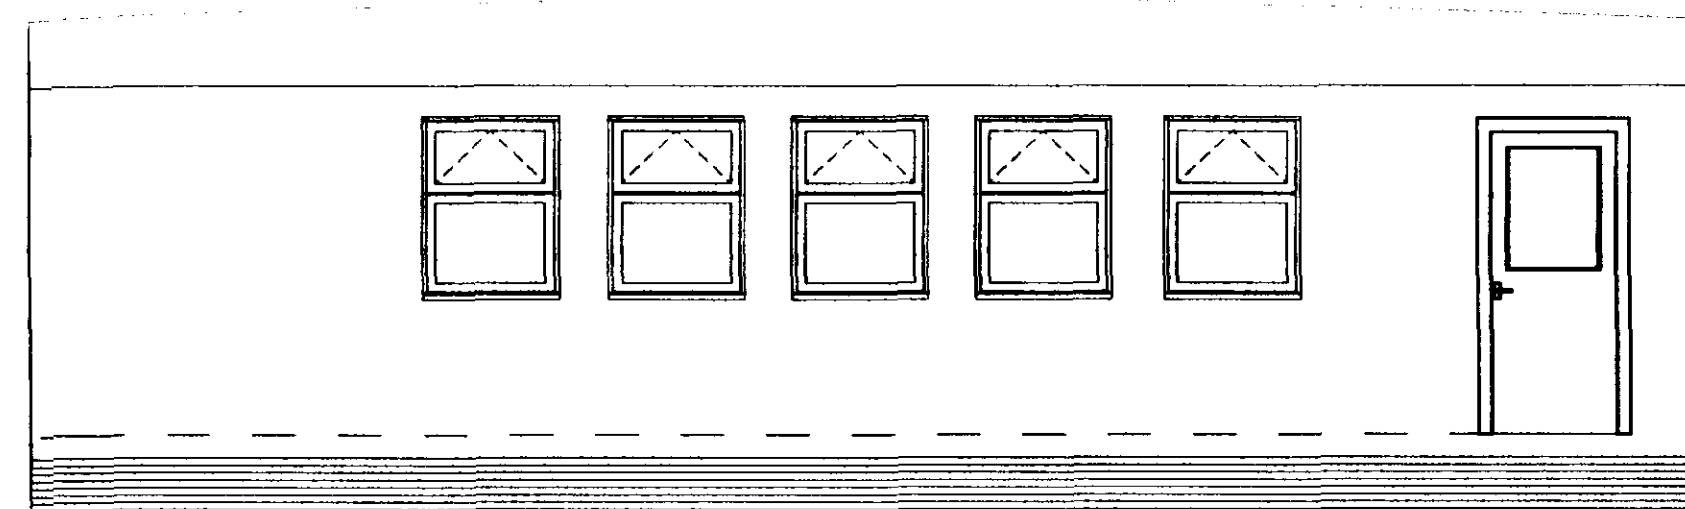


Front Elevation

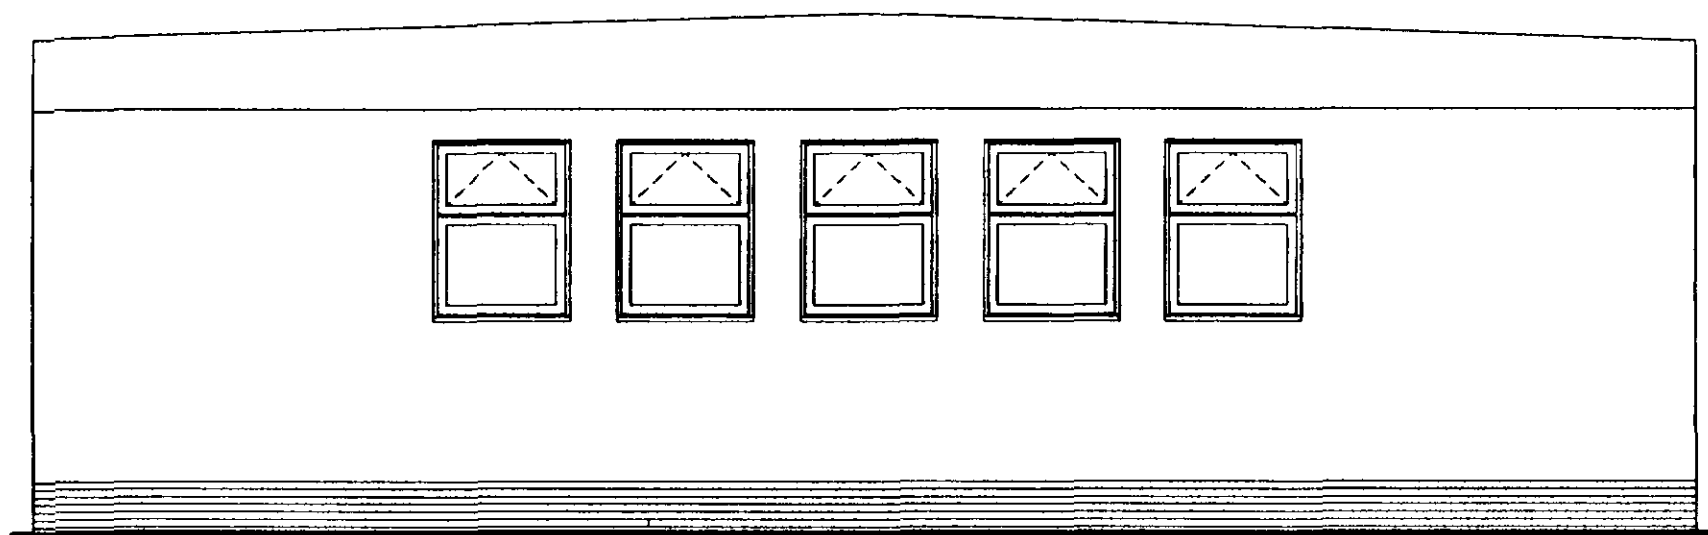

Rear Elevation

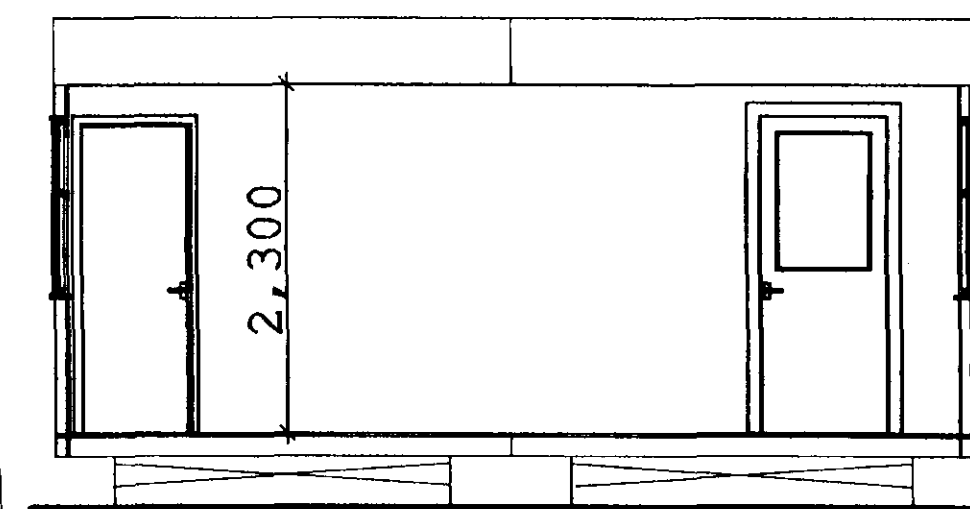

Section

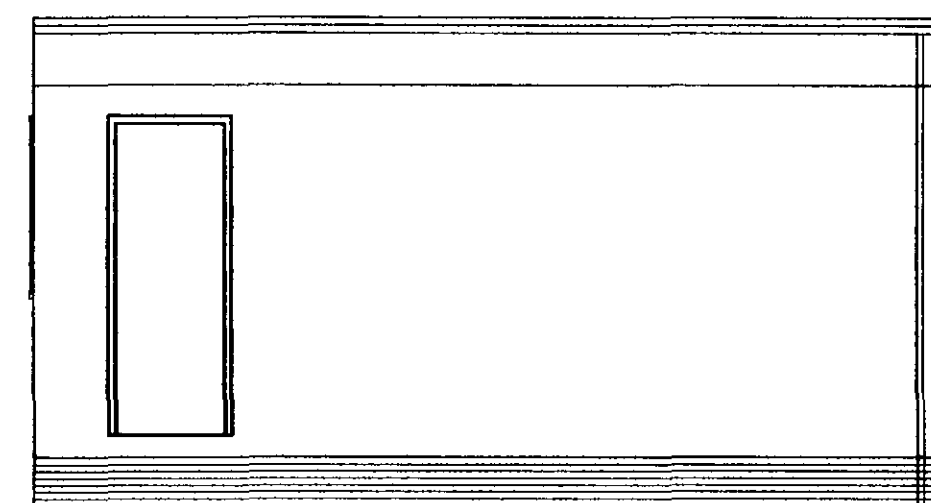


Side Elevation

AL-Automatic Light Sensor
 SP-Spur Point(For optional extra water heater)
 RB-Wall mounted roller board supplied by LCC
 H-Heater with guard
 PB-Pinboard
 ES-Double switched power socket(4no)
 TV-TV aerial socket
 FE-Fire extinguisher supplied by LCC
 D-Distribution board & programmer
 WH-Water heater
 VB-Vertical blinds to all classroom windows
 FT-Frost stat
 TH-Tubular heater at high level
 T-Room stat
 HD-Hand Dryer


BASE UNIT HEIGHTS
 Infants-700mm
 Junior-775mm
 Secondary-850mm

CLOAKROOM FIXTURE HEIGHTS

	Infant	Junior	Secondary
Seat	290mm	340mm	390mm
Pegs	1090mm	1250mm	1540mm
Shelf	1200mm	1380mm	1690mm

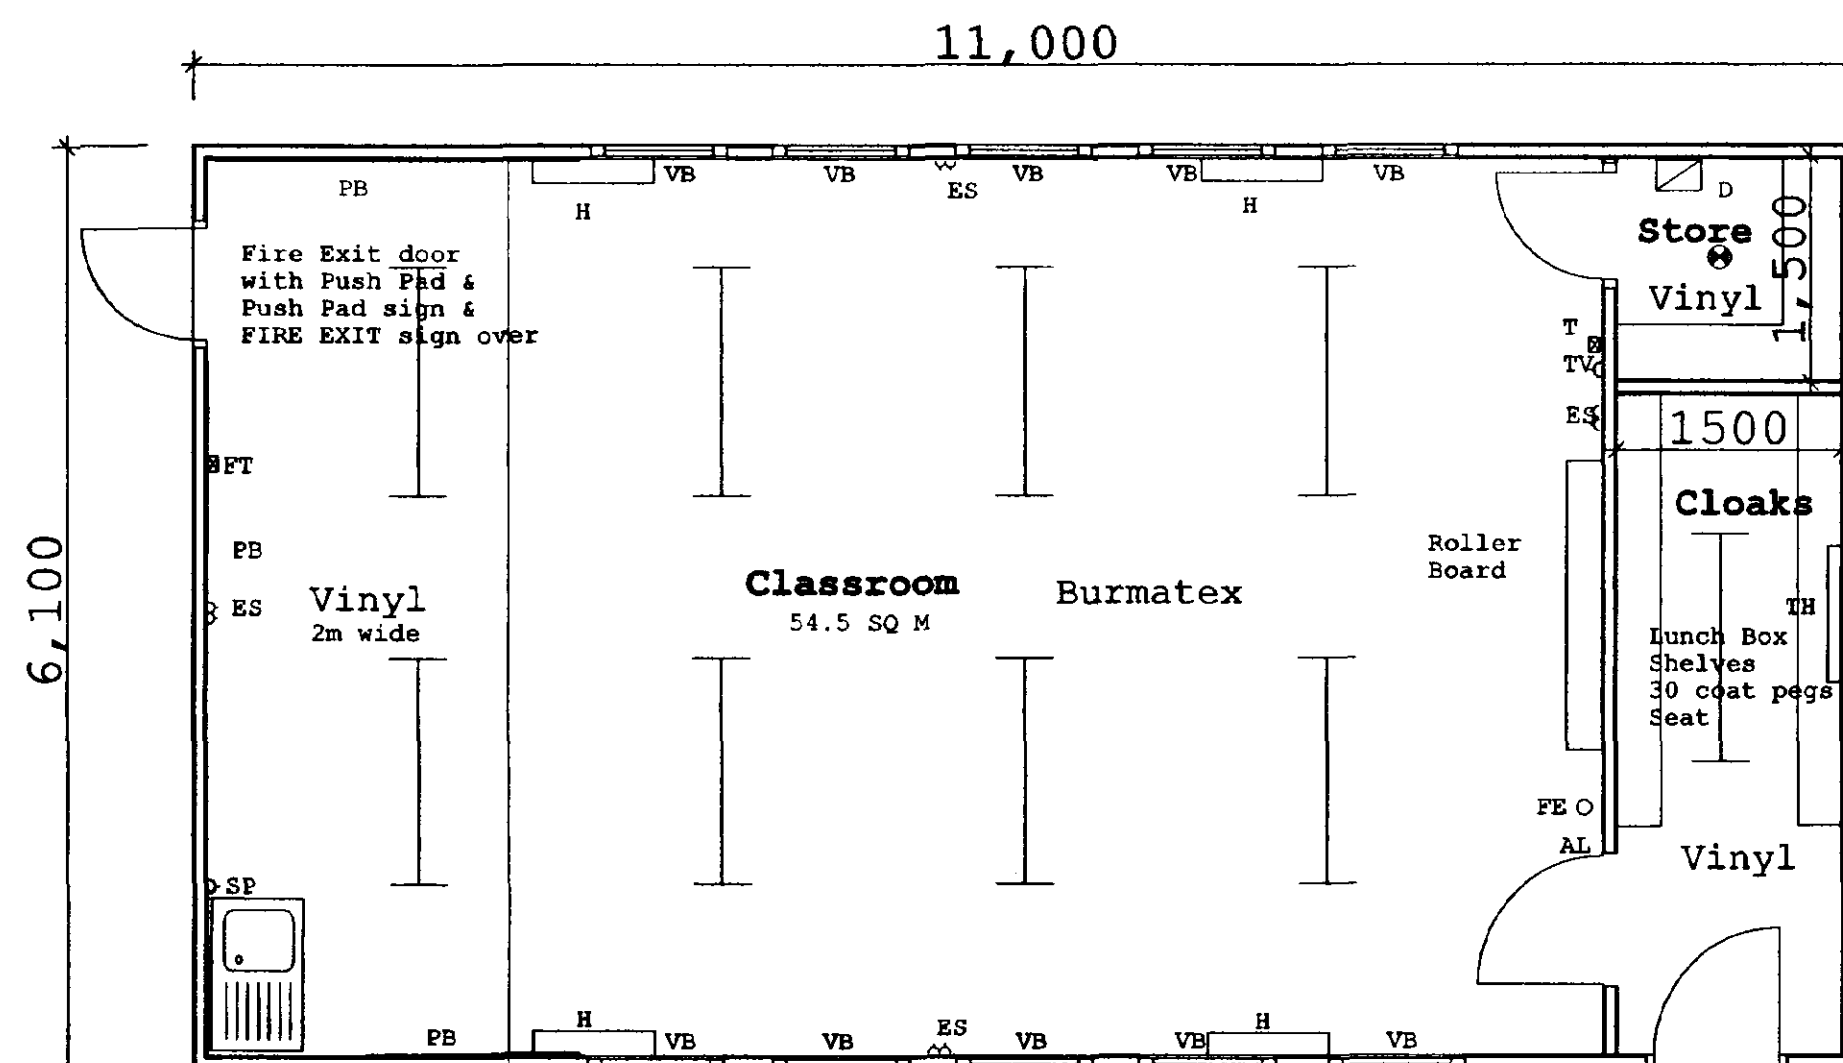

Plan Type A
 Type B as Type A but handed

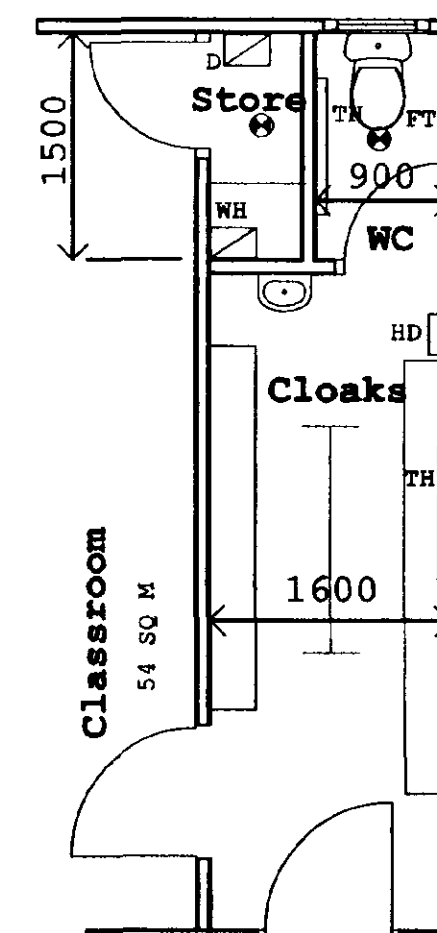

Plan Type C as Type A but with
 a toilet and smaller store
 Type D as Type C but handed

Painted plywood fascia
 Black PVCu gutters
 PVCu double glazed windows
 Plywood cladding with a
 green textured finish
 Slatted stained skirting

L.C.C.
 21 FEB 2001
 HIGHWAYS & PLANNING
 DIRECTORATE

**RELOCATABLE
 CLASSROOM UNIT**

**STANDARD SINGLE
 CLASSROOM UNIT**

PROPERTY DIVISION
 County Offices, Newland
 Lincoln LN1 1ZA
 Telephone 01522 552701 fax 01522 552611

PD/S/1

scale 1:50 date January 2000



SOUTH LINCOLNSHIRE
 HOUSING & PLANNING
 02 MAR 2001
 Ref: 02SS161
LINCOLNSHIRE COUNTY COUNCIL
 Finance & Resources Directorate