




BLOCK PLAN 1:500

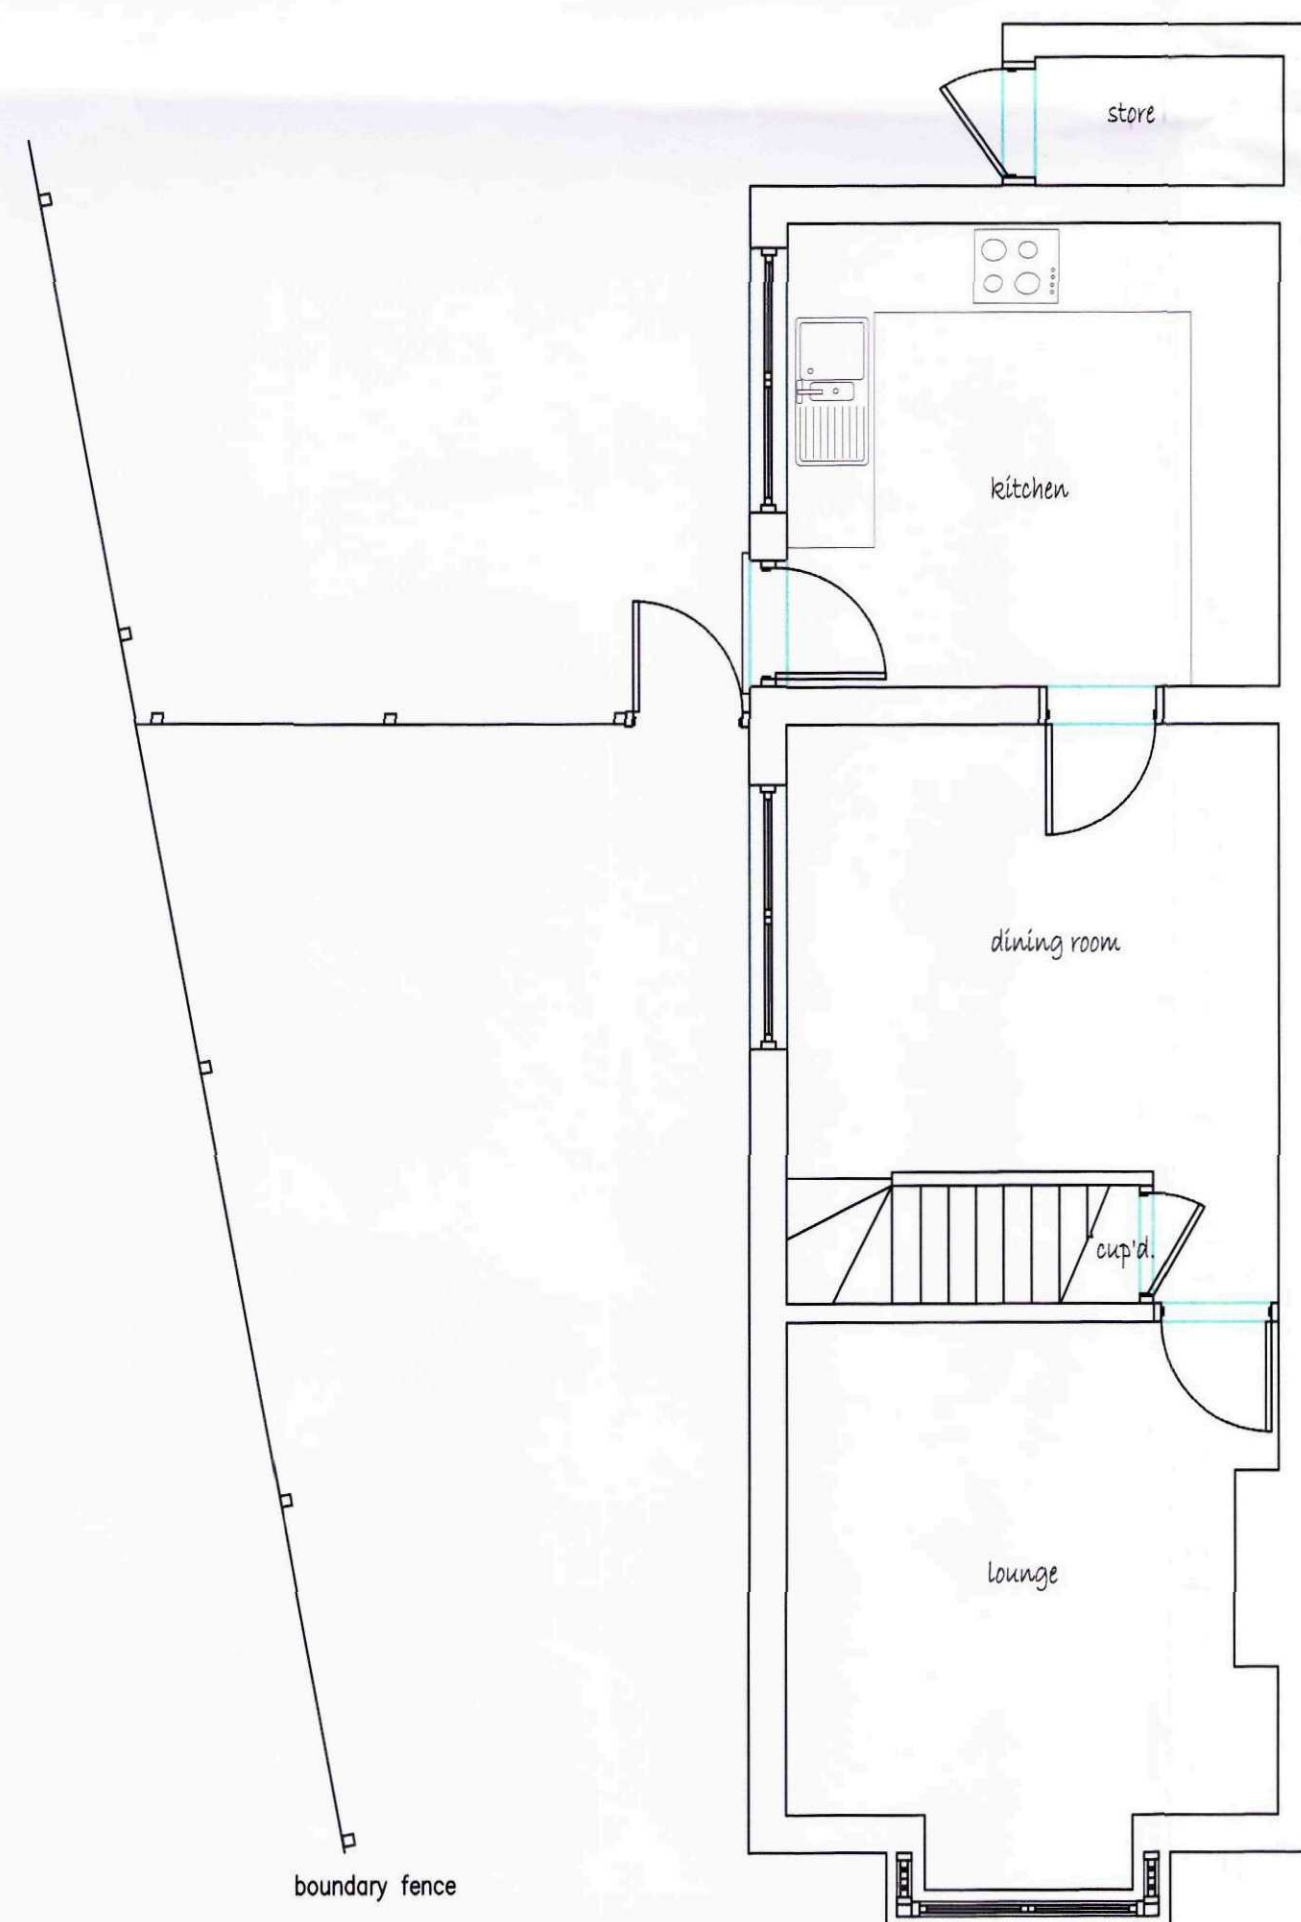


SITE PLAN 1:1250

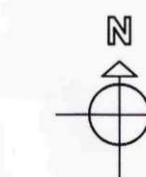


EXISTING GROUND FLOOR PLAN

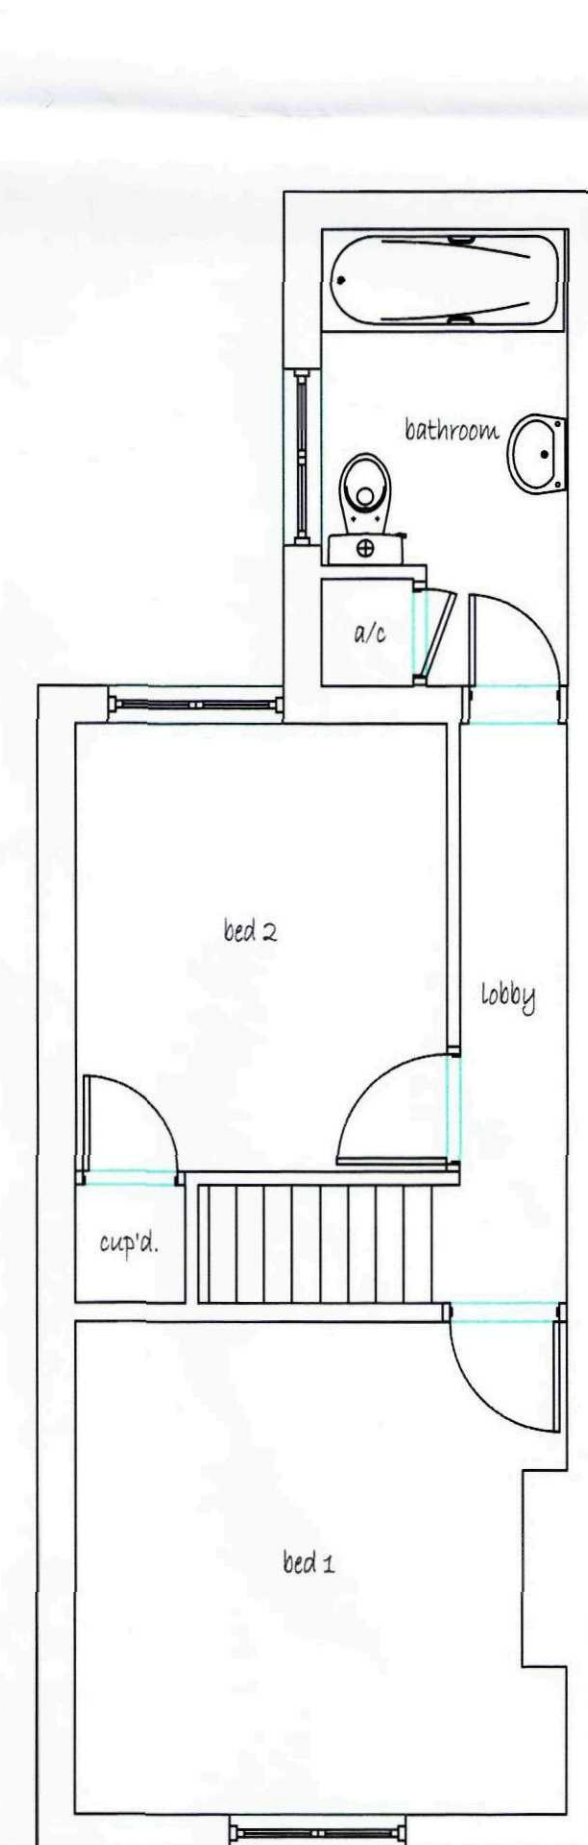

EXISTING FIRST FLOOR PLAN

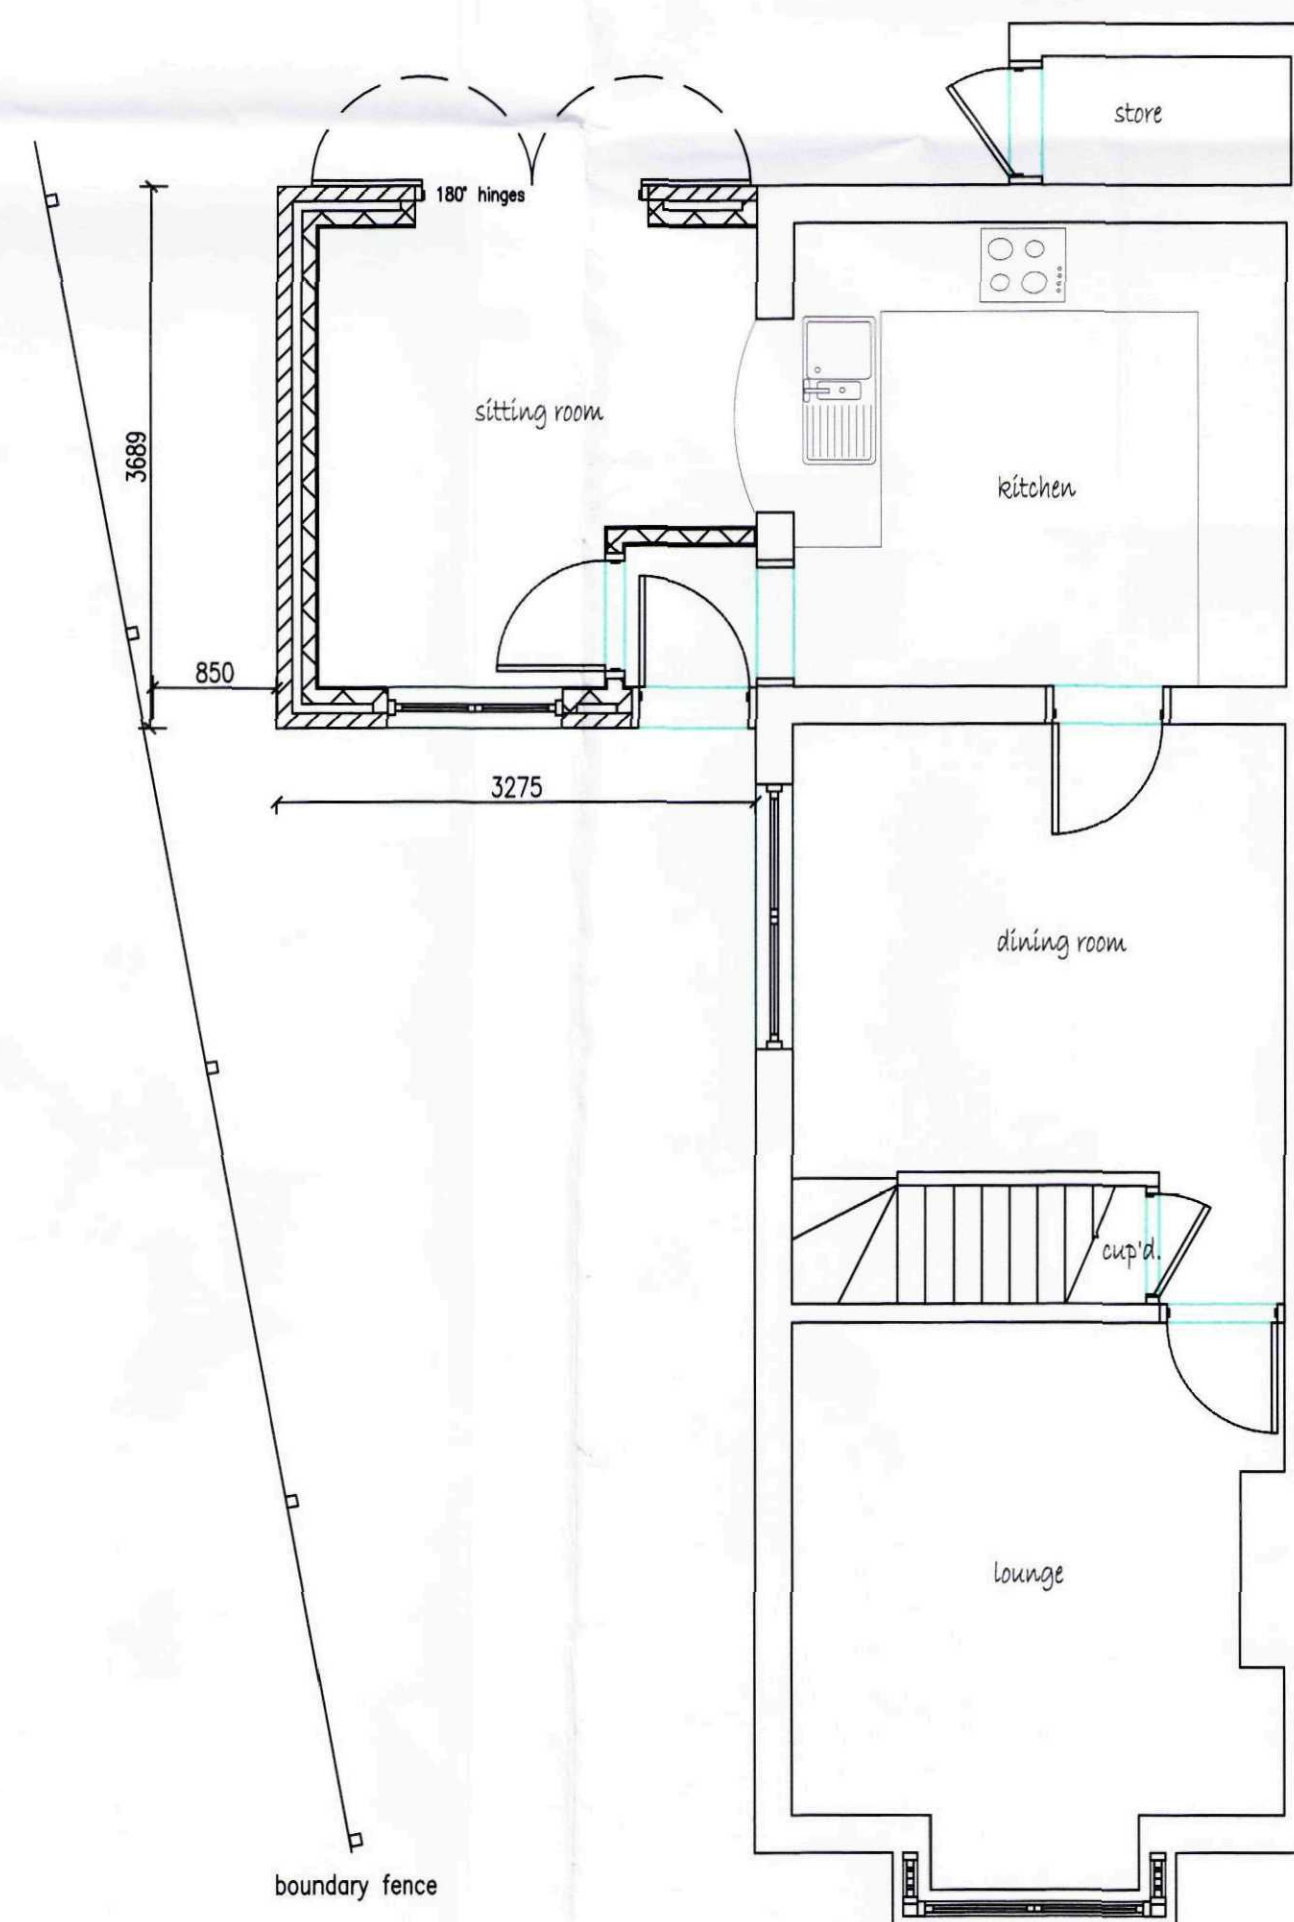

PROPOSED GROUND FLOOR PLAN

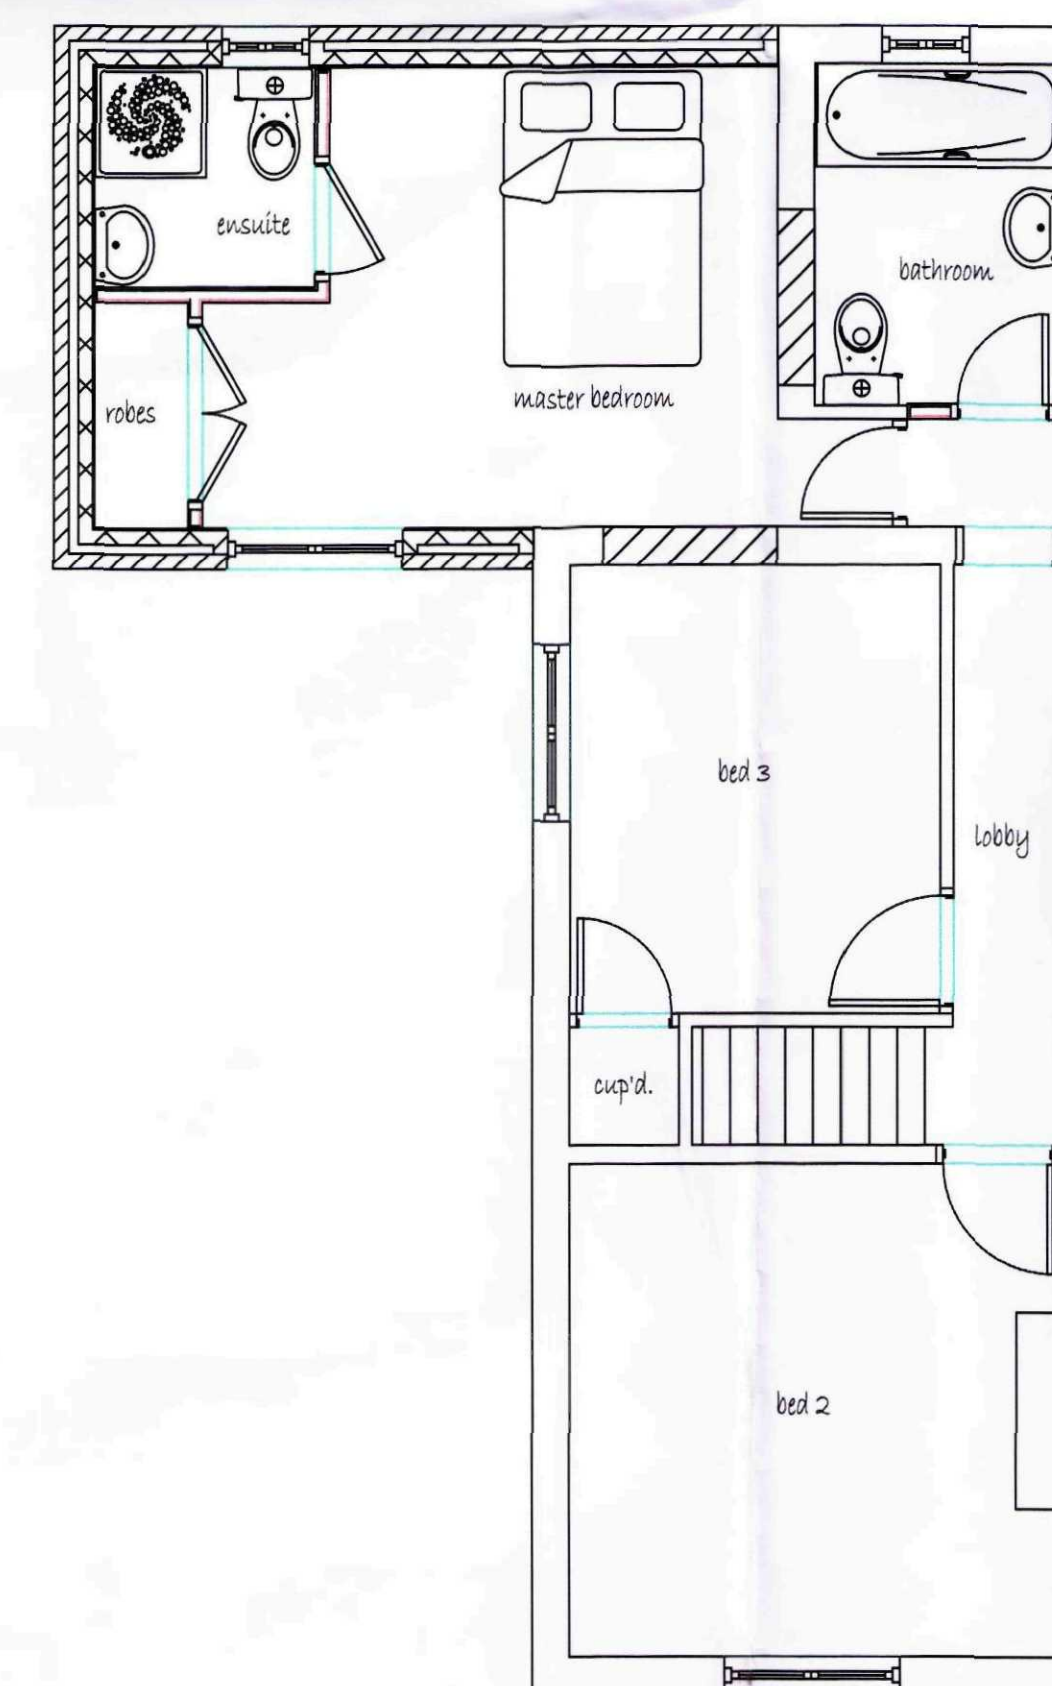


PROPOSED FIRST FLOOR PLAN

[illegible]

Ref:	Revision:	Date:
------	-----------	-------

WENMAN DESIGN SOLUTIONS Ltd.

2 Austendyke Road
Weston Hills
Spalding
Lincs. PE12 6BX
Tel : 01775 724171
Fax : 01775 720445
Mobile : 0784 1718457
enquiries@wenmanbui

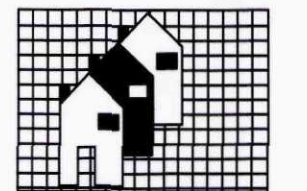

Project: PROPOSED TWO STOREY EXTENSION

Client: MR. & MRS. VERE
38 CLEY LAKE
SPALDING
LINCS.

AMENDED PLAN

Ref. A1

DRAWING:

EXISTING GROUND FLOOR PLAN
EXISTING FIRST FLOOR PLAN
PROPOSED GROUND FLOOR PLAN
PROPOSED FIRST FLOOR PLAN
EXISTING ELEVATIONS
PROPOSED ELEVATIONS

DRAWING N°: WEN/1421/11/00	DATE: MARCH 2011
-------------------------------	---------------------

DRAWN BY: RW	SCALES: 1:50 1:100
-----------------	-----------------------

[illegible]SHDC
Planning & Development

11 APR 2011

Ref: 0255-11