



Front Elevation

Scale 1:50

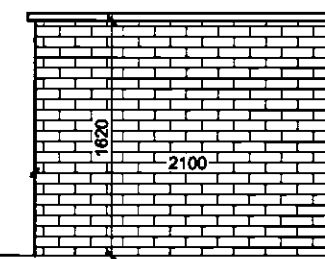


Side Elevation

Scale 1:50

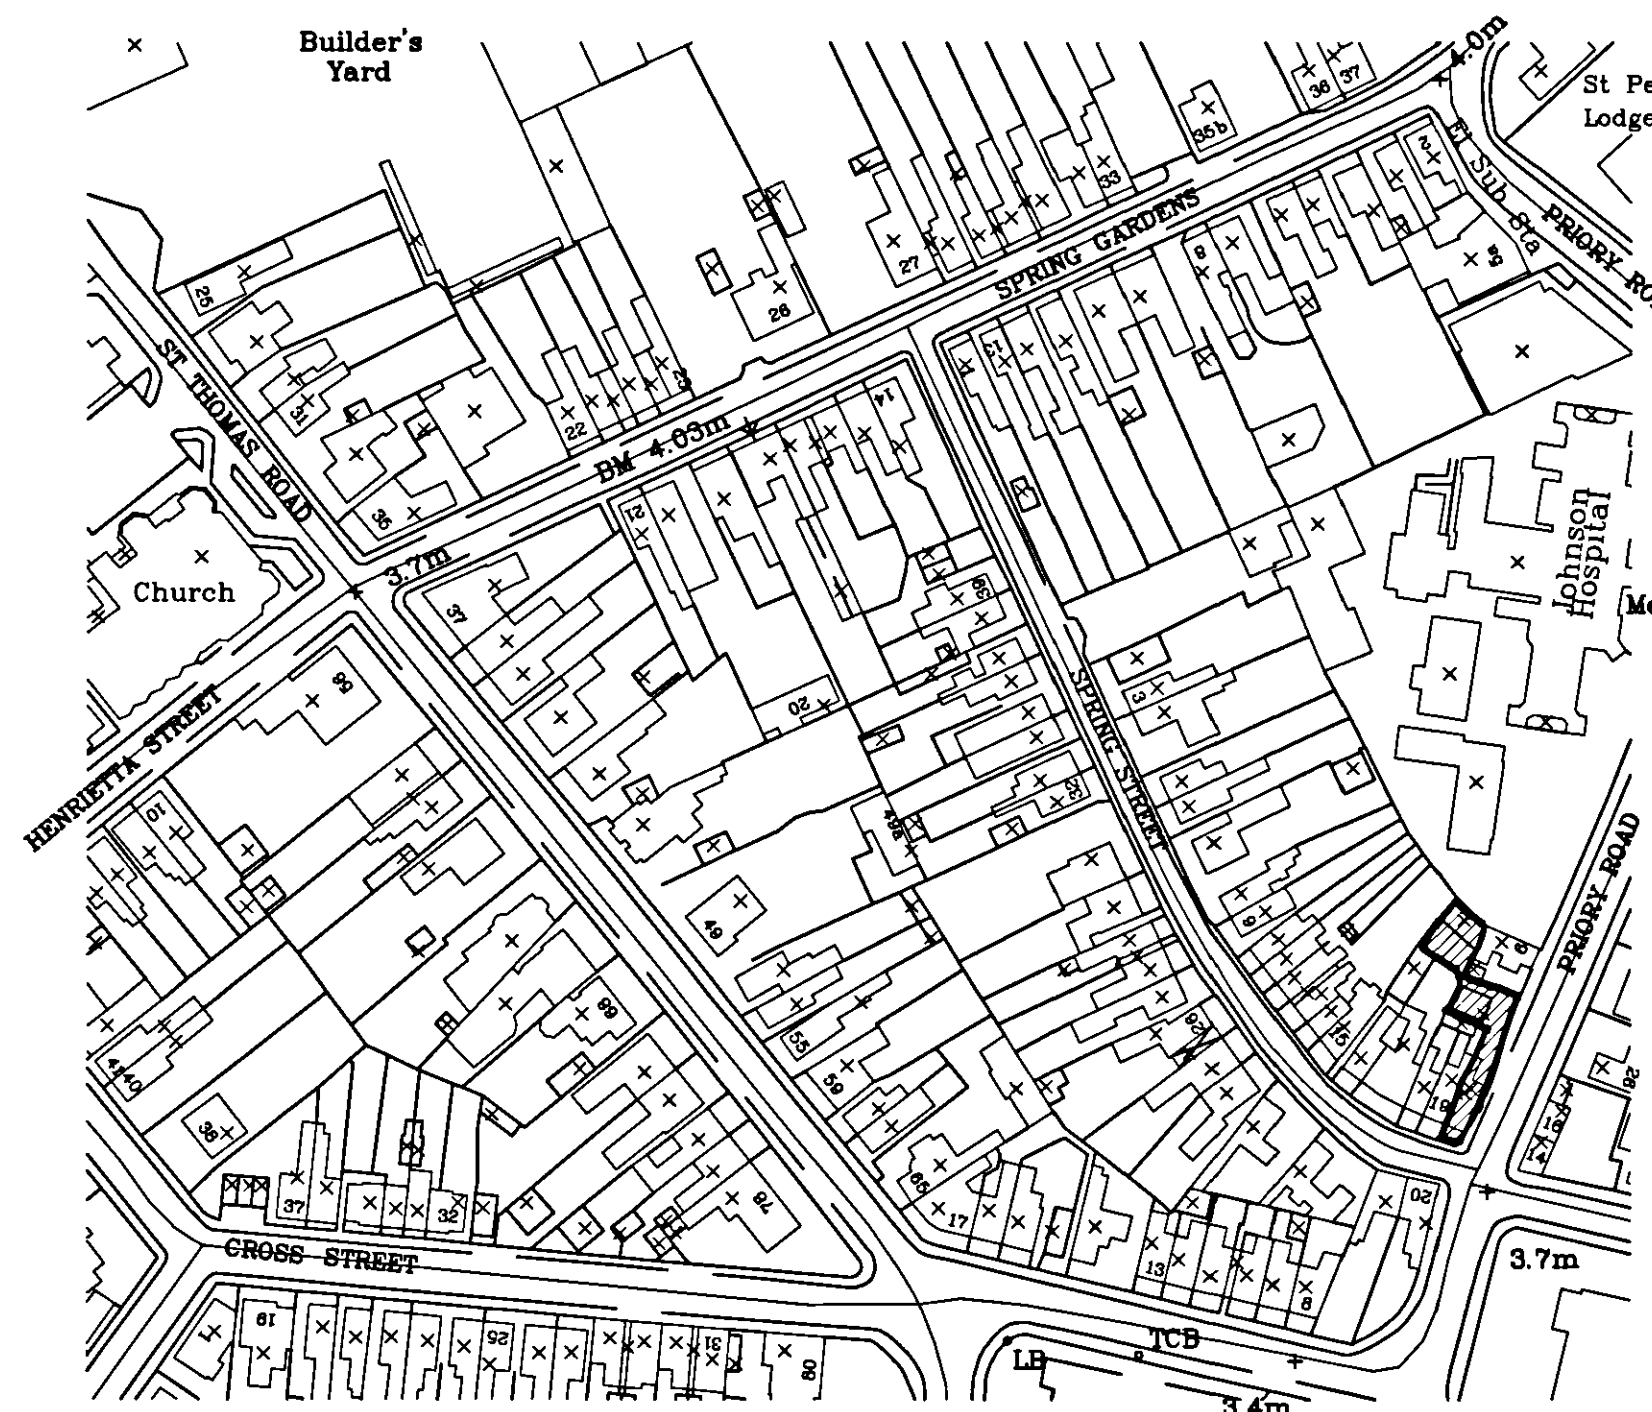


Site Location Plan

Scale 1:1250

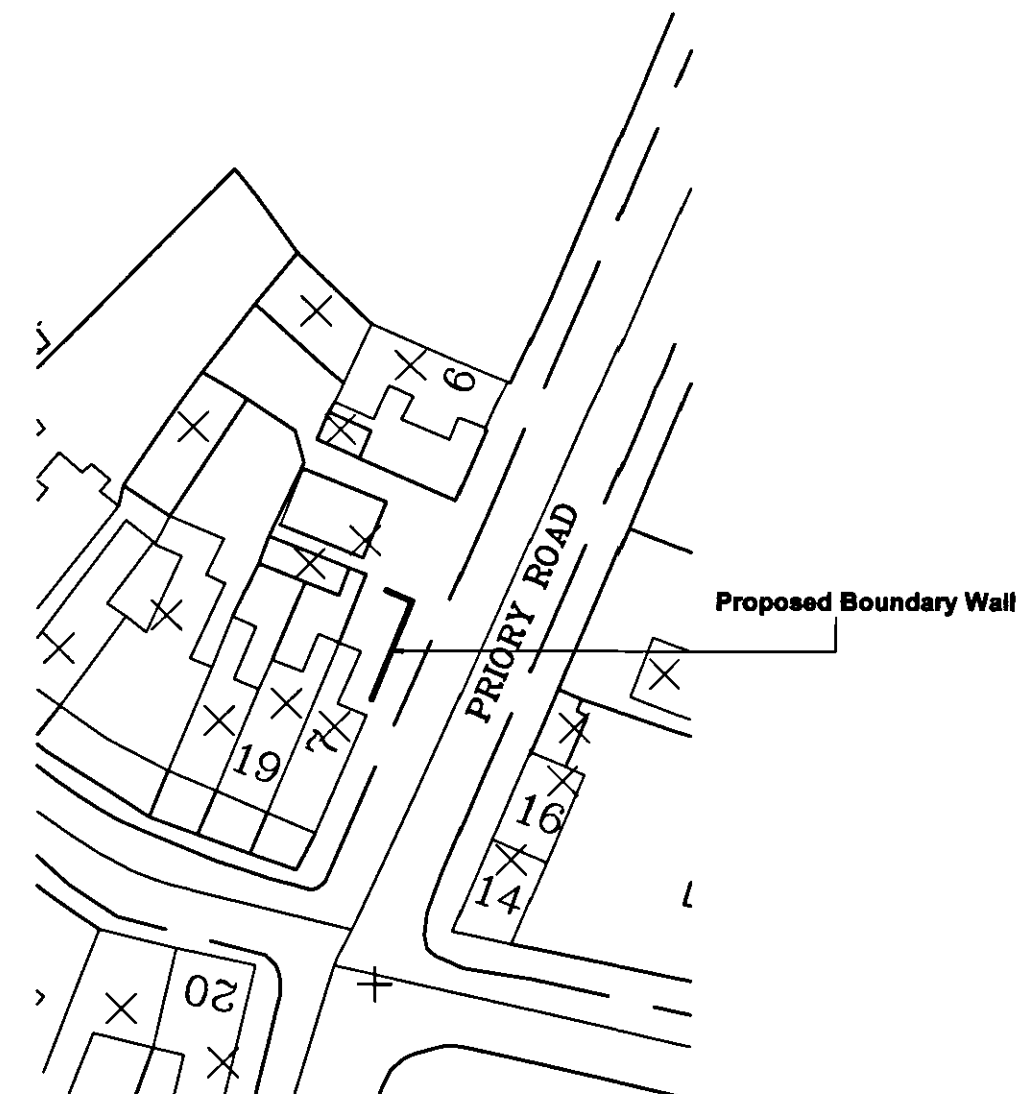

Site Block Plan

Scale 1:500

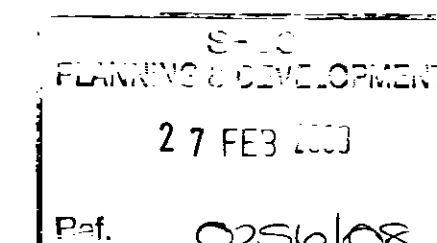

Client :
Mr M Ford
7 Priory Road
Spalding
PE11 2XF

Site :
**Retrospective
Replacement Front
Boundary Wall**

Drawing Title
**Site Location,Block
Plan & Elevations**

remway
Design Ltd
2nd Floor - 5 Sheepmarket
Spalding
PE11 1BH
Tel : 01775 768 921
e-mail: enquiries@remwaydesign.co.uk

Date : Jan 08 Scale : As Noted

Drawing No:
1568 - 01

DL 1568