
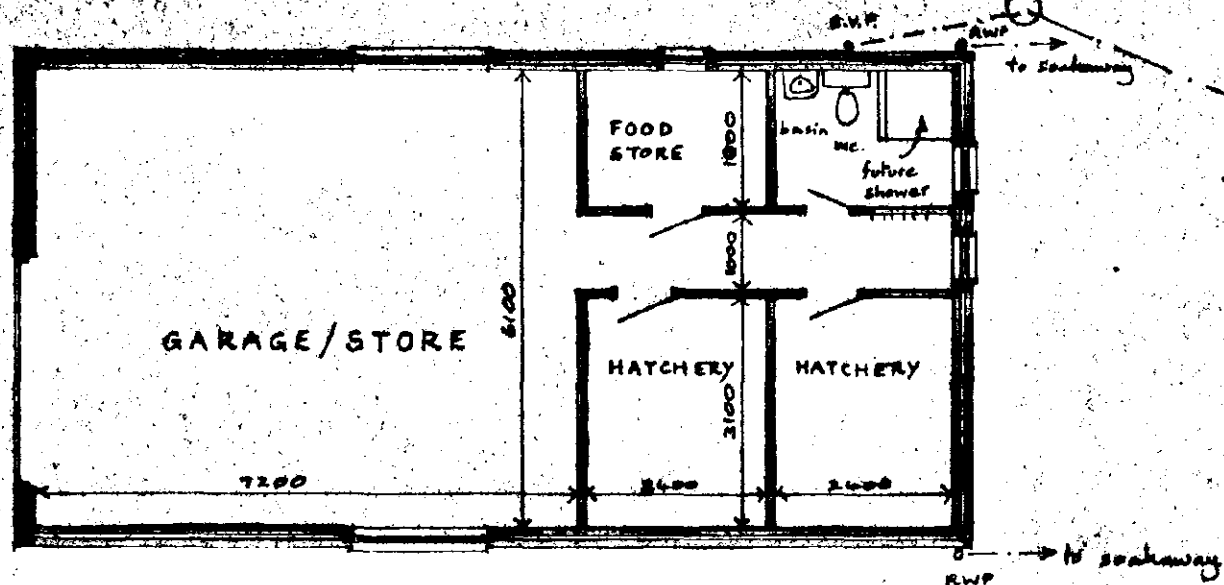
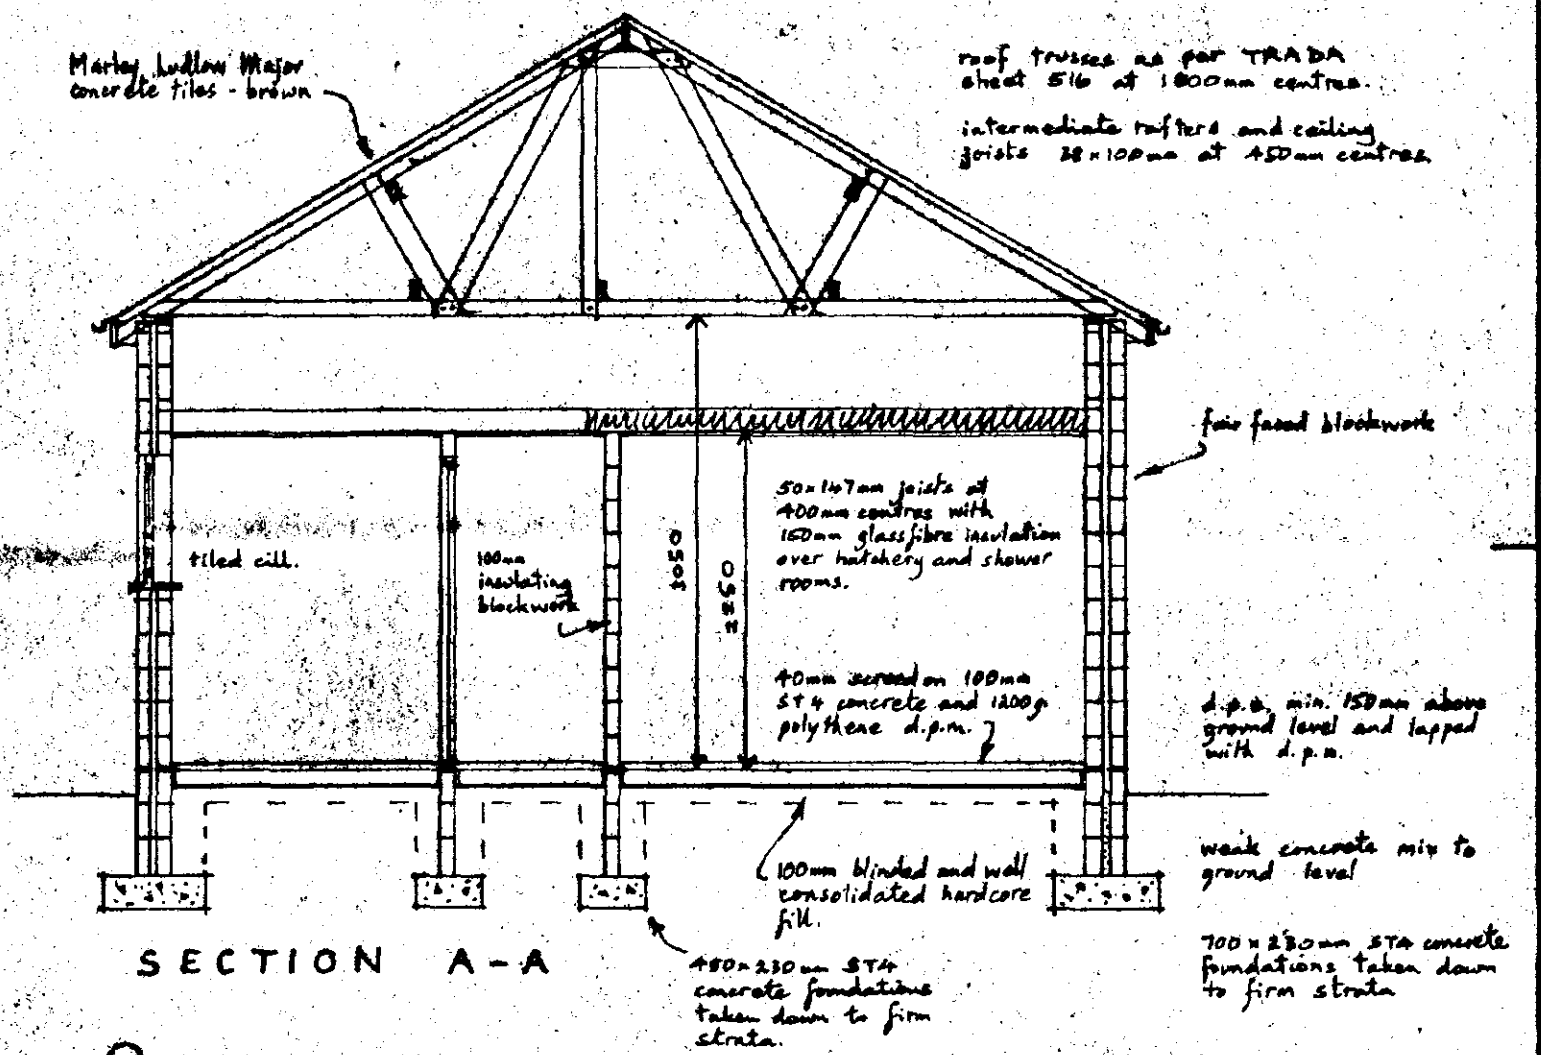
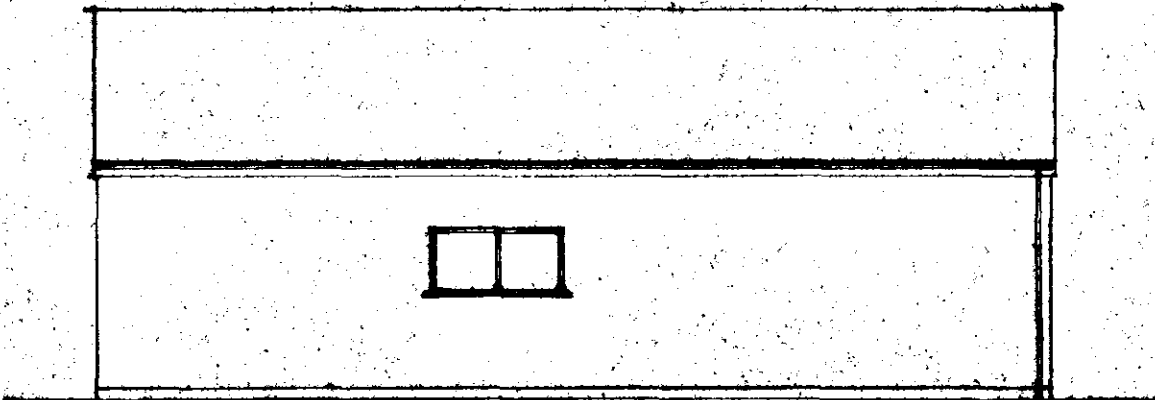
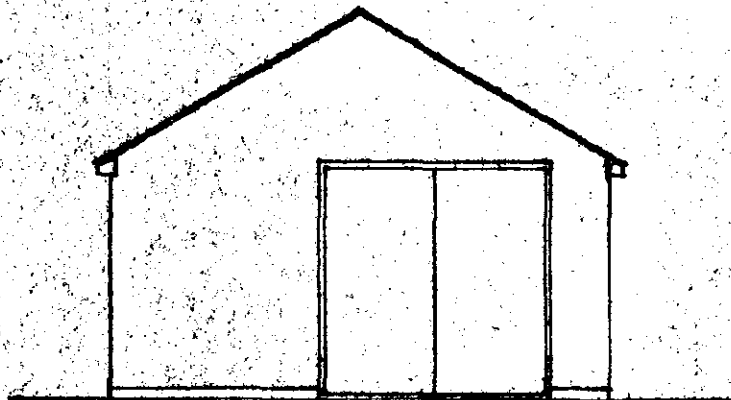


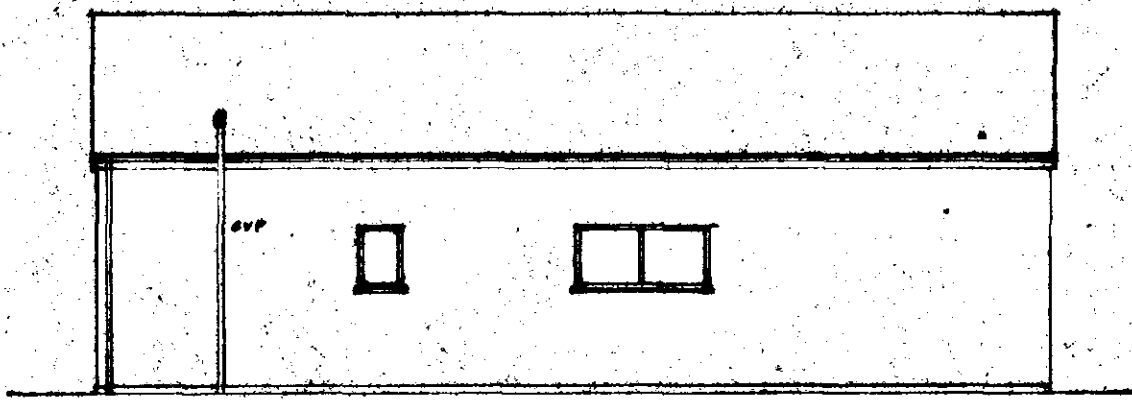

07 MAR 1995
REF. 0256195

DETERMINED
PLAN

Mr. and Mrs. R. S. Thomson,
Elm Lane, Fulney, SPALDING.


Agricultural Shed.

Scale:
1:50 and 1:100

Drawing No: 20 L. A. Ref.:

Date: February 1995

A. ROFFE
BUILDING DESIGN & PLANS
1 Green Lane,
SPALDING,
Lincs. PE11 2YB Tel. (0775) 723680

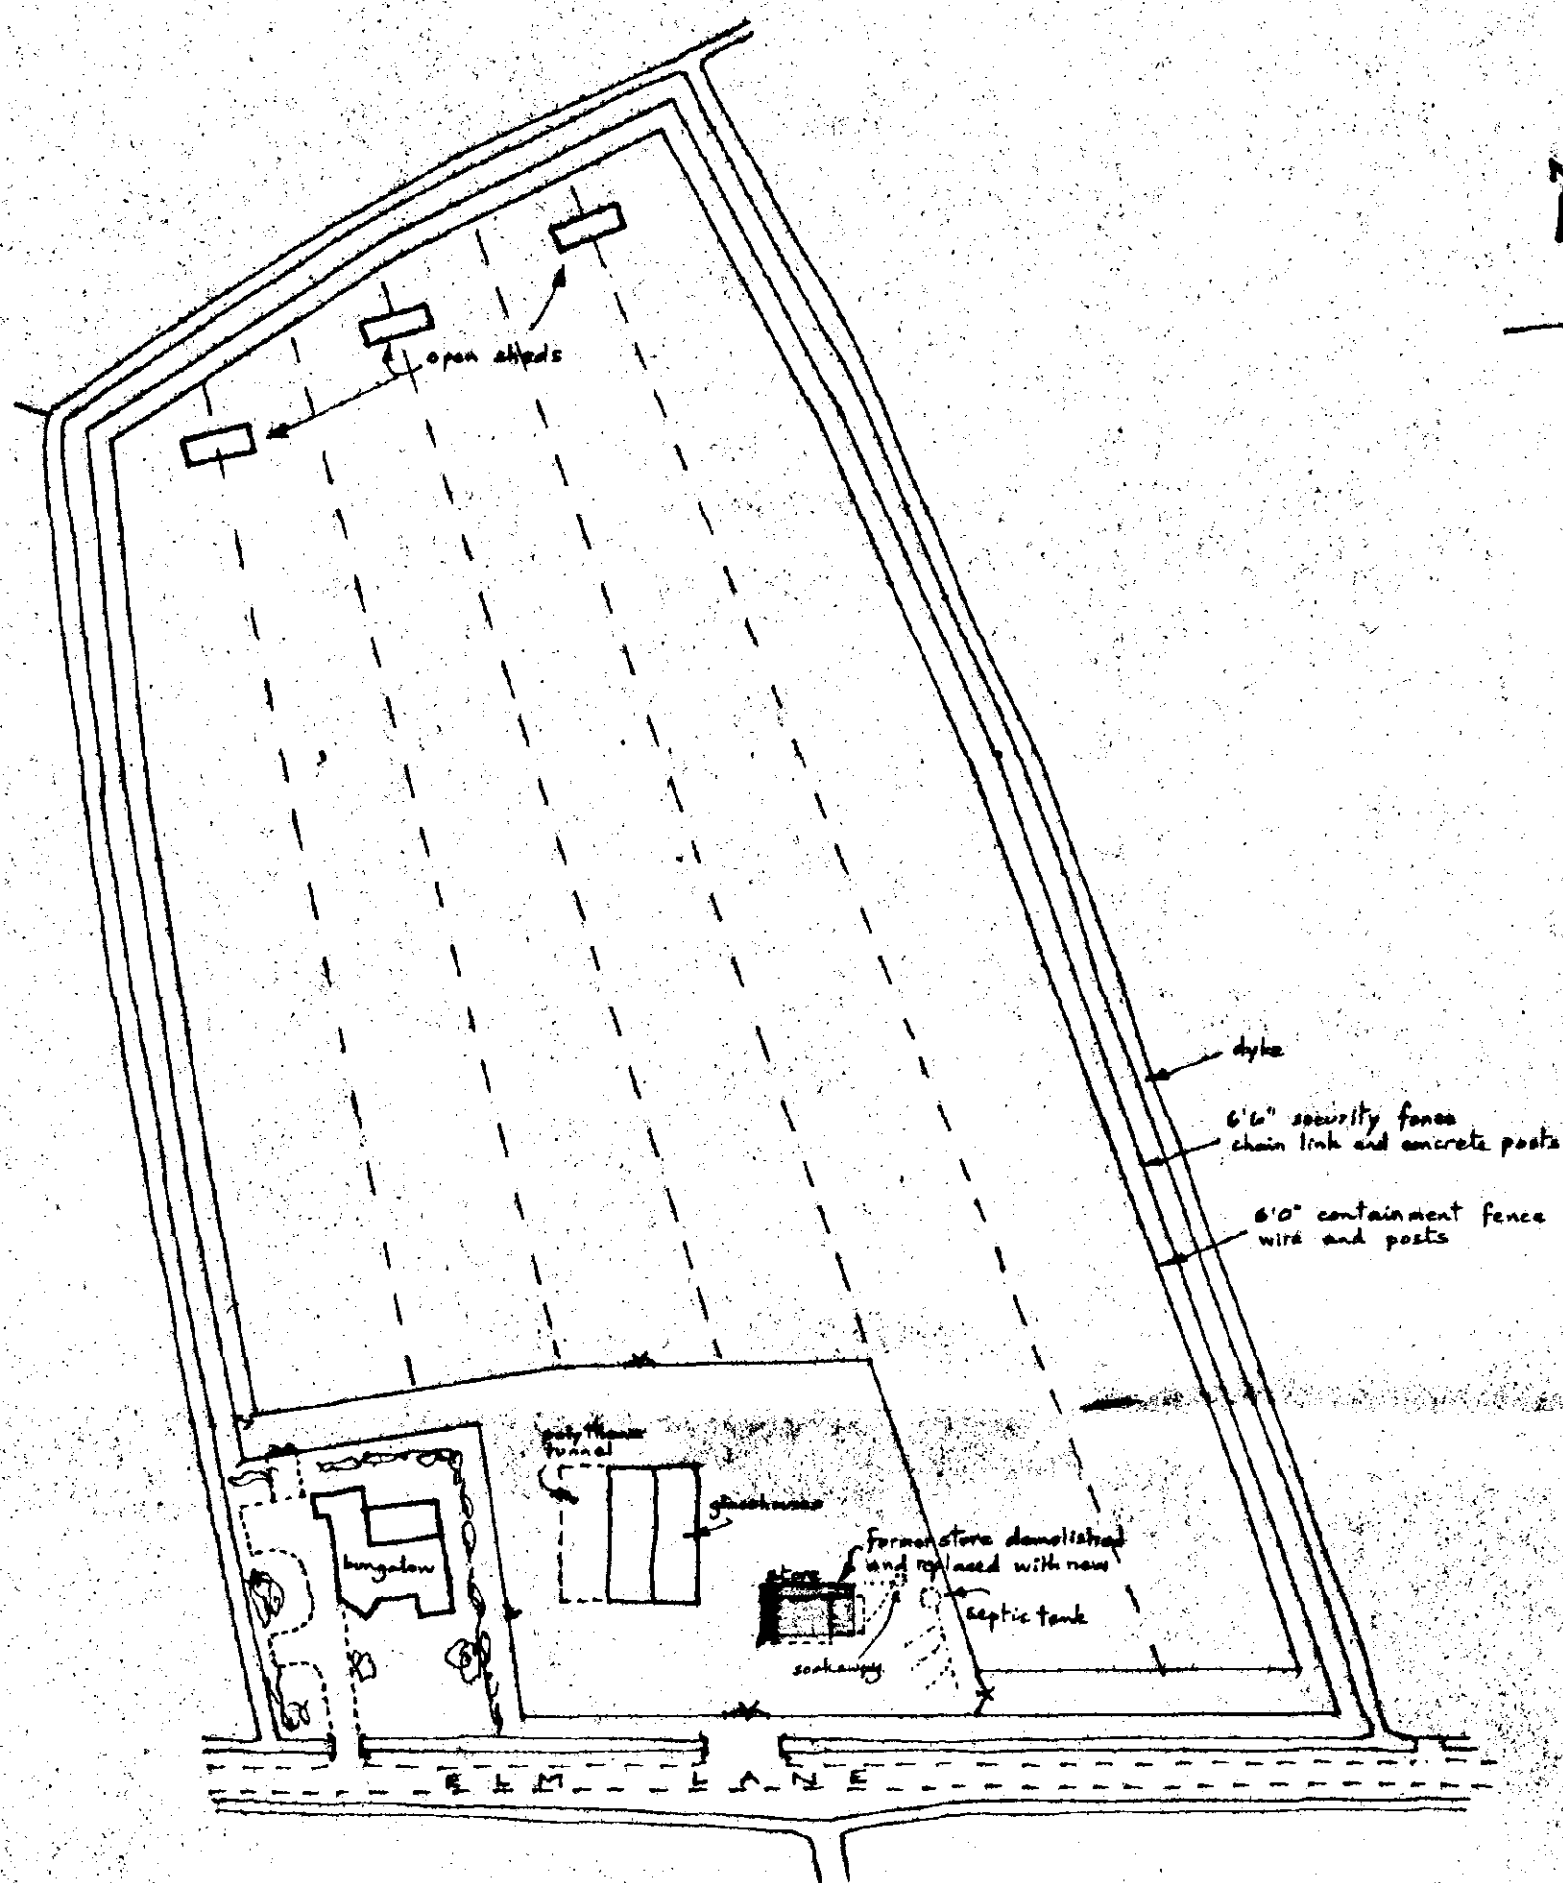

J.D.C.
 PLANNING
 07 MAR 1995
 RCP 0256/95

Site Plan
 showing general layout

DETERMINED
 PLAN

Mr. and Mrs. R. S. Thomson
 Elm Lane, FULNEY, Spalding.

Scale: 1:1000 approx.

Drawing No:
 10A

L. A. Ref.:

Date: October 1994

A. ROFFE

BUILDING DESIGN & PLANS

1 Green Lane,
 SPALDING,
 Lincs. PE11 2YB

Tel. (0775) 723680